

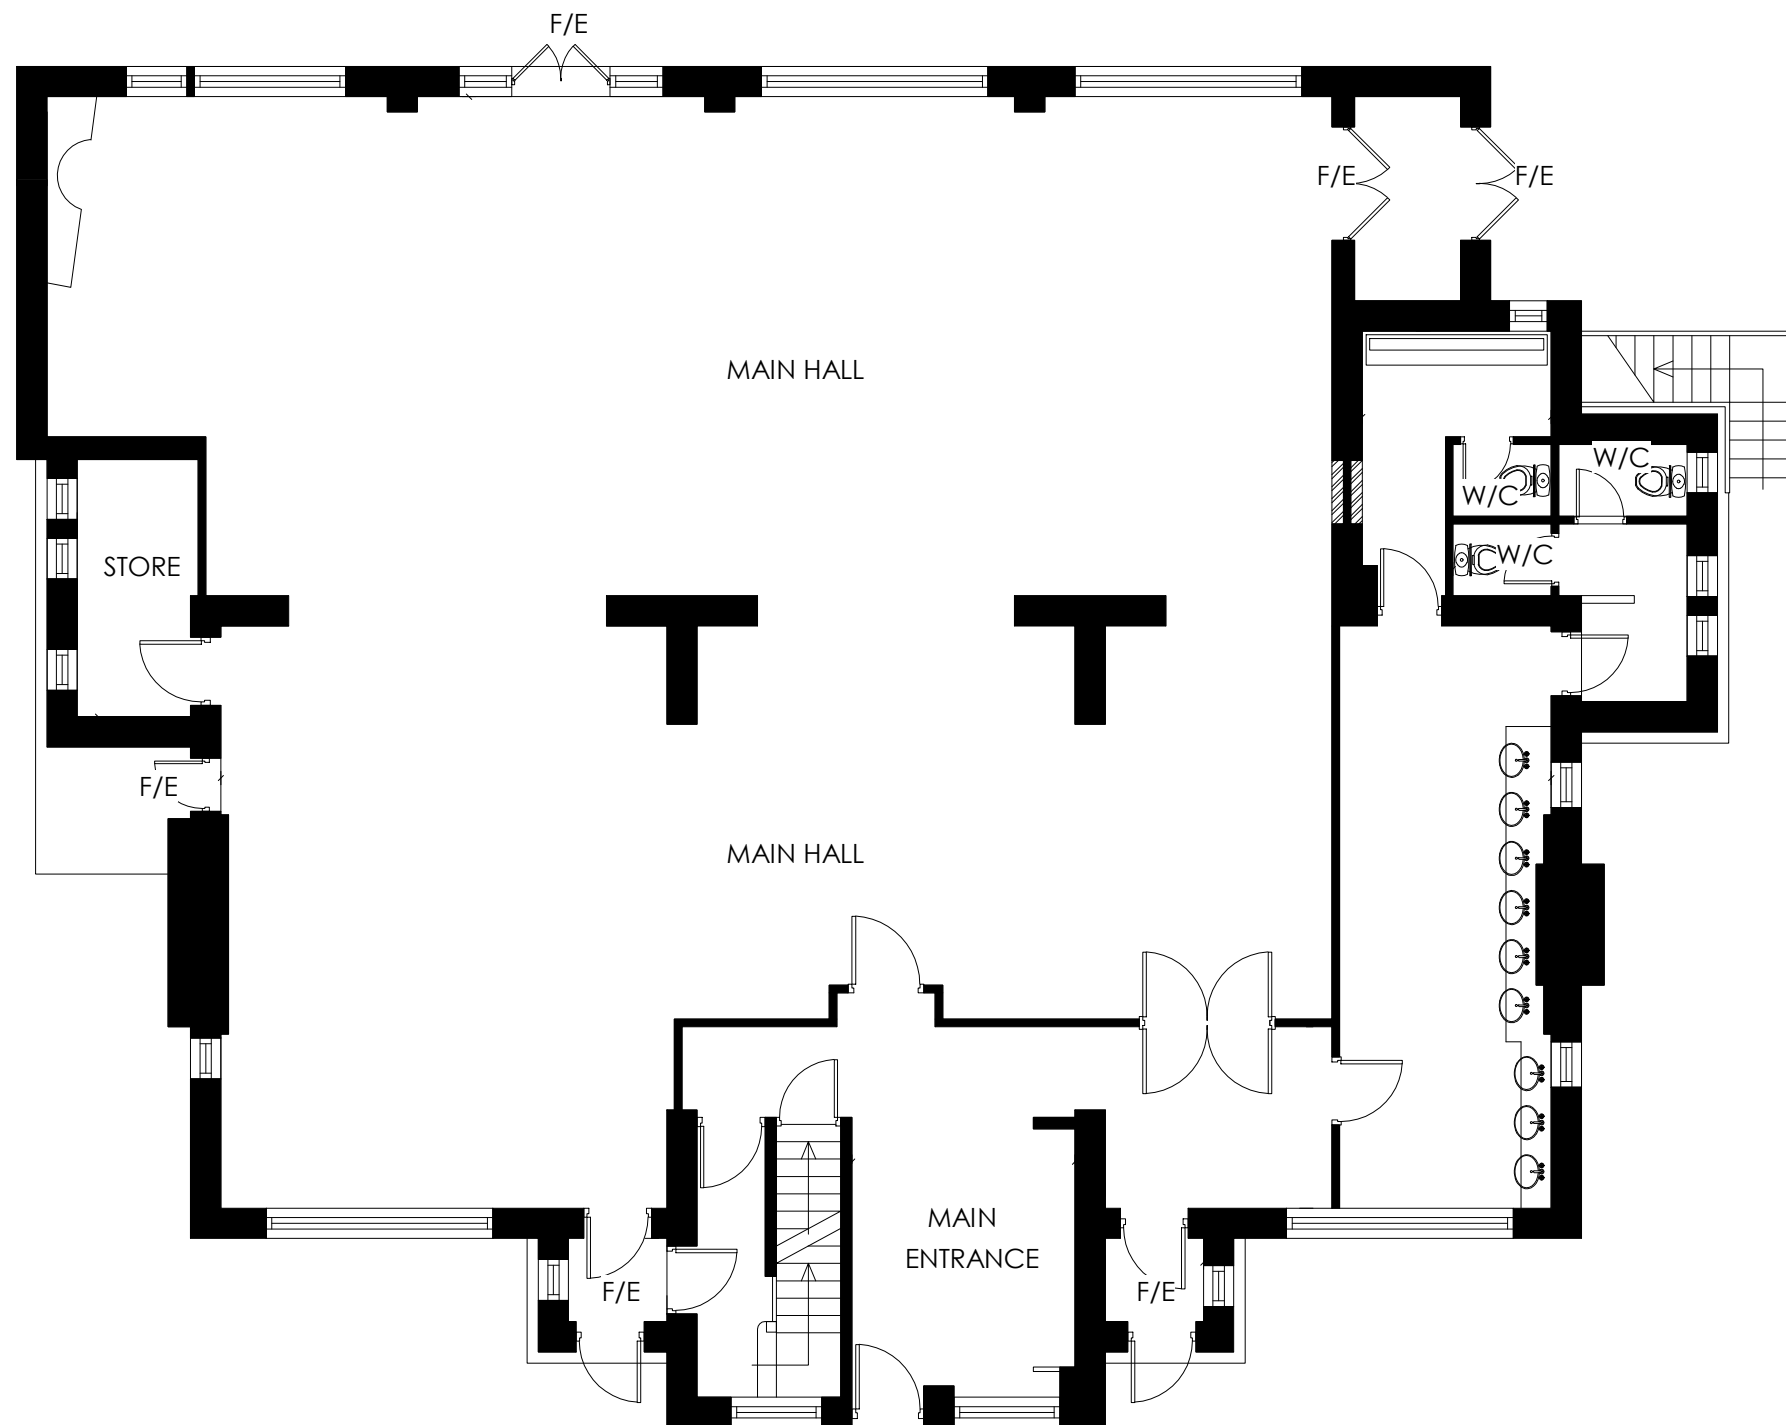


 

Existing Ground Floor Plan
1 : 100

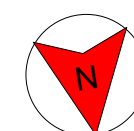

No .	Description	Date	St Hilda's Way, Gravesend DA12 4AZ	Client Gravesham Muslim Centre		REF	REV	
				Date Oct 2023	Sheet number PL/GMCEC/SD101	Scale (@ A3) 1 : 100		
				Existing Ground Floor Plan	Drawn MMK	Sanaa Designs 18 Grenadier Close Email - sanaadesigns@outlook.com		
					Checked by TK	Rainham, Kent Mobile - 07583 437570 ME8 8NQ		