




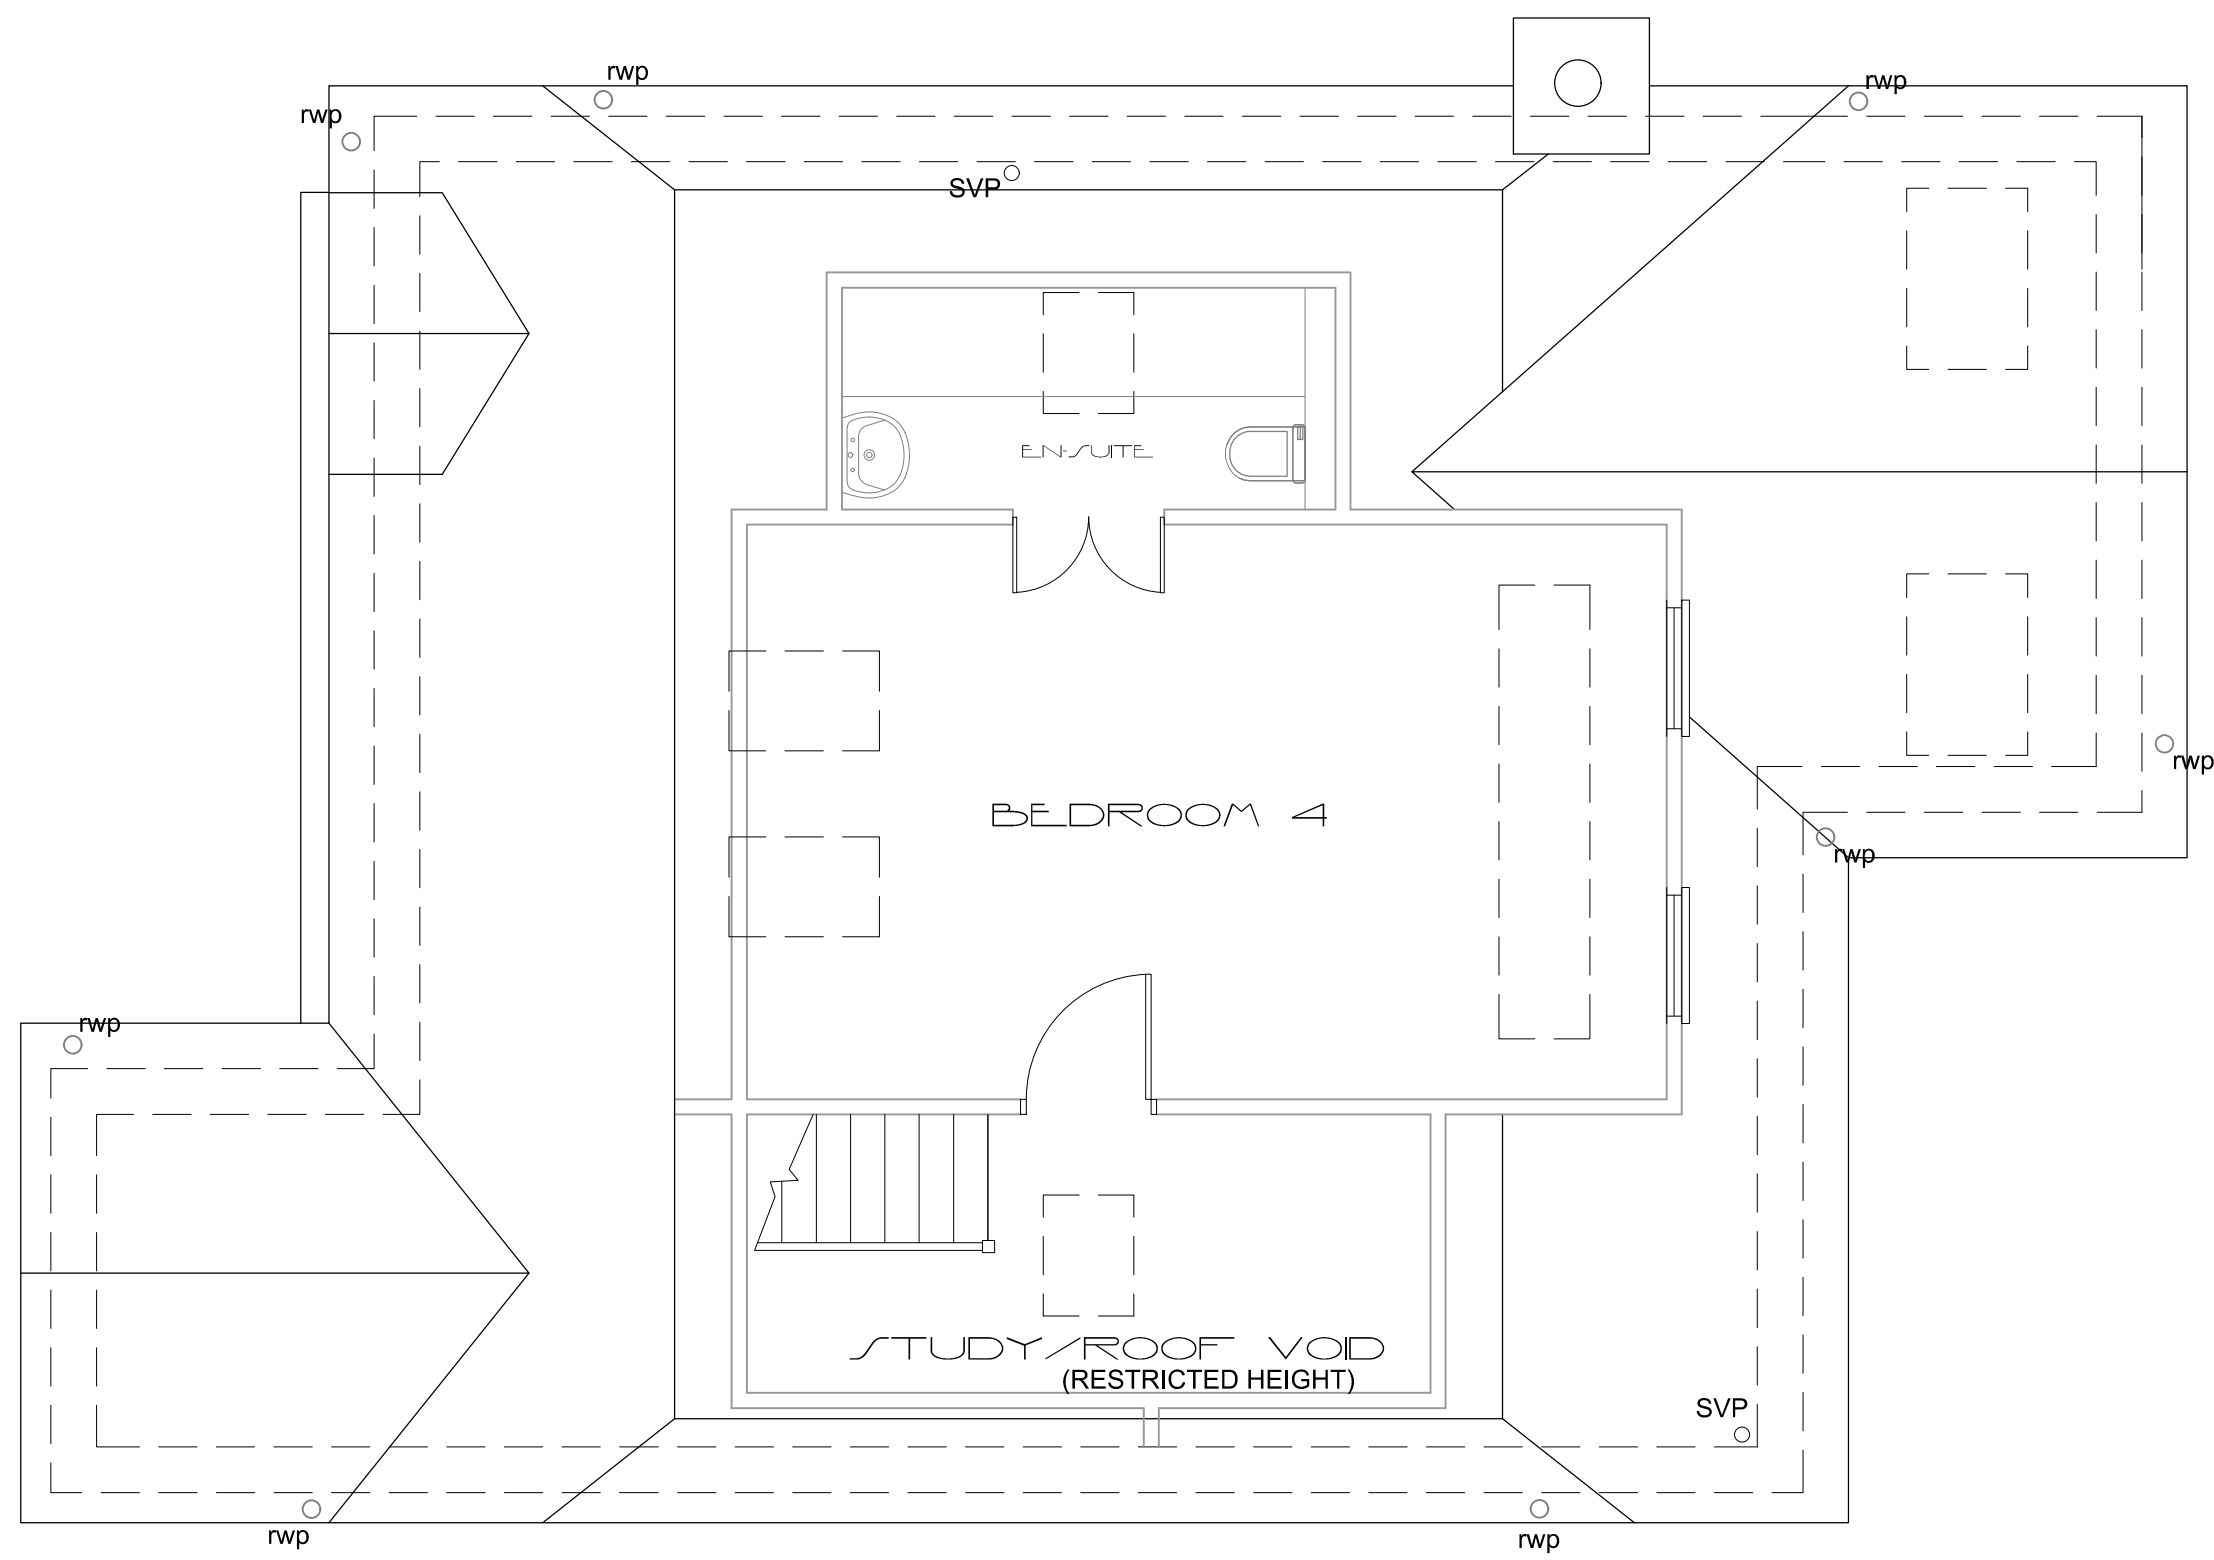


ATTIC

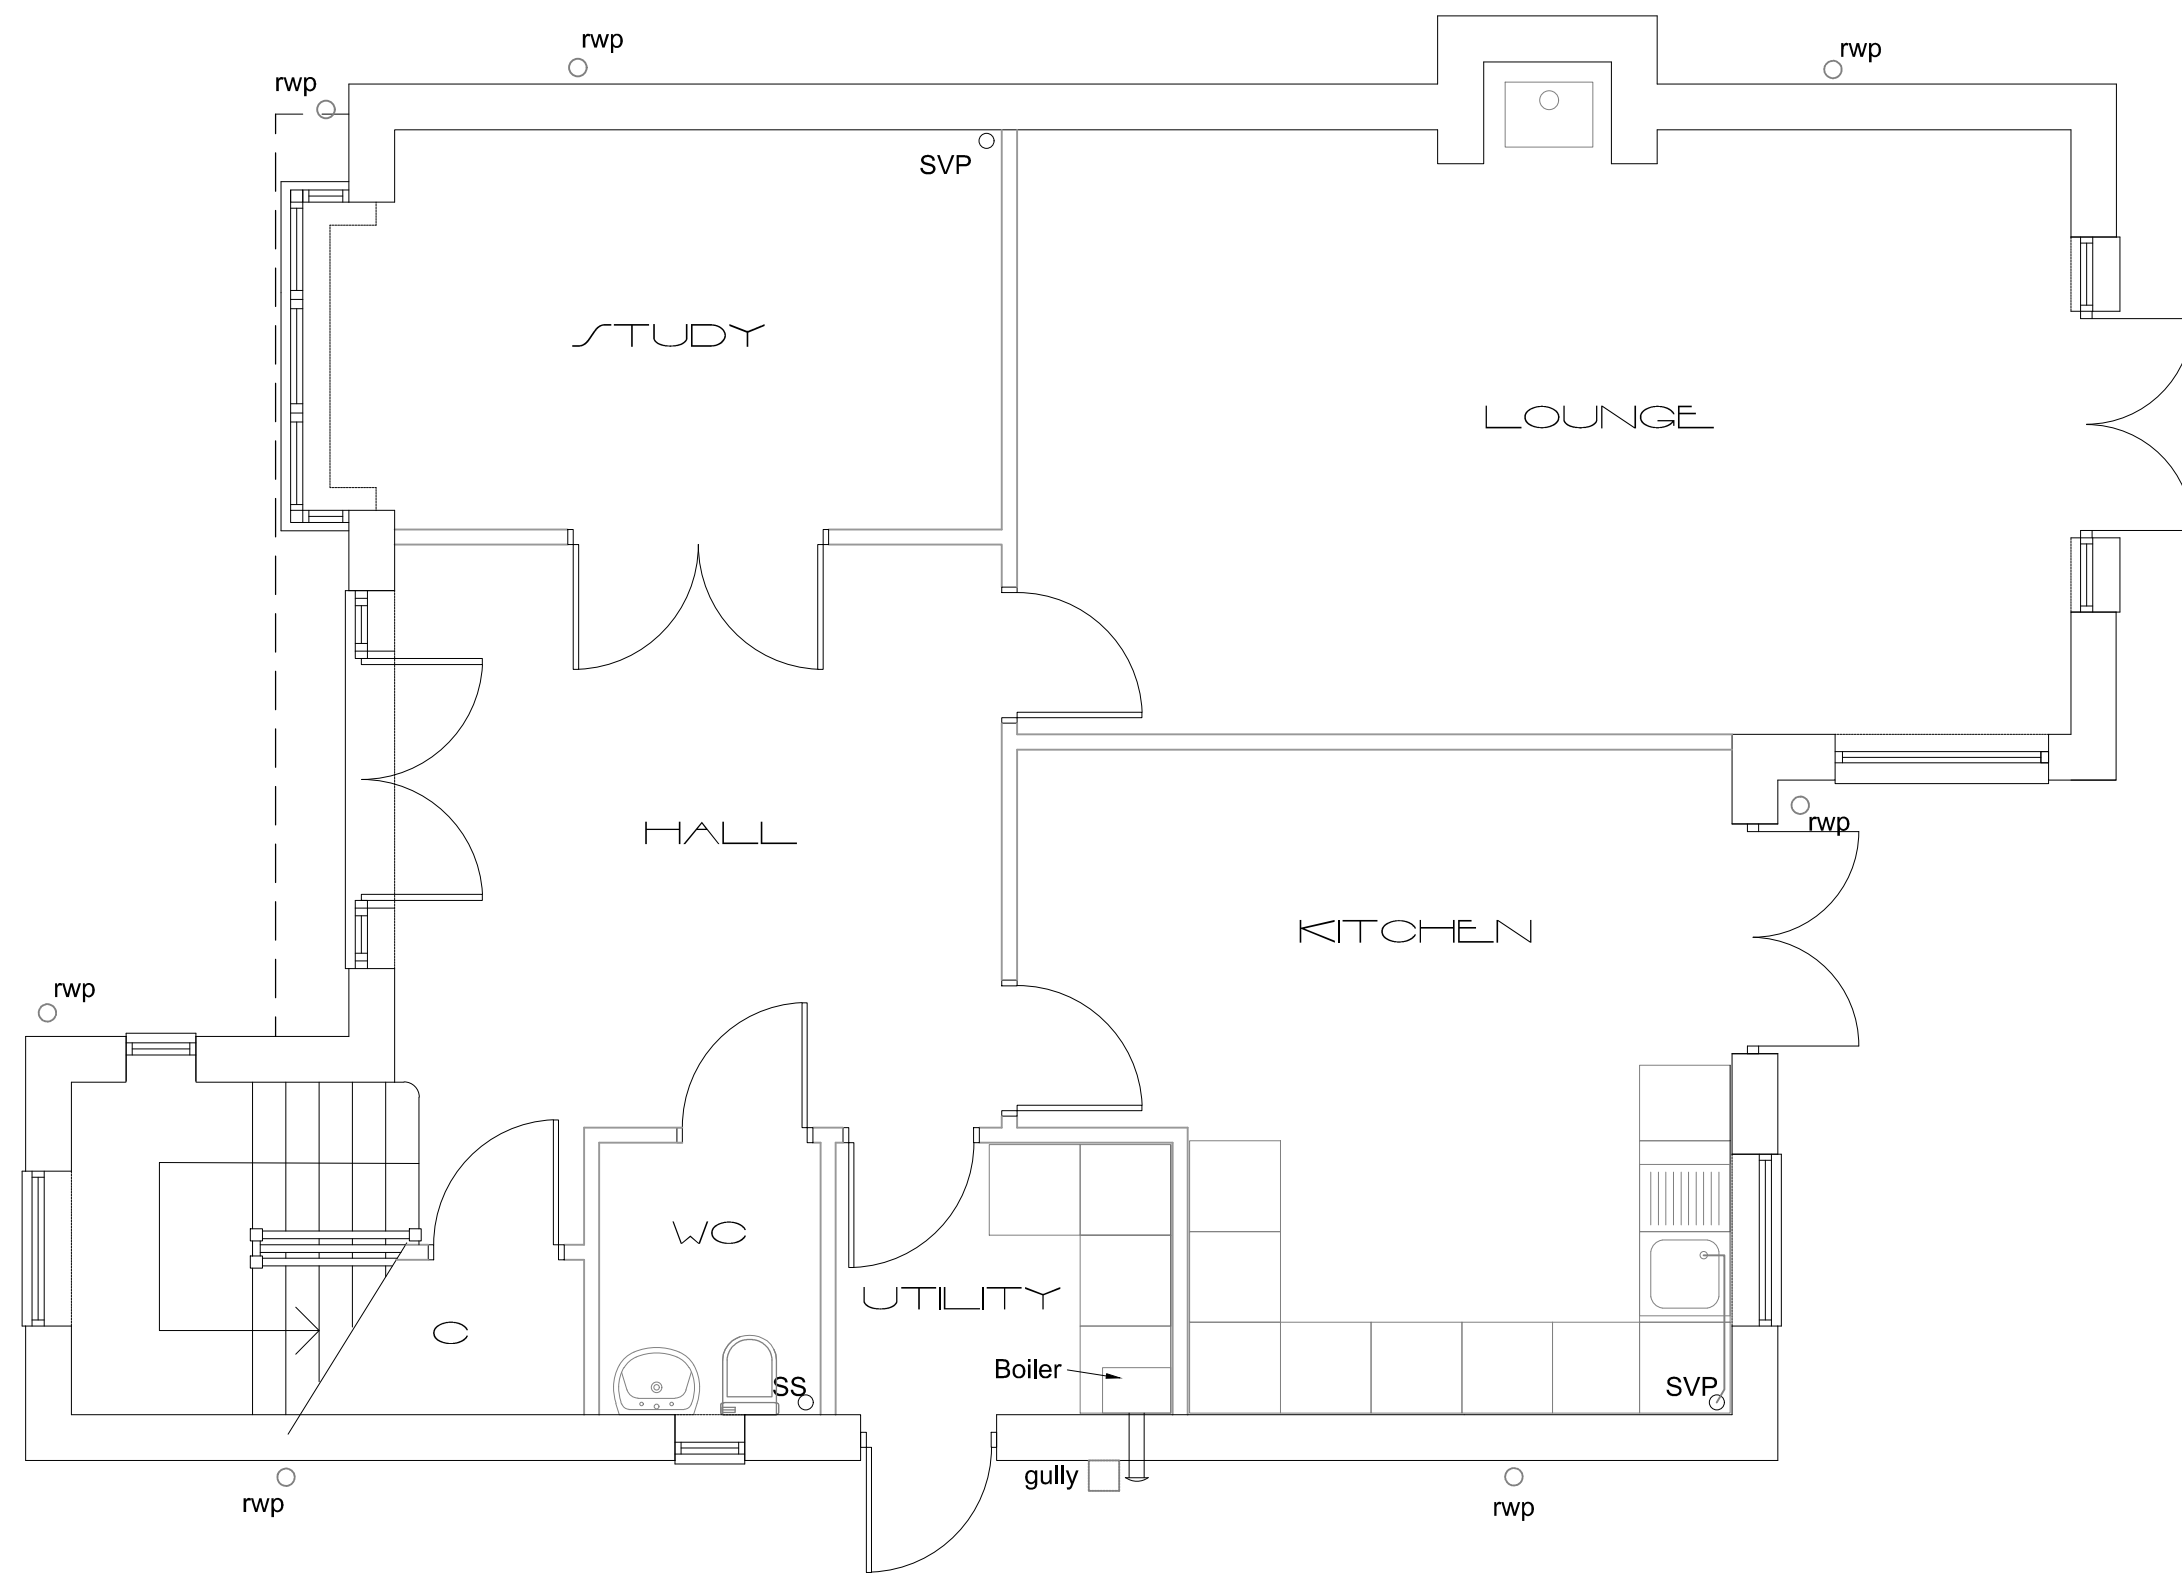


GROUND FLOOR

SCALE 1:50

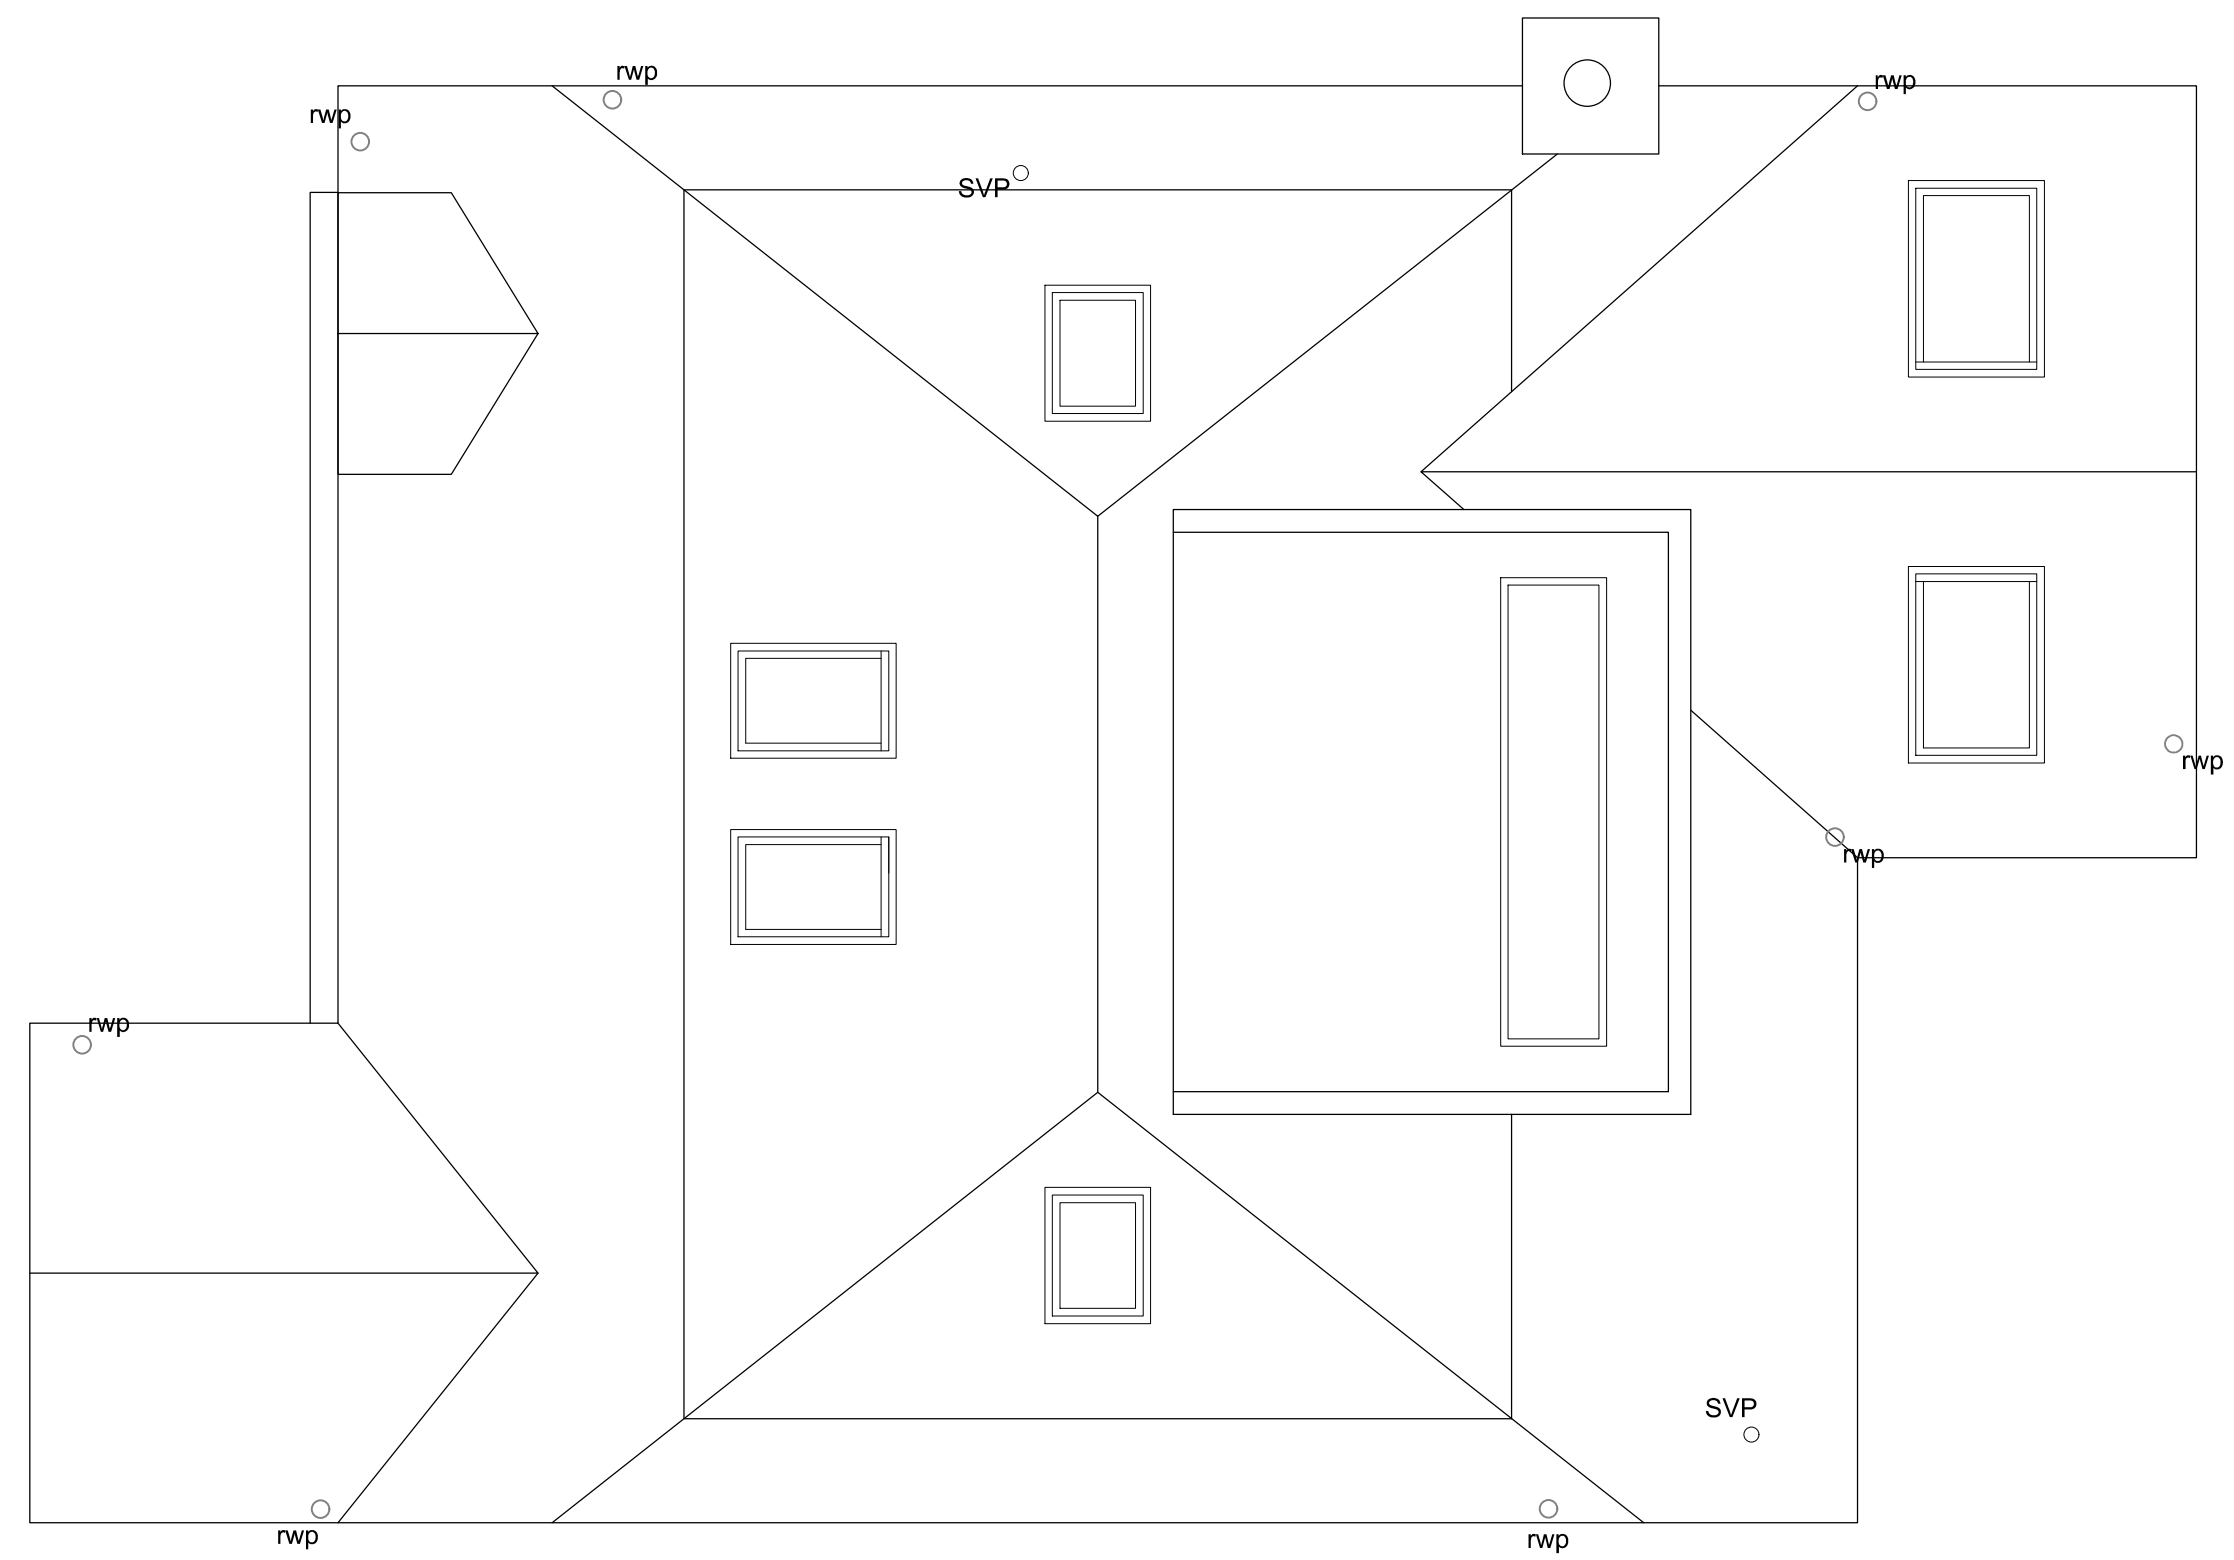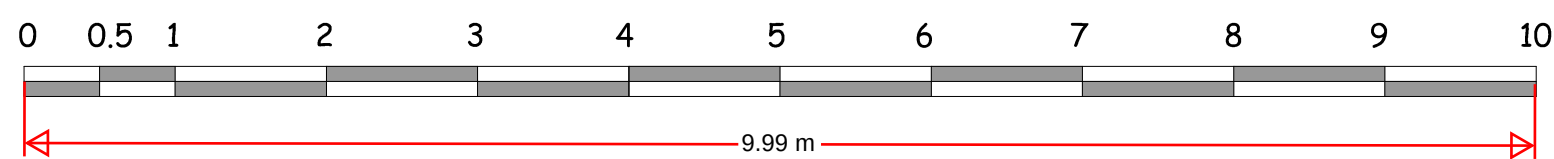

ROOF PLAN

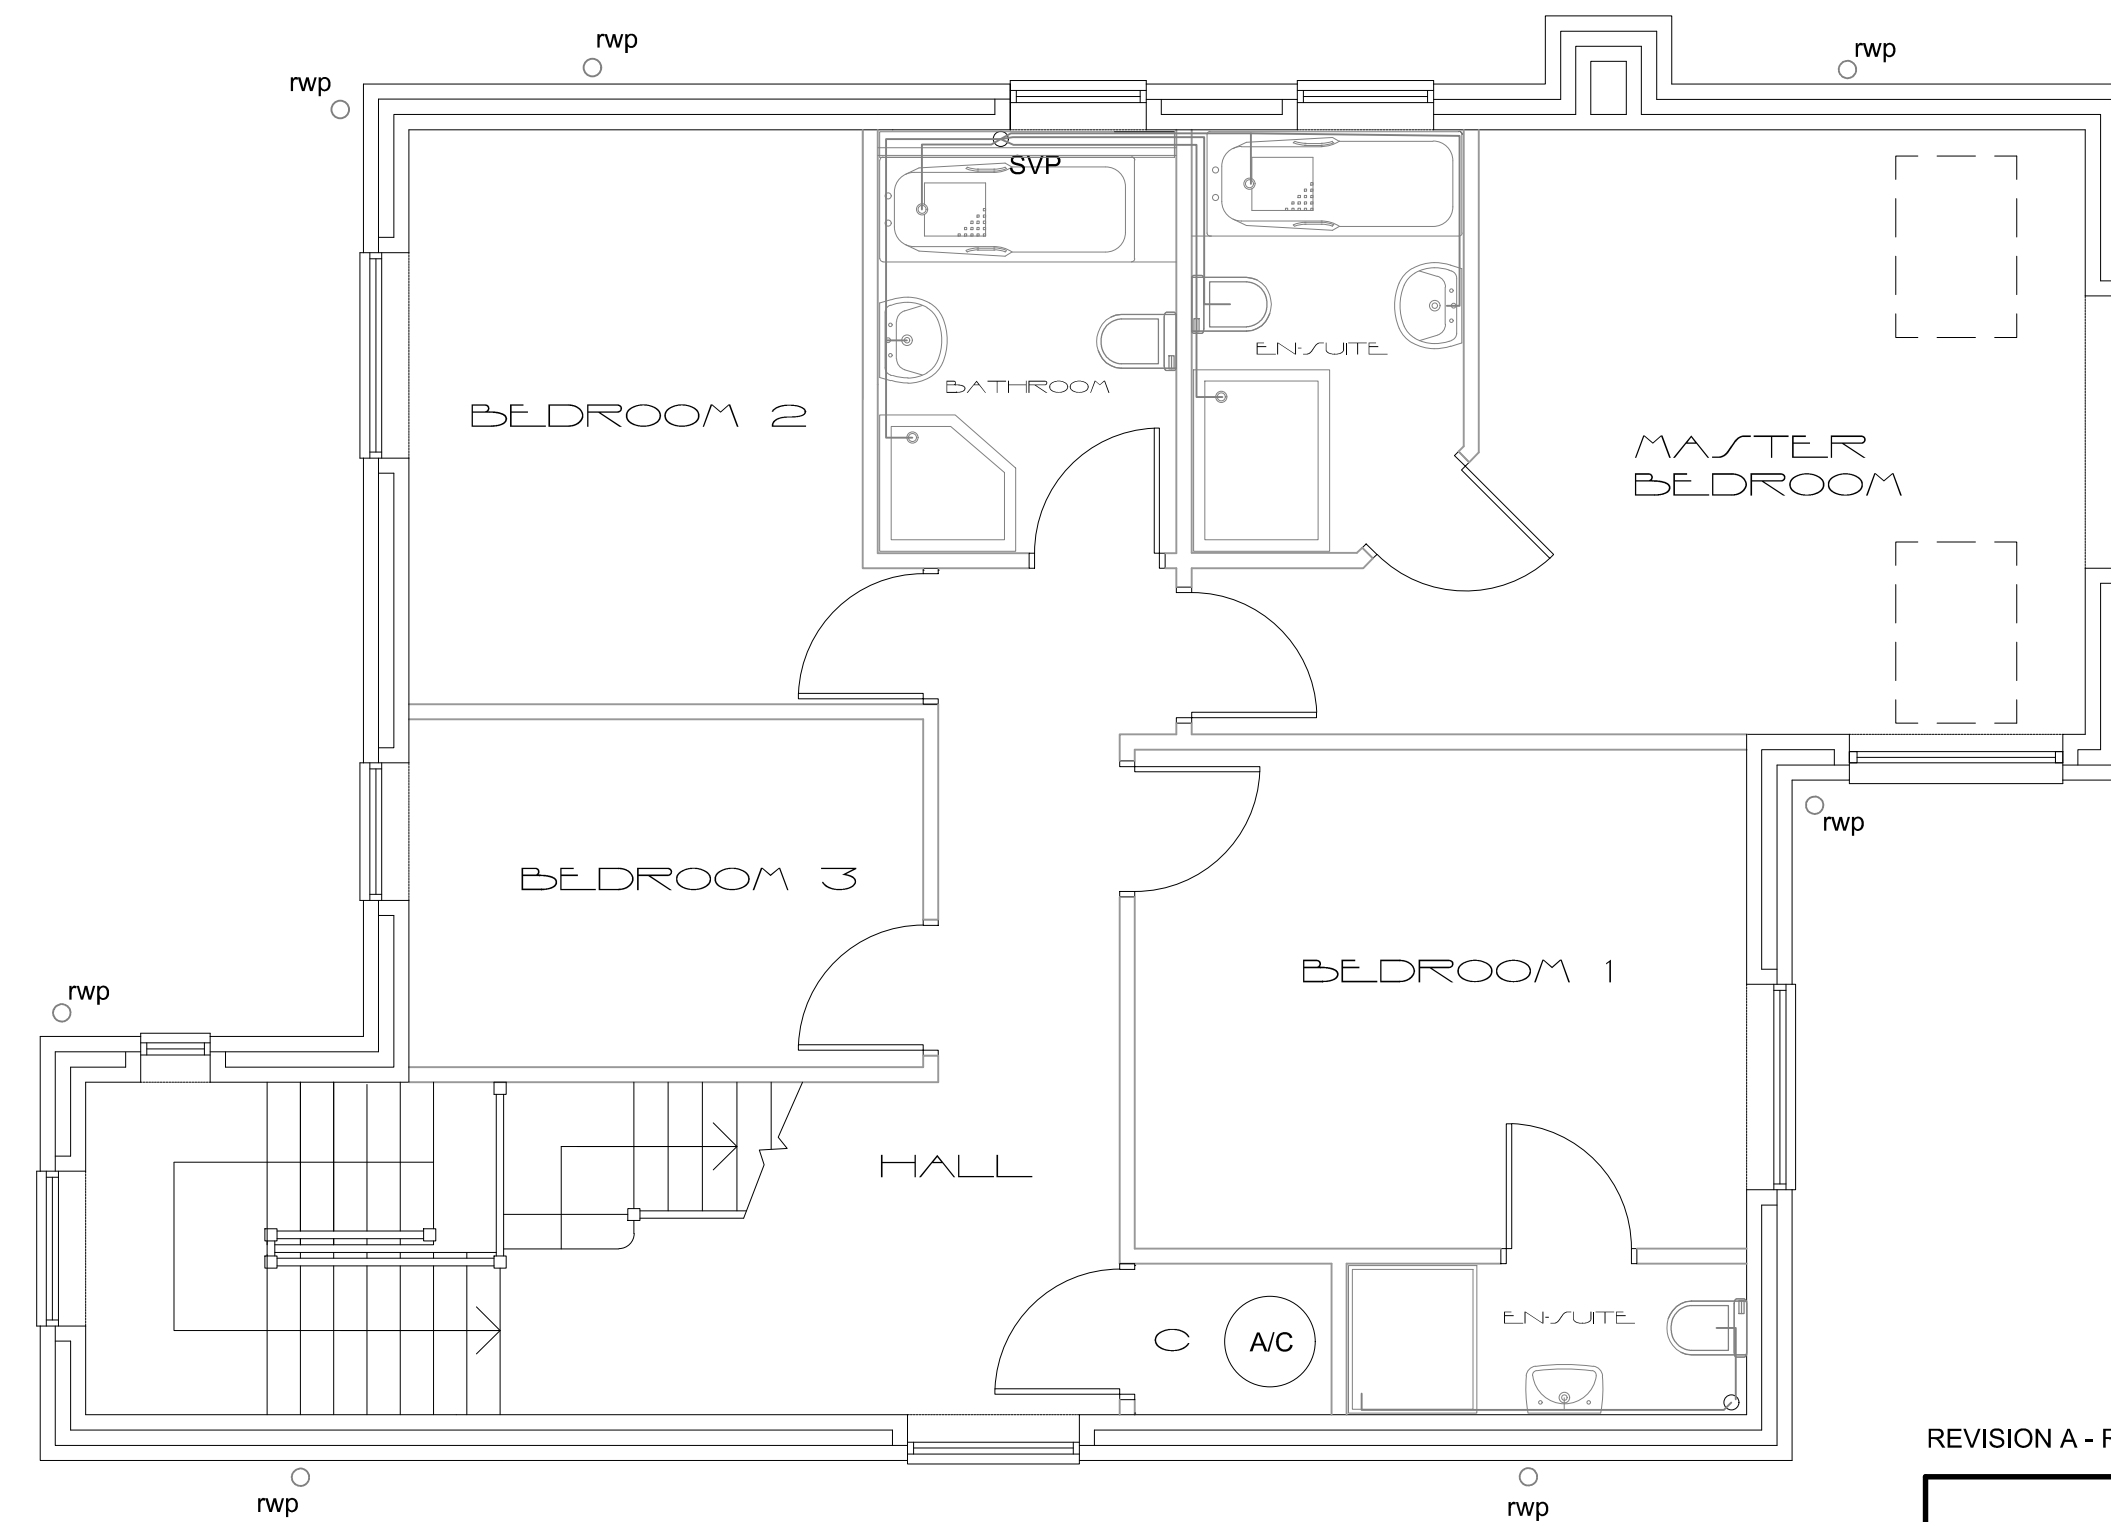

FIRST FLOOR

REVISION A - Required planning application amendments 7 May 2025

BSS ARCHITECTURAL SERVICES			
CLIENT		Amerdeep Sahota	
SITE		Milton View Gravesend Kent DA12 1QW	
DRAWING TITLE		Existing / Part-built Plans	
SCALE		1:50 @A1	
DATE	May 2025	DRAWING NO.	25/03/02A

PLANNING PERMITTED REF: 20170574
PART-BUILT : DORMER CONSTRUCTED ONLY