

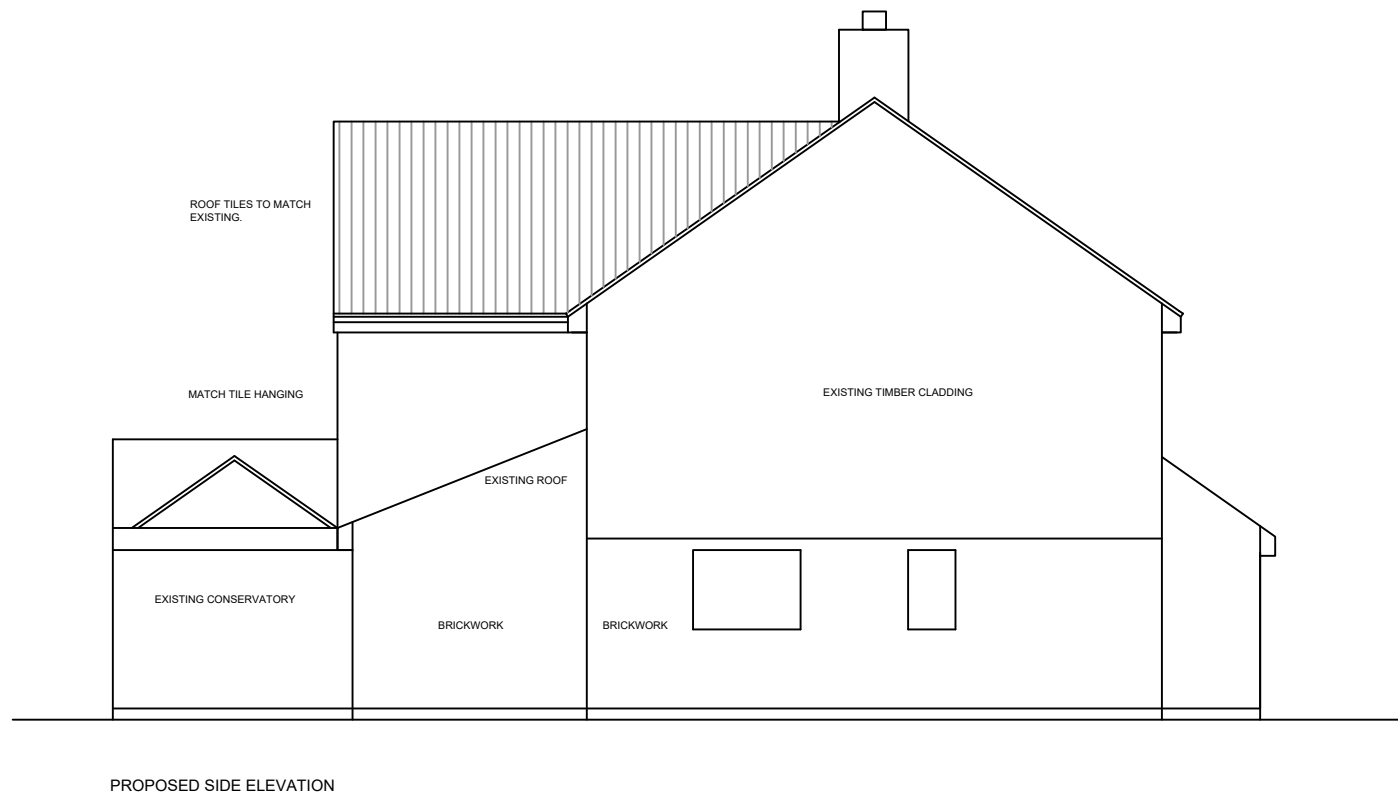
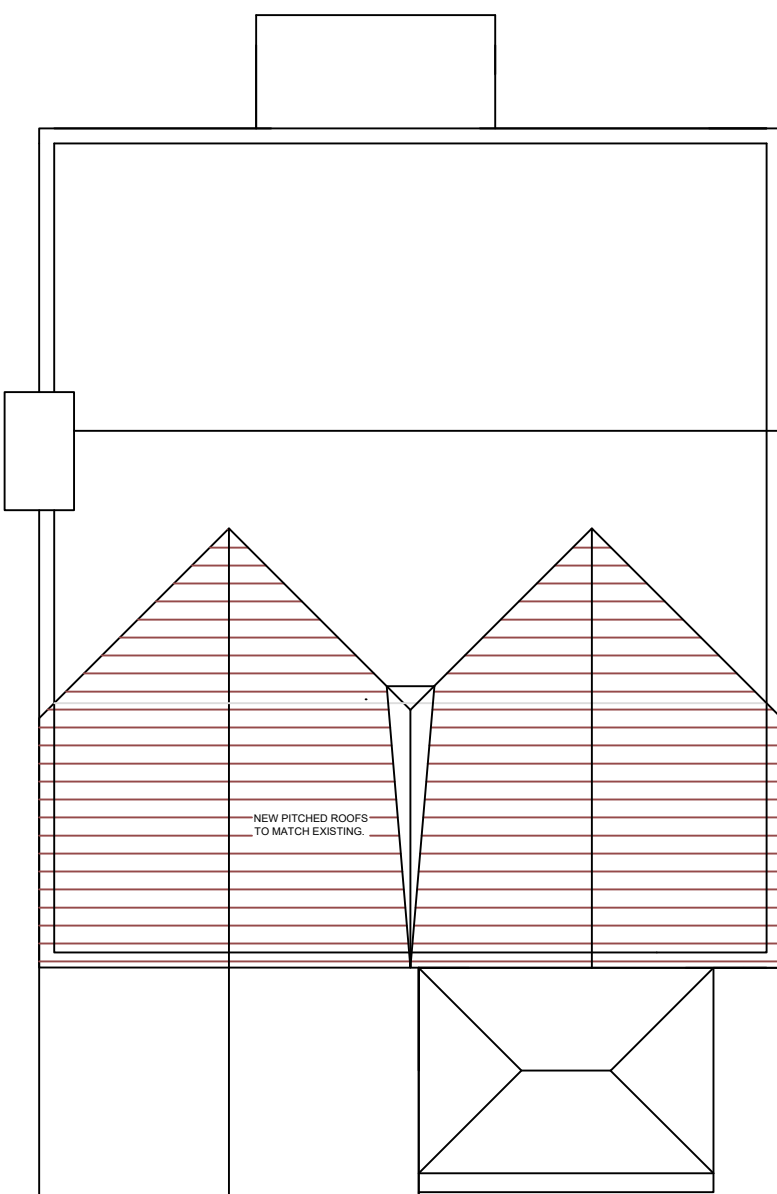
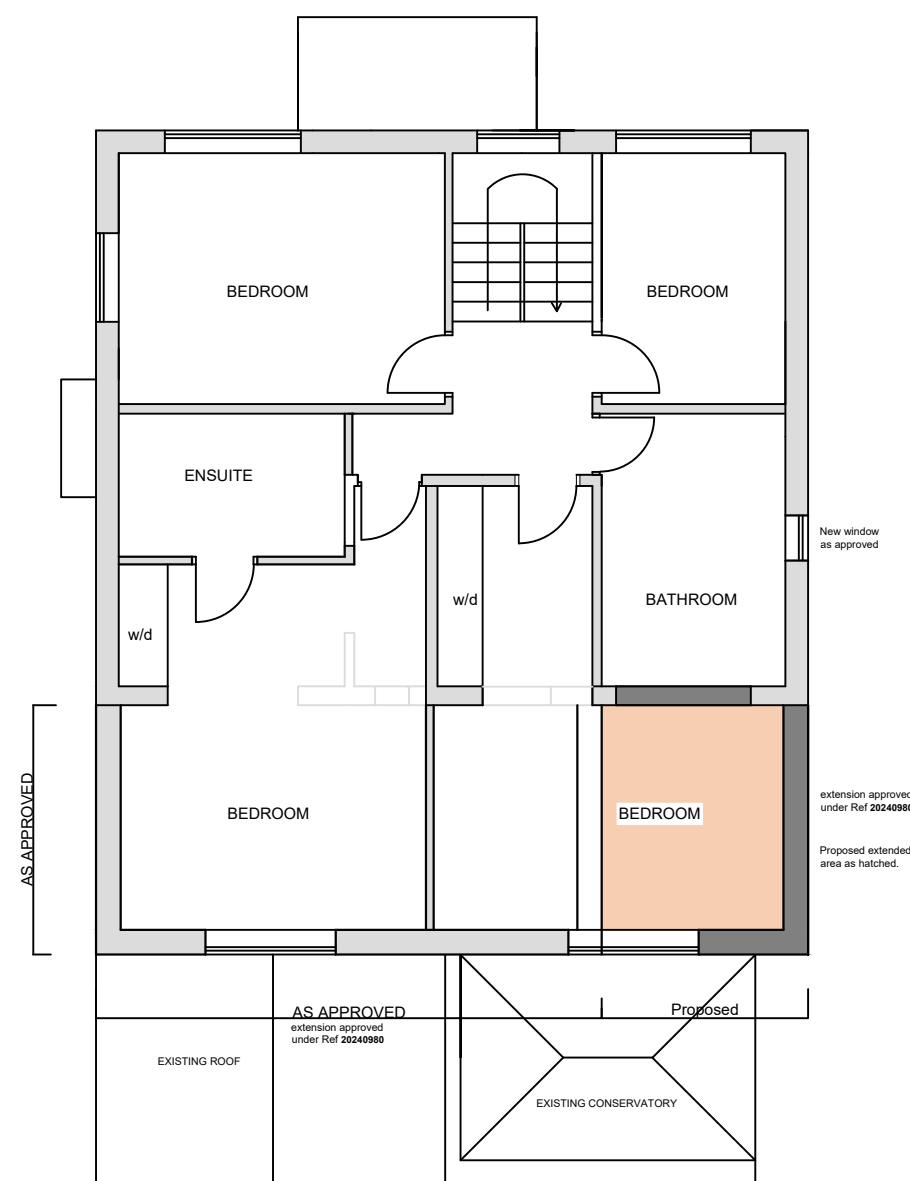
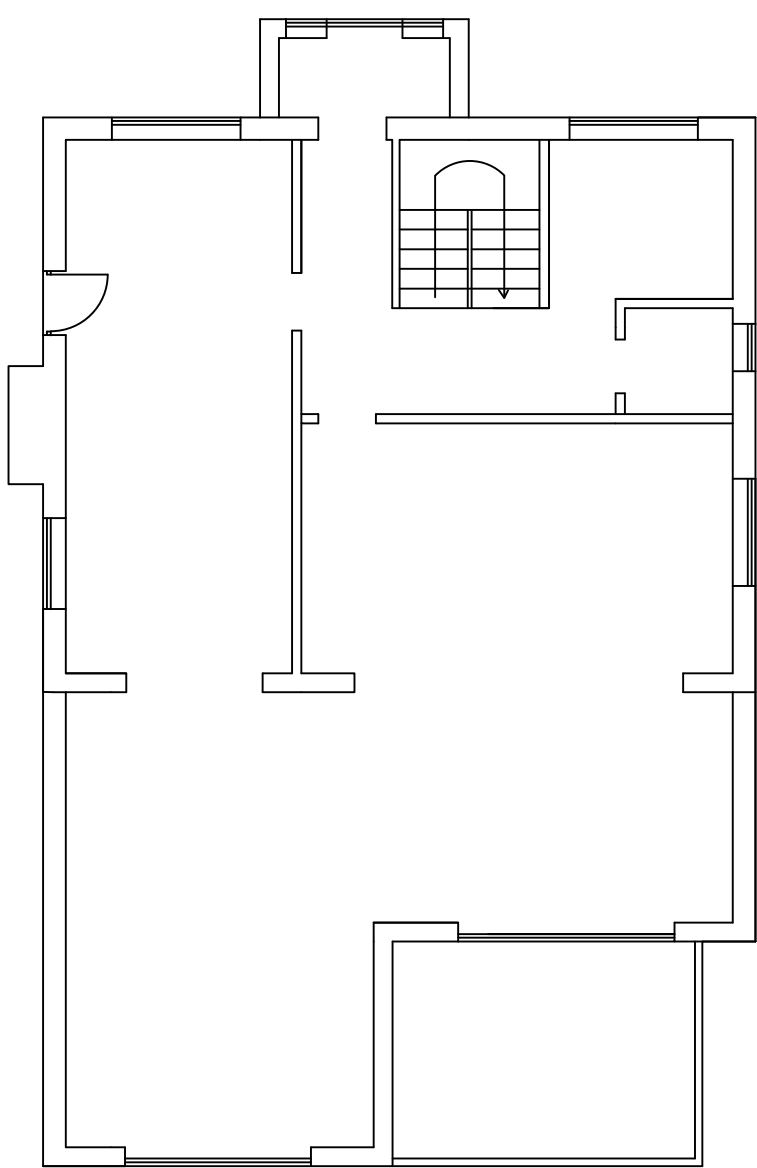
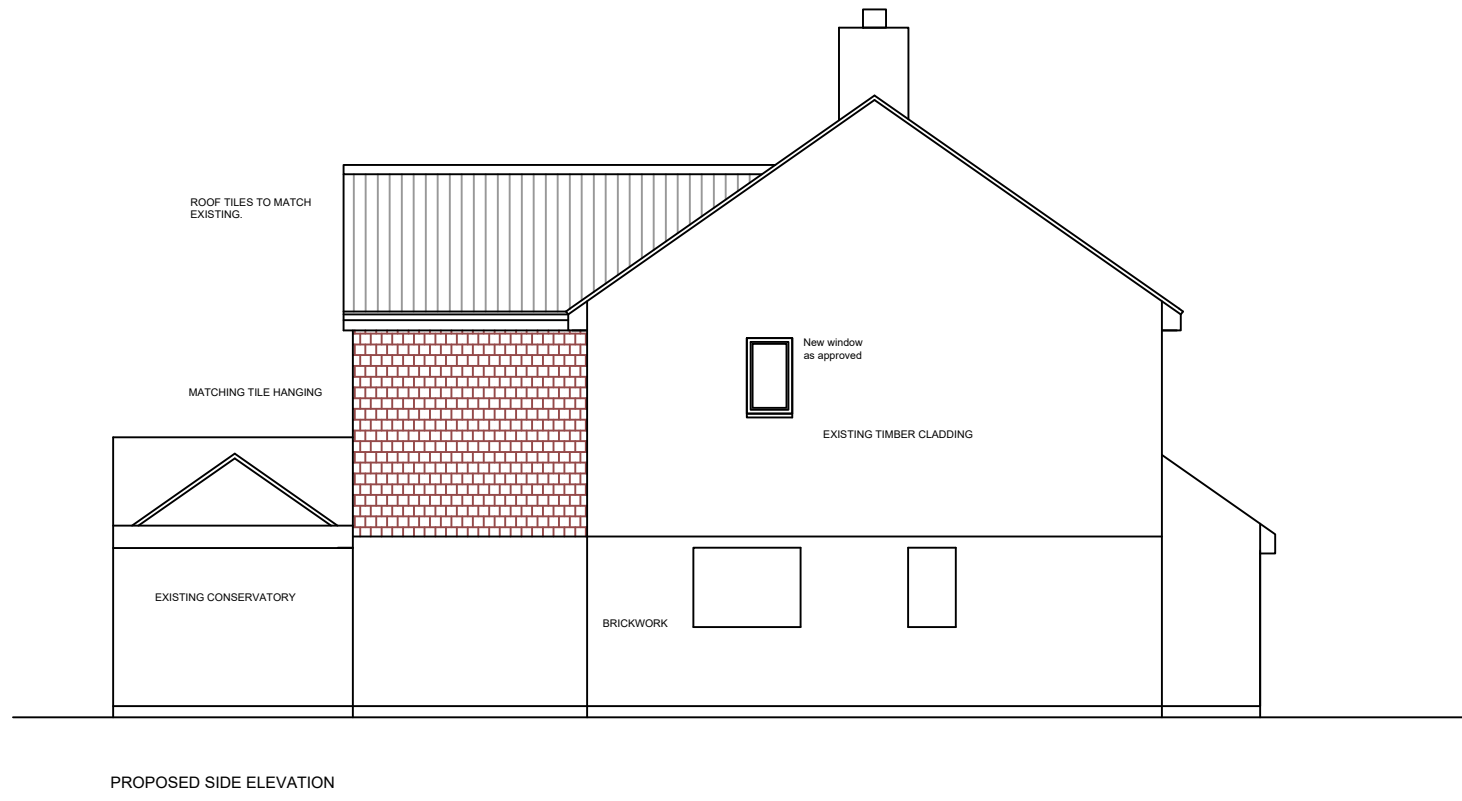
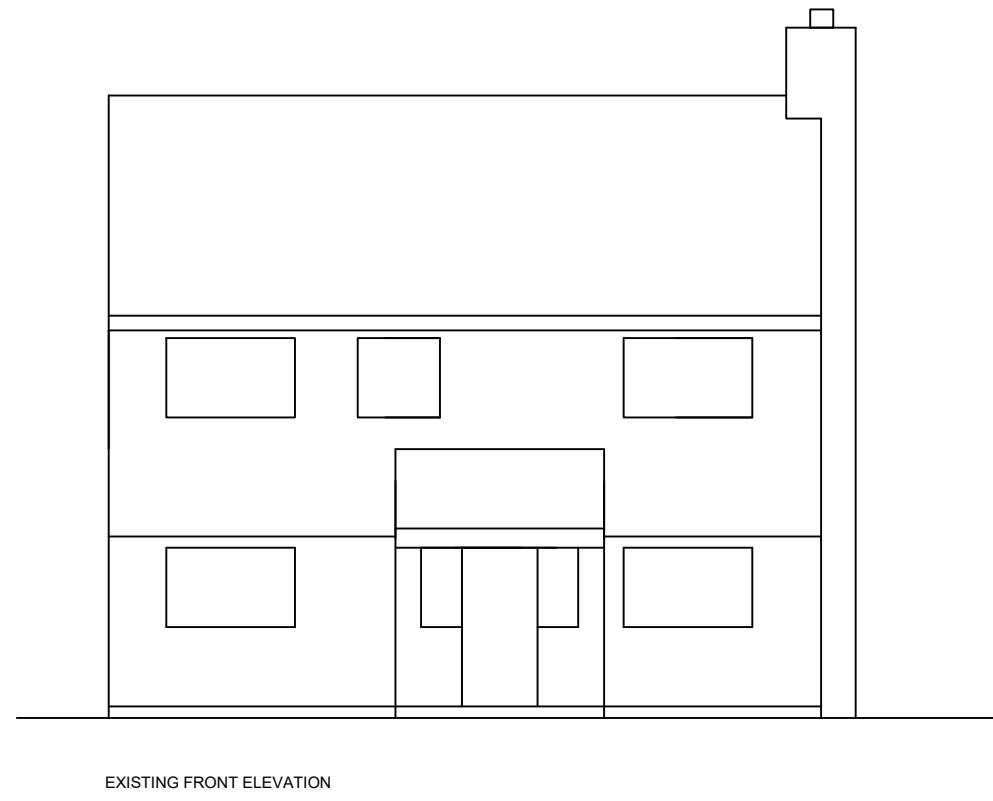


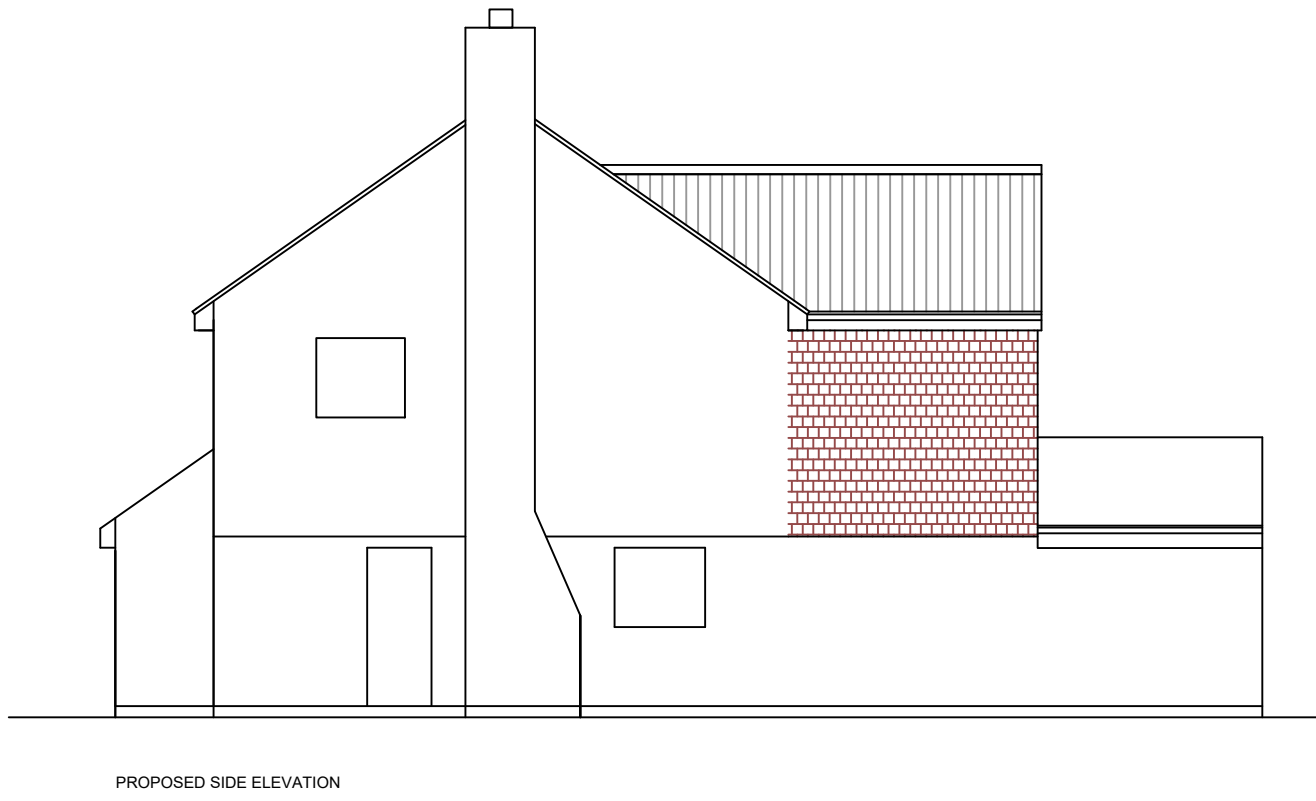

Revision	Date	Description
1	2024/08/24	PLANNING
Mark Carter ASSOCIATES		
design studio priestfield stadium gillingham kent ME7 4DD tel 01634 304700 fax 01634 850986 e mail: markcarter.design@virgin.net		
Client MR BOBBY SINGH		
Drawing Title REVISED PROPOSED FLOOR PLANS AND ELEVATIONS		
Project Title THE COTTAGE OLD WATLING STREET		
Scale 1:100	Date AUG 24	Drawn MC
Drawing No 3541 - 003	Rev A	

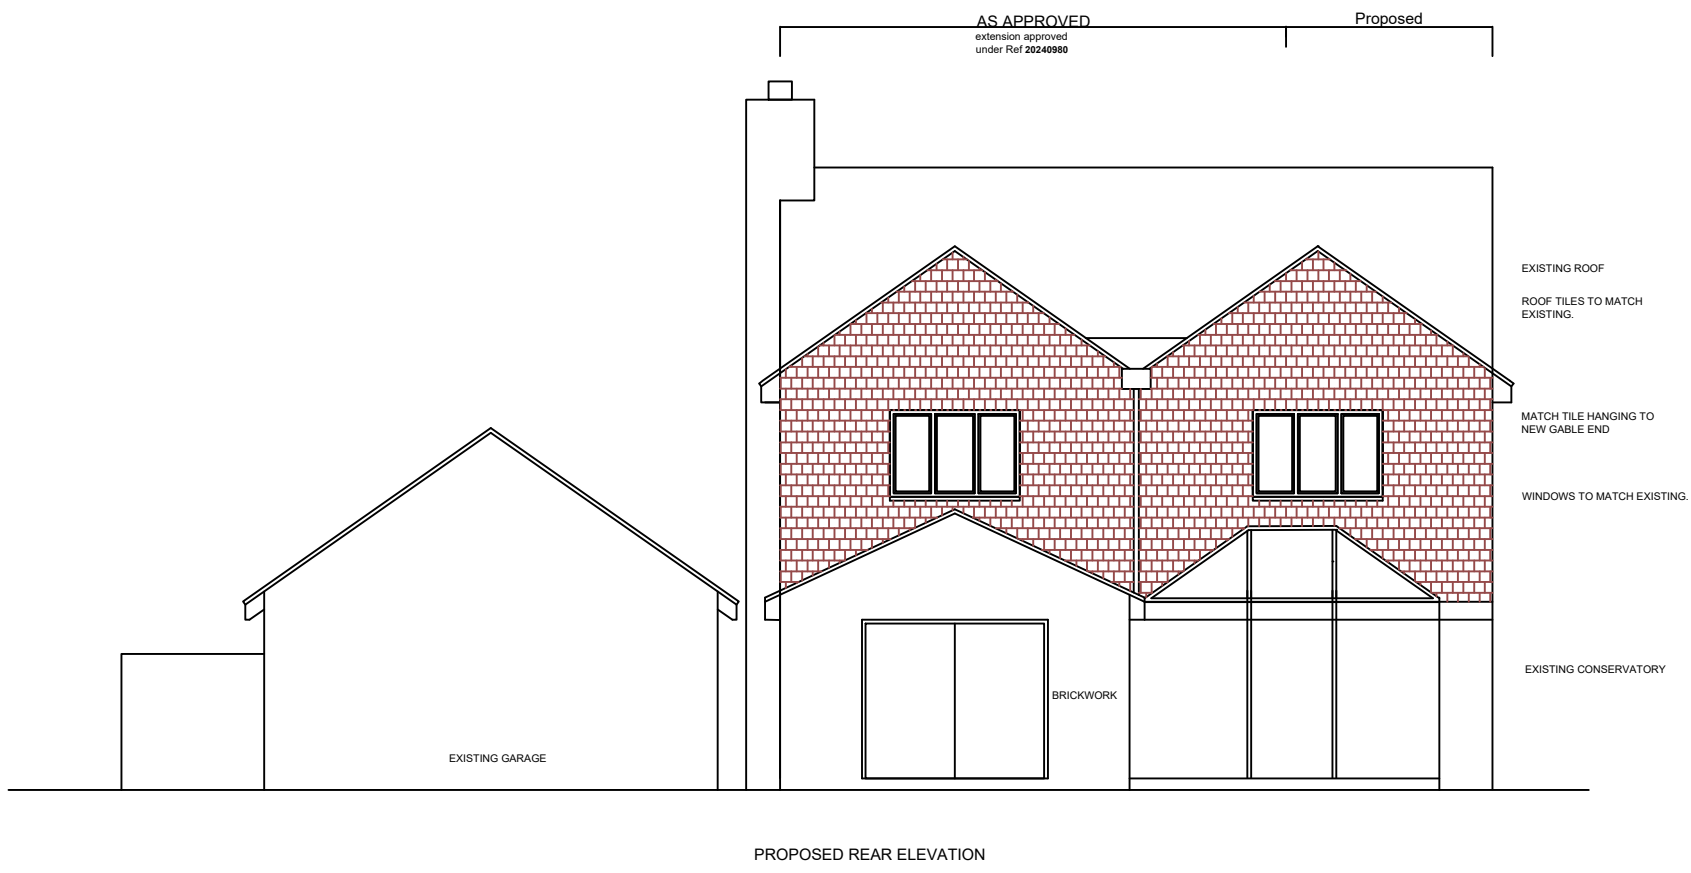