



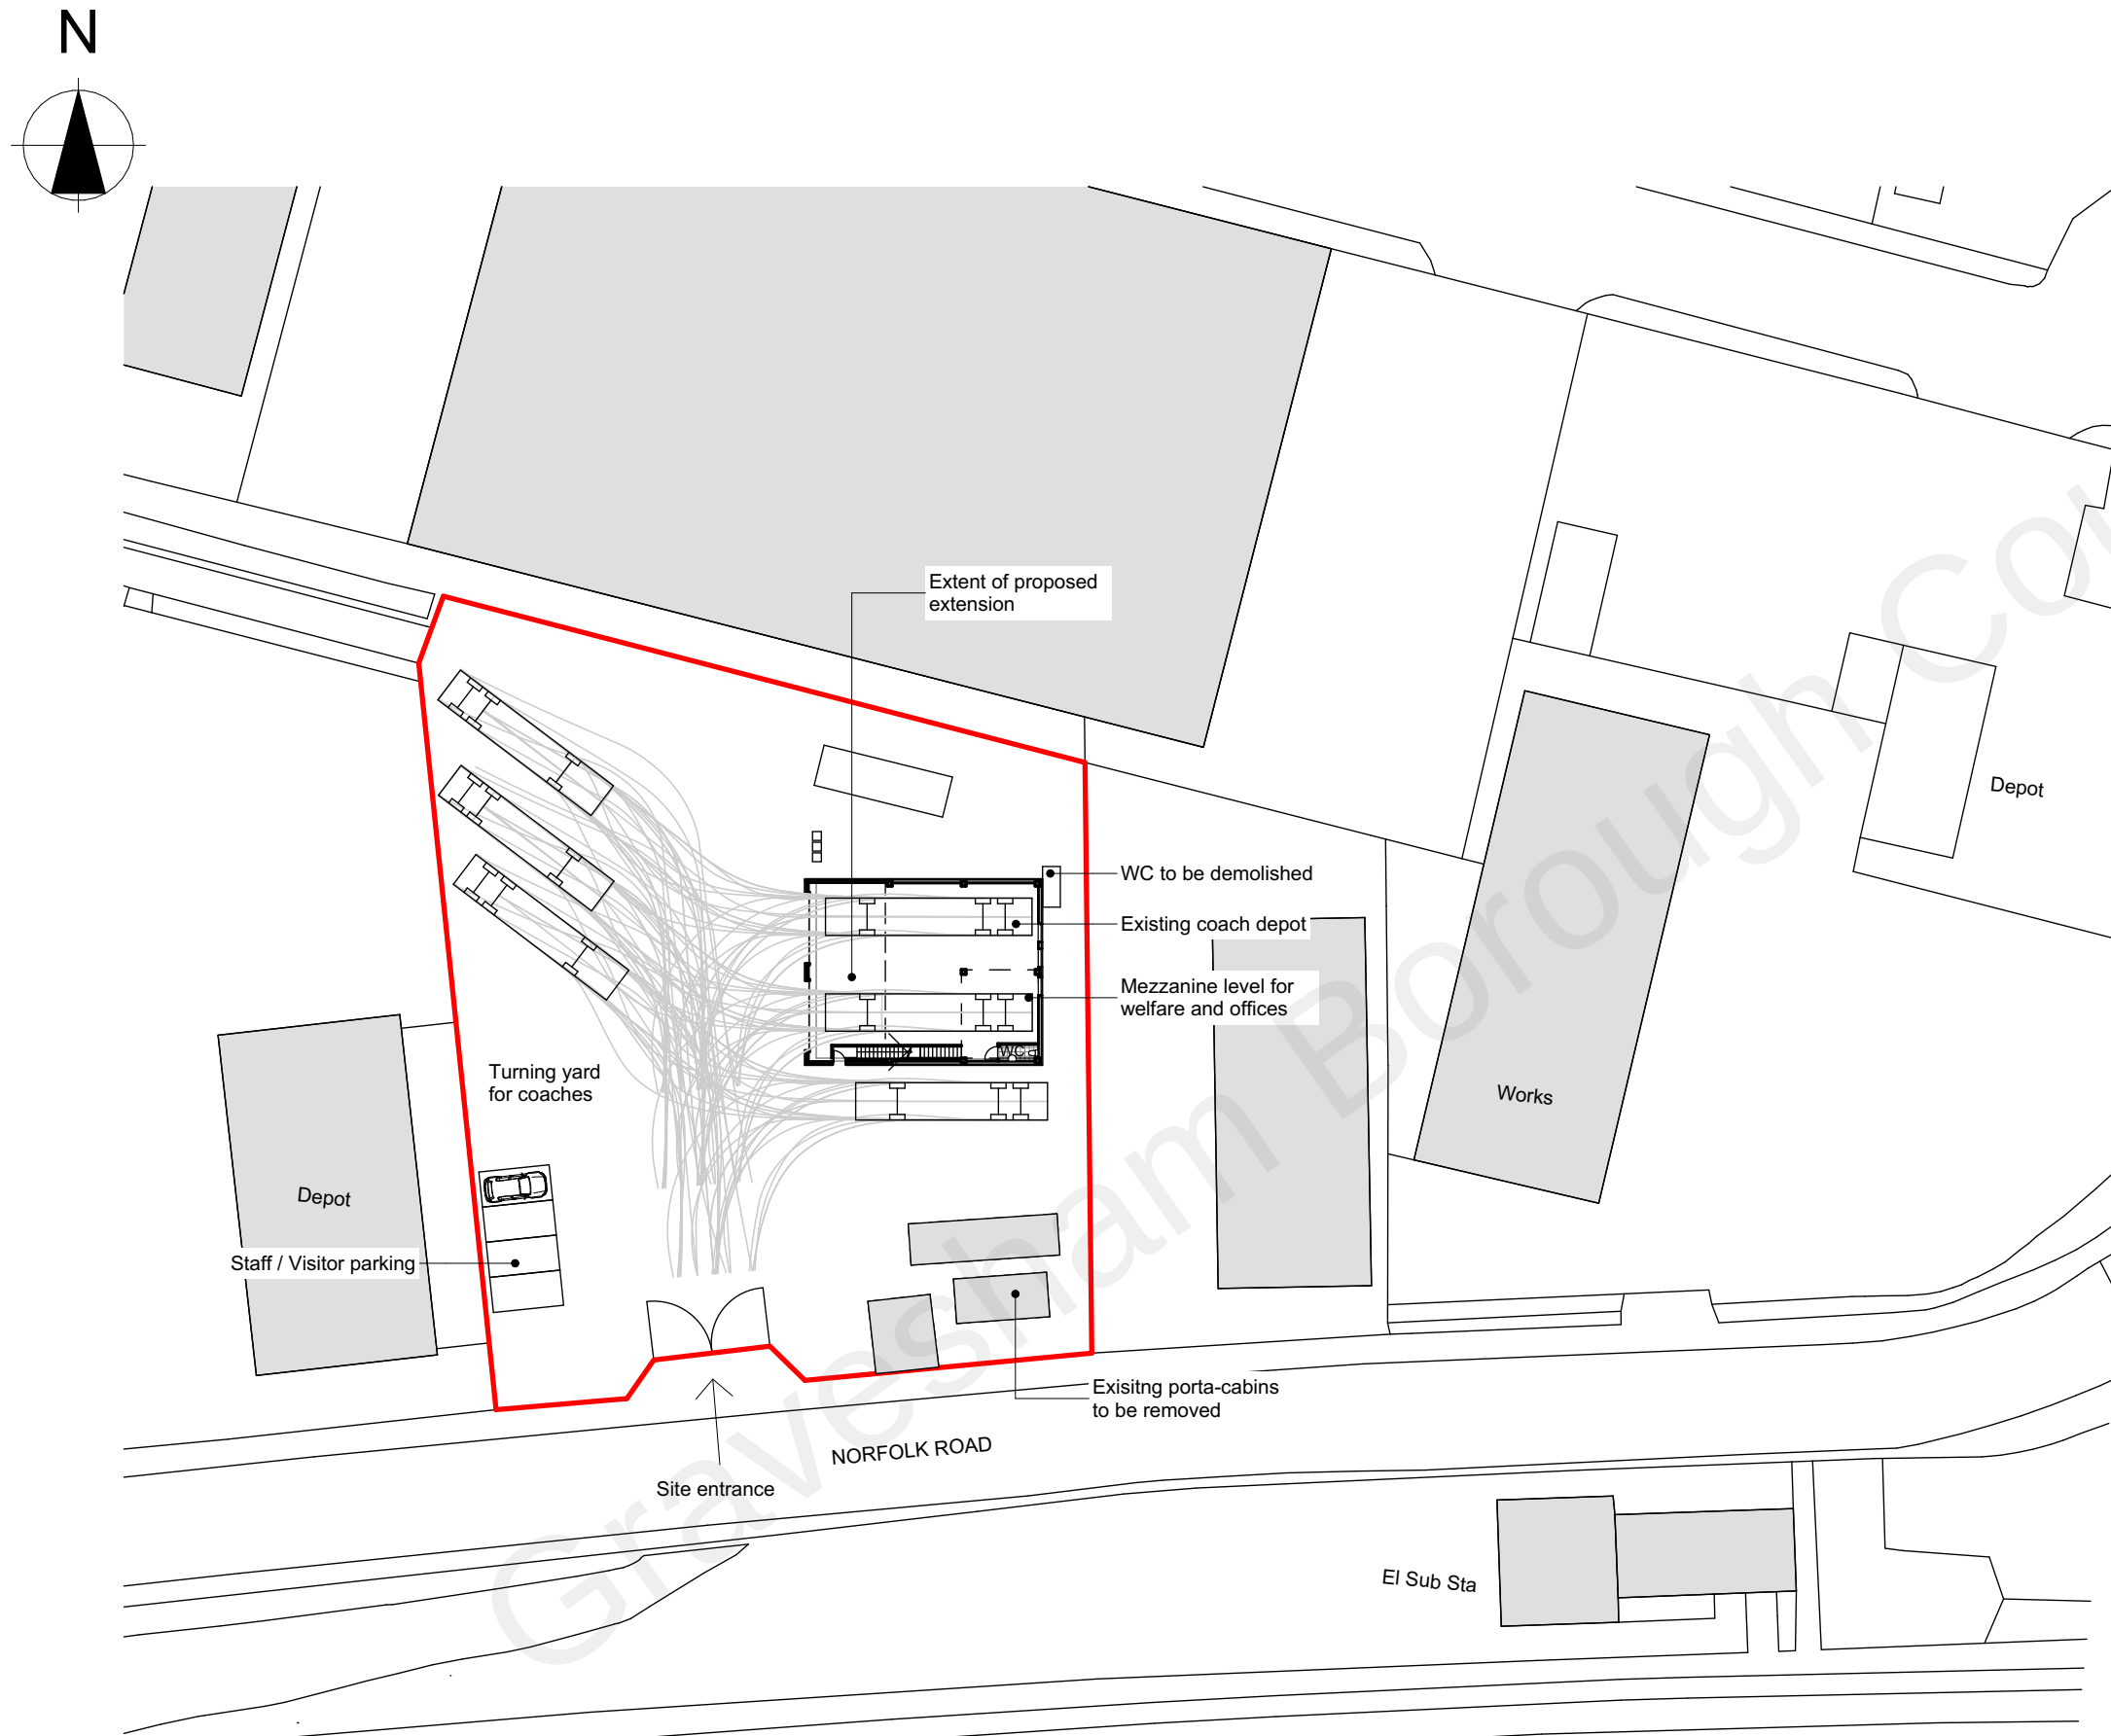

Proposed Site Plan
1:500

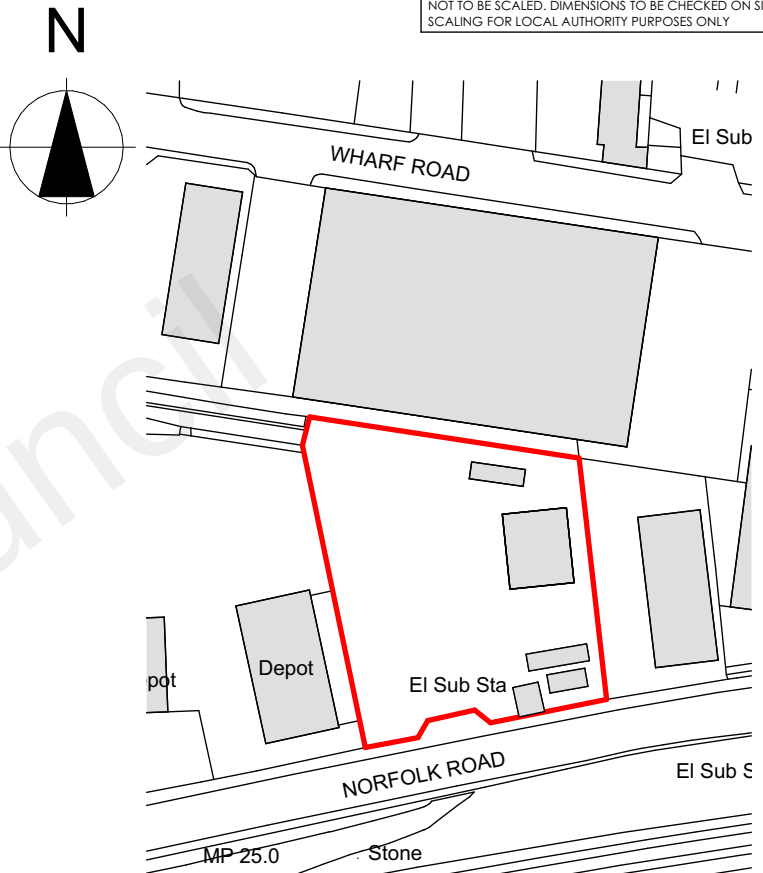

Scale 1:1250

Ordnance Survey, (c) Crown Copyright 2022. All rights reserved. Licence number 100022432



PLANNING APPROVAL			
P3	Amended and issued to client	16.08.22	MK
P2	Issued for Planning Permission	01.06.22	PR
P1	Preliminary Issue	19.05.22	MK
Revision	Description	Date	Drawn

Designer :



GRK Architecture
www.grka.co.uk

Project :
Unit 8 Norfolk Rd, Gravesend
Proposed Extension of Coach Depot

Drawing :
Proposed Site Plan

Date : Aug 2022	Scale : 1:1250, 1:500 @ A3	Revision:
Drawing No. : 22 / 272 / 101	Status : PLANNING	P3