



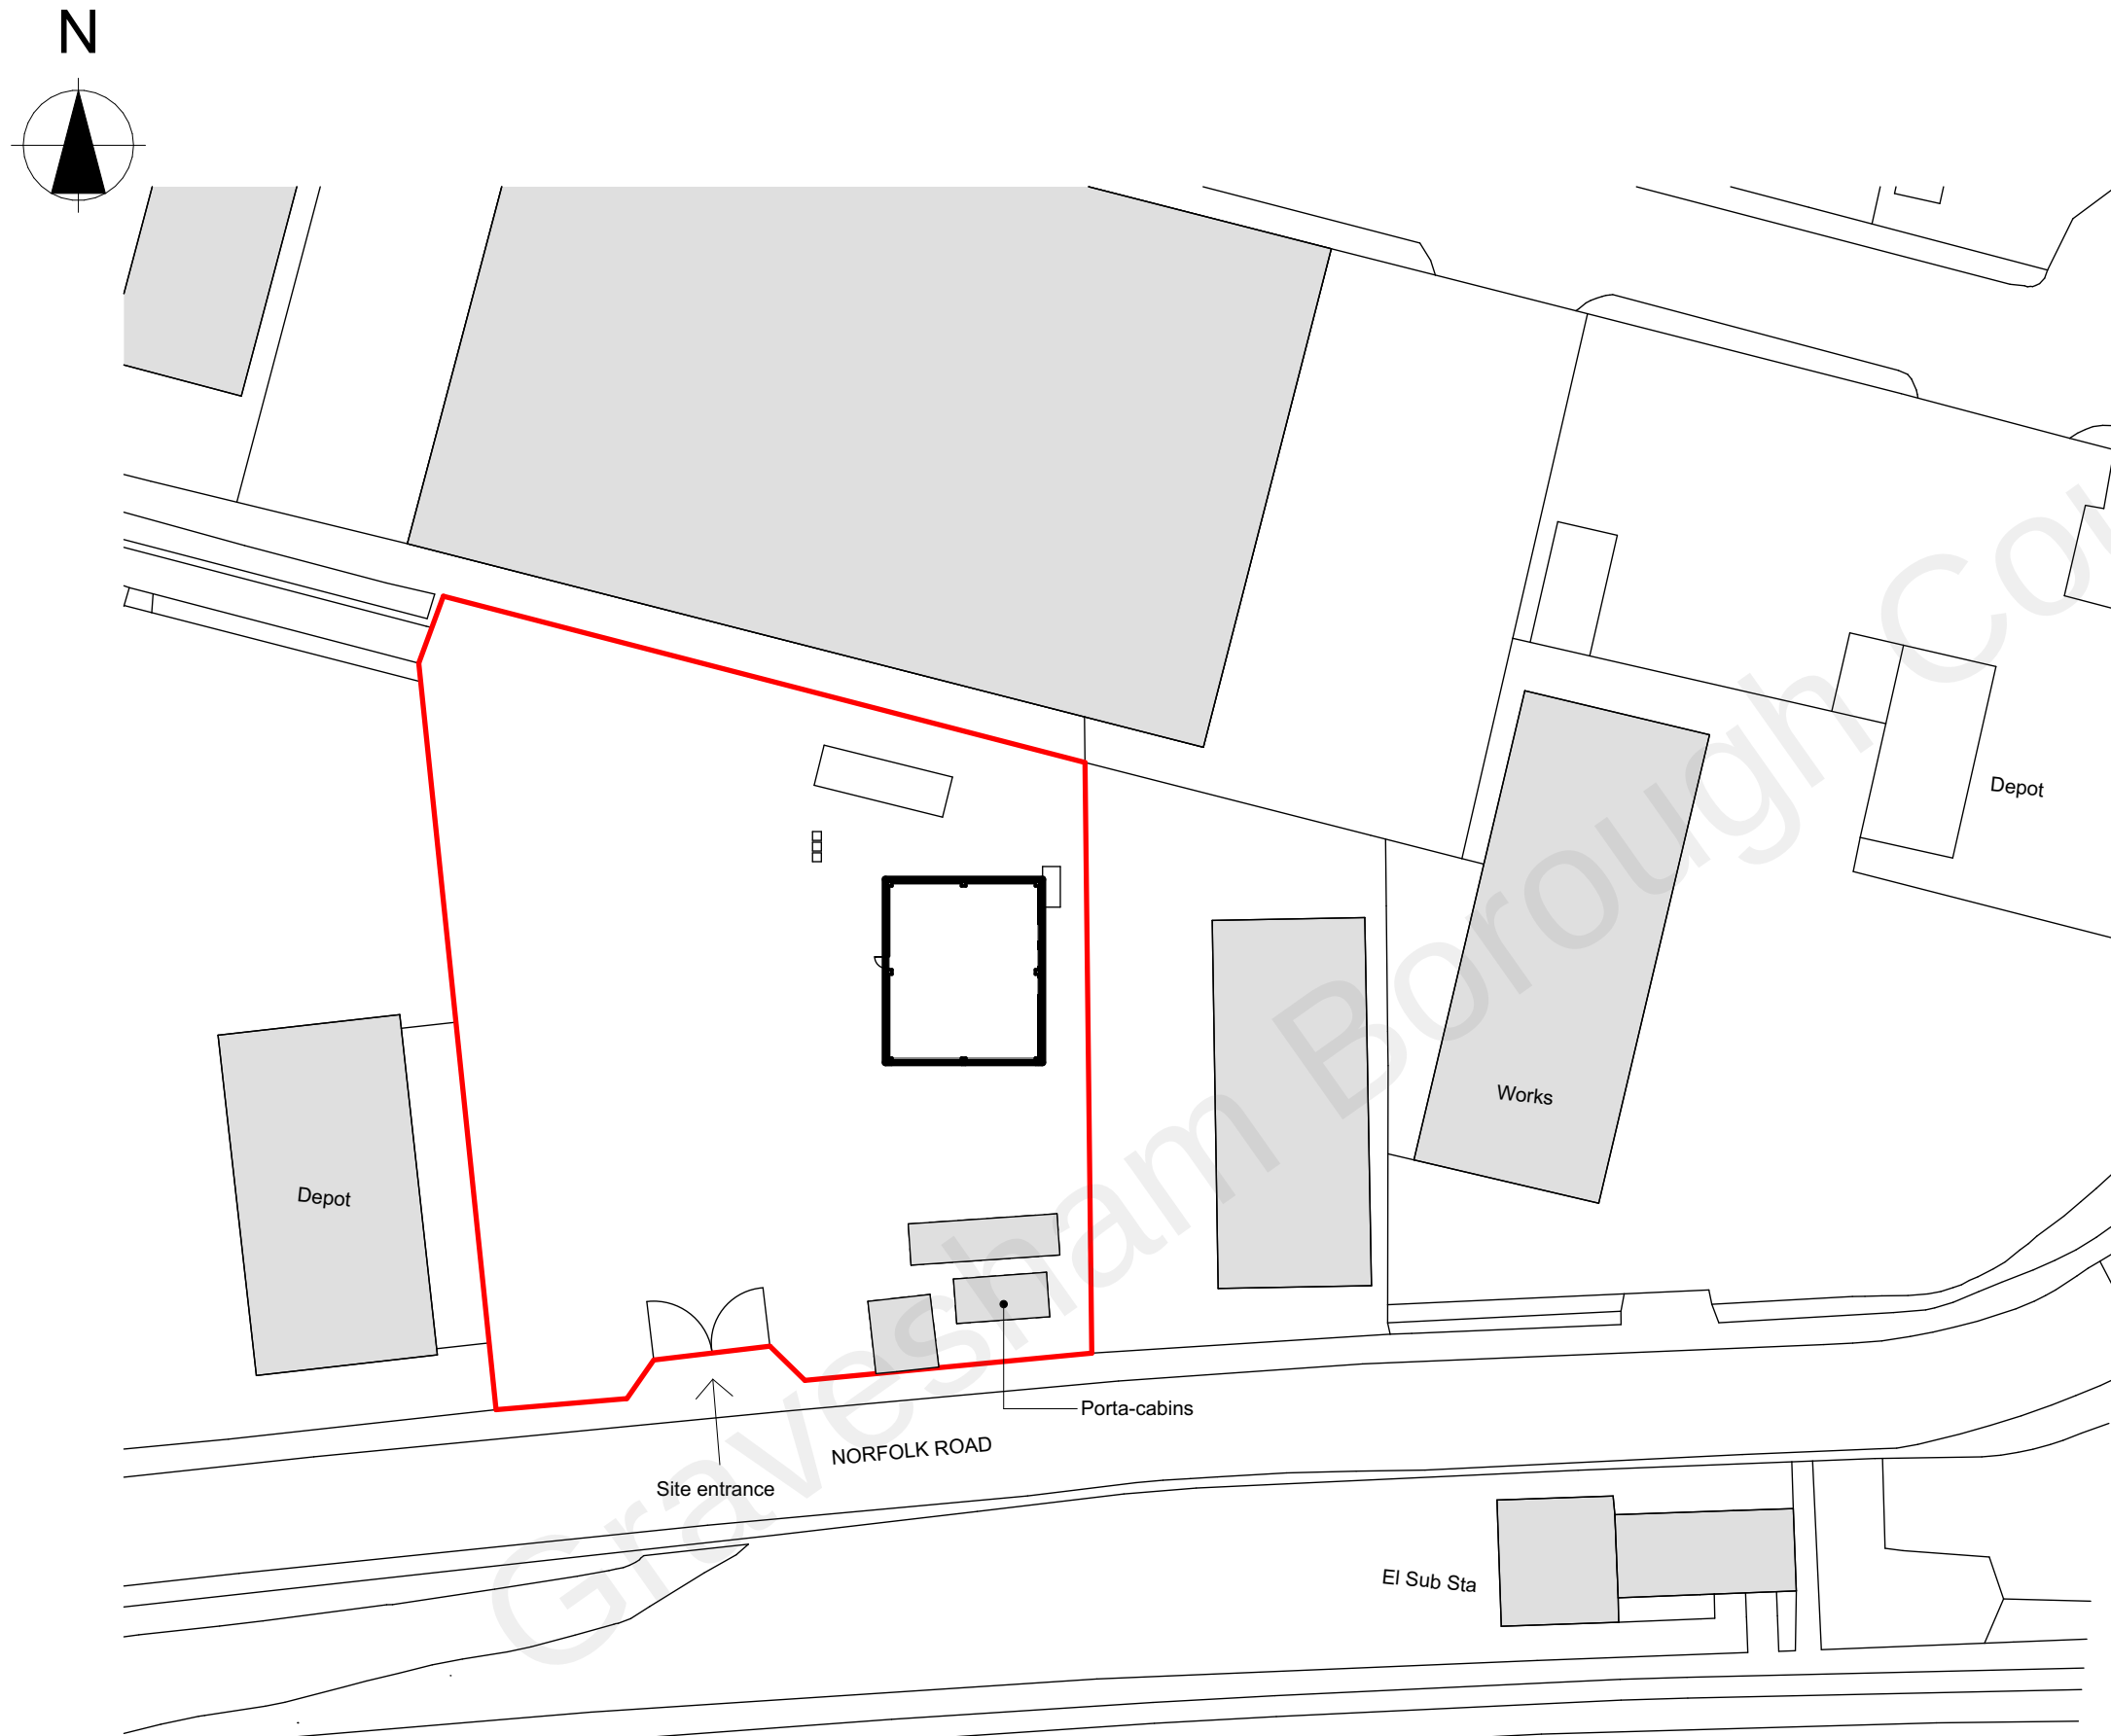


Exisitng Site Plan
1:500

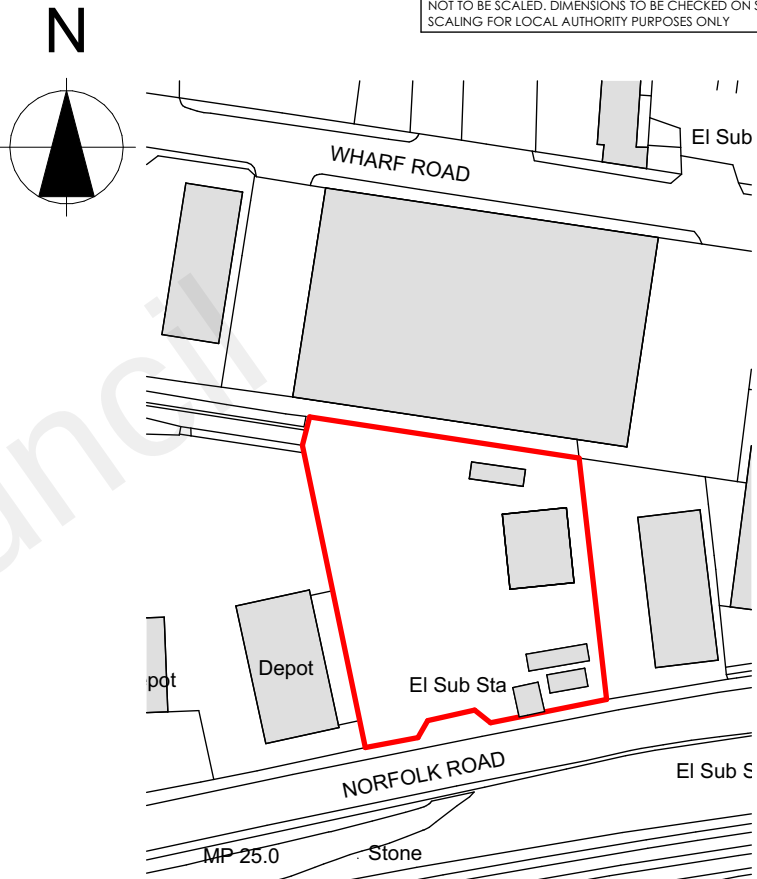

Scale 1:1250

Ordnance Survey, (c) Crown Copyright 2022. All rights reserved. Licence number 100022432

 

PLANNING APPROVAL			
P2	Issued for Planning Permission	01.06.22	PR
P1	Preliminary Issue	19.05.22	MK
Revision	Description	Date	Drawn
Designer :			
 GRK Architecture www.grka.co.uk			
Project :			
Unit 8 Norfolk Rd, Gravesend			
Proposed Extension of Coach Depot			
Drawing :			
Exisitng Site Plan			
Date :	Scale :		
May 2022	1:500, 1:1250 @ A3		
Drawing No. :	Status :	Revision:	
22 / 272 / 100	PLANNING	P2	