

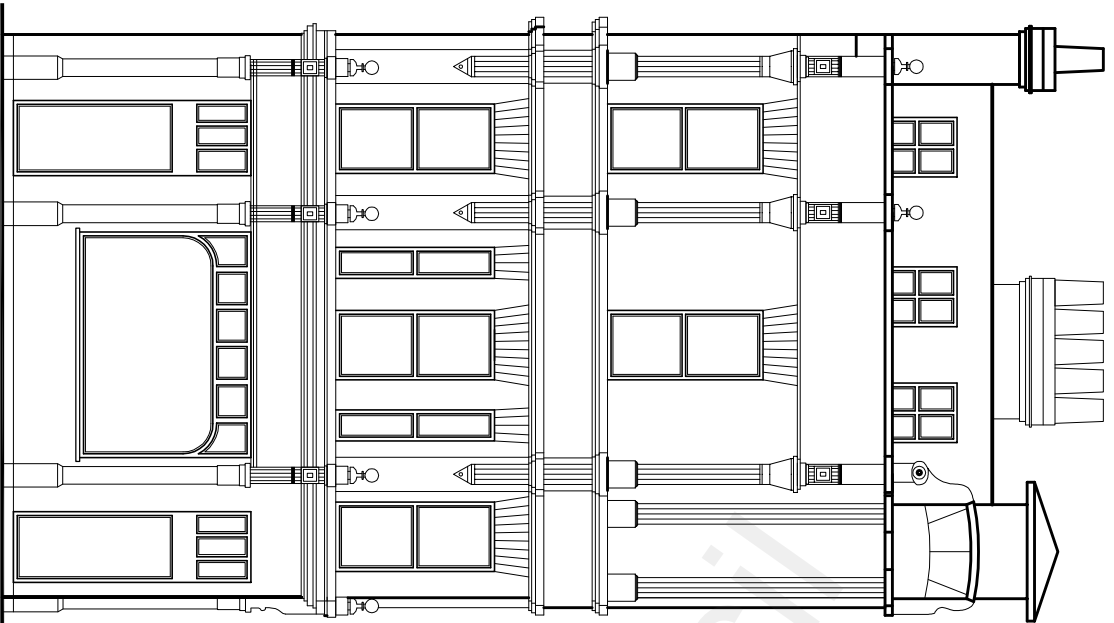



The Contractor is to check all dimensions on site and report any discrepancies to the Contract Administrator. This drawing is to be read in conjunction with all other standard documentation. Dimensions are not to be scaled from this drawing.

 


EXISTING FRONT ELEVATION

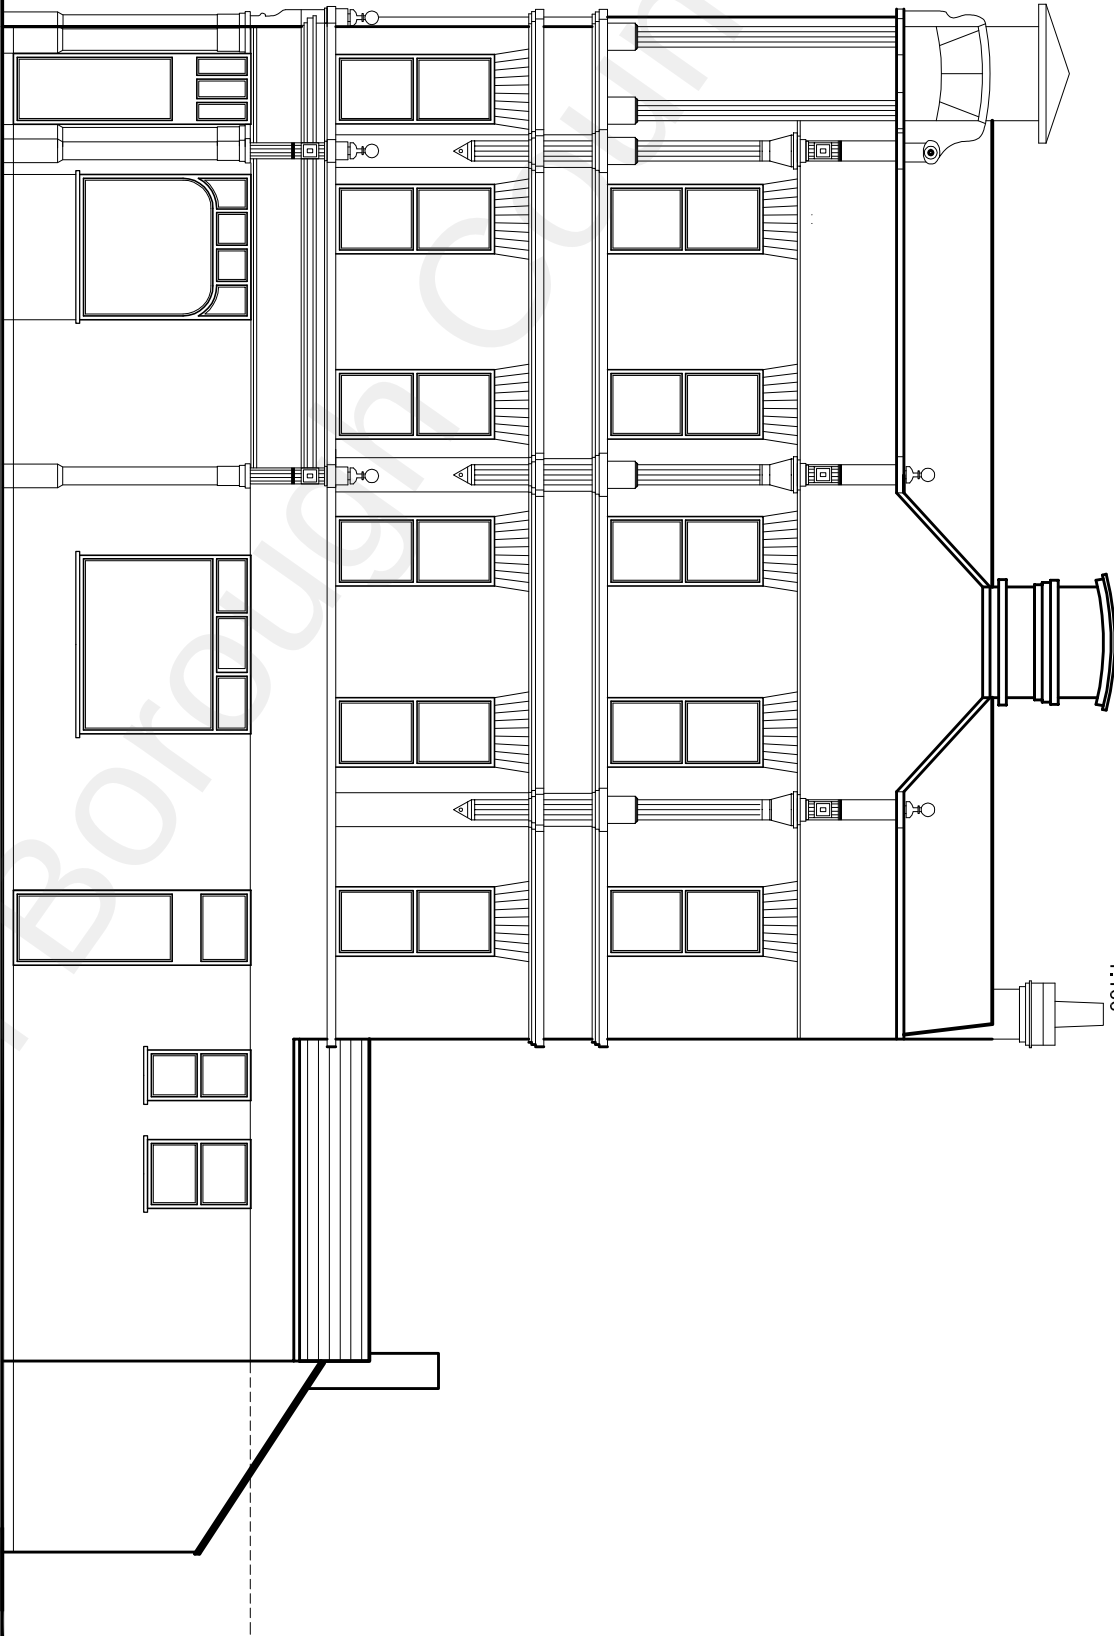

EXISTING SIDE ELEVATION

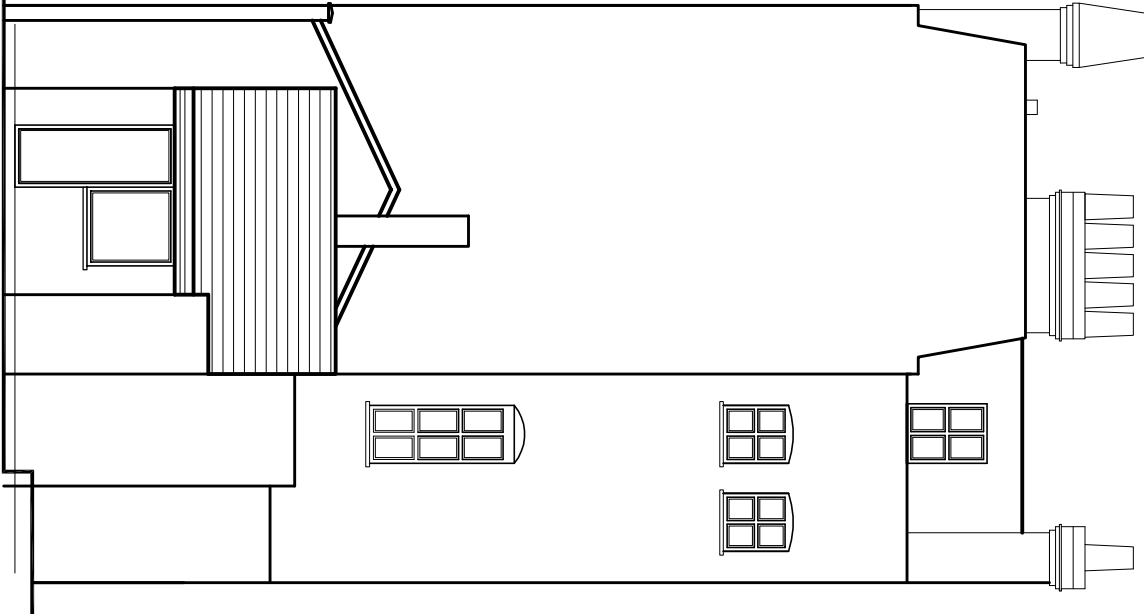

EXISTING REAR ELEVATION

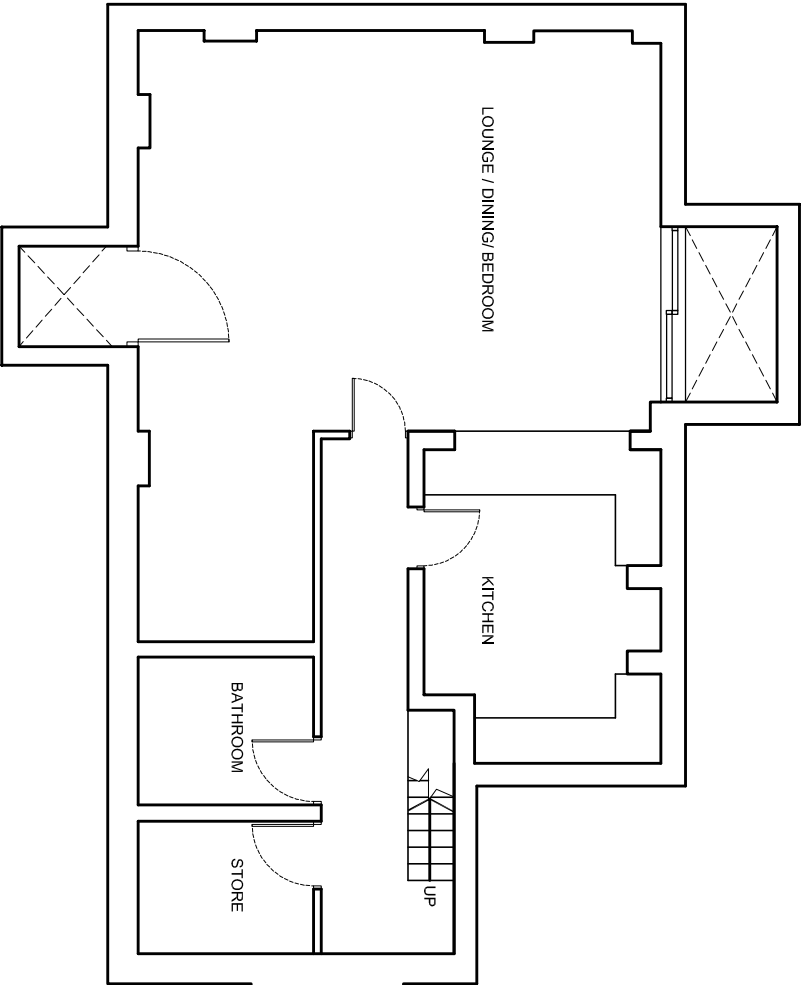

EXISTING BASEMENT PLAN

rev.	description	date	chkd.
	 93 Colmandene Crescent, Orpington, Kent BR5 2RA 020 3004 9238 07931 931 035 s.nappal@dapconsultants.co.uk www.dapconsultants.co.uk		
			

project :
27 The Terrace
DA12 2DT

drawing title :

Existing Elevations

drawn: SN	chkd : SS	date: 29.09.2022
status: Planning		
scale: 1:100@A3		
proj no : 2004	drg no: 03	rev no: A