

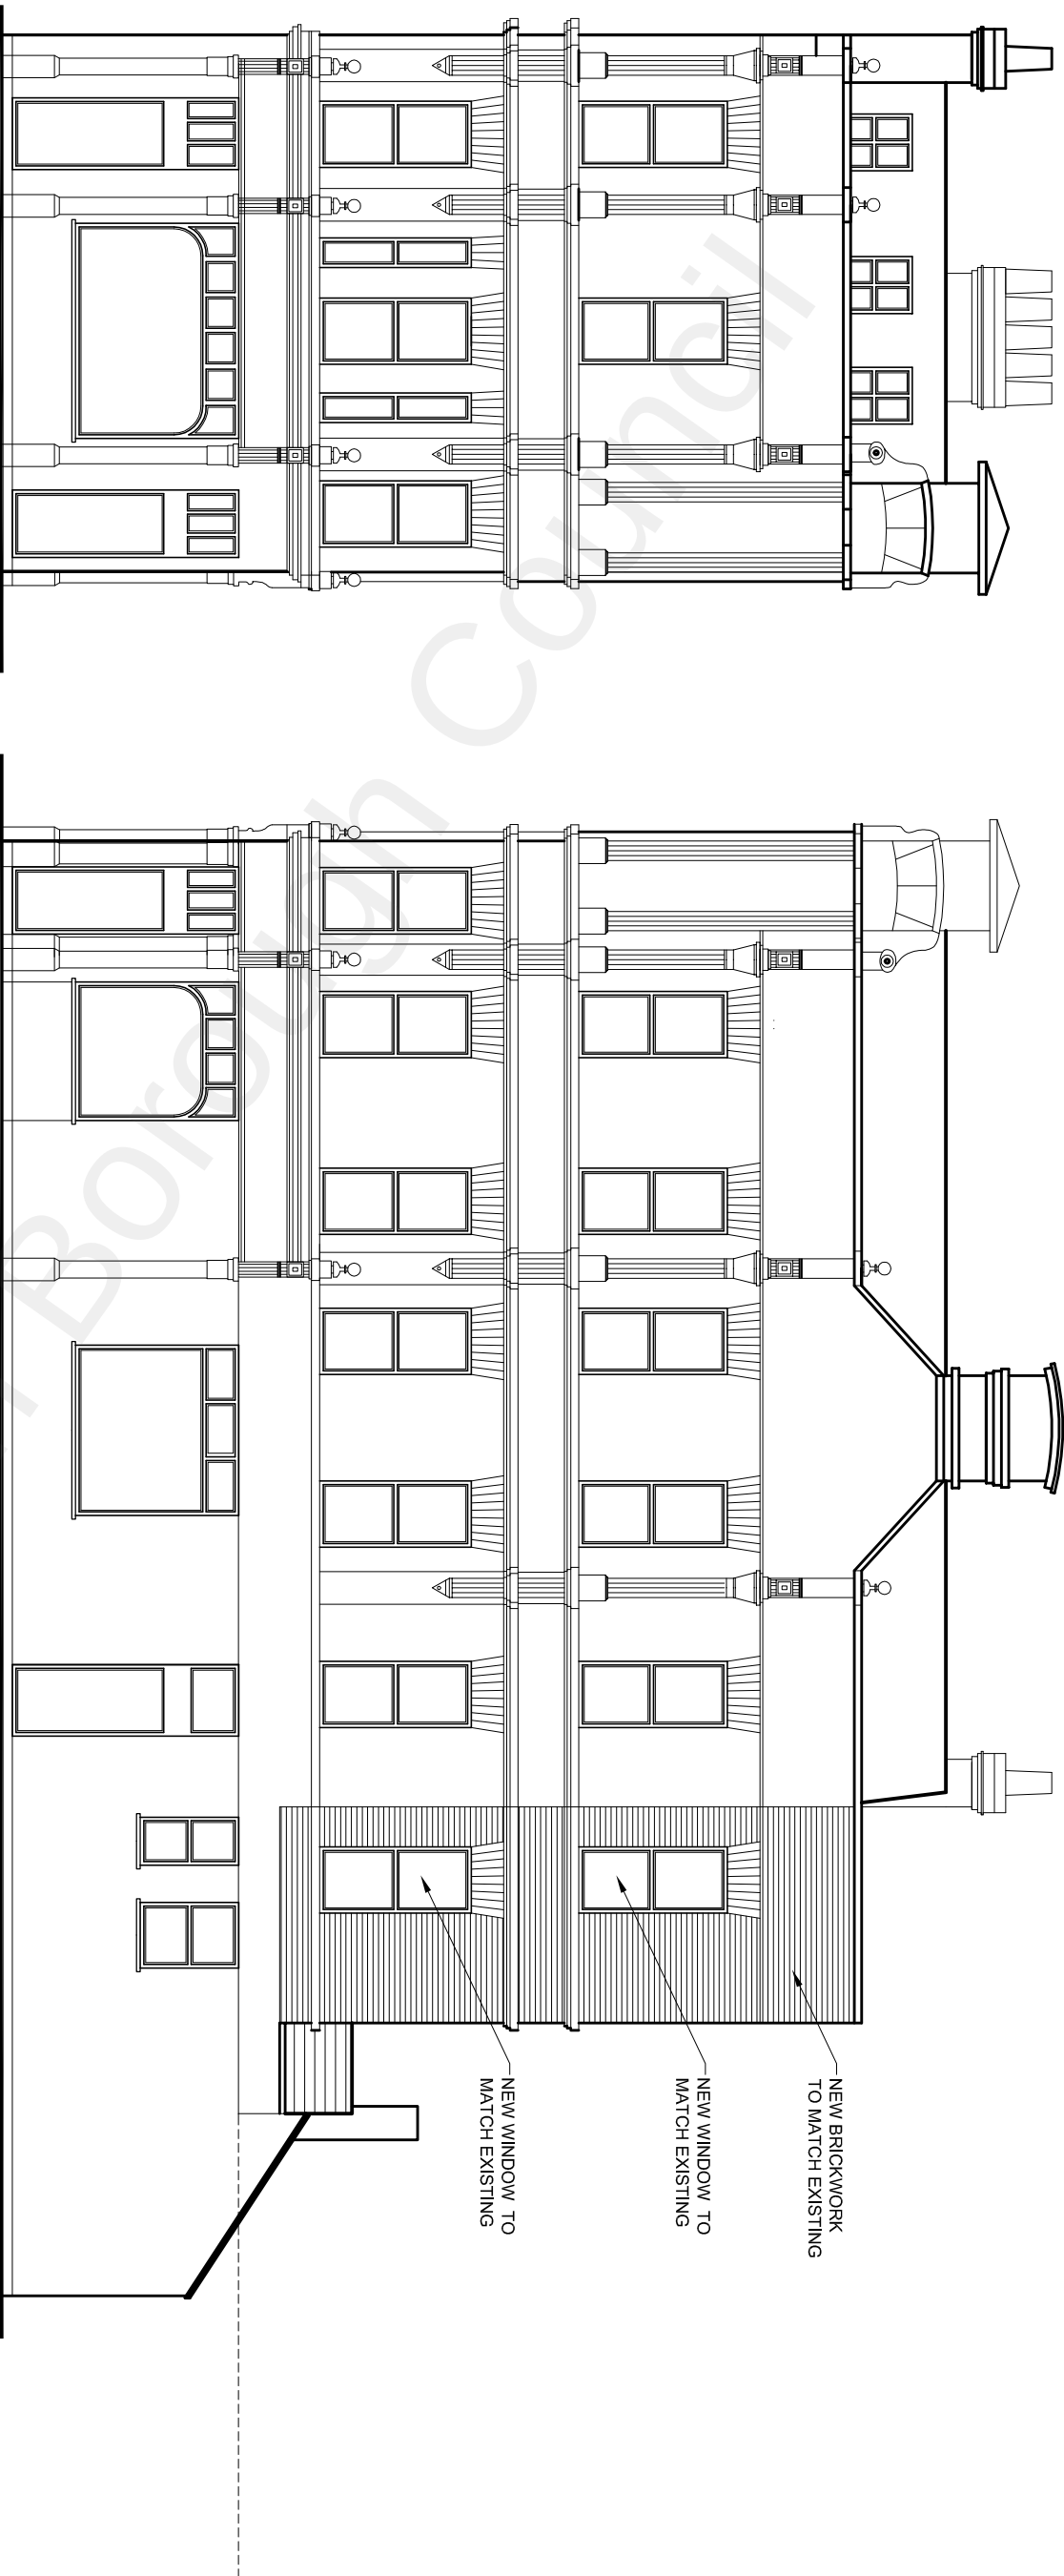


 

PROPOSED FRONT ELEVATION

PROPOSED SIDE ELEVATION

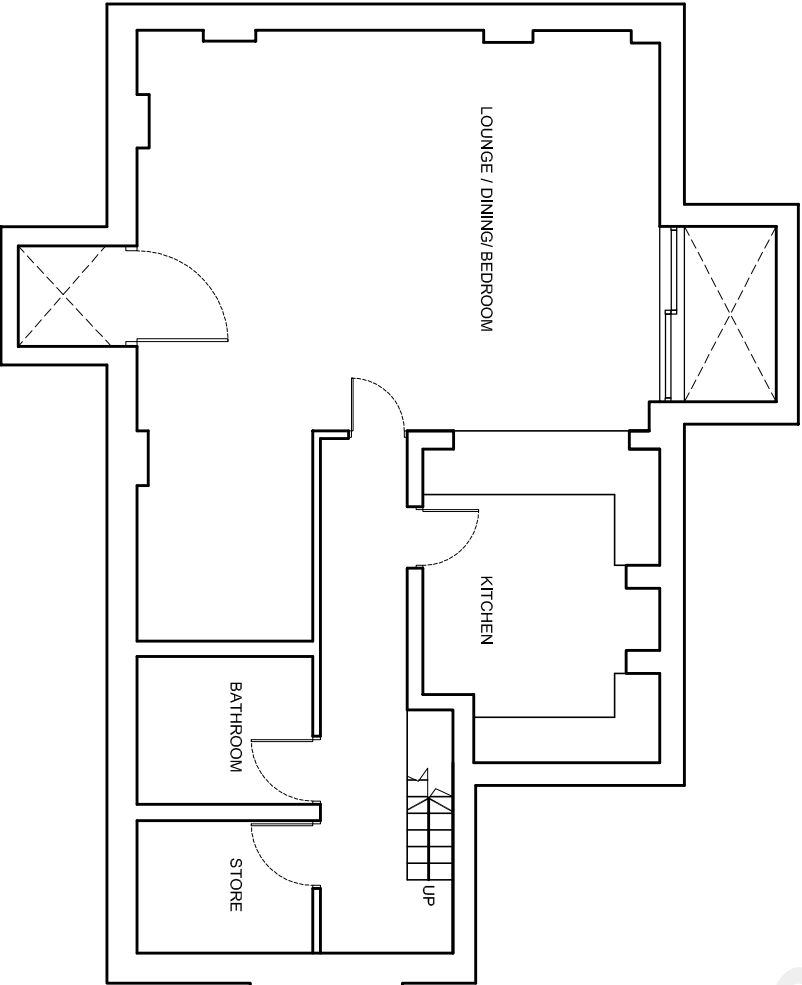

PROPOSED BASEMENT PLAN (NO CHANGE)

rev.	description	date	chkd.
	93 Colmandene Crescent, Orpington, Kent BR5 2RA		
	020 3004 9238		
	07931 931 035		
	s.nappal@dapconsultants.co.uk		
	www.dapconsultants.co.uk		

project :
27 The Terrace
DA12 2DT

drawing title :

Proposed Elevations

drawn: SN	chkd : SS	date: 29.09.2022
status: Planning	scale: 1:100@A3	
proj no : 2004	drg no: 06	rev no: A