




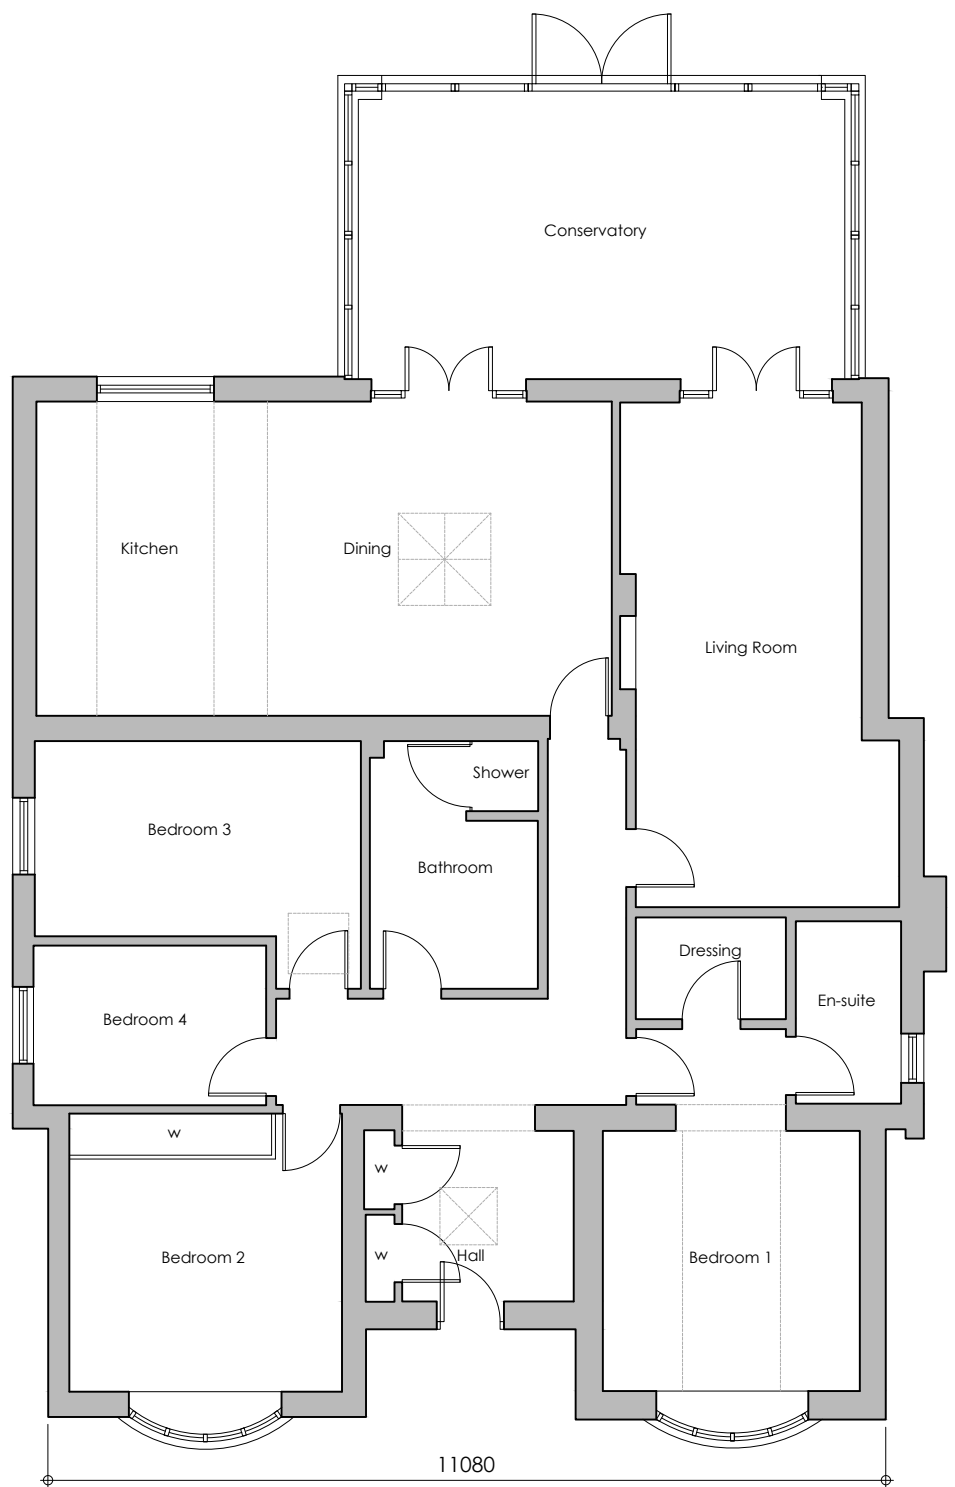

Ground Floor Plan

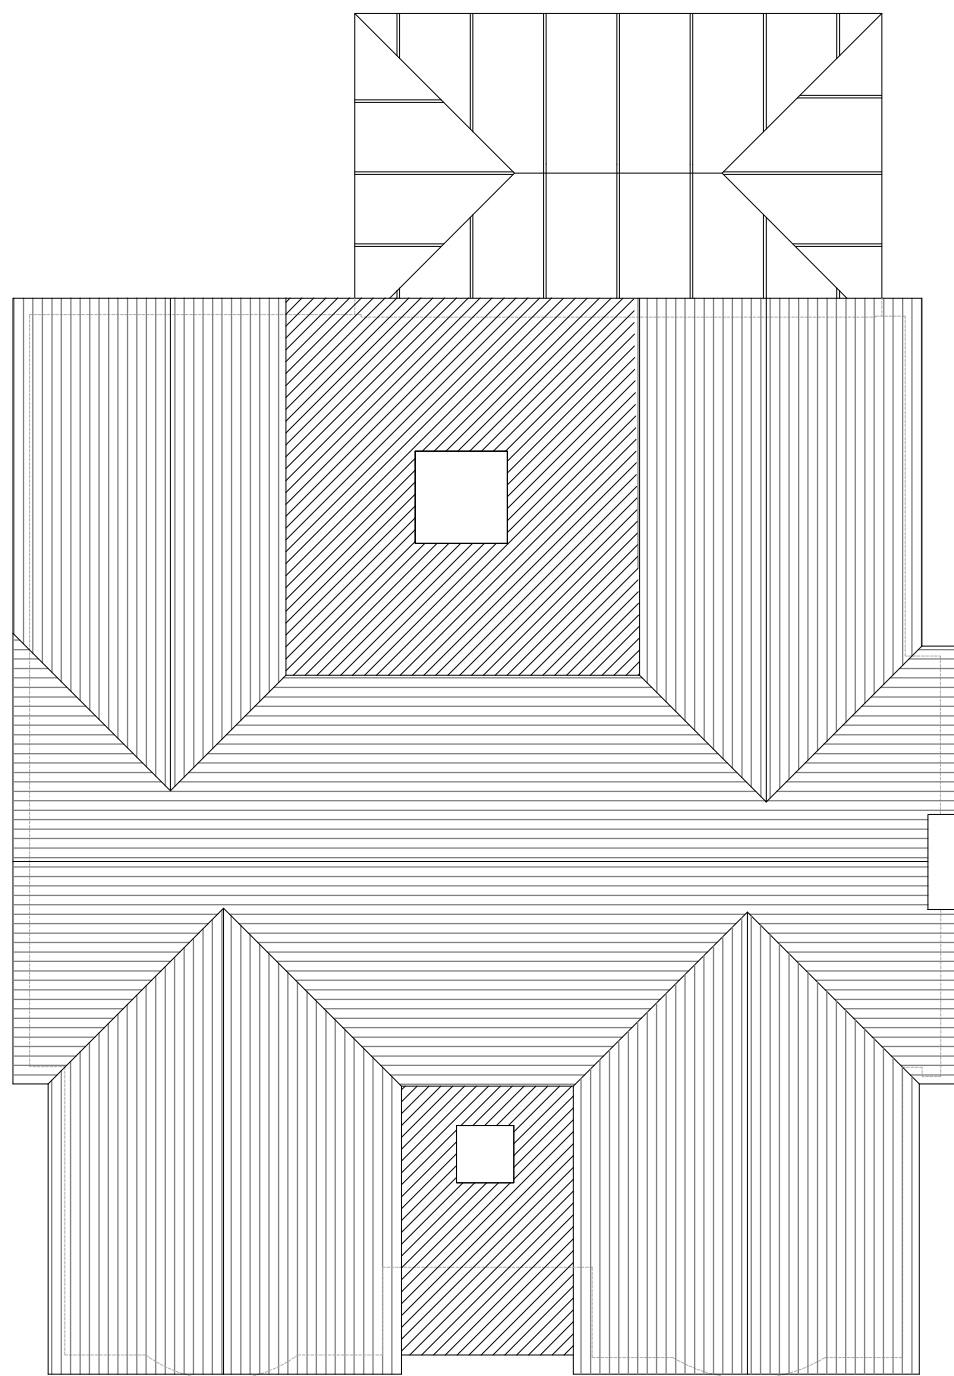


Roof Plan

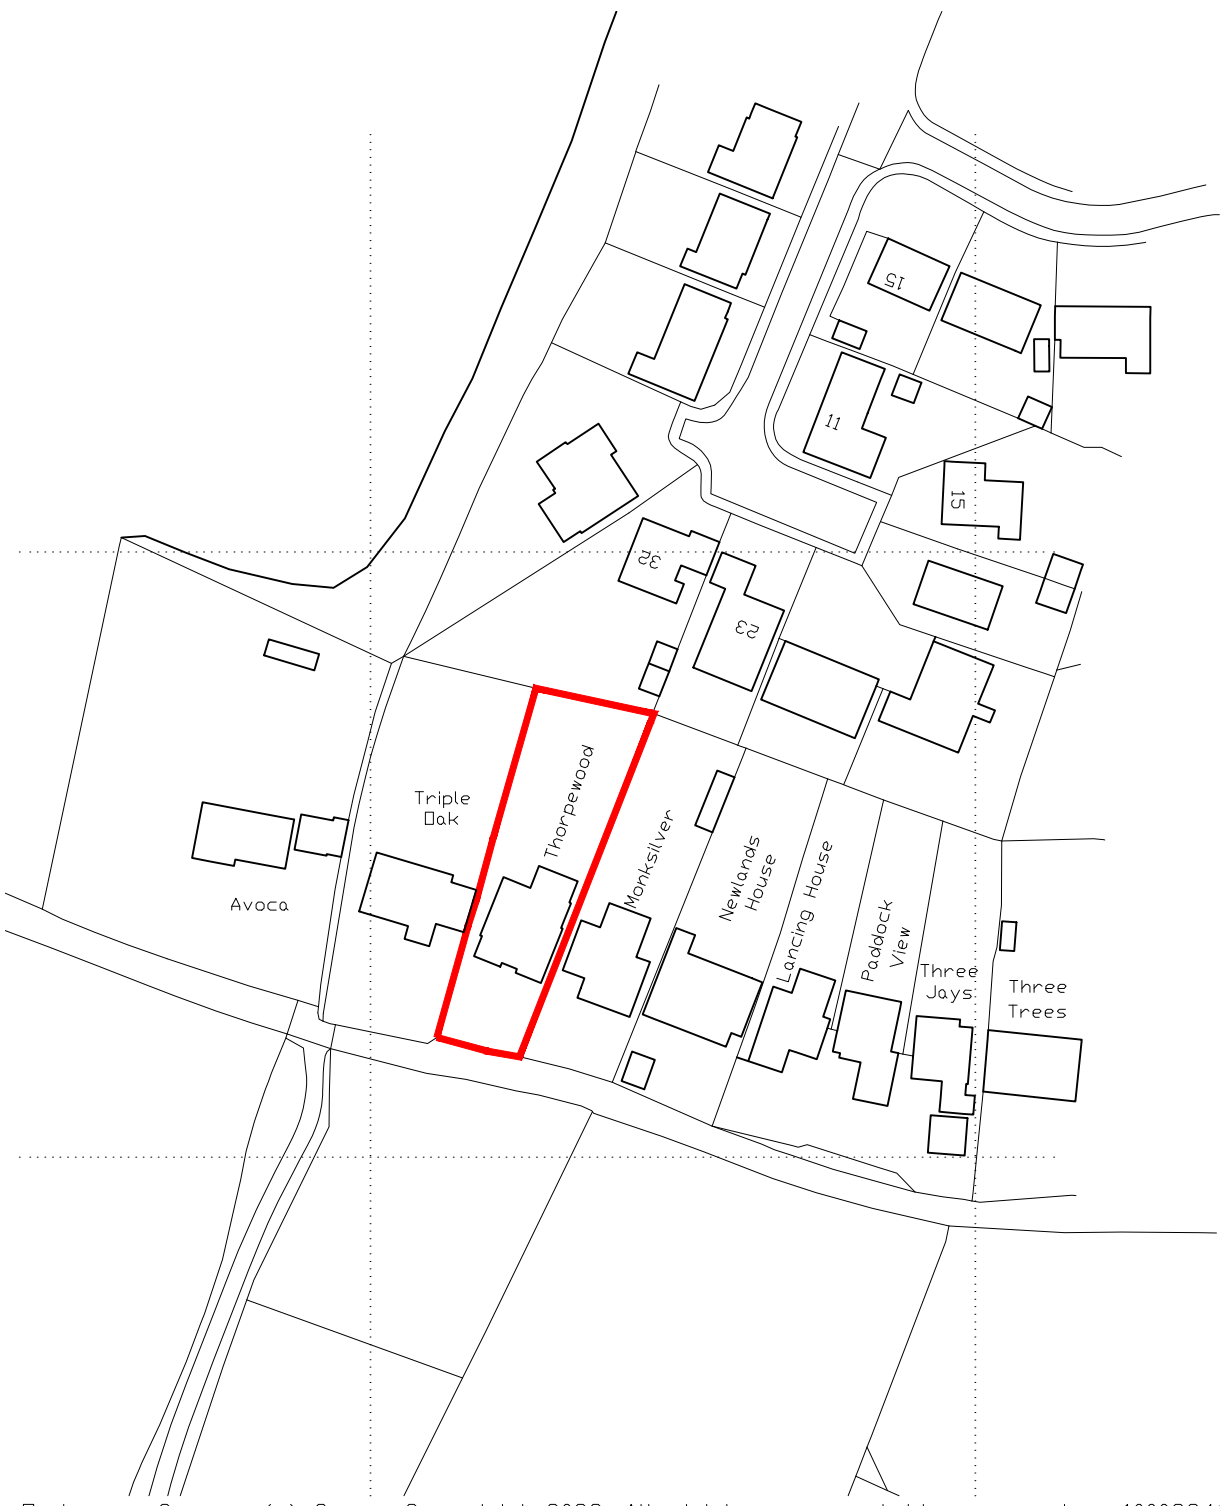


Ordnance Survey (c) Crown Copyright 2023. All rights reserved. Licence number 1000224


Site Location Plan - Scale 1:1250

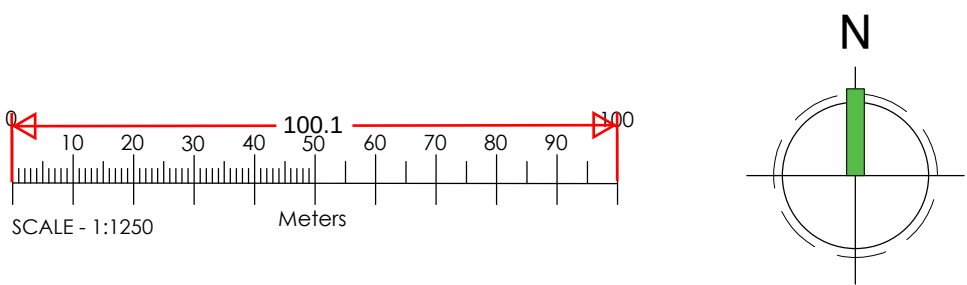


South West Elevation

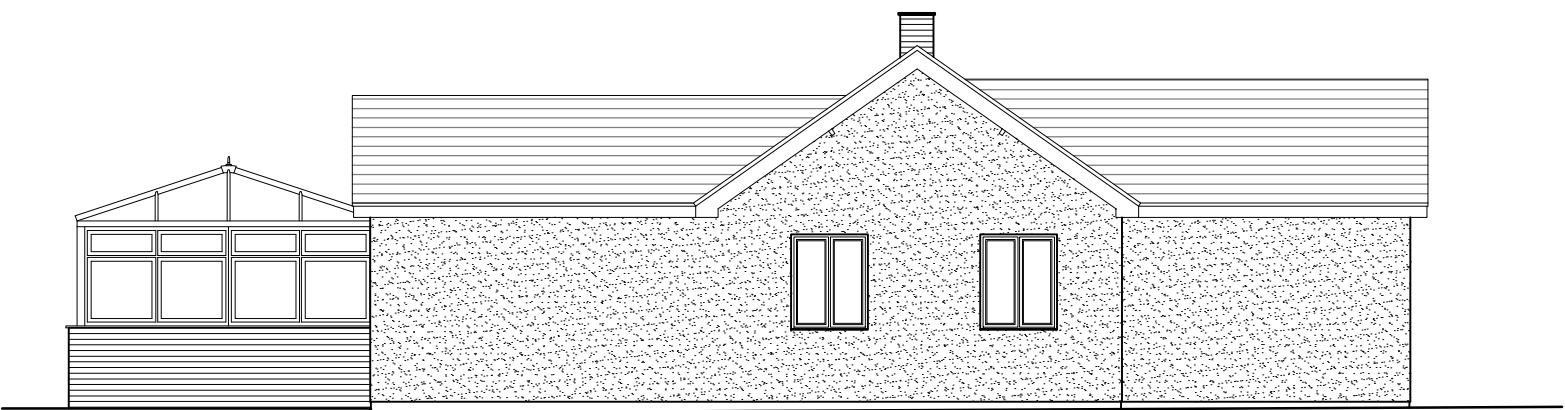


North West Elevation

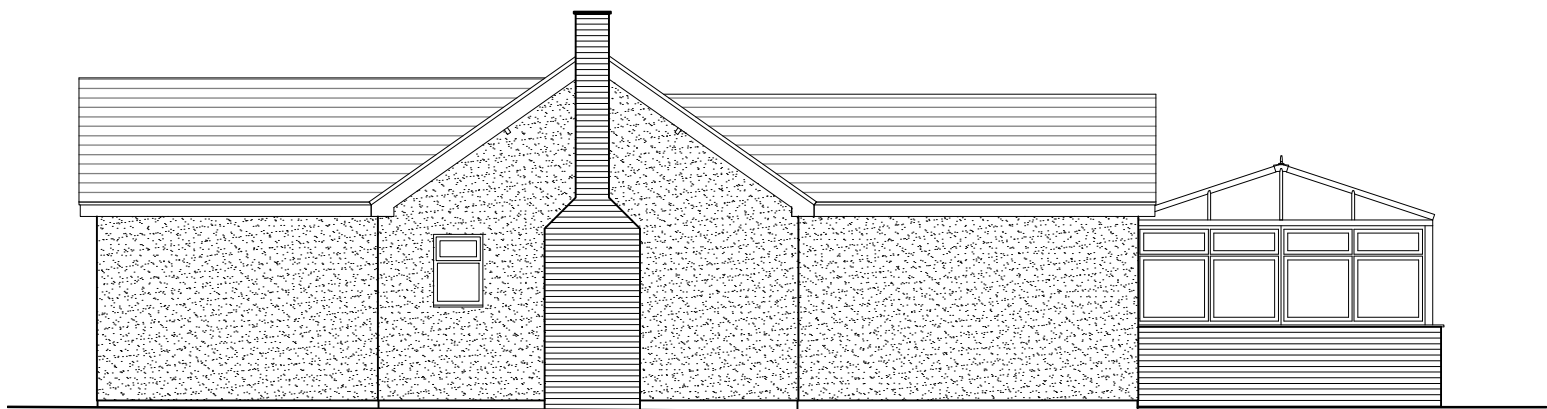


South East Elevation

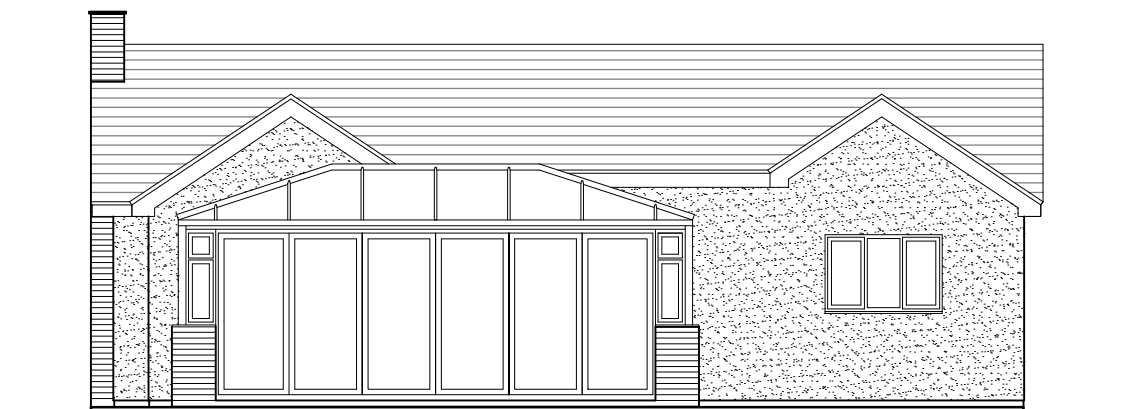

North East Elevation

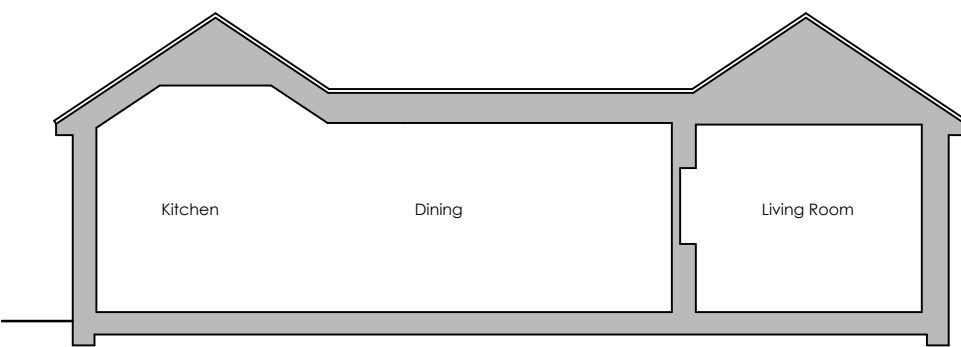

Section

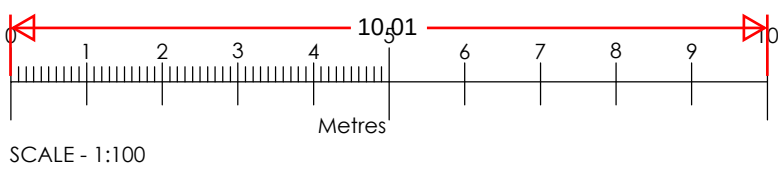

SCALE - 1:100

Rev	Date	Comments
-----	------	----------

PLANNING

Client
Oliver Porter & Stephanie Price

Project
Thorpewood, Newlands Lane
Meopham
Gravesend
Kent
DA13 0RD

Title
Floor Plans & Elevations
As Existing
& Site Location Plan

Project No.
8497

Date
May 2023

Drawing No.
8497-PD-001

Revision

Scale
1:100@A1
1:1250

Drawn

GG

Check

PH

Nepicor House, London Road,
Wrotham Heath, Kent, TN15 7RS
phone: 01732 753333
fax: 01732 753334
info@offsetarchitects.co.uk
www.offsetarchitects.co.uk

