




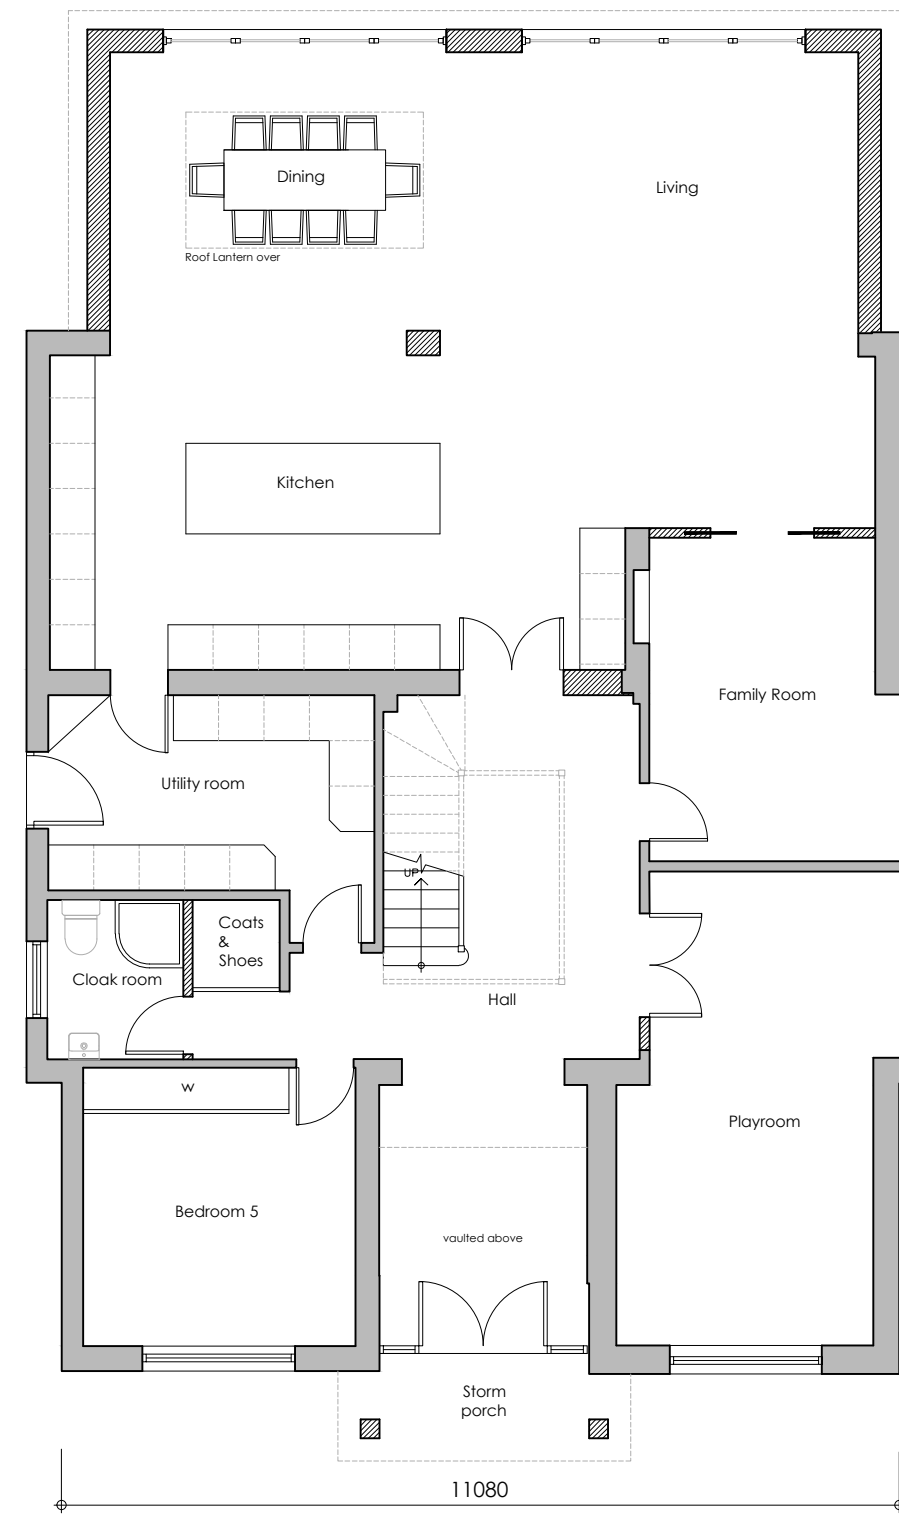

Ground Floor Plan

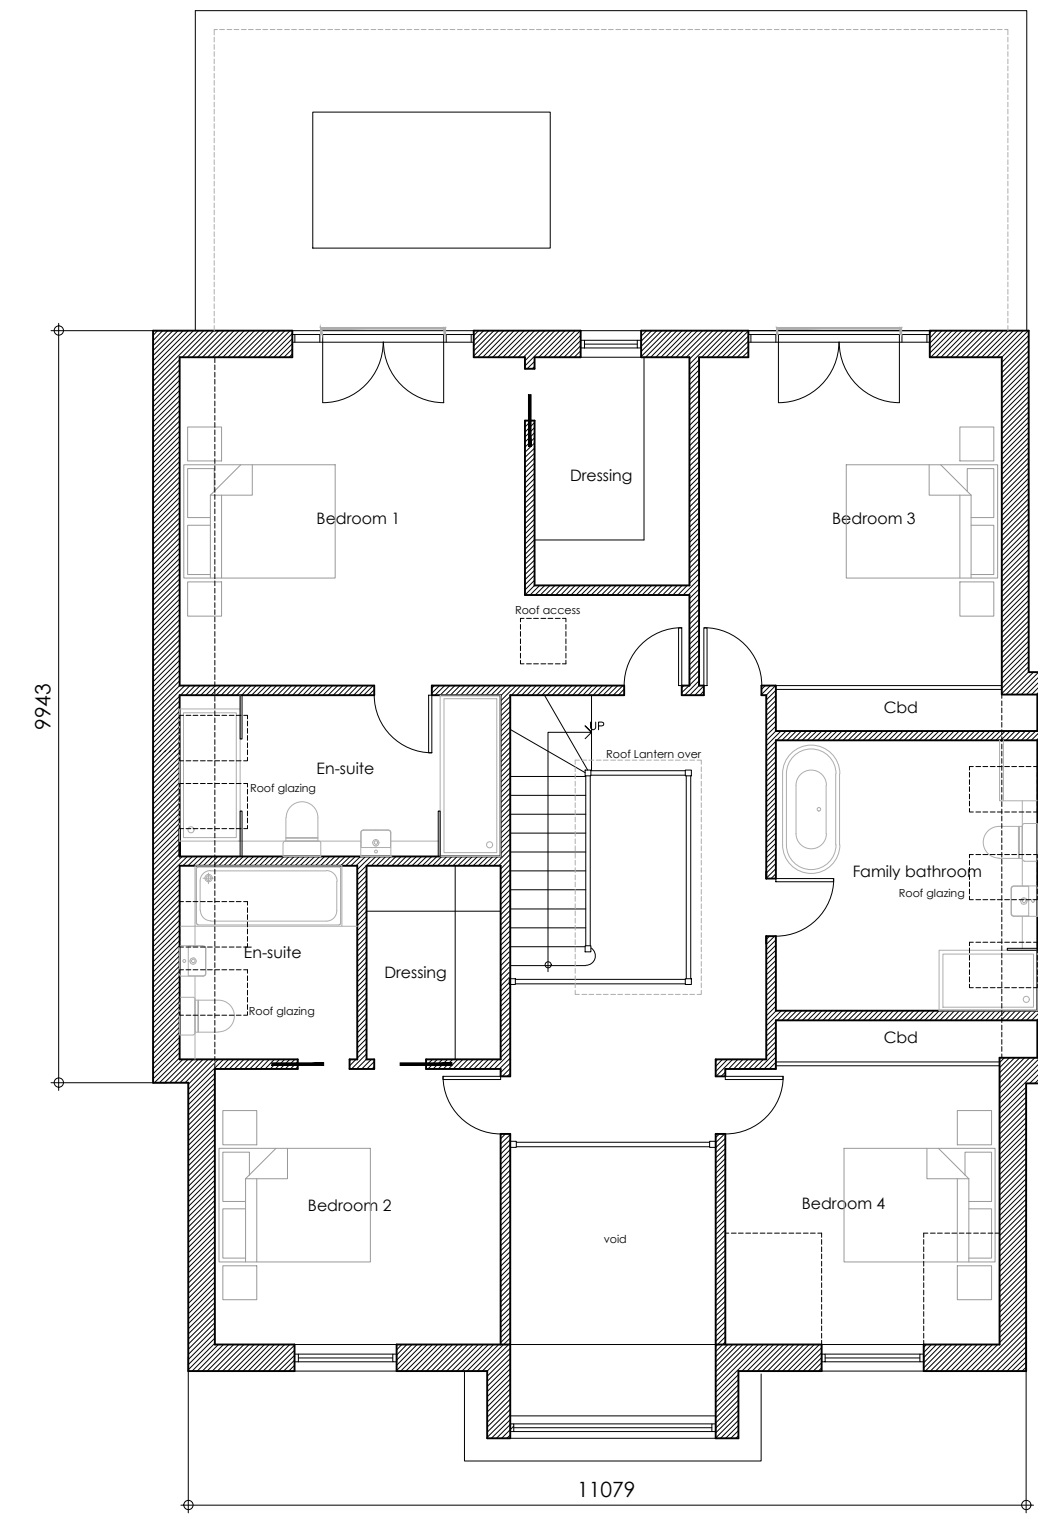

First Floor Plan

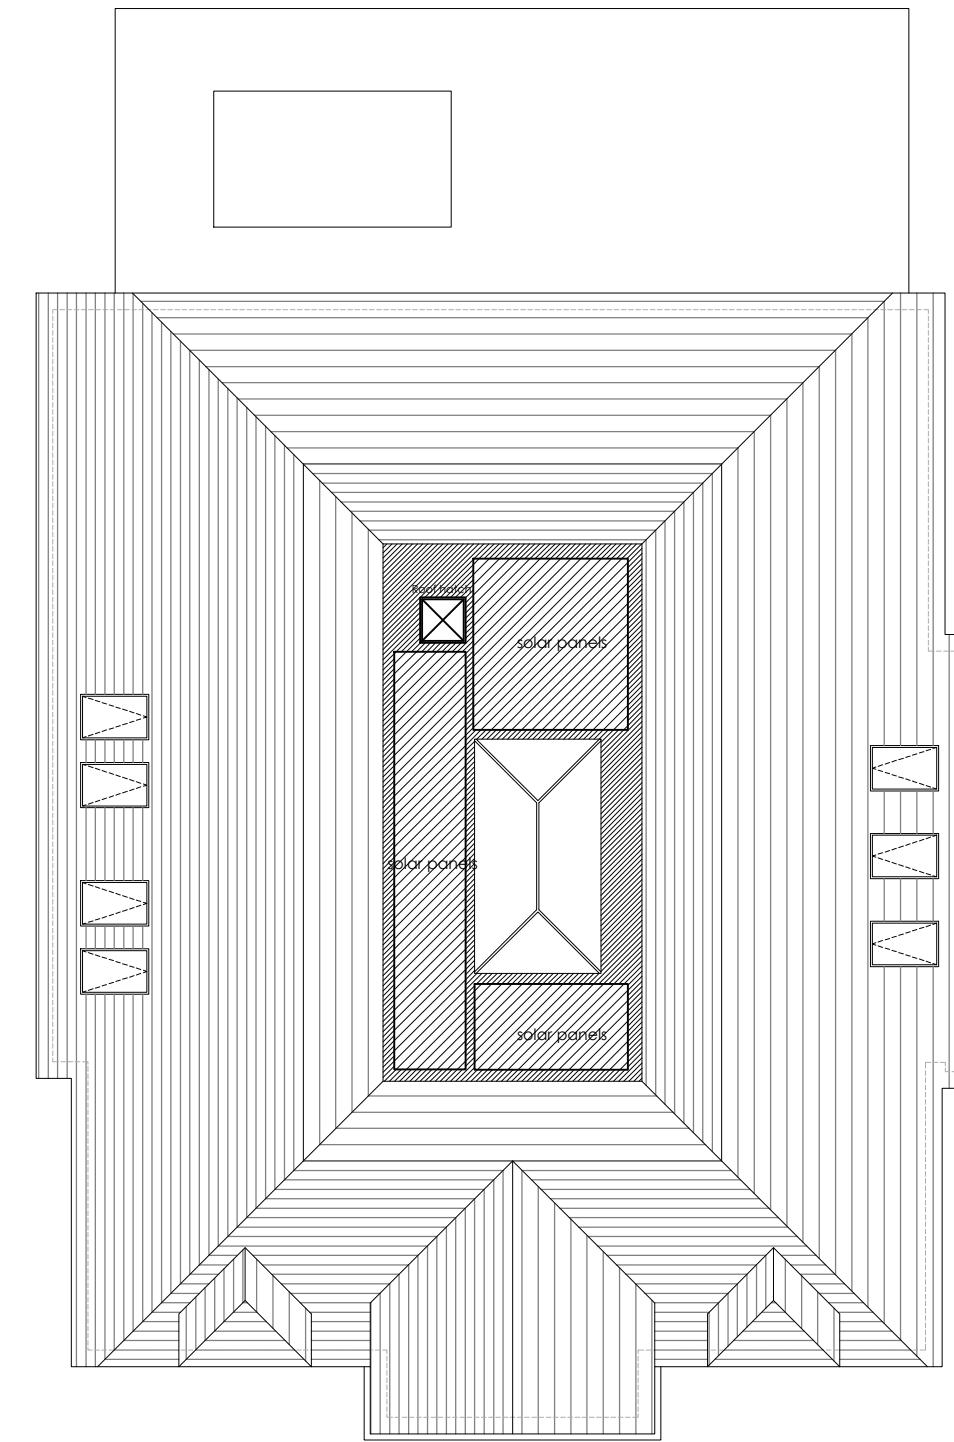


Roof Plan





South West Elevation




North East Elevation

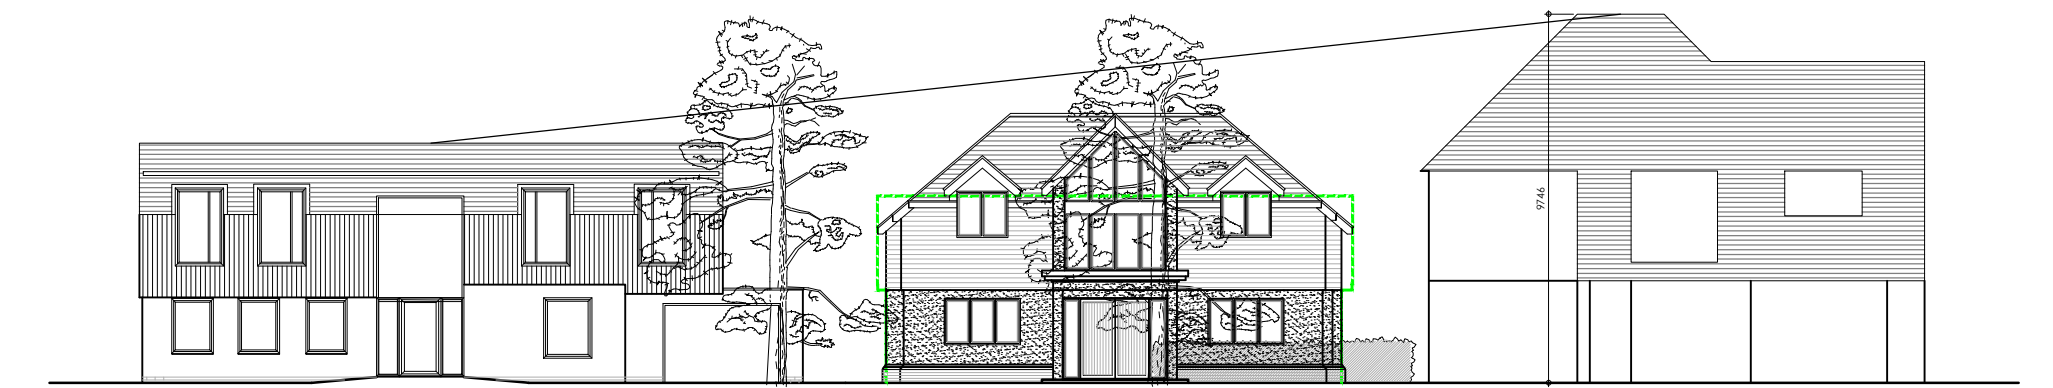


Proposed Street Scene - Scale 1:200

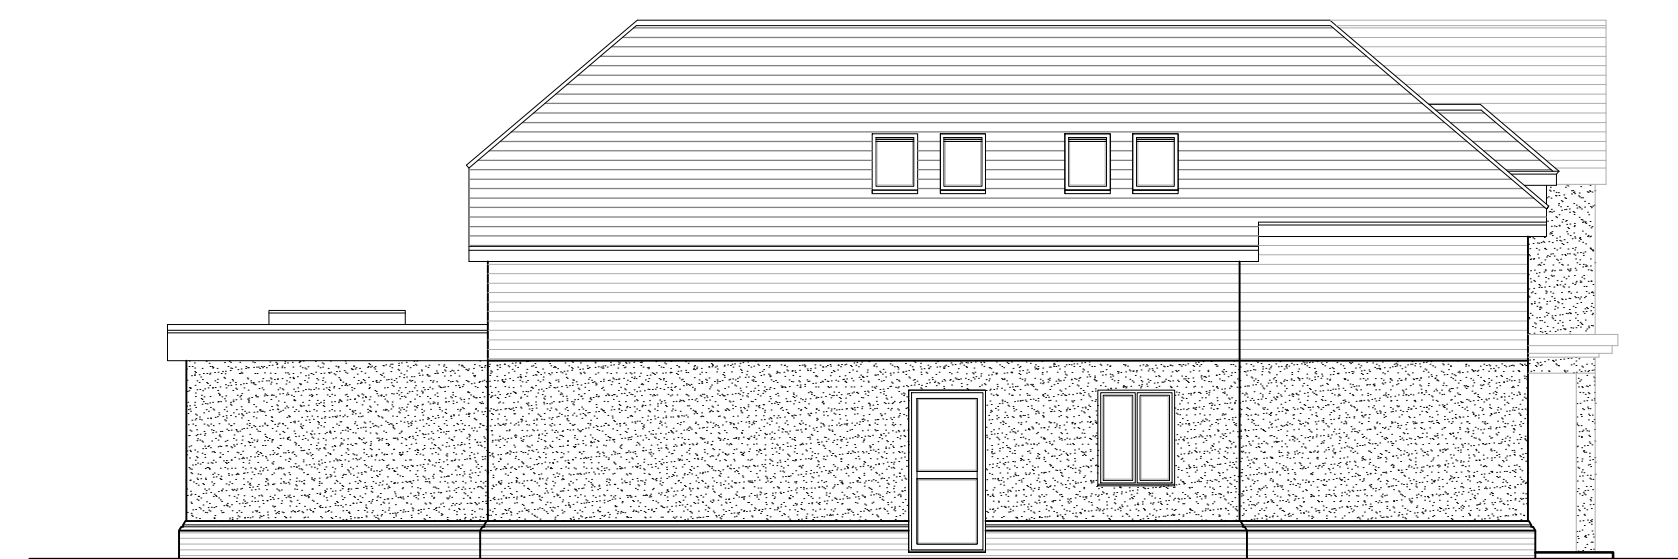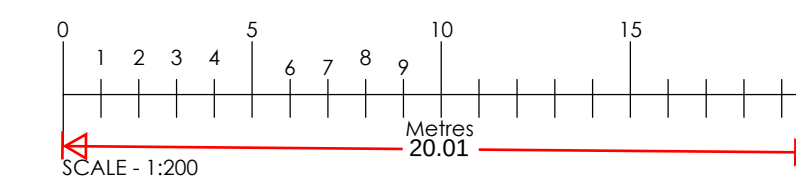

North West Elevation

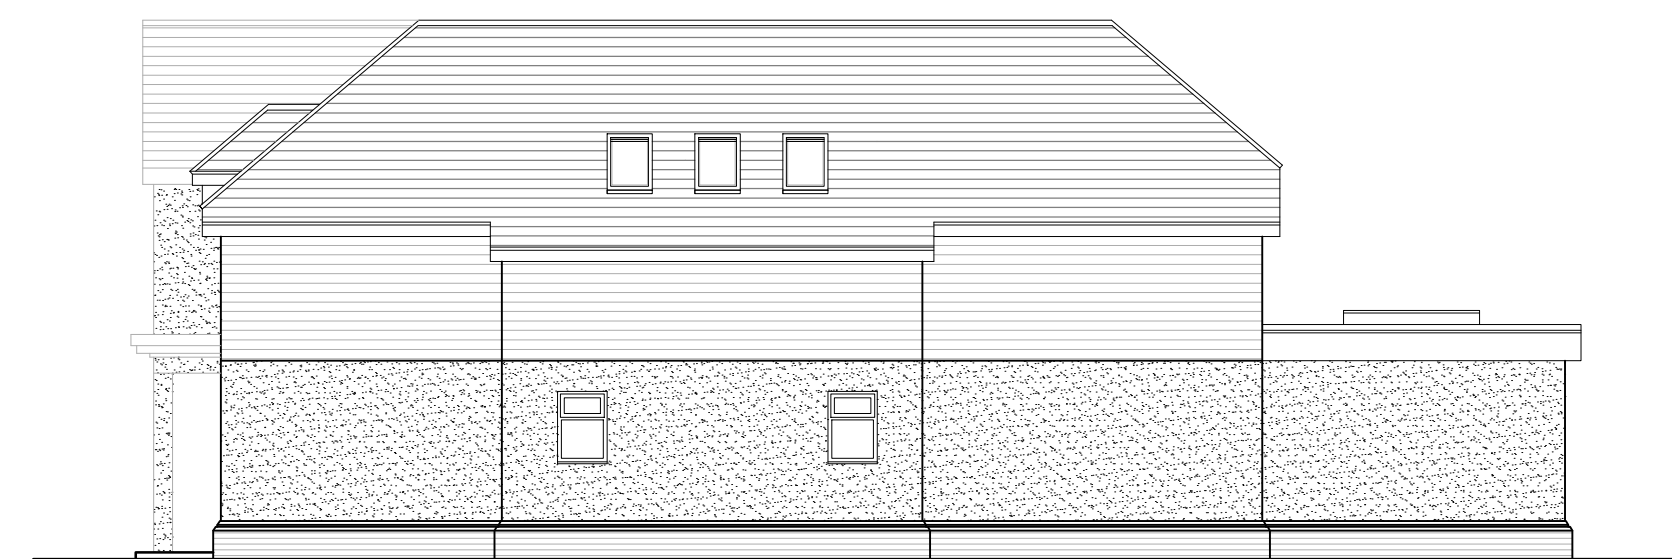

South East Elevation

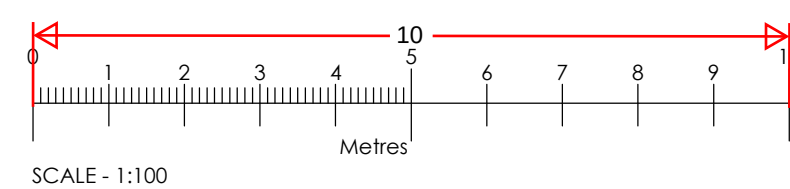

SCALE - 1:100

Rev	Date	Comments
-----	------	----------

PLANNING

Client
Oliver Porter & Stephanie Price

Project
Thorpewood, Newlands Lane
Meopham
Gravesend
Kent
DA13 0RD

Title
Proposed Floor Plans,
Elevations & Section

Project No. **8497** Date
May 2023

Drawing No. **8497-PD-010** Revision

Scale **1:100@A1** Drawn **GG**
Check **PH**

Neslar House, London Road,
Wrotham Heath, Kent, TN15 7RS
phone: 01732 753333
fax: 01732 753334
info@offsetarchitects.co.uk
www.offsetarchitects.co.uk

