




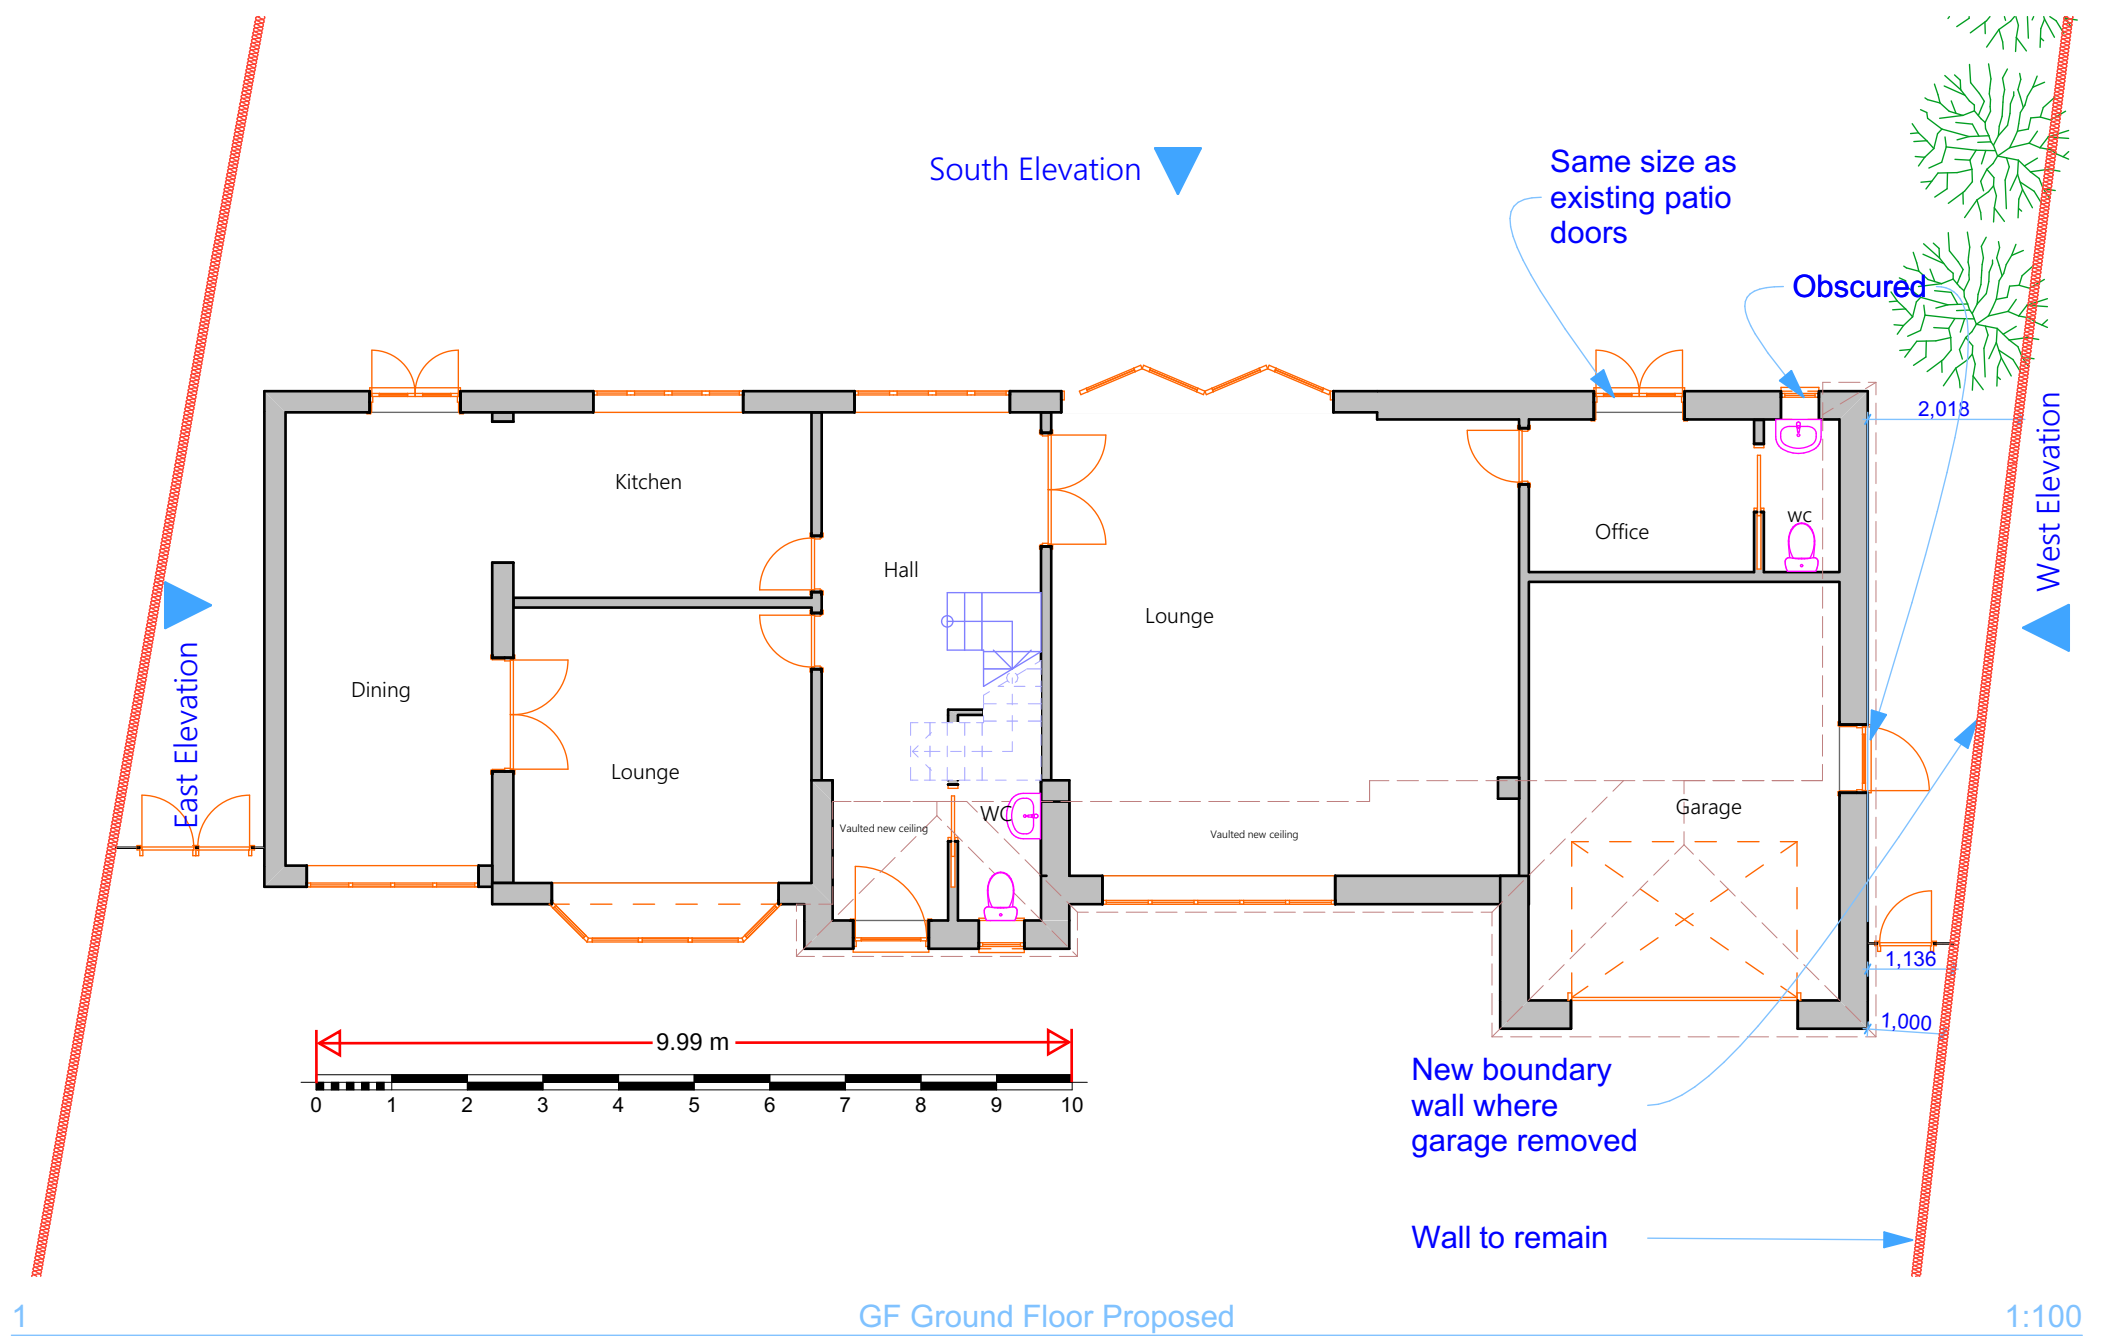

1 GF Ground Floor Proposed 1:100

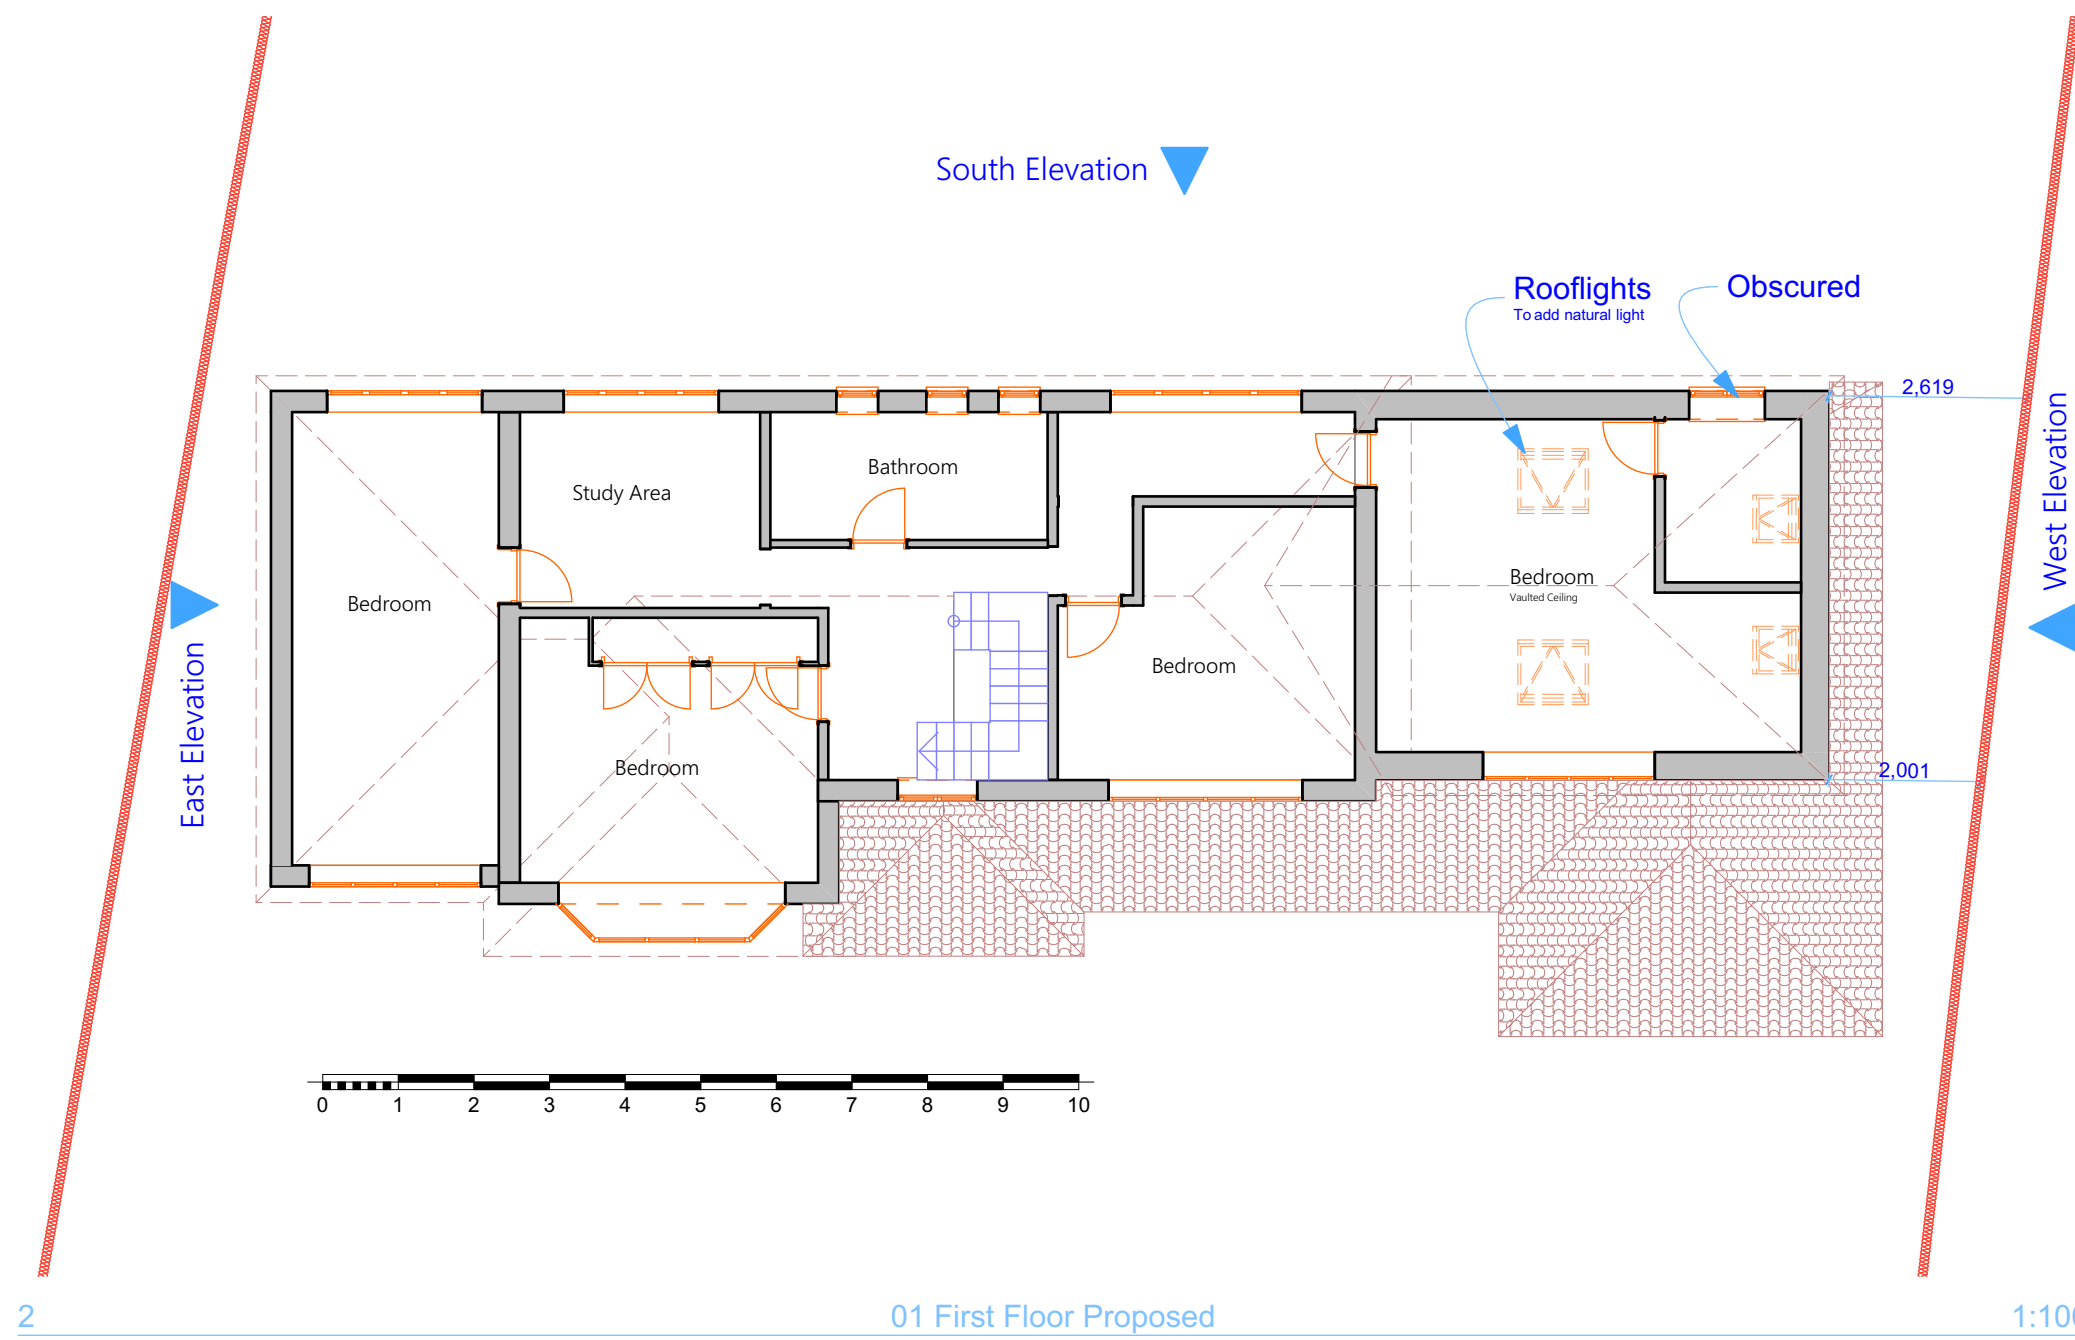

2 01 First Floor Proposed 1:100

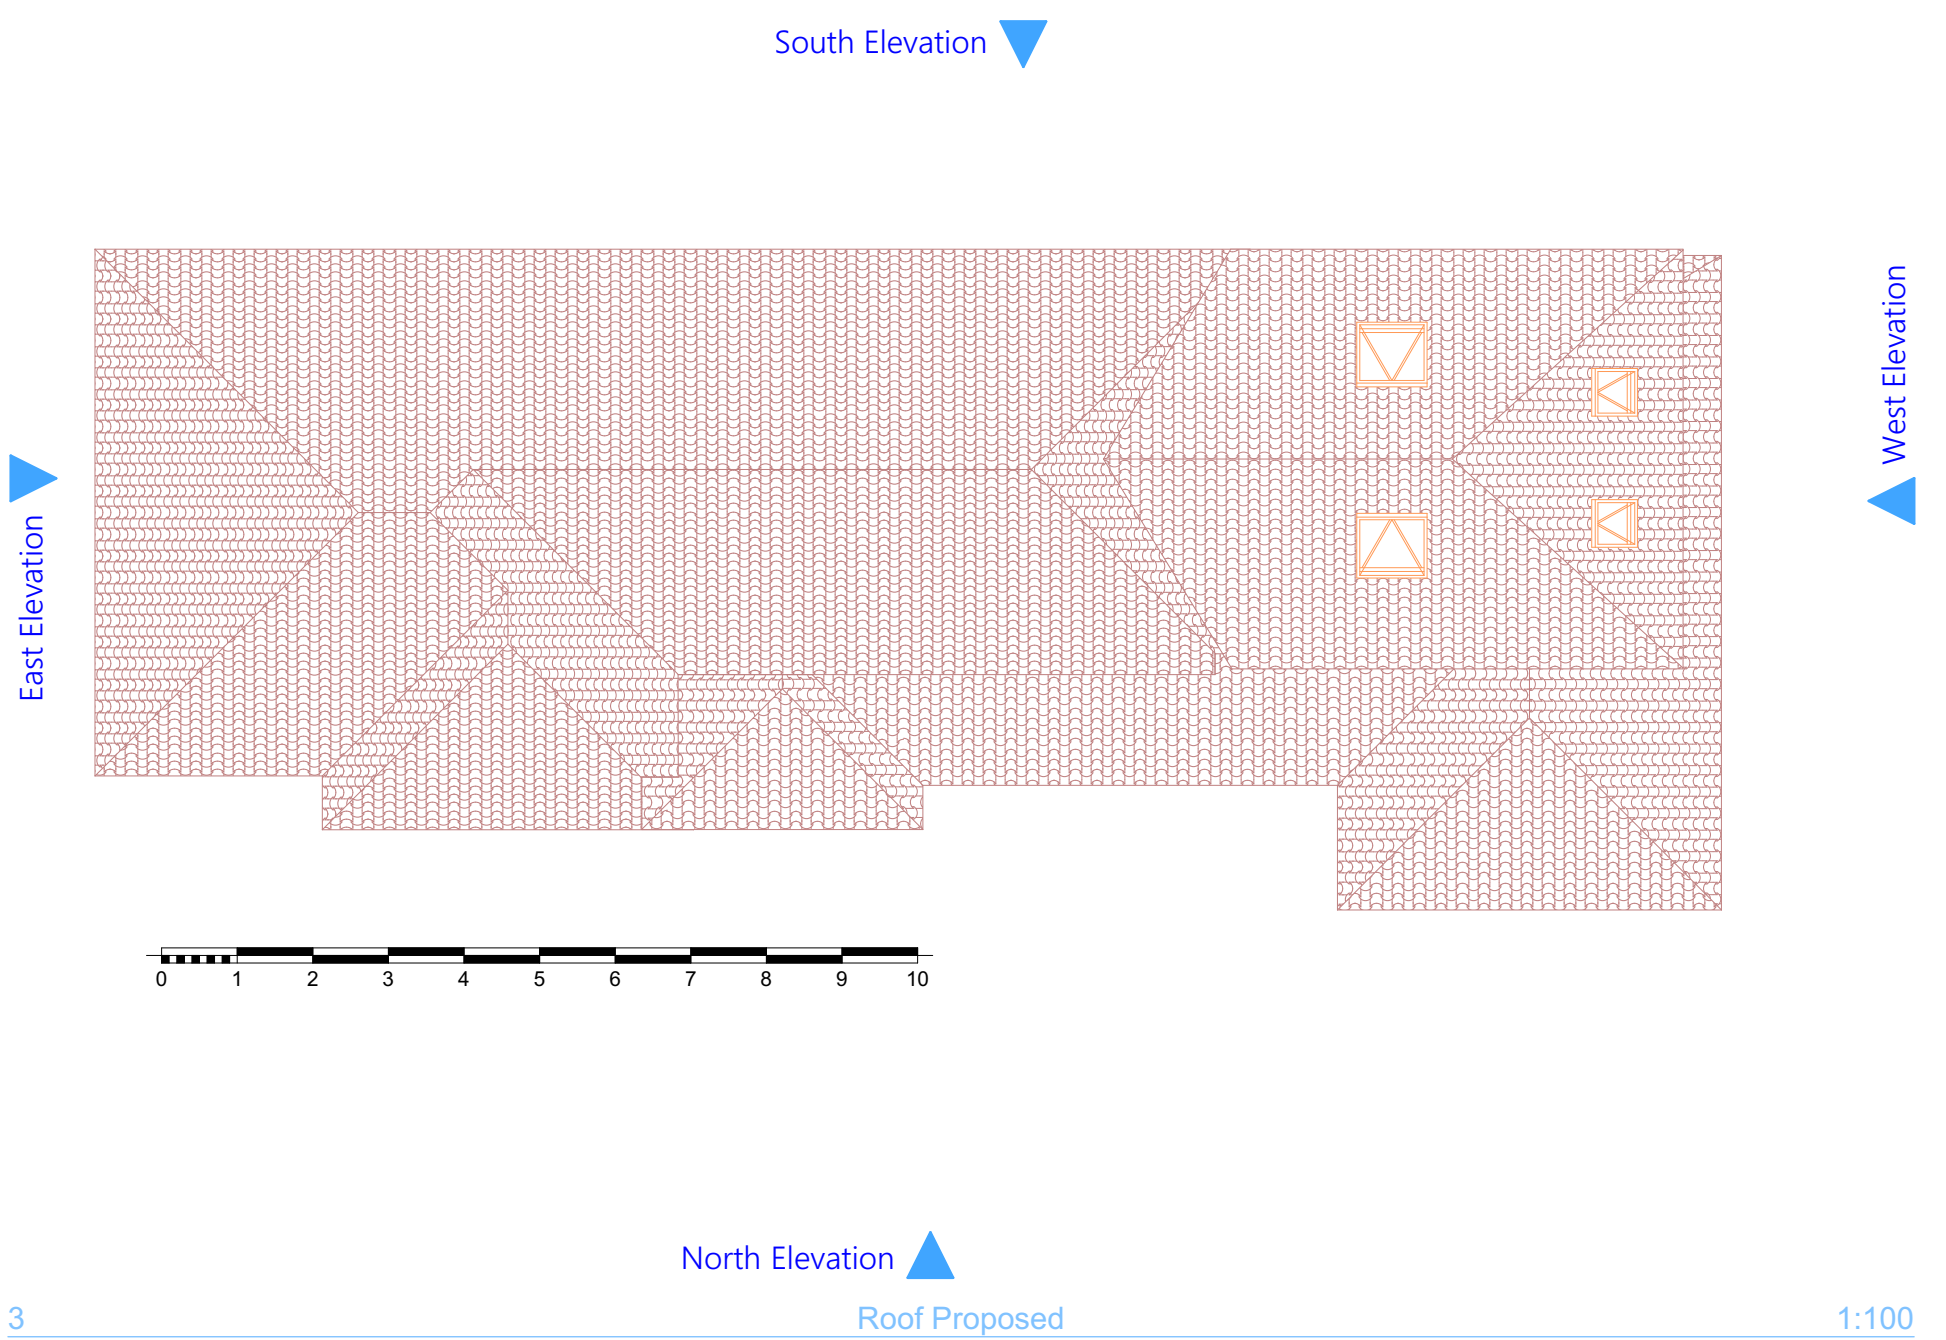

3 Roof Proposed 1:100



4 3D Front Proposed (Not Materials) 1:100



5 3D Rear Proposed (Not Materials) 1:100



8 Front Proposed 2 (Not Materials) 1:100



7 North Elevation Proposed 1:100



6 South Elevation Proposed 1:100

ARCHITECHNOLOGY. DESIGN

This document and its design content is copyright ©. It shall be read in conjunction with all other associated project information including models, specifications, schedules and related consultants documents. Do not scale from documents. All dimensions to be checked on site. Immediately report any discrepancies, errors or omissions on this document to the Originator. If in doubt ASK.

	Scales @ A1	Date
	1:100	2024-06-13

Client Approval
A - Approved
B - Approved with Comments
C - Do Not Use

Layout Title
Plans - Proposed

Architecttechnology.design	www.architecttechnology.design
179 Edwin Road Rainham, Kent ME8 0AH	Tel: 07957 350204 info@architecttechnology.design

Project
83 Windsor Road - Ronnie - DA12 5BW Garage Conv - Loft Conv - Porch - Garages

Status
Planning Application V8

Site Address
83 Windsor Road Gravesend Kent DA12 5BW

Drawing Number	project	originator	zone	level	type	role	number	rev
Layout ID							02	