


110

Existing Basement Floor Plan
1:100

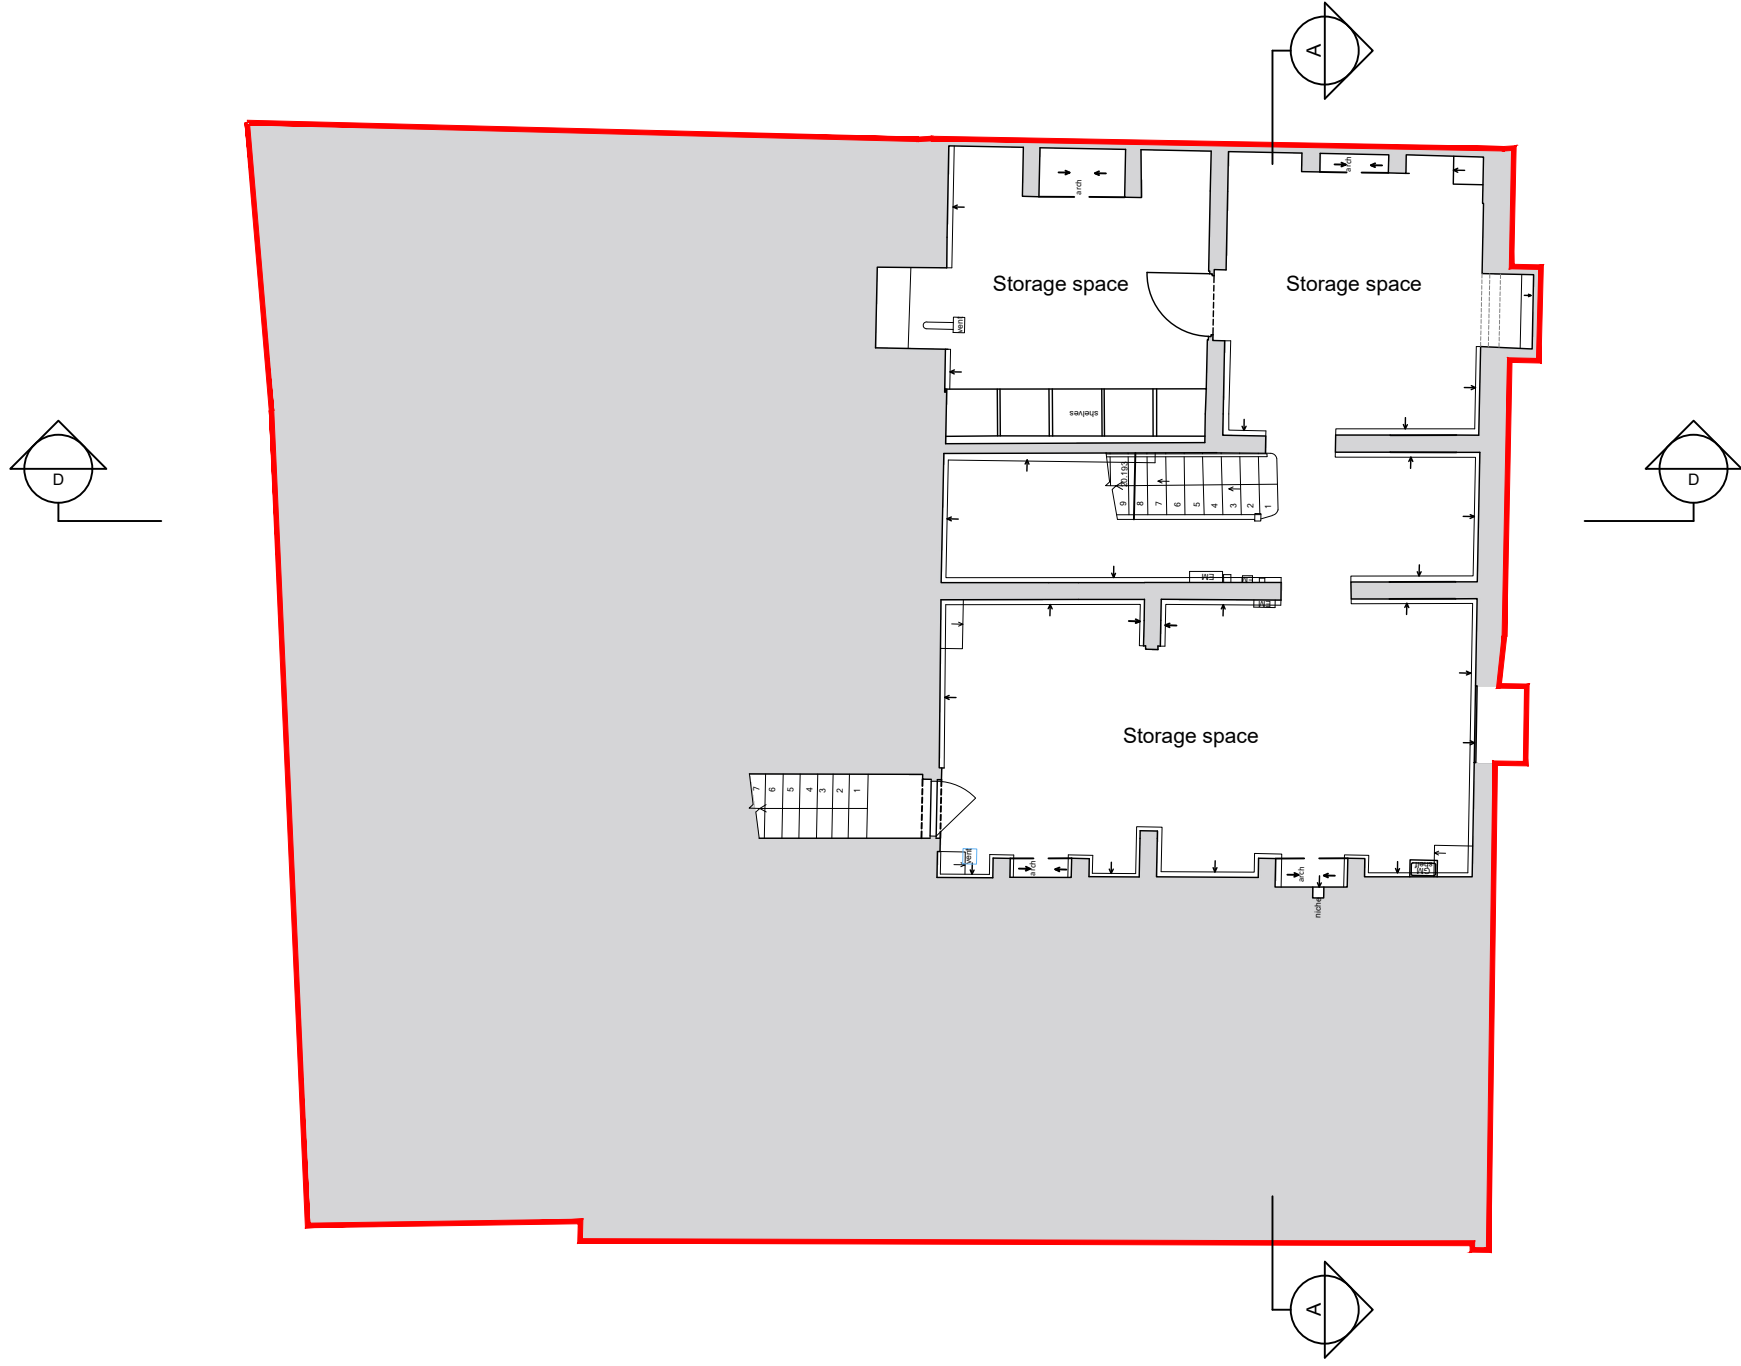

Project
No:2 and No:3 Berkley road, Gravesend

Client
L.J.R Property investments

Rev. Date By Notes

Copyright belongs to Clay Architecture Ltd. All dimensions are to be verified by the contractor before commencing works.

clay architecture

Great Lines Studios, Marlborough Road, Gillingham, Kent ME7 5HB

T: 01634 573 017

www.clayarchitecture.com

E: design@clayarchitects.com

Title
Existing basement floor plan

Scale 1:100 @ A3 size

Date 26/07/24

Drawn MJ Authorised KG

Revision /

Drawing No. 5294/PL/110

clay architecture

FOR PLANNING

ISSUE DATE: 01/08/24