


111

Existing Ground Floor Plan

1:100

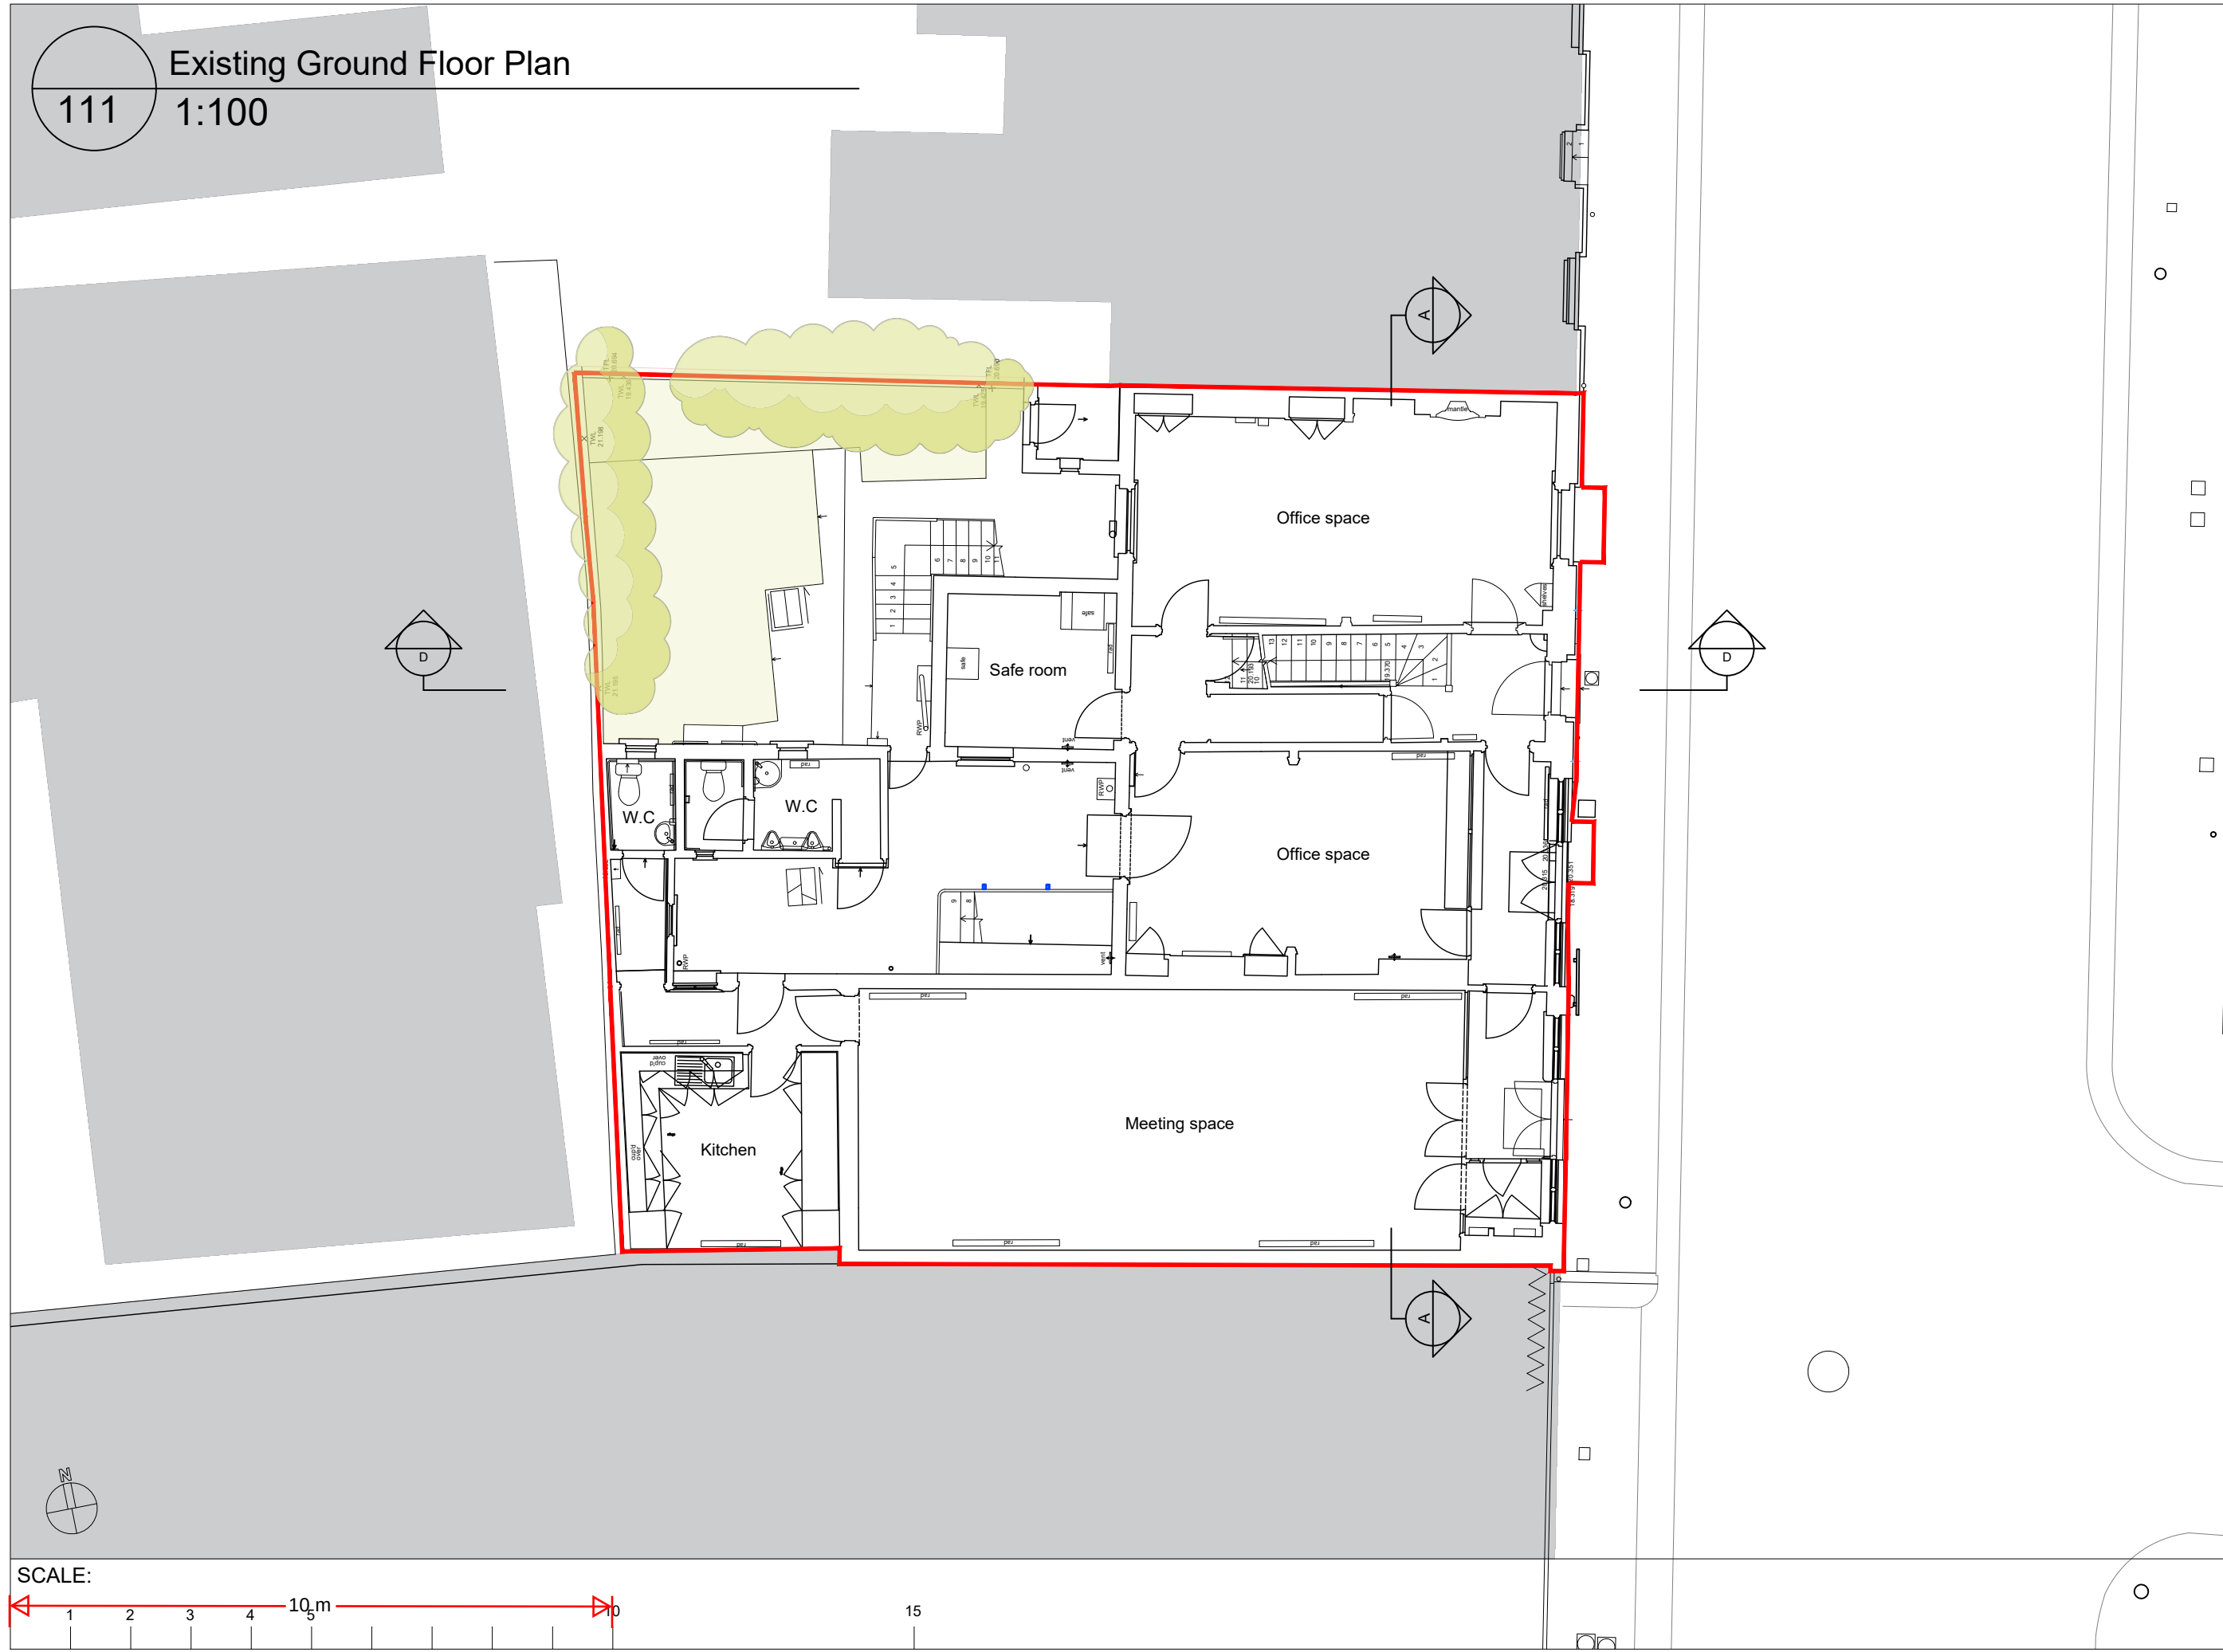

Project No:2 and No:3 Berkley road, Gravesend

Client L.J.R Property investments

Copyright belongs to Clay Architecture Ltd. All dimensions are to be verified by the contractor before commencing works.

Rev. Date By Notes

clay architecture

Great Lines Studios, Marlborough Road, Gillingham, Kent ME7 5HB

T: 01634 573 017

www.clayarchitecture.com

E: design@clayarchitects.com

Drawing No.5294/PL/111

Title Existing ground floor plan

Scale 1:100 @ A3 size

Date 26/07/24

Drawn MJ

Authorised KG

Revision/

clay architecture

FOR PLANNING

ISSUE DATE: 01/08/24