


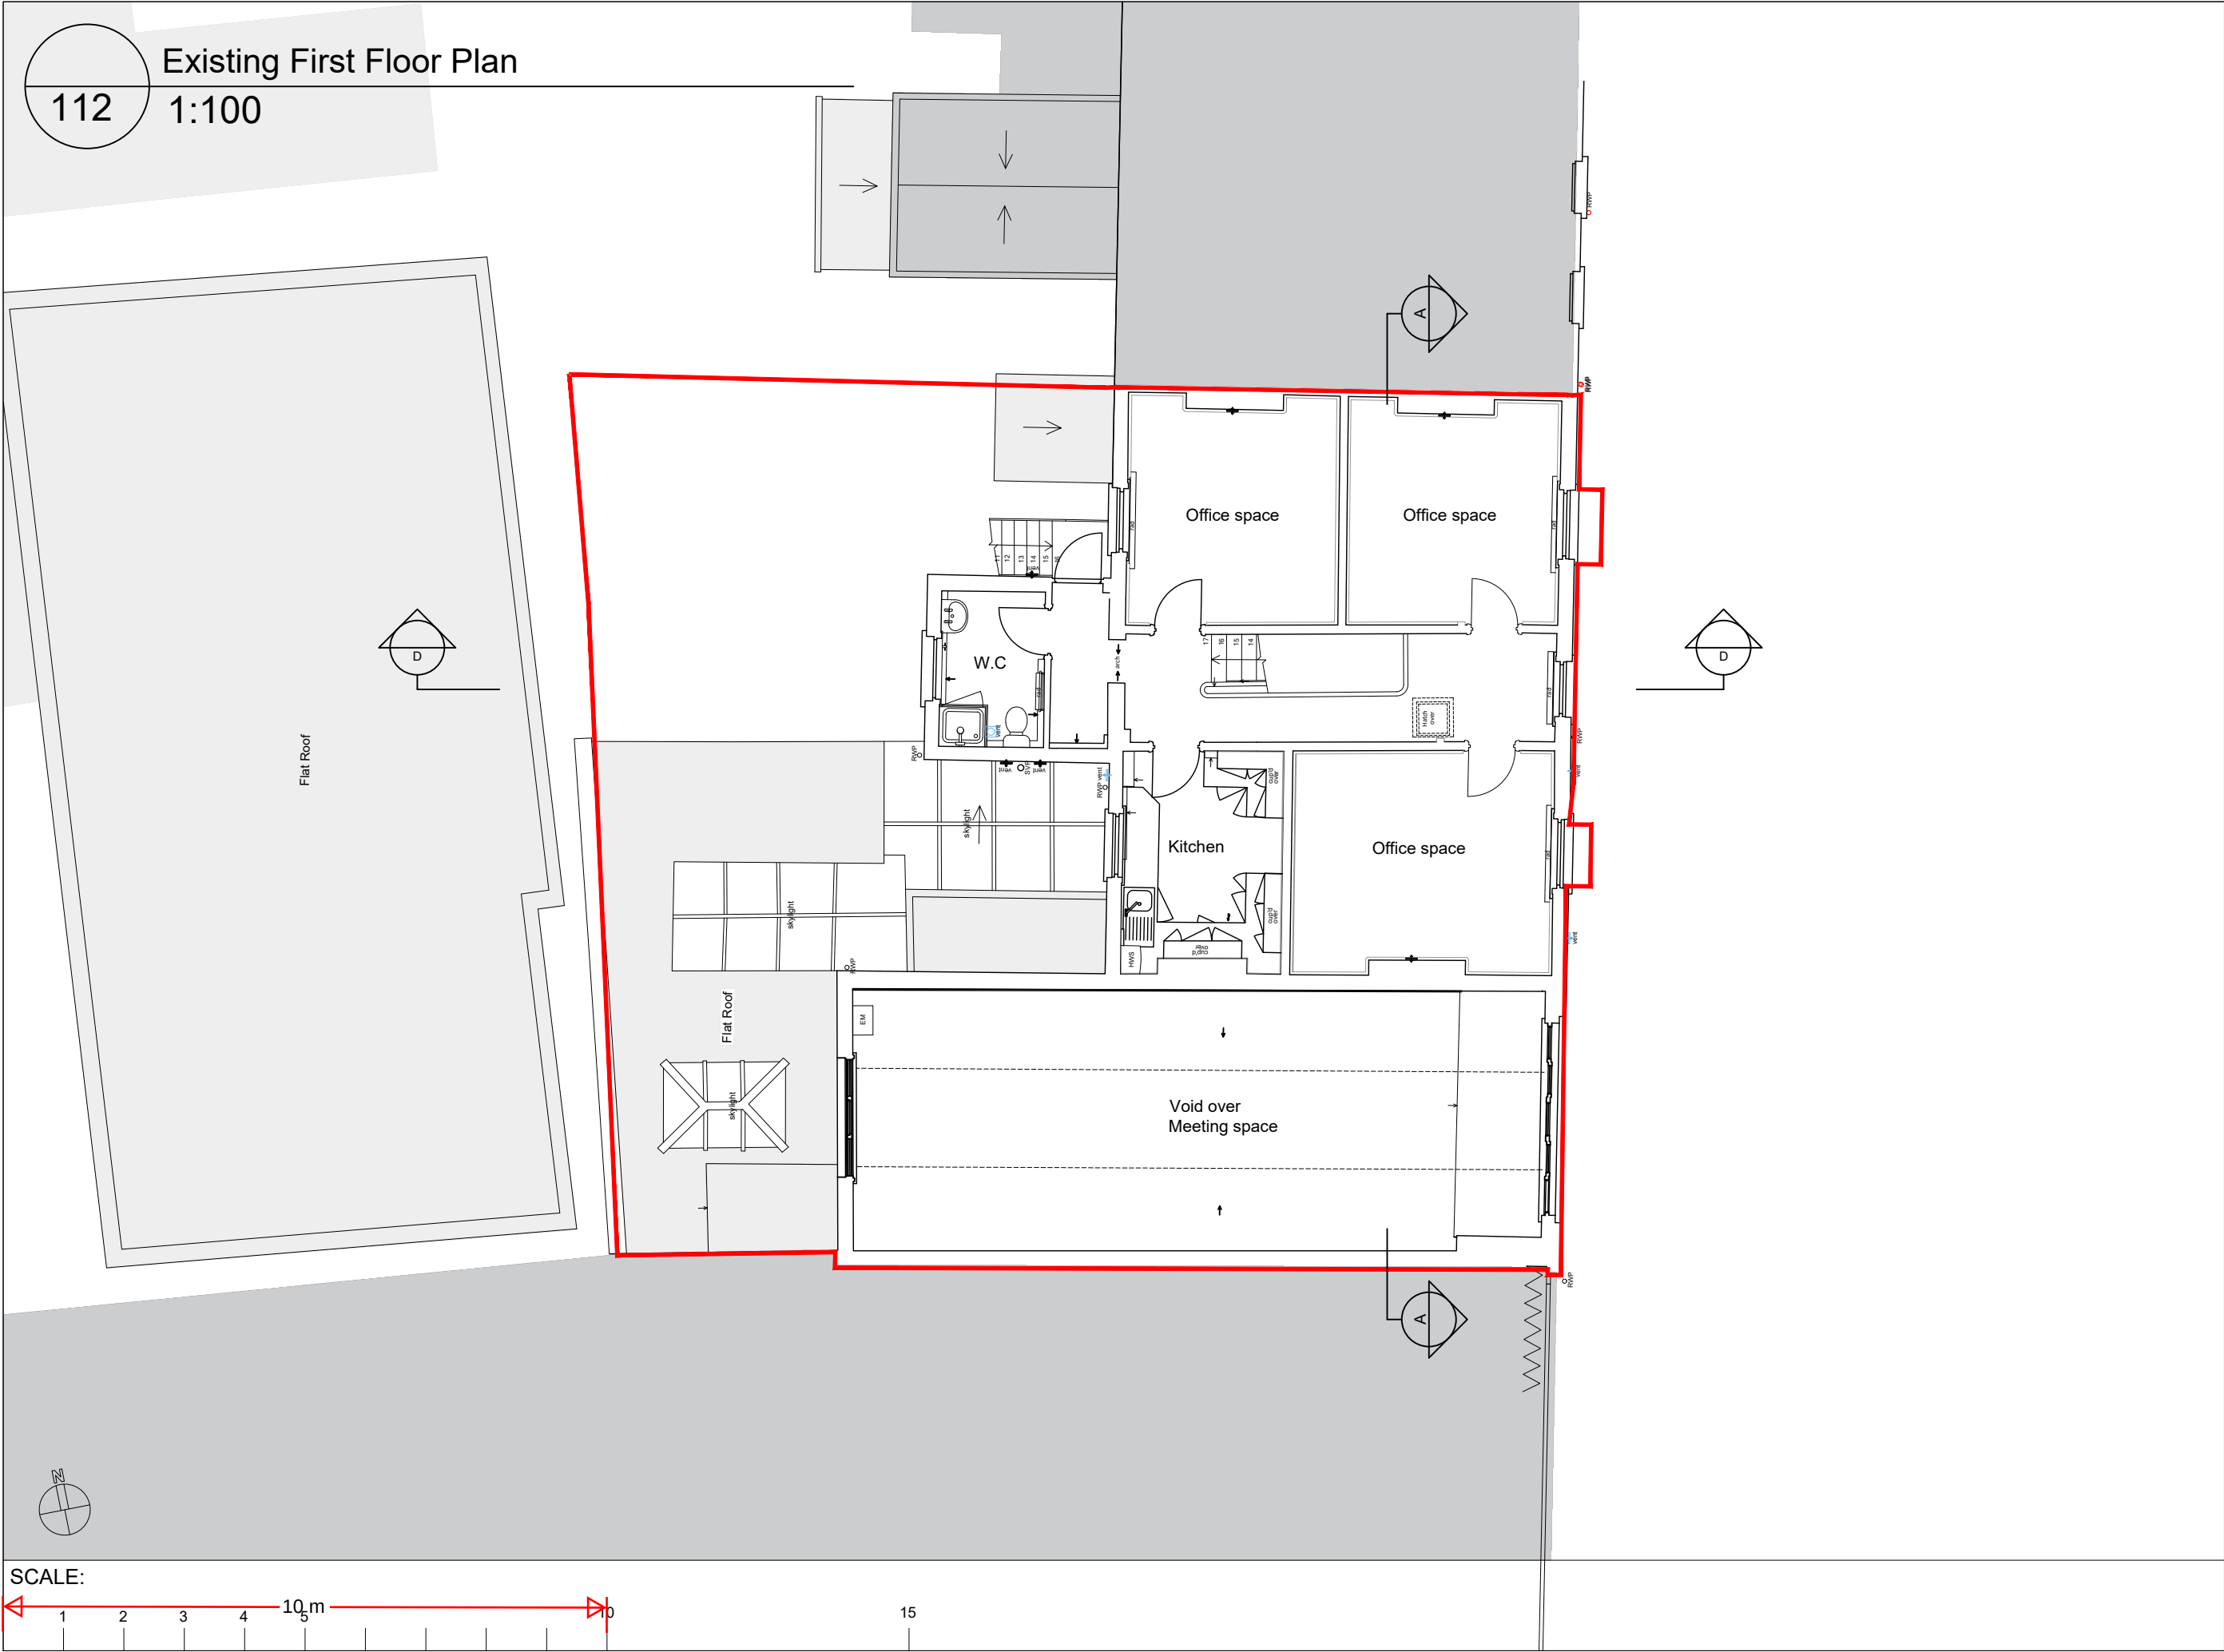

Project
No:2 and No:3 Berkley road, Gravesend

Client
L.J.R Property investments

Copyright belongs to Clay Architecture Ltd. All dimensions are to be verified by the contractor before commencing works.

Rev. Date

By

Notes

clay architecture
Great Lines Studios, Marlborough Road, Gillingham, Kent ME7 5HB

FOR PLANNING

ISSUE DATE: 01/08/24

Scale 1:100 @ A3 size

Date 26/07/24

Drawn MJ

Revision/

Existing first floor plan

www.clayarchitecture.com

Drawing No.5294/PL/112