
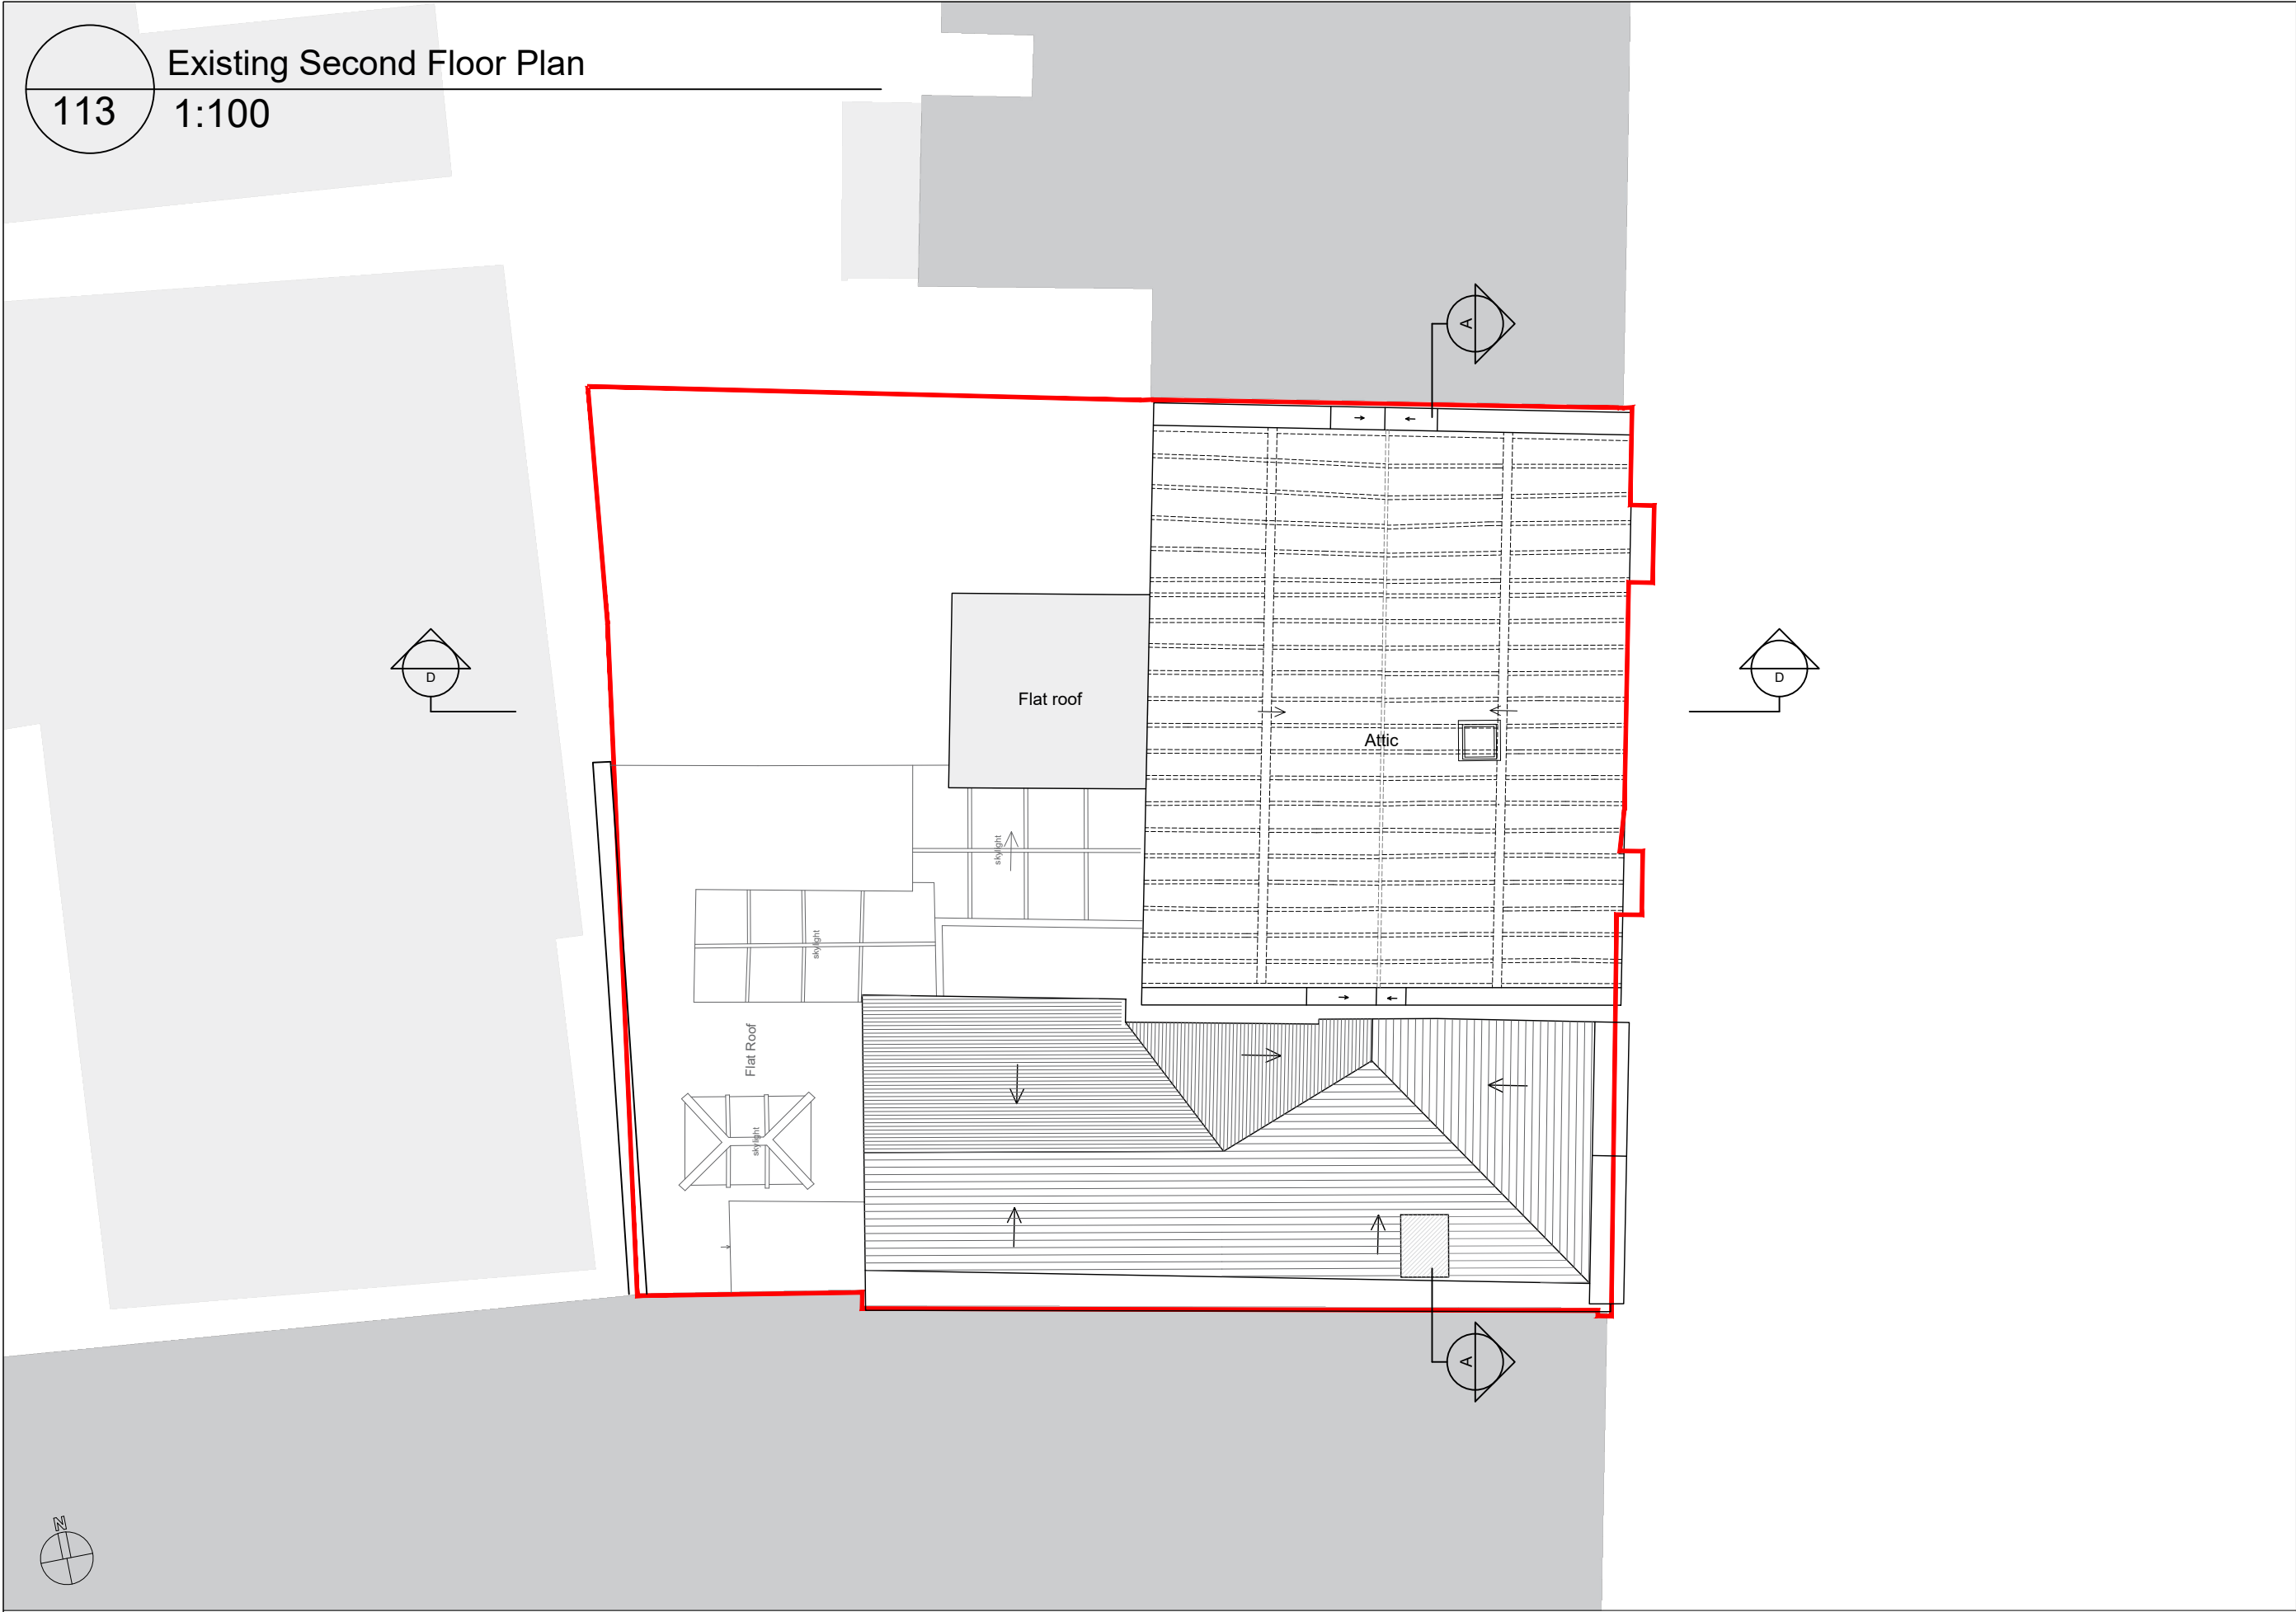


113

Existing Second Floor Plan

1:100

SCALE:

 

Project

No:2 and No:3 Berkley road, Gravesend

Client

L.J.R Property investments

Rev. Date

By

Notes

clay architecture

Great Lines Studios, Marlborough Road, Gillingham, Kent ME7 5HB

T: 01634 573 017

www.clayarchitecture.com

E: design@clayarchitects.com

Title

Existing second floor plan

Scale 1:100 @ A3 size

Date 26/07/24

Drawn MJ

Authorised KG

Revision/

Drawing No.5294/PL/113

clay architecture

FOR PLANNING

ISSUE DATE: 01/08/24