


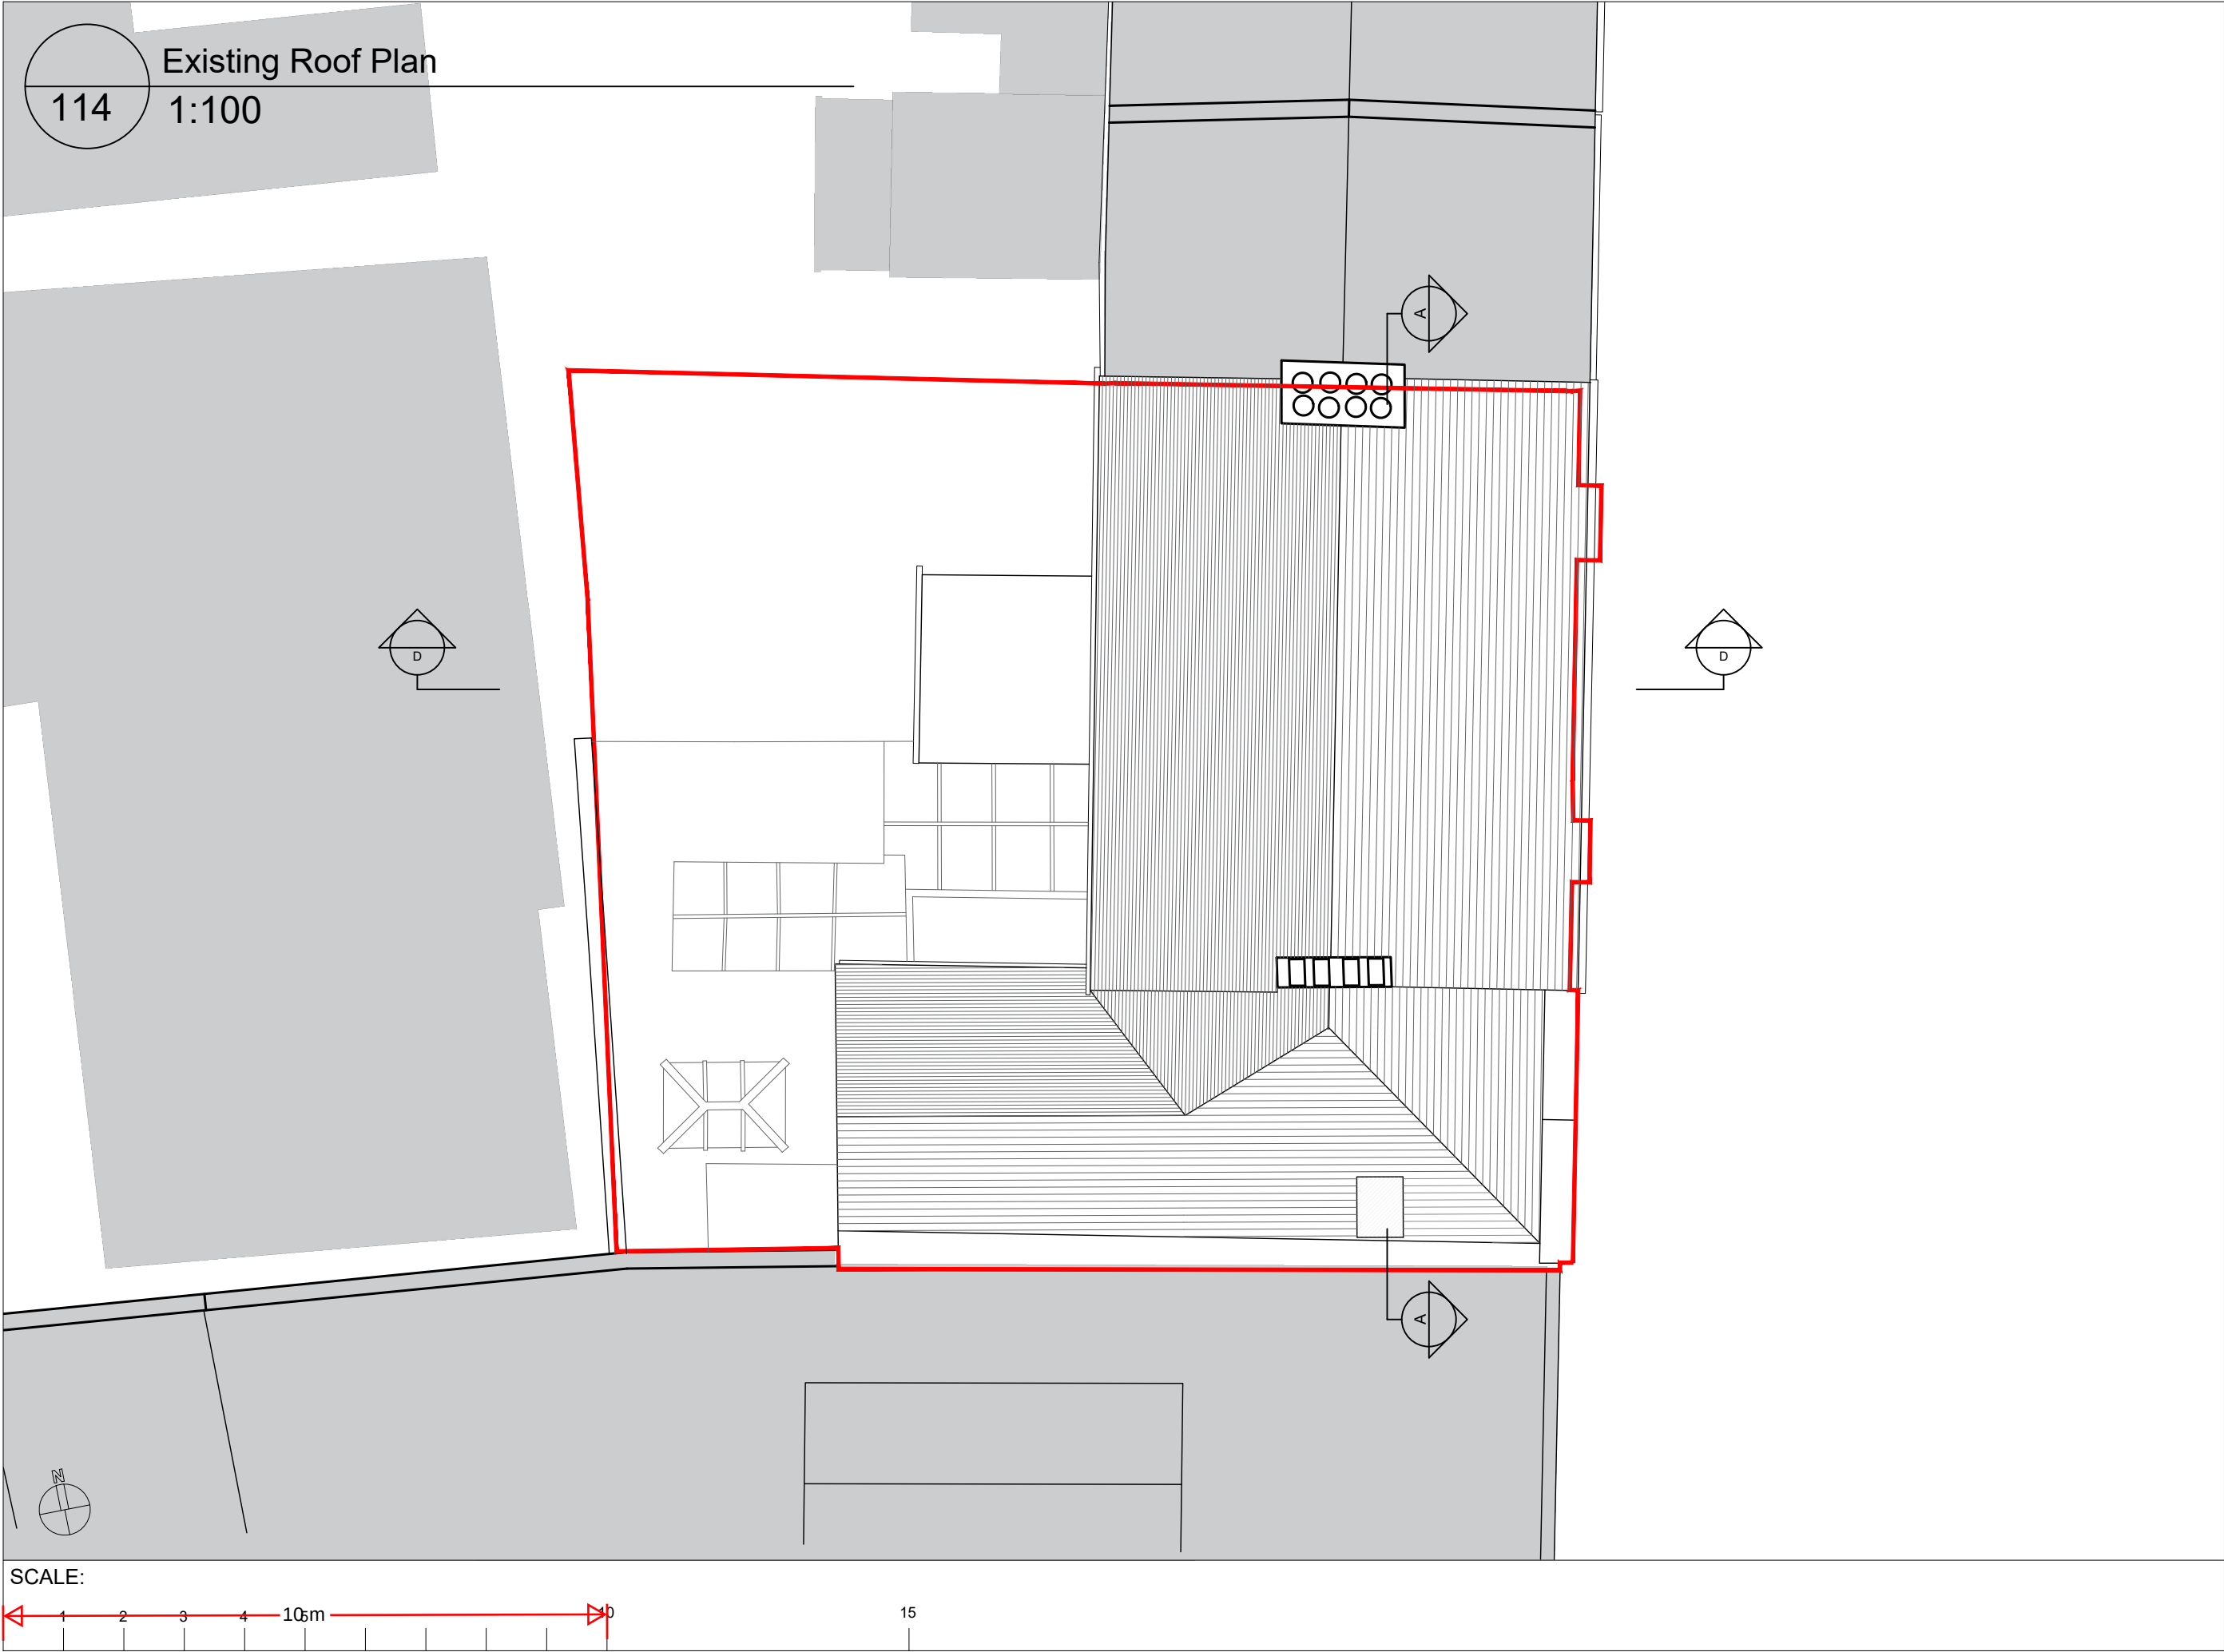

Project No:2 and No:3 Berkley road, Gravesend		Client L.J.R Propoerty investments		Rev. Date By Notes	
Copyright belongs to Clay Architecture Ltd. All dimensions are to be verified by the contractor before commencing works.					
clay architecture Great Lines Studios, Marlborough Road, Gillingham, Kent ME7 5HB		Title Existing roof plan		Scale 1:100 @ A3 size	
				Date 26/07/24	
				Drawn MJ	Authorised KG
				Revision /	
				Drawing No. 5294/PL/114	
		T: 01634 573 017			
		www.clayarchitecture.com			
		E: design@clayarchitects.com			