


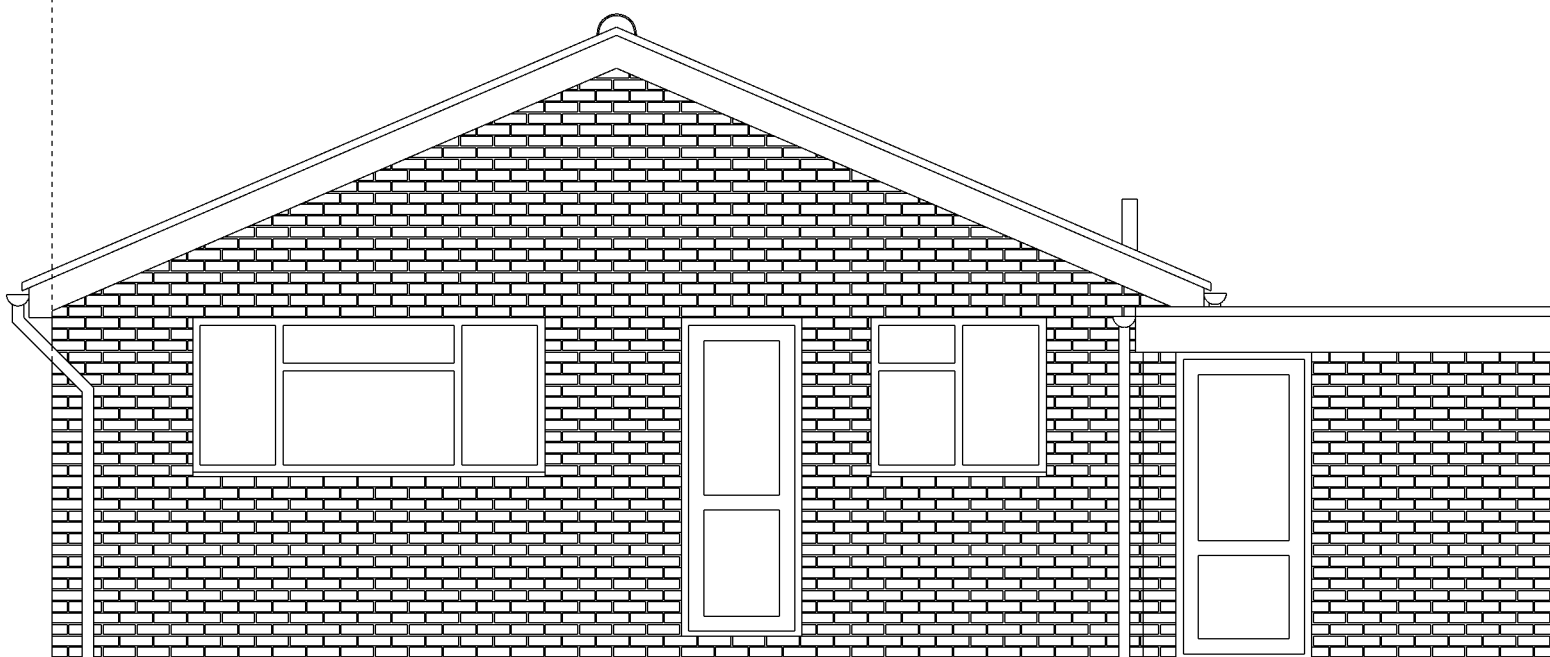

SITE BOUNDARY

SITE BOUNDARY


Steve Baker **Architect**
78 Pound Road East Peckham Tonbridge Kent TN12 5BJ
18 Hatton Place London EC1M 8RU
T: +44 (0)1622 870275
E: contact@stevebakerarchitect.com
W: www.stevebakerarchitect.com

S	R	Date	Description
Note - Do not scale from this drawing except for planning application purposes. All dimensions must be checked on site by the contractor and any discrepancies reported immediately.			
© COPYRIGHT 2024 STEVE BAKER ARCHITECT Ordnance Survey. © Crown Copyright 2024. All rights reserved. Supplied by UK Map Centre Licence number 100046957.			



RIBA 
Chartered Practice

MR and MRS M. LUDLOW

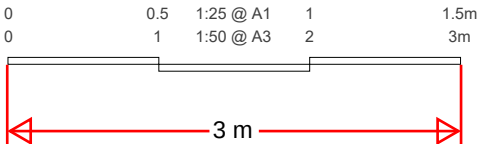

Client: MR and MRS M. LUDLOW
Project Title: 3 WORCESTER CLOSE, ISTEAD RISE
Status: PLANNING Stage: P Scale: 1:25/50 Sheet: A1/A3

Drawing Title: EXISTING NORTH ELEVATION
Project No: A24180 Disc: A Building: - Package: - Drawing No: 1030 Revision: -