




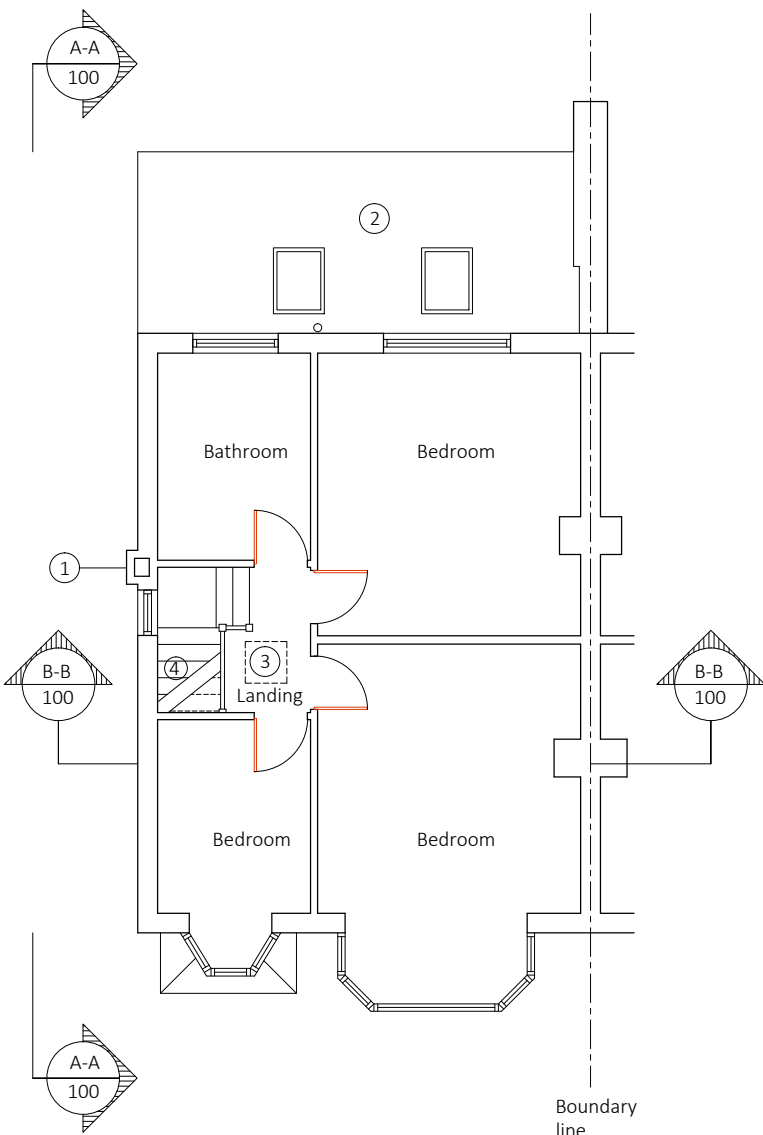

FIRST FLOOR PLAN

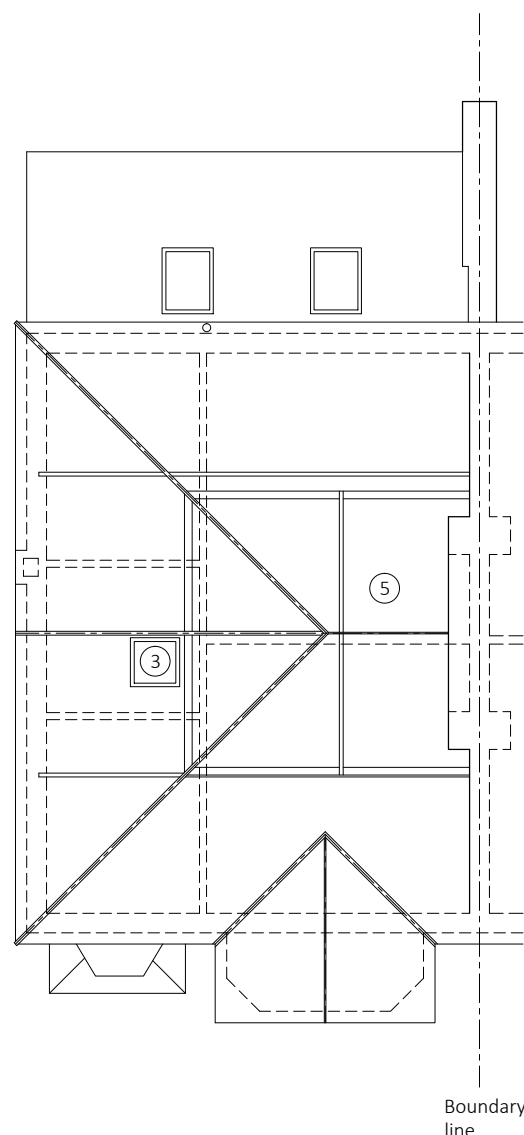


ROOF VOID PLAN

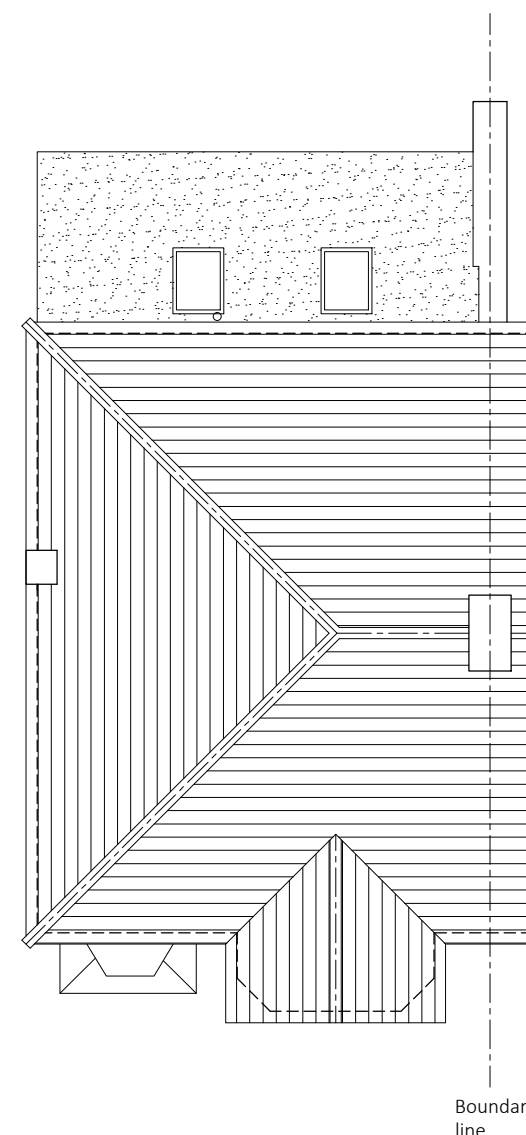

ROOF PLAN

- LEDGER
- 1 = Redundant chimney flue
 - 2 - Existing single storey rear extension
 - 3 = Loft hatch
 - 4 = Access stairs to landing
 - 5 = Loft Ref to DWG 100

Do not scale this drawing
All dimension must be checked on site before fabrication / construction
Material & workmanship to be to the best of their respective kind and in accordance with current British and European Standards & Codes of Practice, Statutory Authority & Manufacturers recommendations / specification

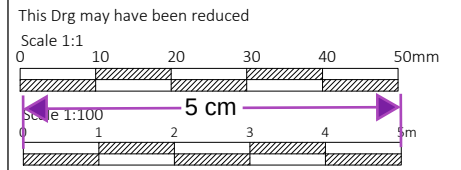

Notes / Ledger

J M D
Property Services

28 Sirdar Strand
Riverview Park
Gravesend
Kent.
DA12 4LP
t : 01474 740299
e: info@jmdd.co.uk

Client / Location
Mr & Mrs Youens
241 Wrotham Road
Gravesend
Kent
DA11 7LL

Job Title
Loft Conversion &
Vehicle Cross-Over with

Drawing Title
Existing Plans

Scale 1:100 @ A3		Date January - 2024	
Designed by MB	Drawn by MB	Checked by Client (CL)	Approved by Client
Drawing No. JMD-1207-B-120			Revision P2
Status Planning Issue			
File Ref: JMD-1207-E-01Drawings-02			