


130

Proposed basement Floor Plan

1:100

NO:3

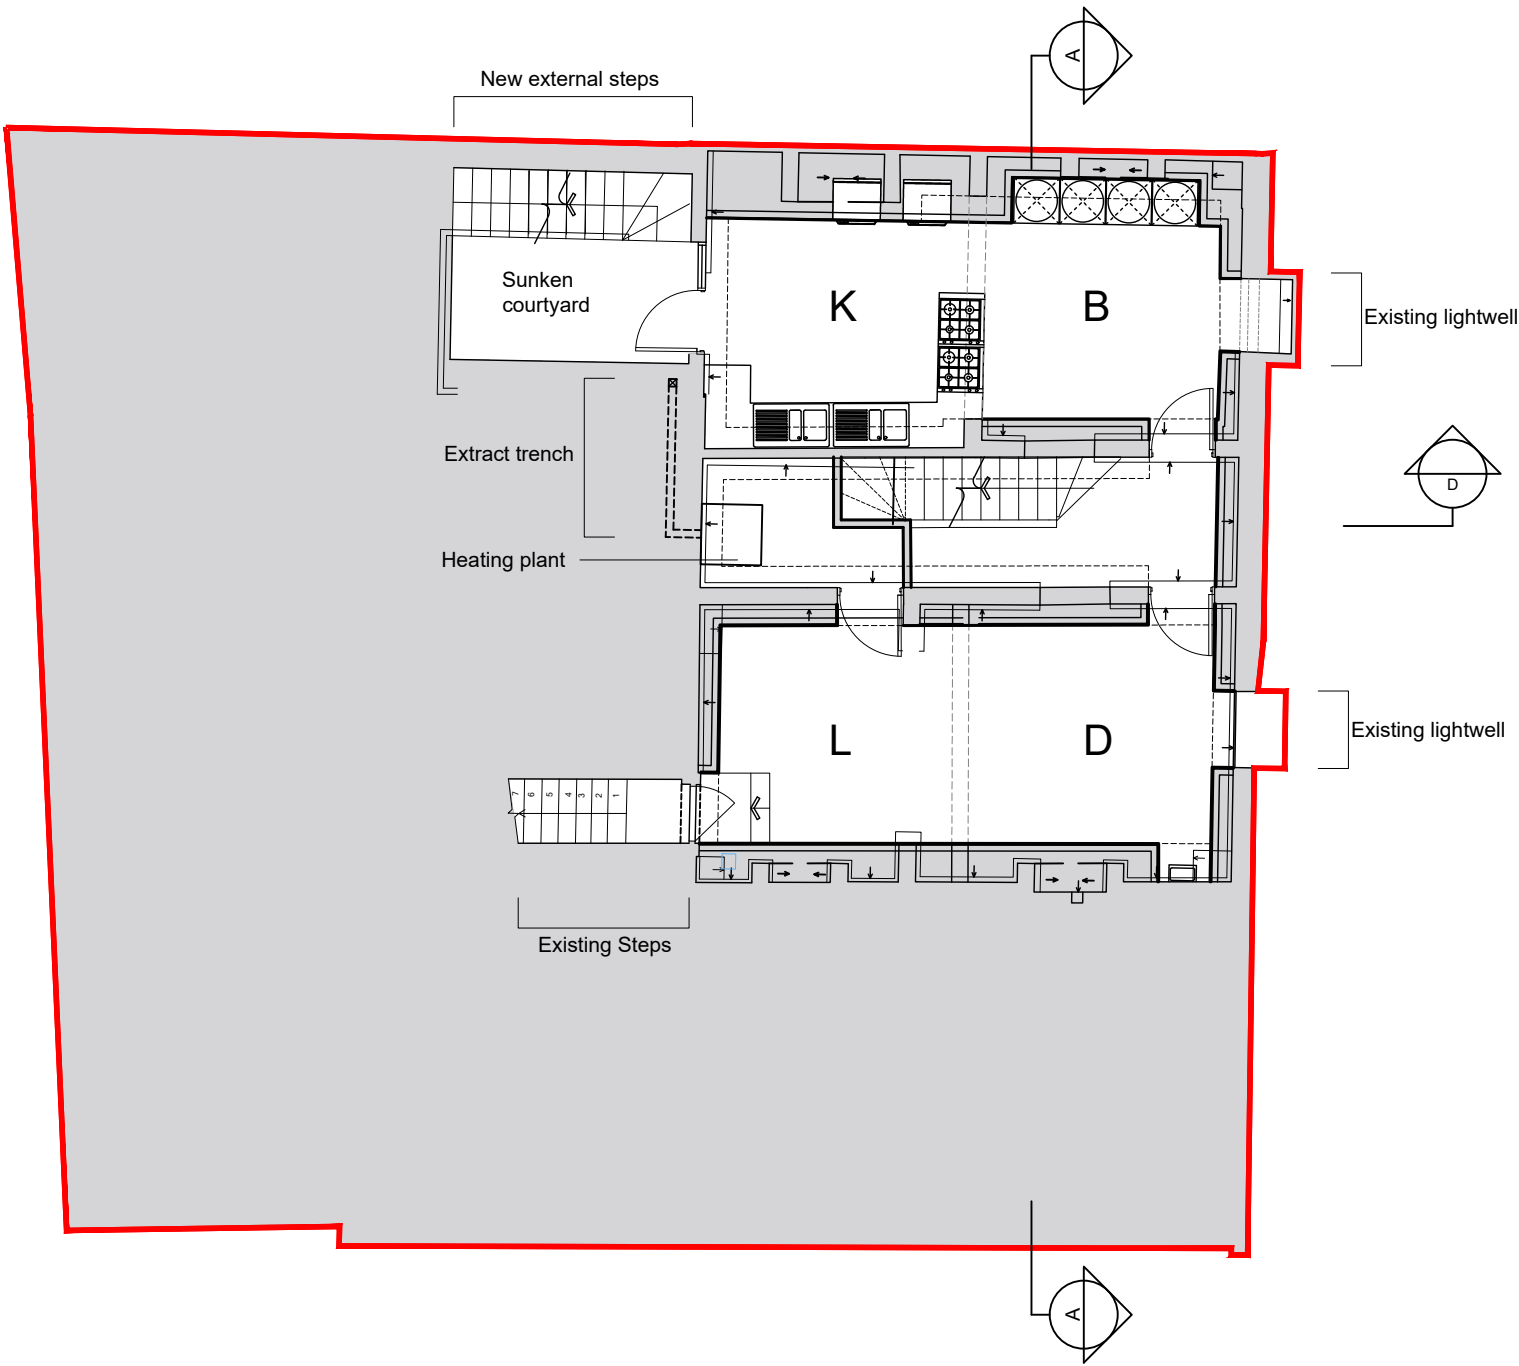

KEY

NO:2 Berkley Road- 2, 1 Bedroom Apartments

FLAT 1

Room	Area
K,L,D	22.51m ²
Bedroom	13.36m ²
GIFA	40.14m ²

FLAT 2

K,L,D	22.75m ²
Bedroom	13.35m ²
GIFA	40.01m ²

No:3 Berkley Road- 10 room HMO

Shared communal areas

K Kitchen	35.18m ²
B Breakfast	
L Living	
D Dining	

Room	Area
Room 1	10.22m ²
Room 2	10.29m ²
Room 3	10.15m ²
Room 4	10.70m ²
Room 5	10.71m ²
Room 6	10.94m ²
Room 7	10.83m ²
Room 8	10.94m ²
Room 9	12.21m ²
Room 10	10.15m ²

EXISTING FINISHES


- BX1 Brick
- BX2 Render
- BX3 Clay rooftiles

PROPOSED FINISHES

- B1 Brick to match the existing
- B2 Render to match existing
- B3 Bituminous felt or single ply flatroof
- B4 1.8m high close boarded timber fence

PROPOSED WINDOWS

- W1 Type 1 Sliding double glazed timber sash
- W2 Type 2 Aluminium or UPVC window
- W3 Type 3 Aluminium or UPVC w/ obscured glass
- W4 Type 4 Aluminium window and door
- W5 Type 5 Pavement window lights
- W6 Type 6 Sunpipe
- W7 Type 7 Roof light

 

Project No:2 and No:3 Berkley road, Gravesend

Client L.J.R Property investments

Copyright belongs to Clay Architecture Ltd. All dimensions are to be verified by the contractor before commencing works.

clay architecture

Great Lines Studios, Marlborough Road, Gillingham, Kent ME7 5HB

T: 01634 573 017
www.clayarchitecture.com
E: design@clayarchitects.com

Title Proposed basement floor plan

Scale 1:100 @ A3 size
Date 26/07/24
Drawn MJ
Authorised KG

Revision/
Drawing No.5294/PL/130

FOR PLANNING
ISSUE DATE: 01/08/24