





PROPOSED REAR ELEVATION

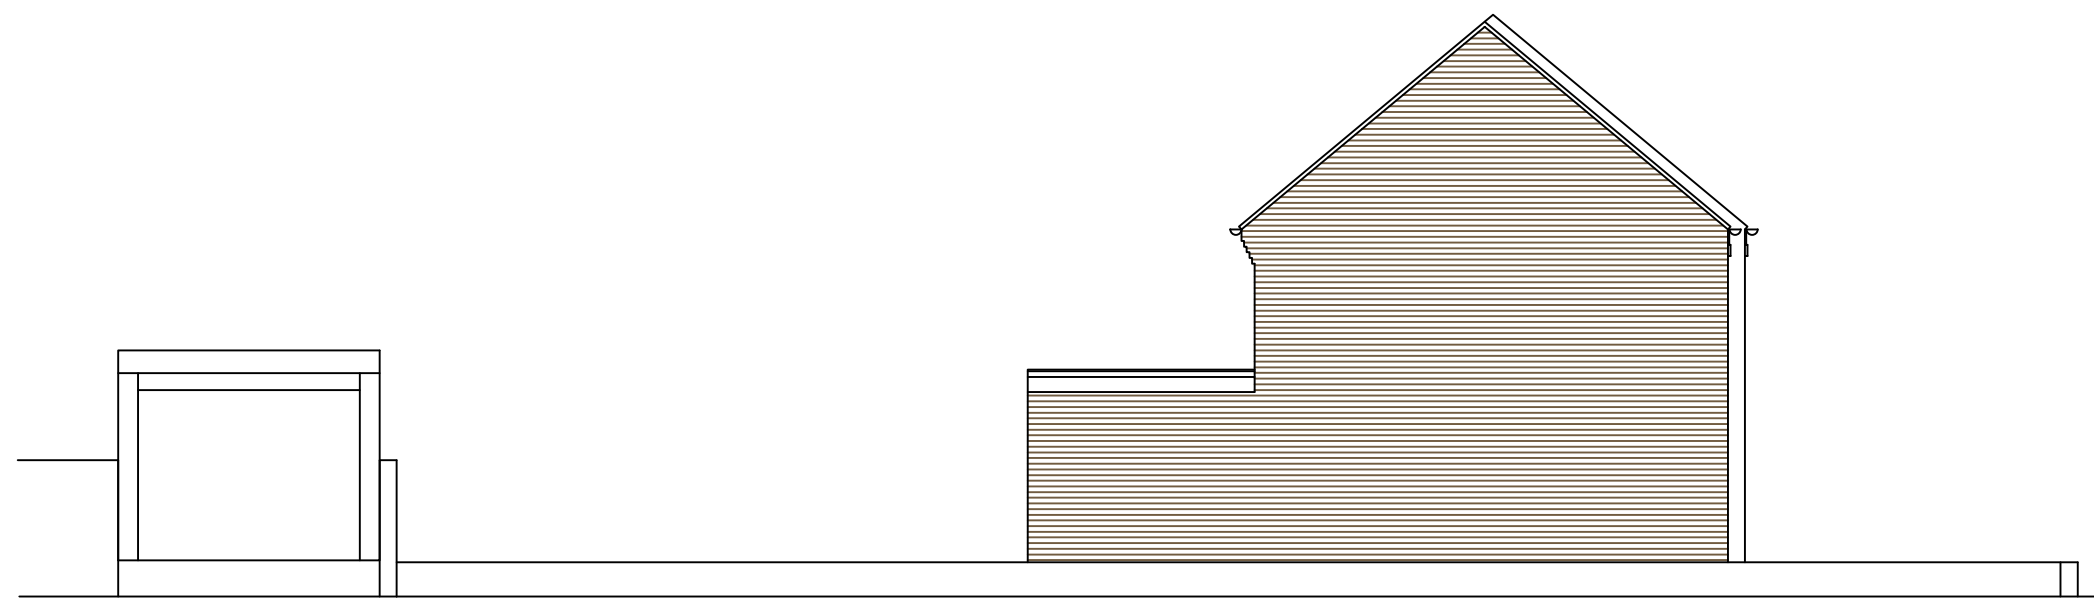

PROPOSED SIDE ELEVATION




PROPOSED STREET SCENE

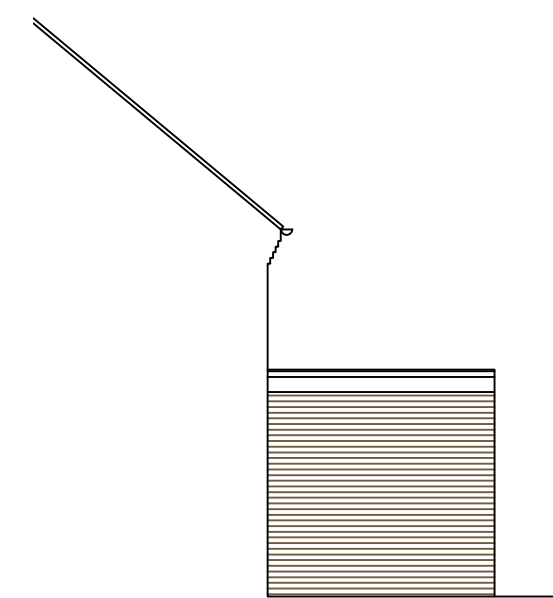


PROPOSED SIDE ELEVATION



EXISTING REAR ELEVATION

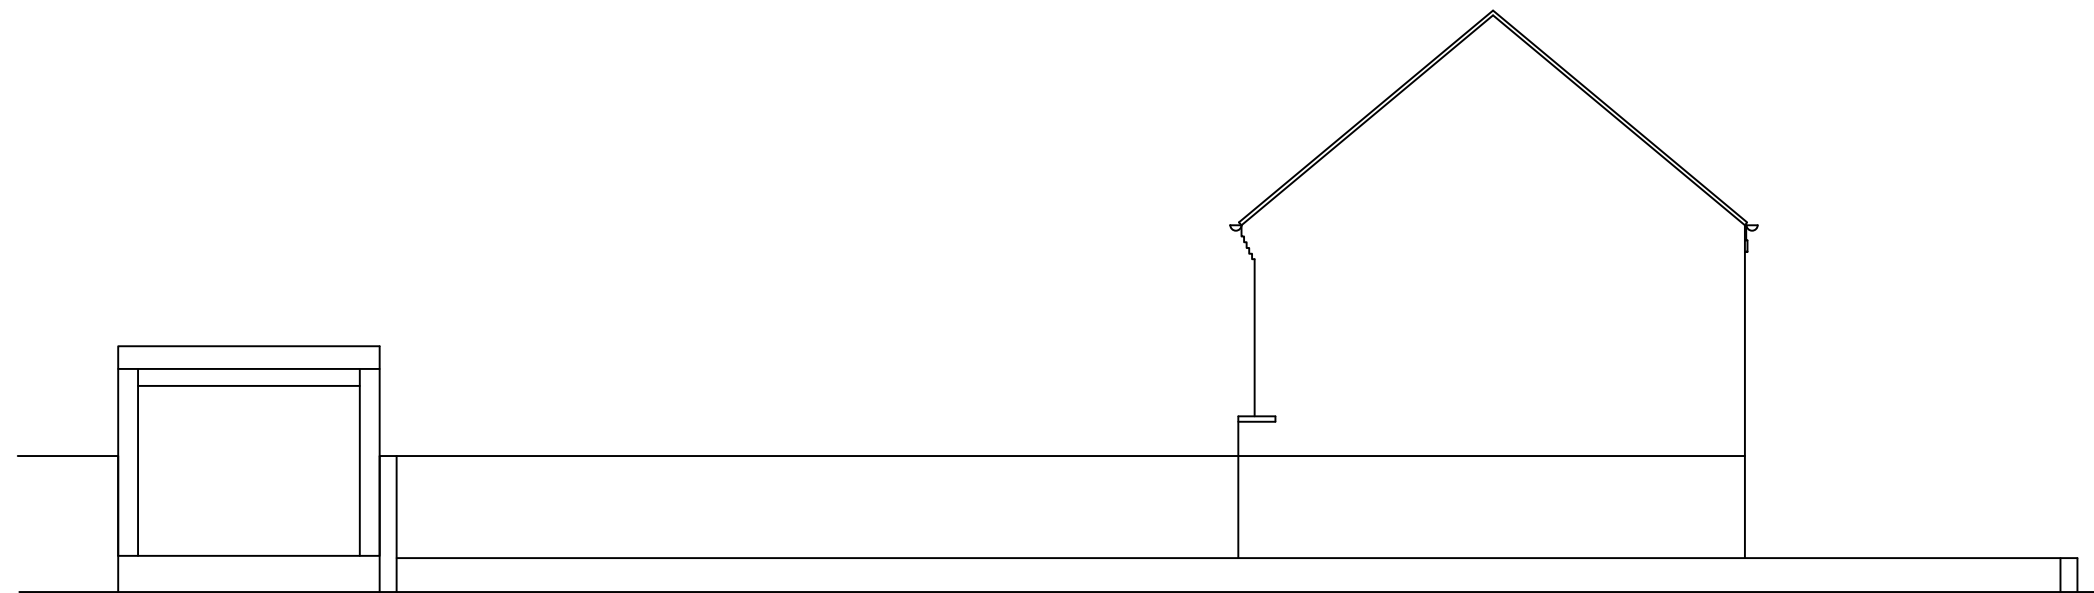




EXISTING SIDE ELEVATION

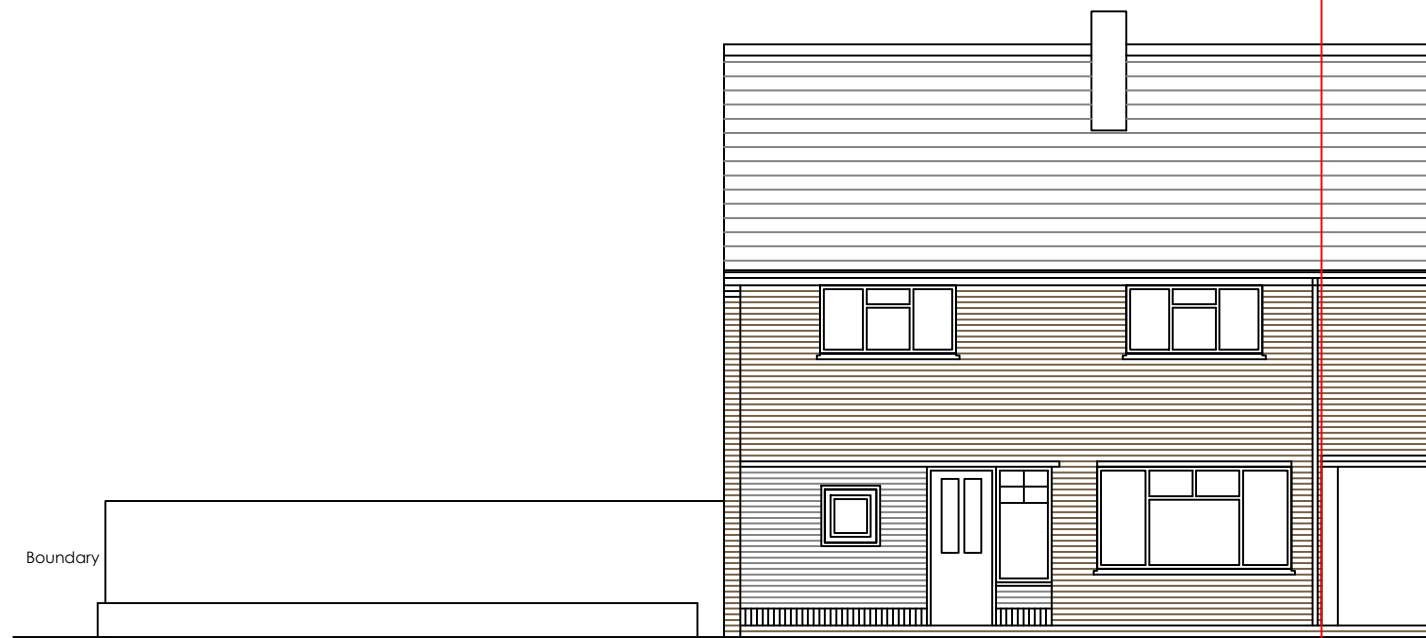


EXISTING STREET SCENE




LOCATION PLAN 1-1250
Scale Bar of 1:1250

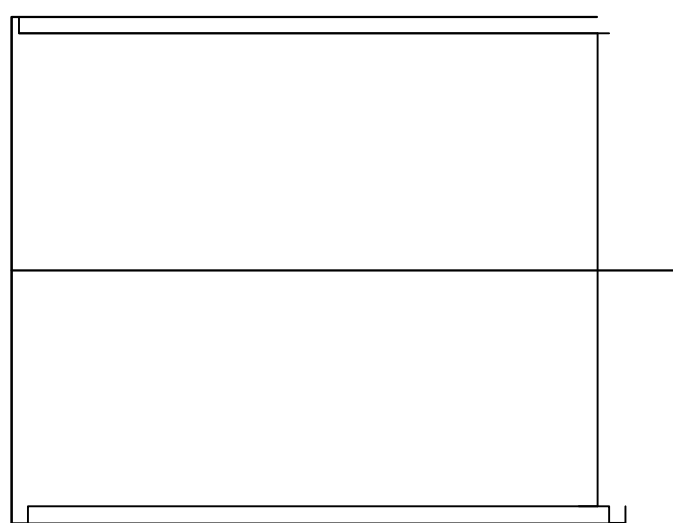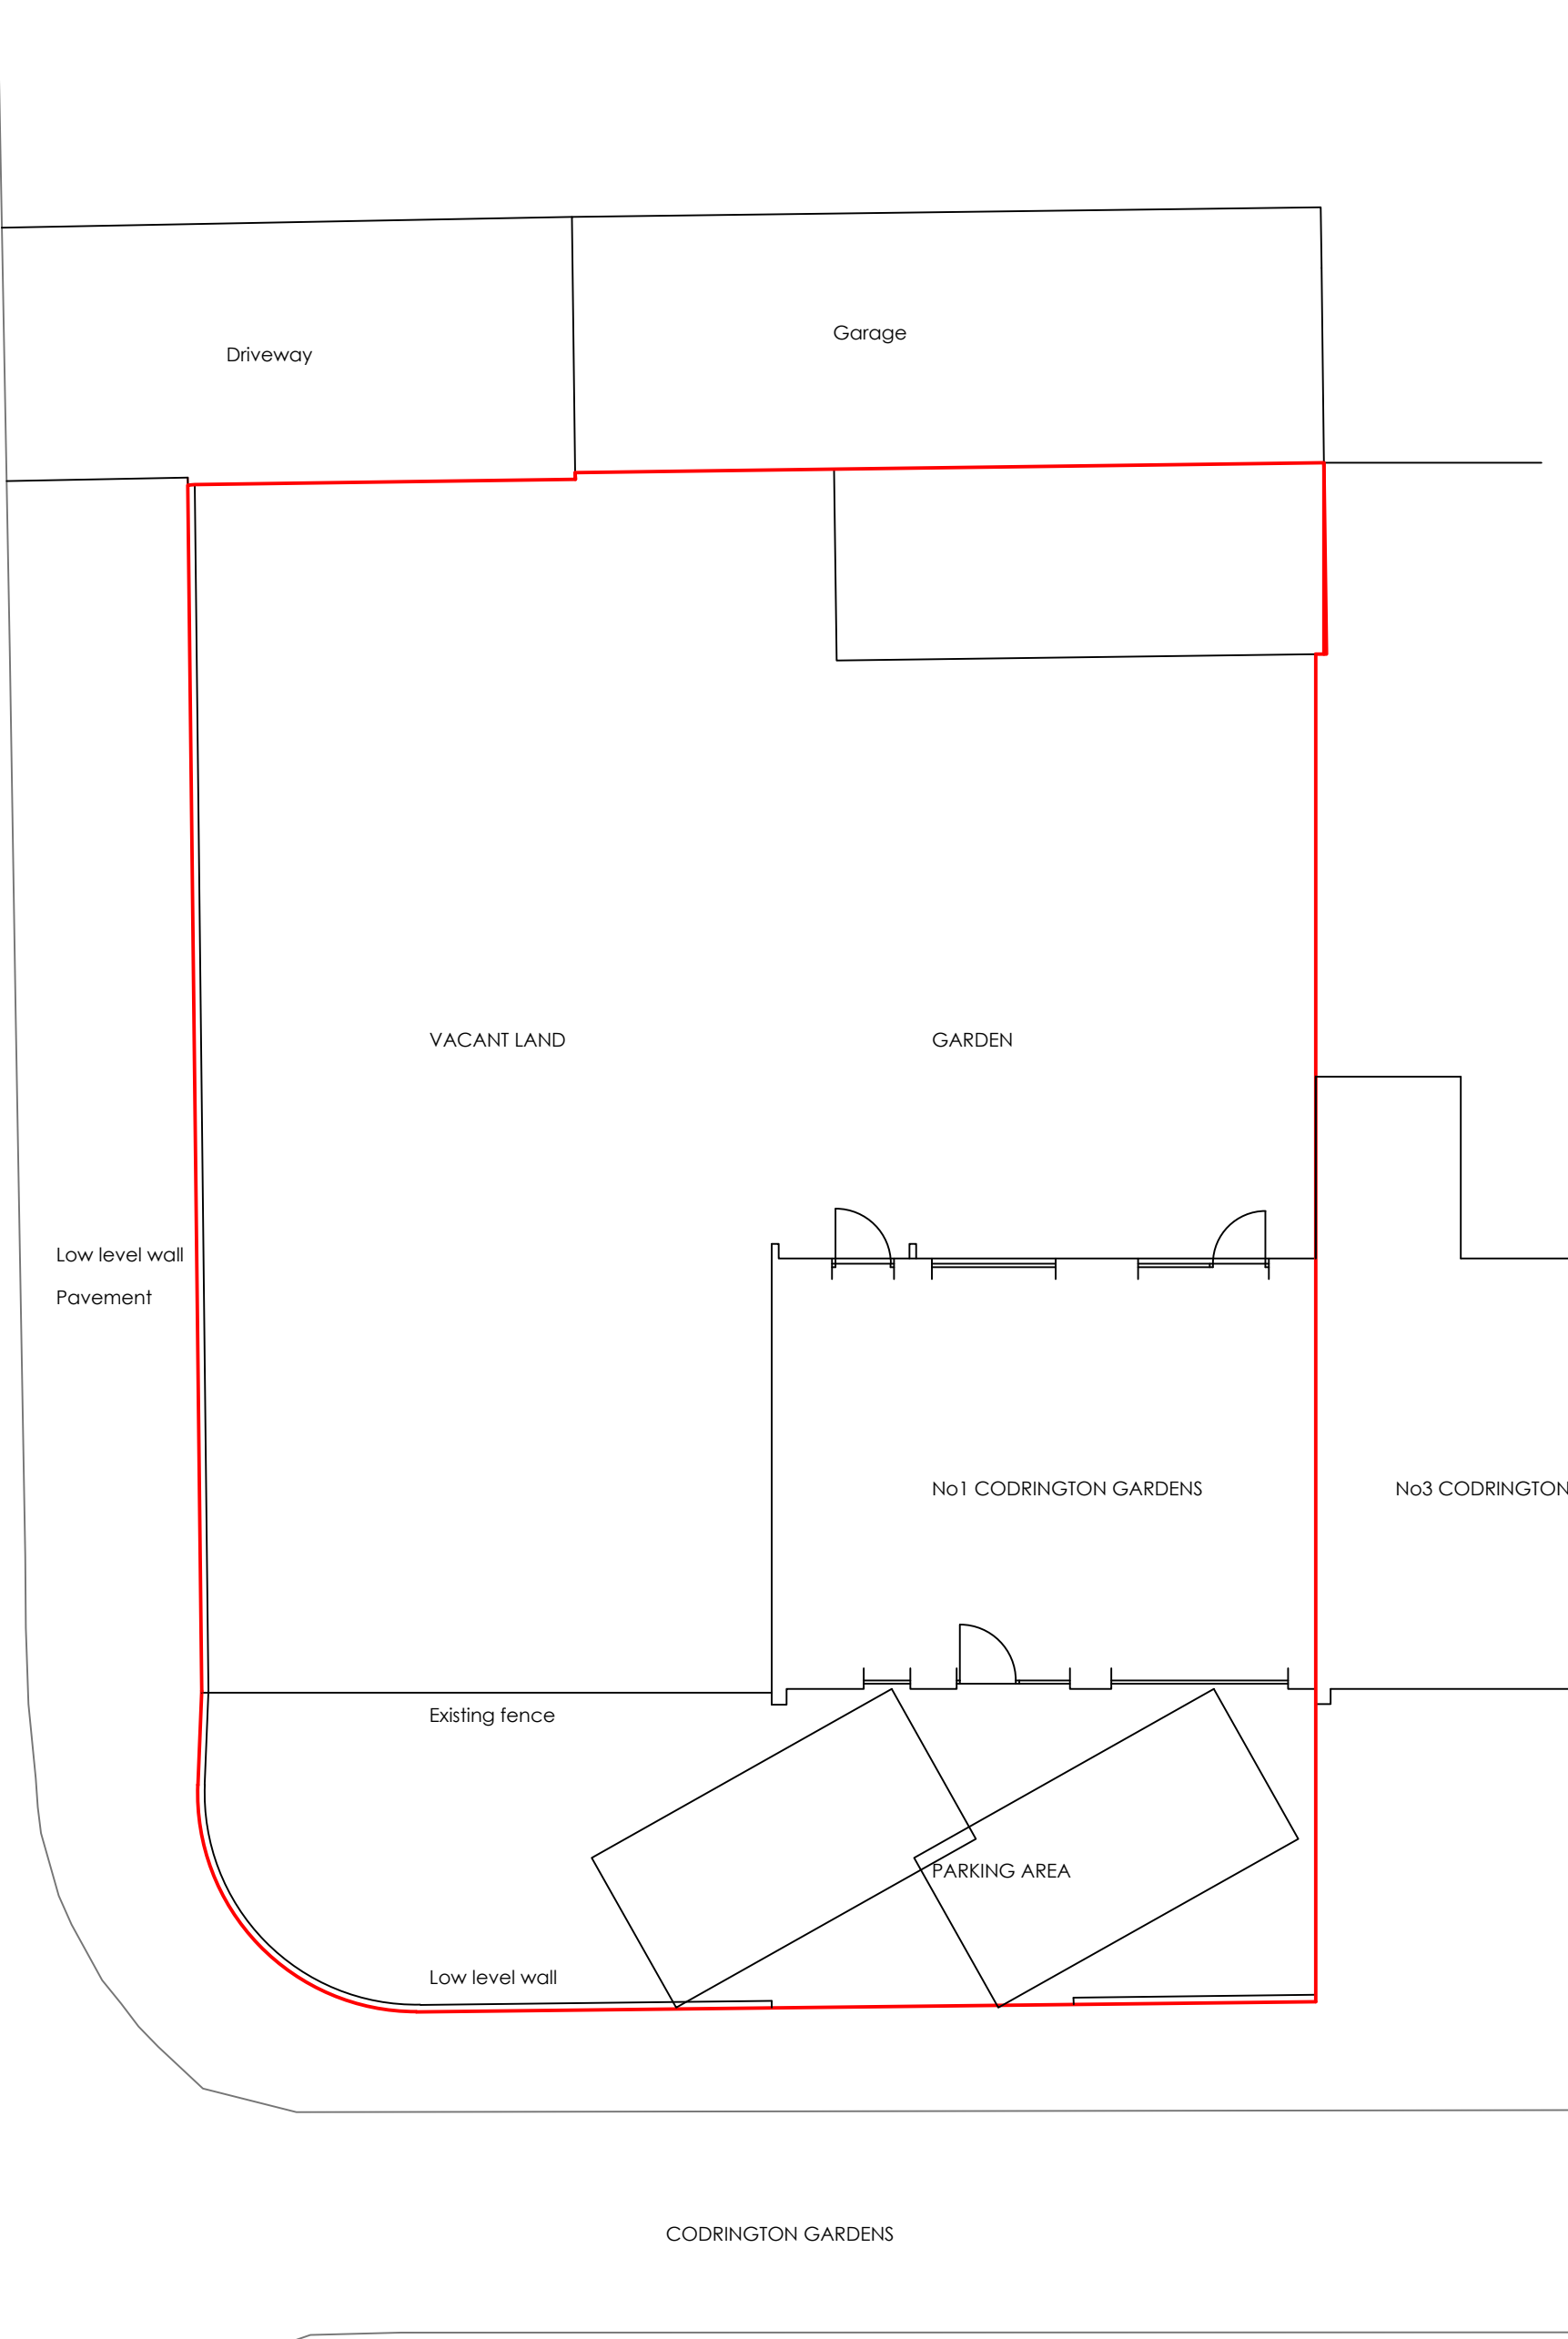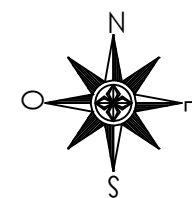


EXISTING ROOF PLAN

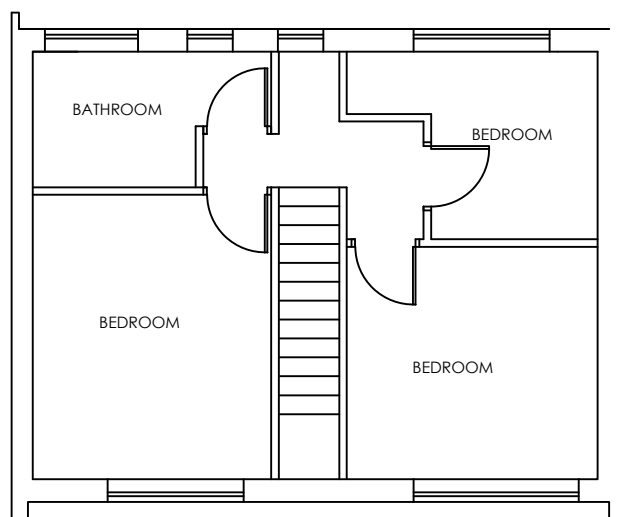


EXISTING FIRST FLOOR PLAN

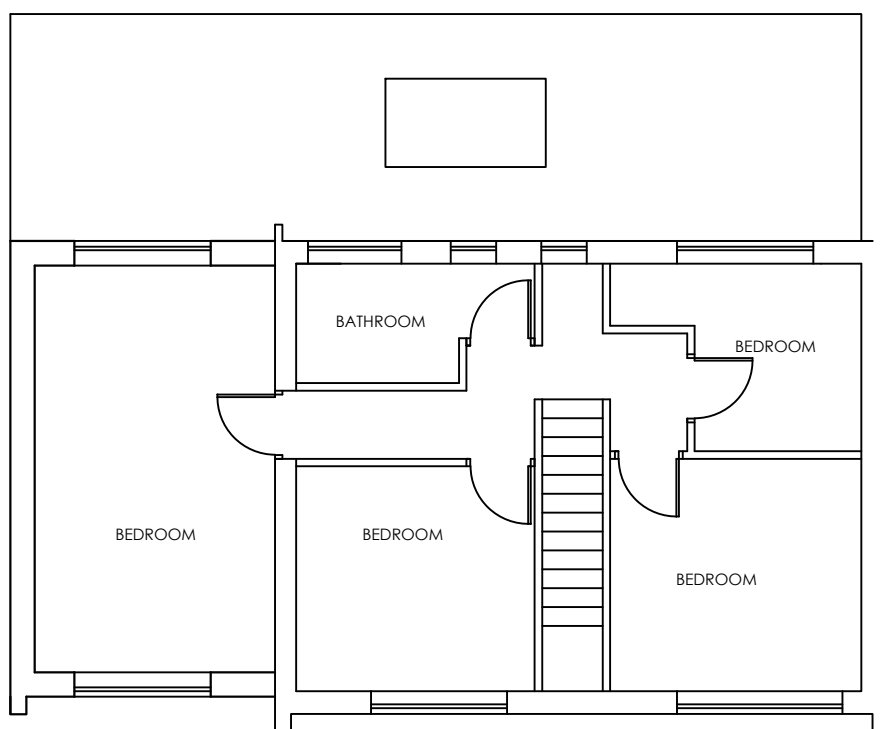

PROPOSED FIRST FLOOR PLAN

 

PROPOSED ROOF PLAN

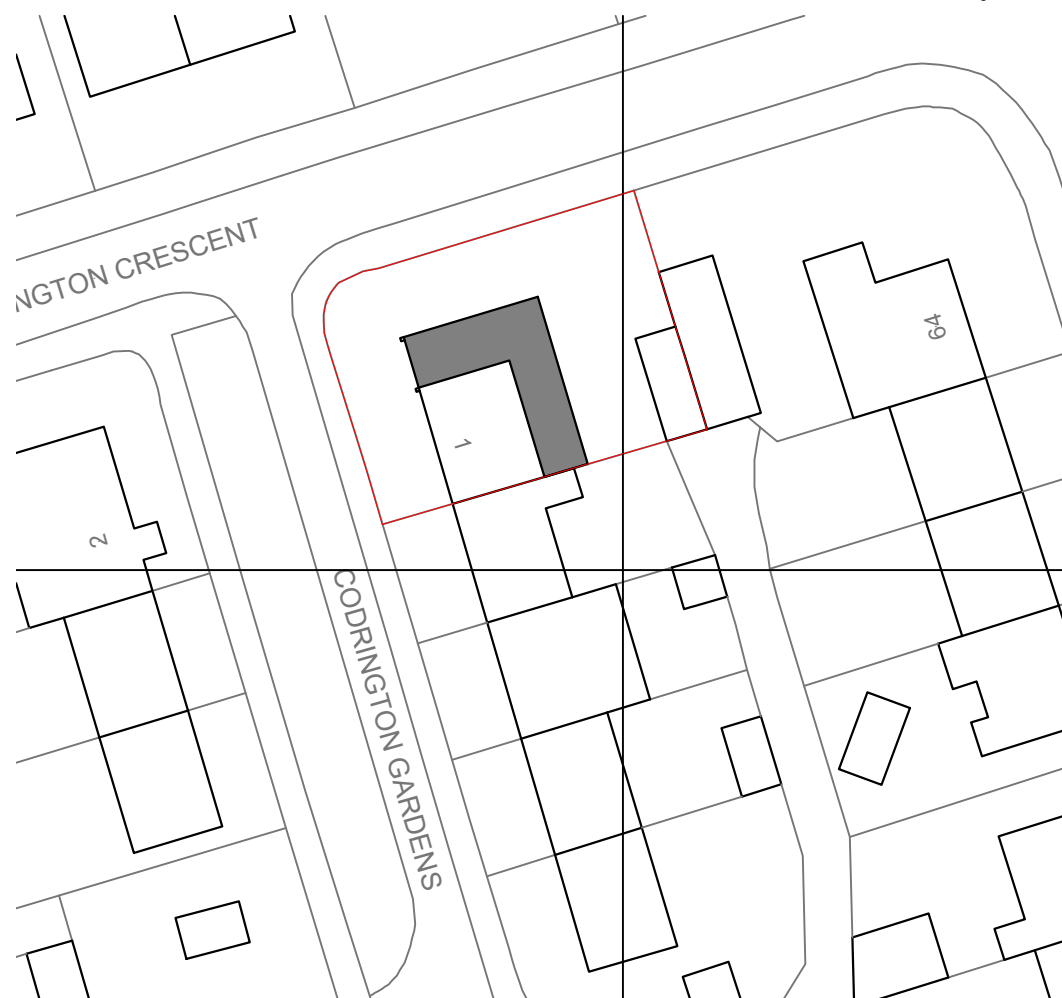

PROPOSED BLOCK PLAN 1-500
Scale Bar of 1:500

Revision	Date	Description
----------	------	-------------

Status
PLANNING

Mark | Carter
ASSOCIATES
Architectural
Design

design studio
priestfield stadium gillingham kent ME7 4DD
tel 01634 304700 fax 01634 850986
e mail: markcarter.design@virgin.net

Client
MR HARDEEP SINGH

Drawing Title
SIDE AND REAR EXTENSION

Project Title
**PROPOSED EXTENSION
No1 CODRINGTON ROAD**


Scale
1:100

Date
JUNE 24


Drawn
MC

Drawing No
3480 - 002

Rev
D

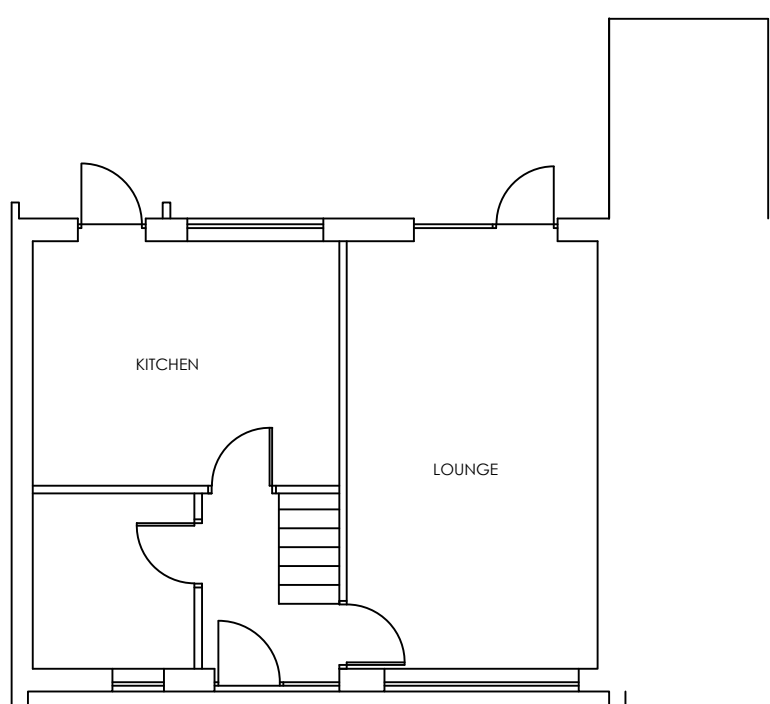

EXISTING GROUND FLOOR PLAN

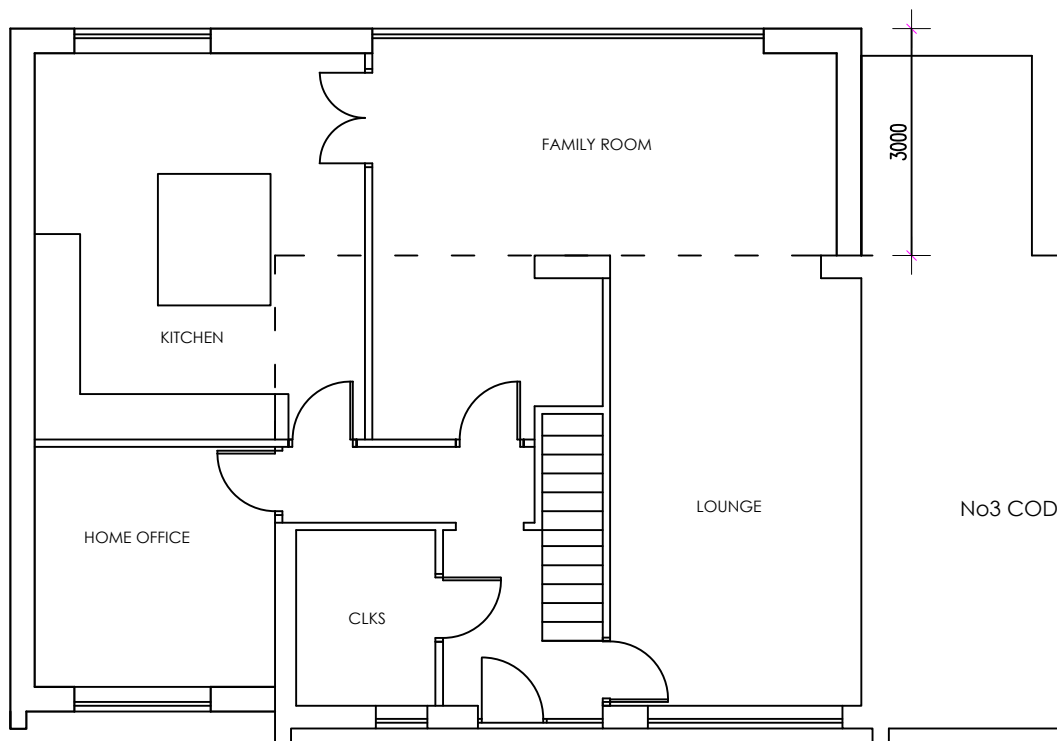

PROPOSED GROUND FLOOR PLAN



Scale Bar of 1:100