


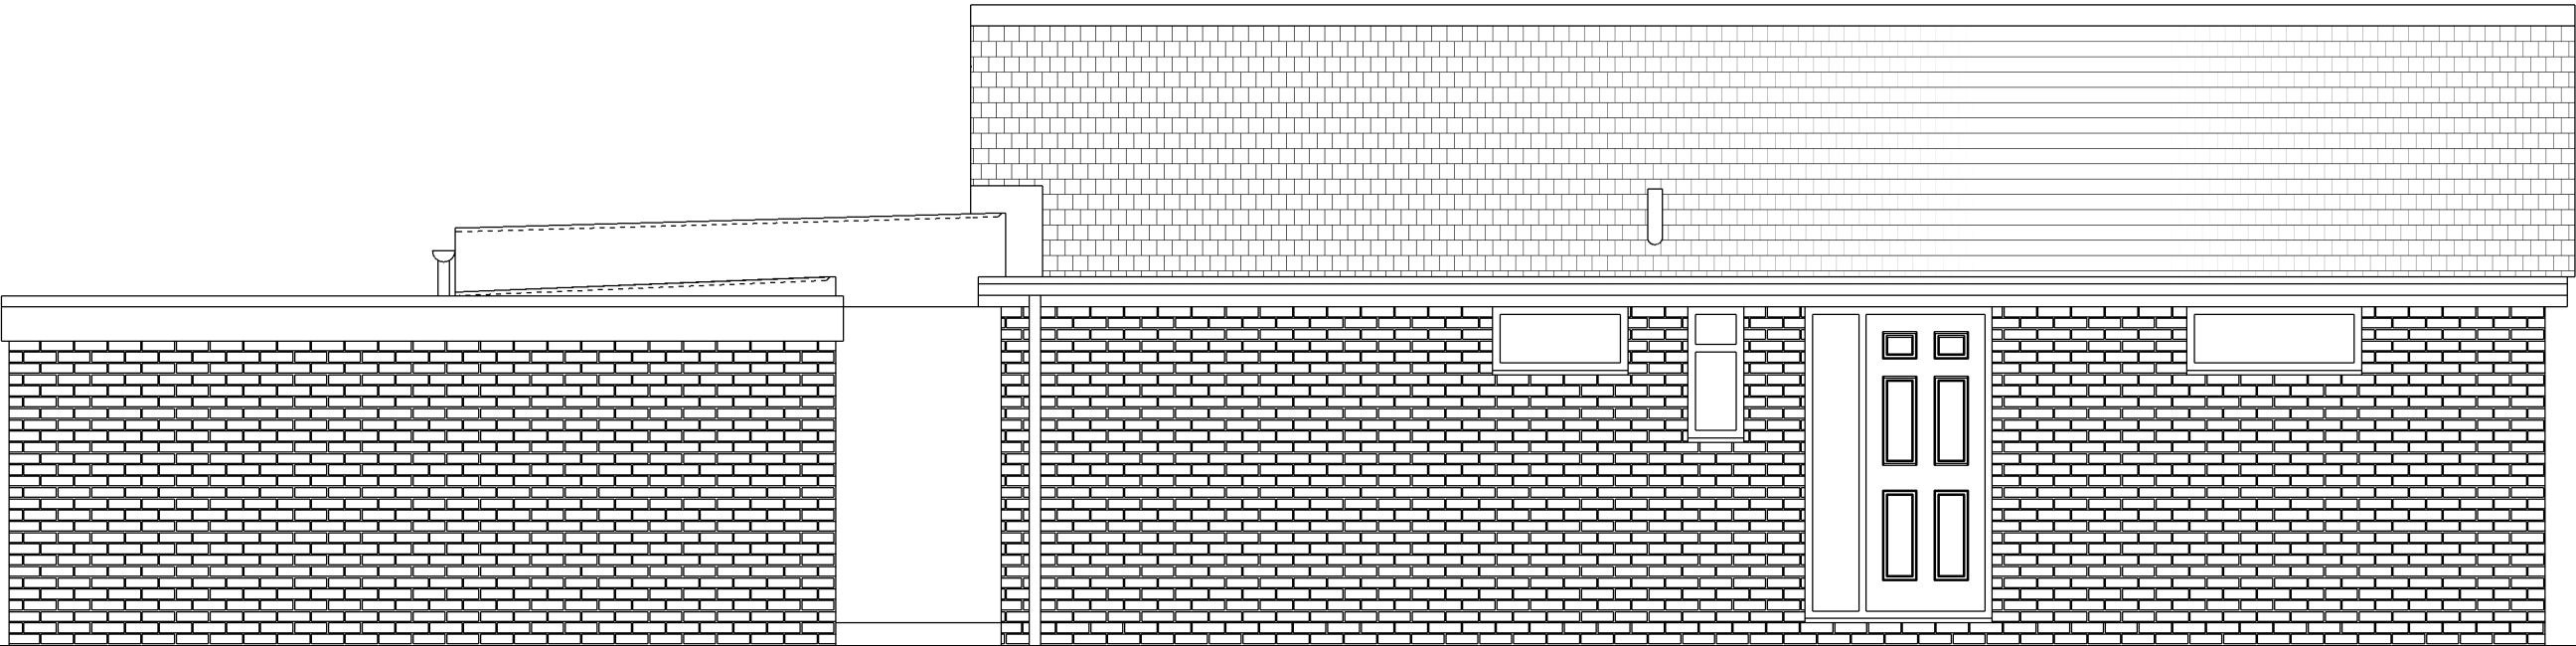

NO PART OF PROPOSED EXTENSION TO OVERHANG PROPERTY BOUNDARY
ALL PROPOSED EXTERNAL MATERIALS INCL. HARD AND SOFT LANDSCAPING, ROOFS, EXTERNAL WALLS, WINDOWS, DOORS, AND RAINWATER AND SANITARY GOODS TO MATCH EXISTING


Steve Baker **Architect**
78 Pound Road East Peckham Tonbridge Kent TN12 5BJ
18 Hatton Place London EC1M 8RU
T: +44 (0)1622 870275
E: contact@stevebakerarchitect.com
W: www.stevebakerarchitect.com

S	R	Date	Description
			Note - Do not scale from this drawing except for planning application purposes. All dimensions must be checked on site by the contractor and any discrepancies reported immediately.
			© COPYRIGHT 2024 STEVE BAKER ARCHITECT Ordnance Survey. © Crown Copyright 2024. All rights reserved. Supplied by UK Map Centre Licence number 100046957.



RIBA 
Chartered Practice

MR and MRS M. LUDLOW

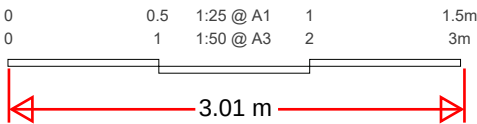

Client: MR and MRS M. LUDLOW
Project Title: 3 WORCESTER CLOSE, ISTEAD RISE
Status: PLANNING Stage: P Scale: 1:25/50 Sheet: A1/A3

Drawing Title: PROPOSED WEST ELEVATION
Project No: A24180 Disc: A Building: - Package: - Drawing No: 1133 Revision: -