




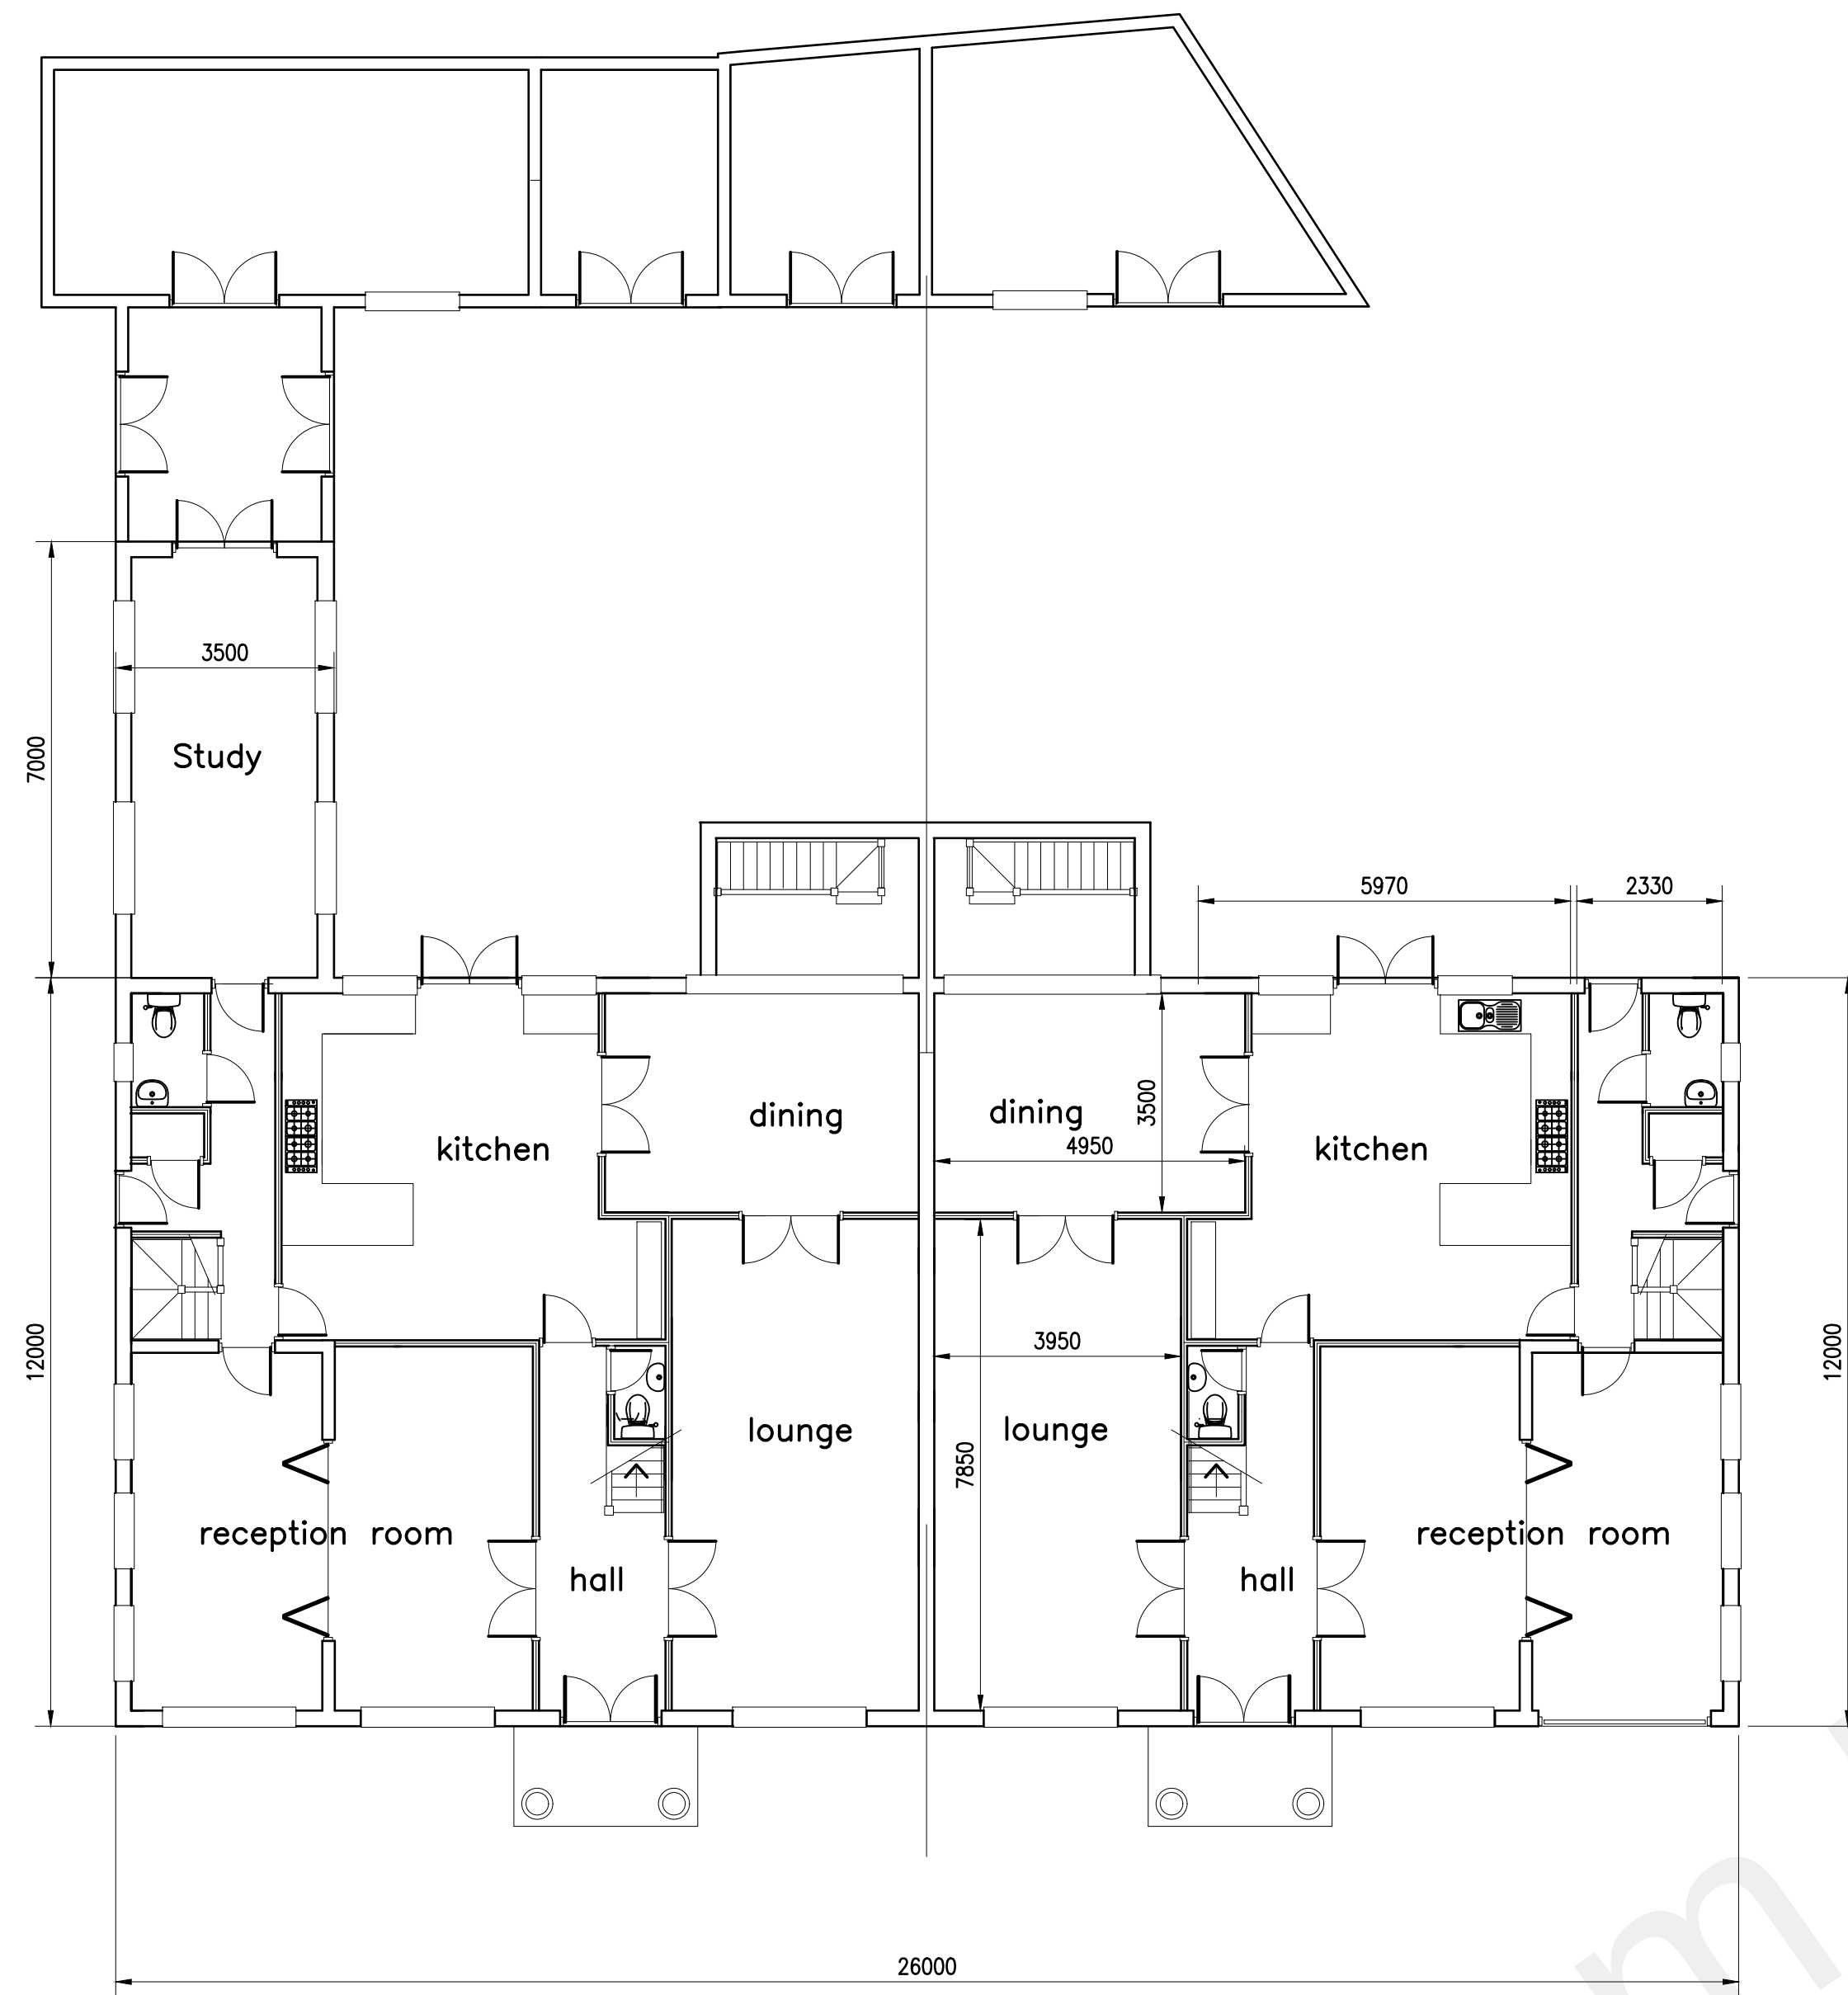


GROUND FLOOR PLAN

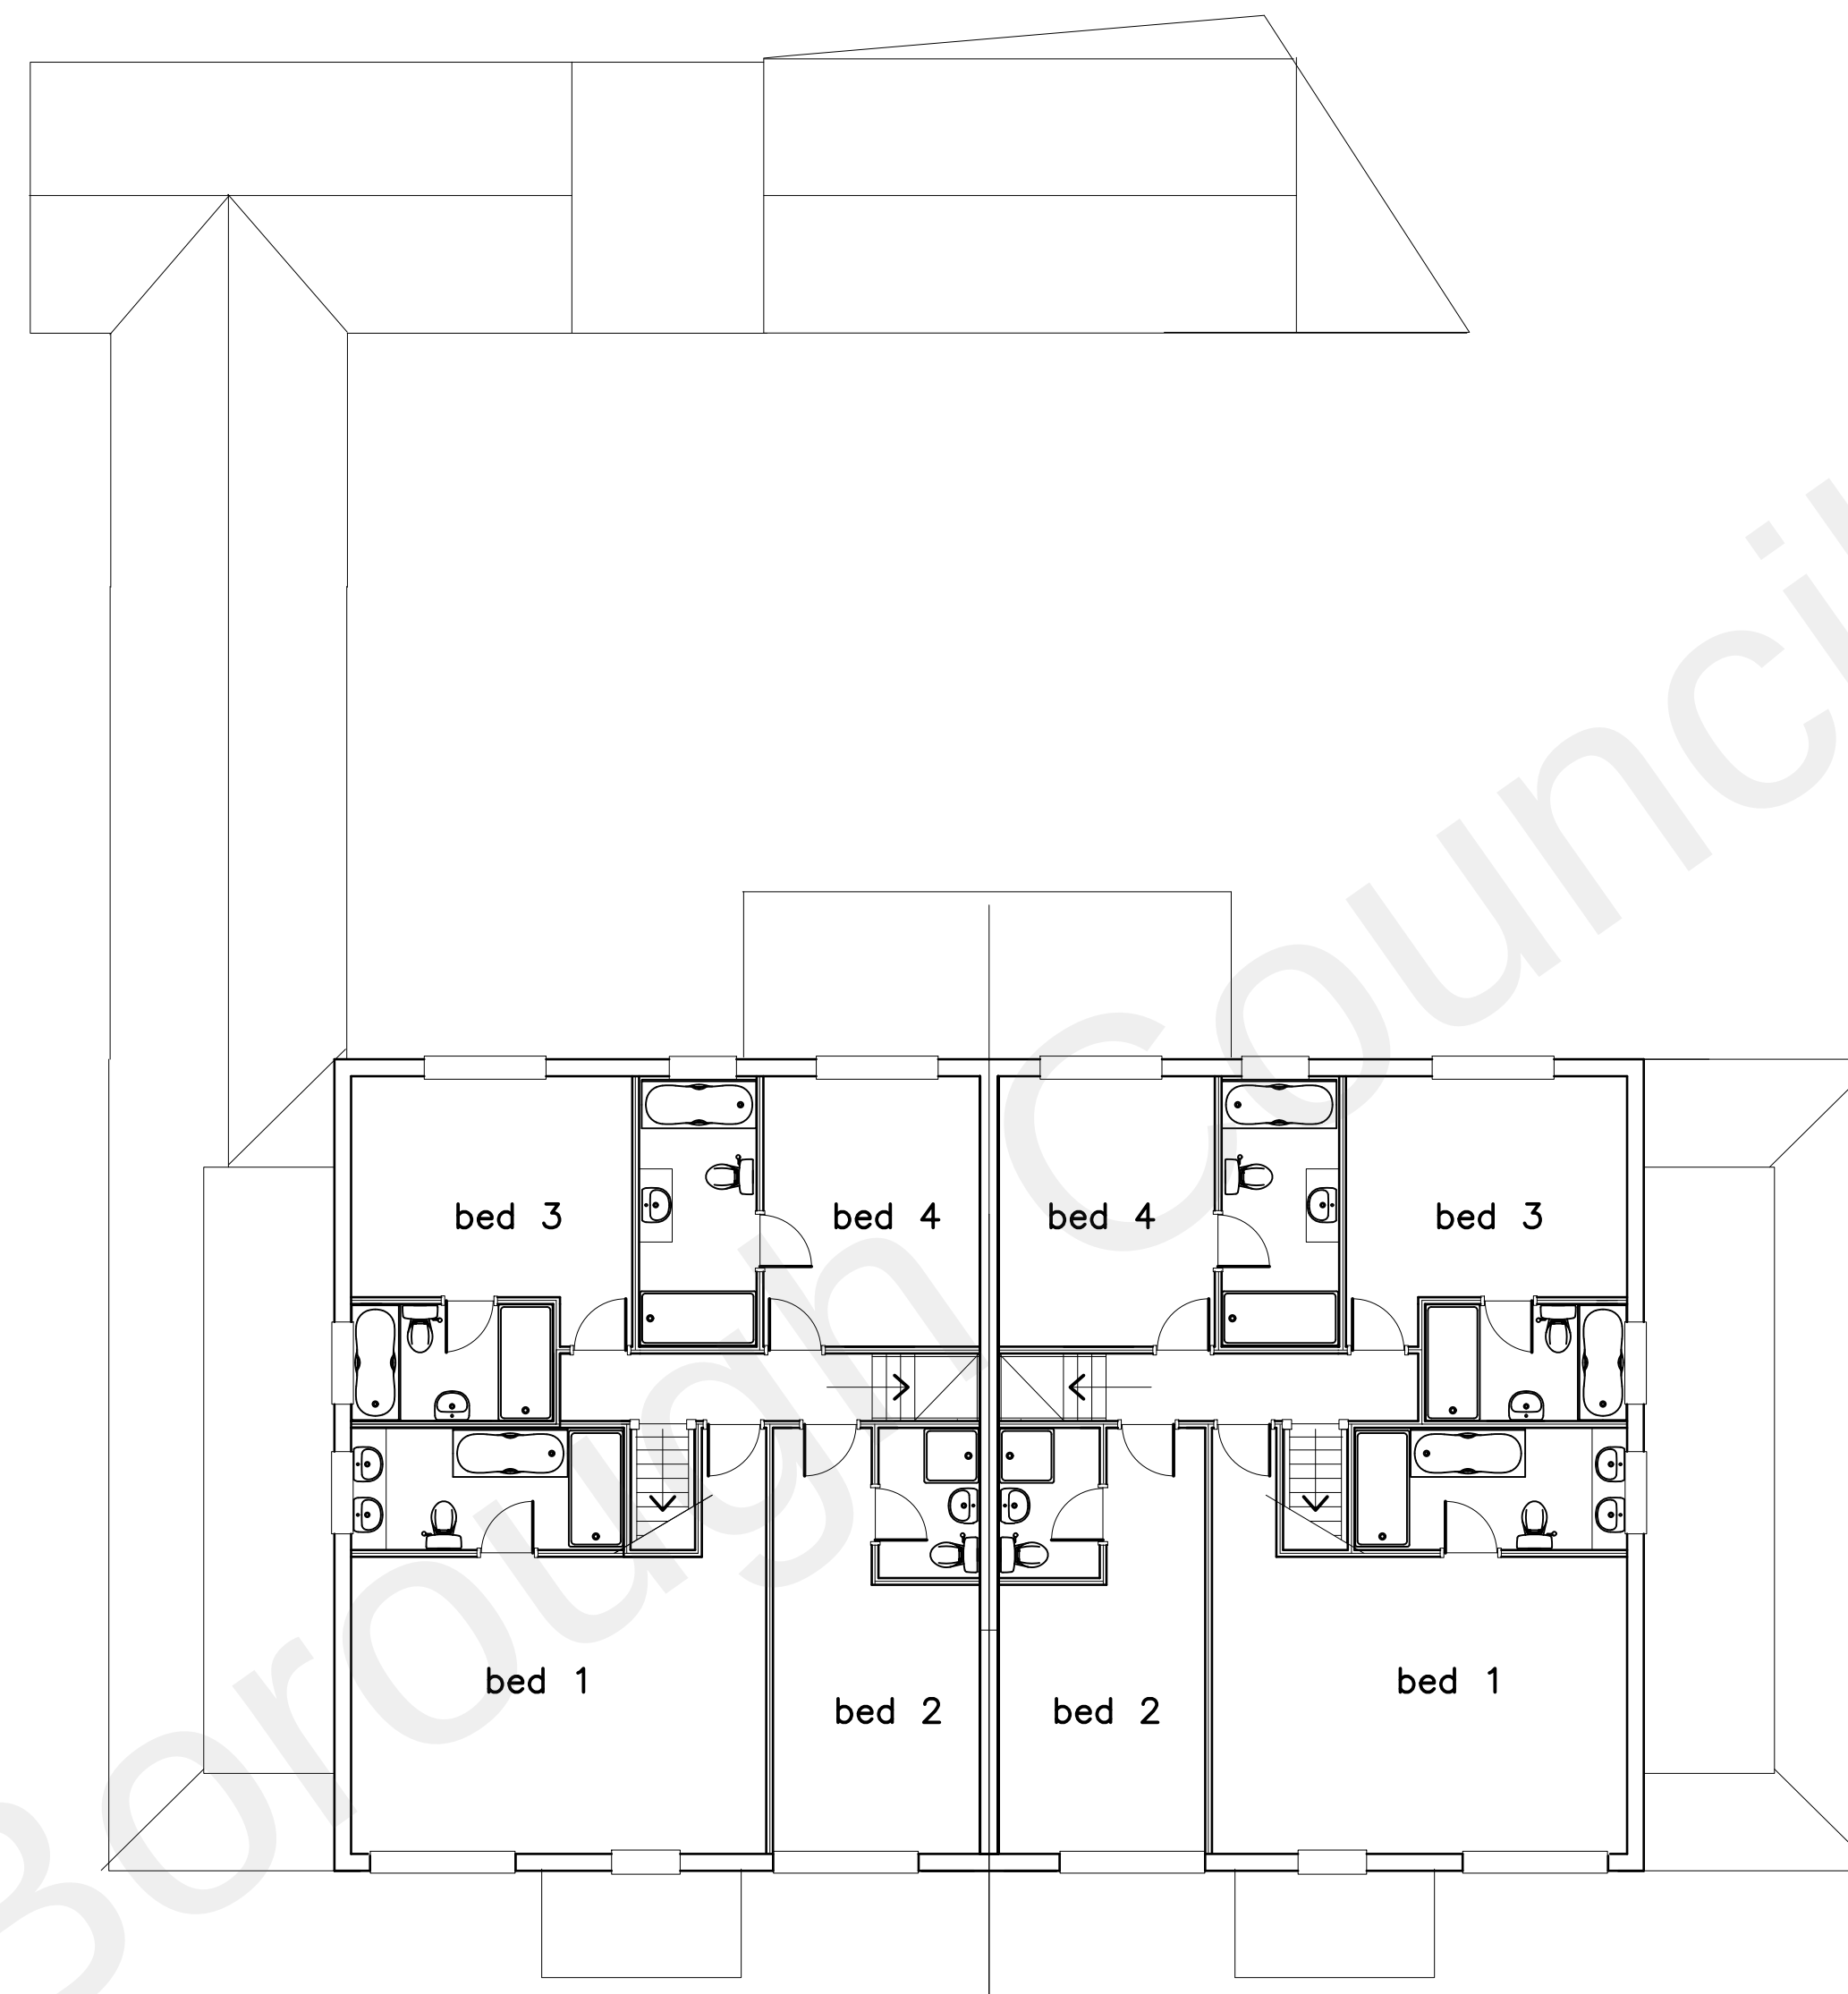

FIRST FLOOR PLAN

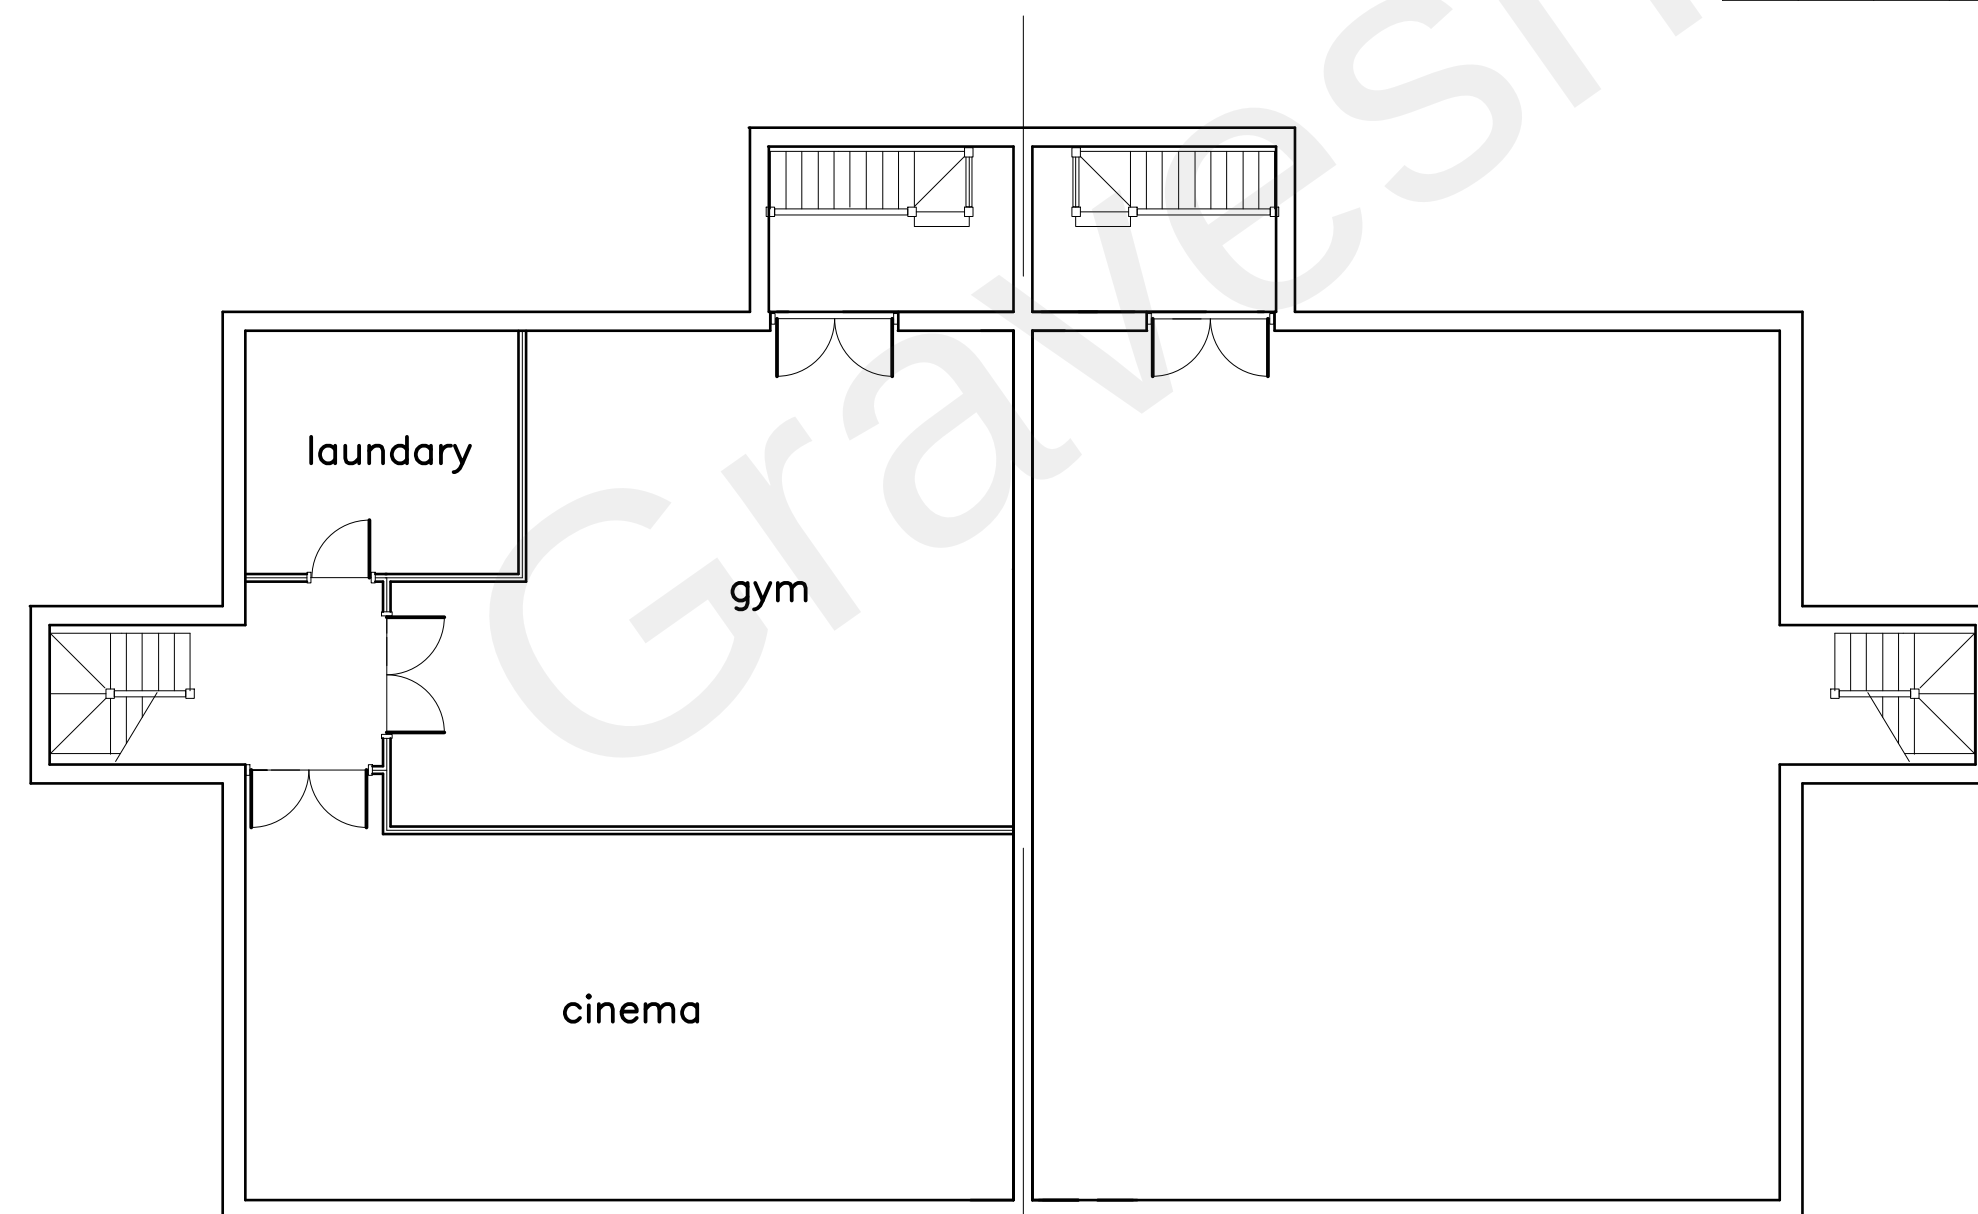

BASEMENT FLOOR PLAN

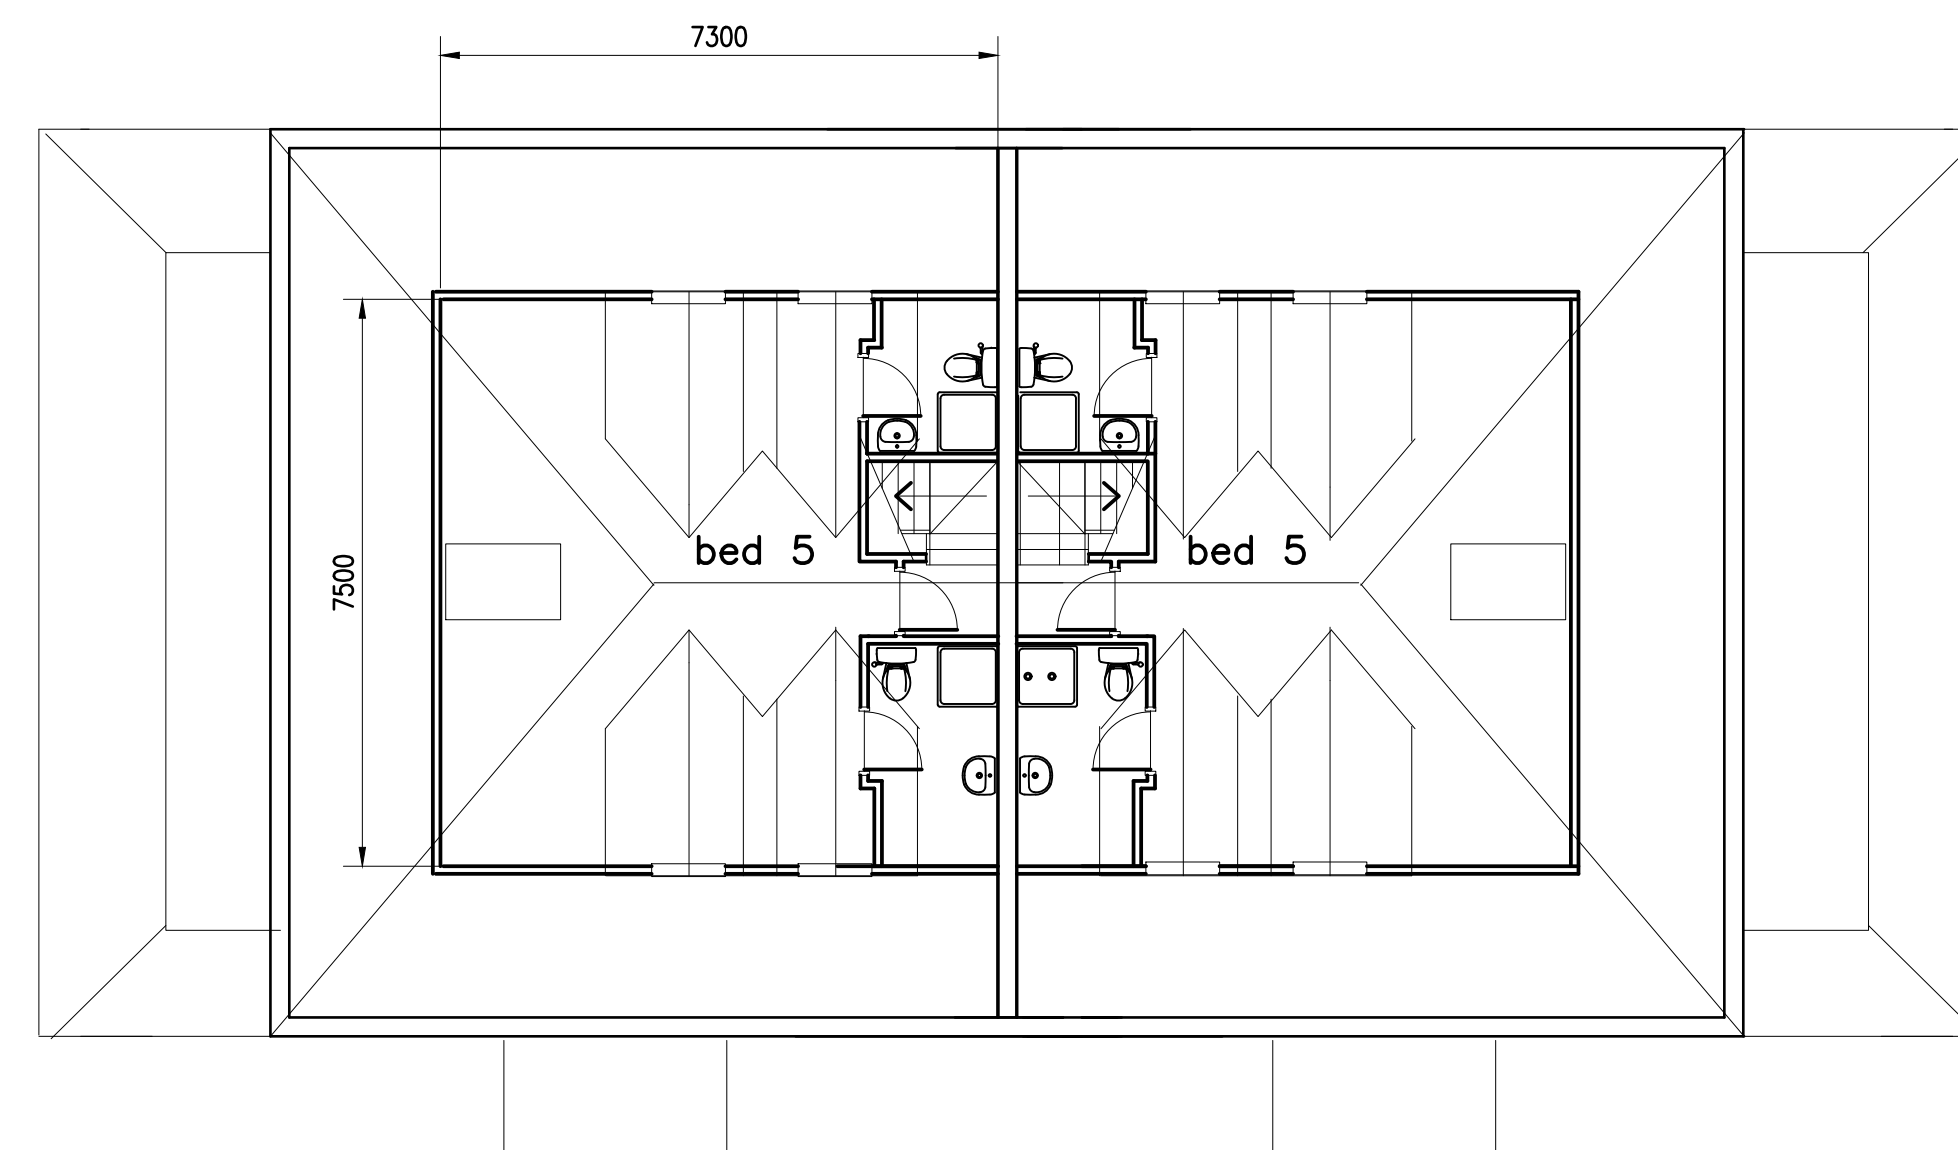

SECOND FLOOR PLAN

C	Minor revisions	16/2/22	GDM
B	Minor revisions	1/2/22	GDM
A	Minor revisions	7/11/21	GDM
Ref.	Revision	Date	By
© All rights reserved. No part of this drawing may be reproduced or transmitted in any form by any means without written permission of the copyright holder.			
Project			
377 SINGLEWELL ROAD GRAVESEND KENT			
Drawing			
PLANNING DRAWING PLANS			
Scale 1:100		Date	
Drawn By	GDM	10/10/21	
Designed By			
Checked By			
Drawing number			C
JC/21/01			