

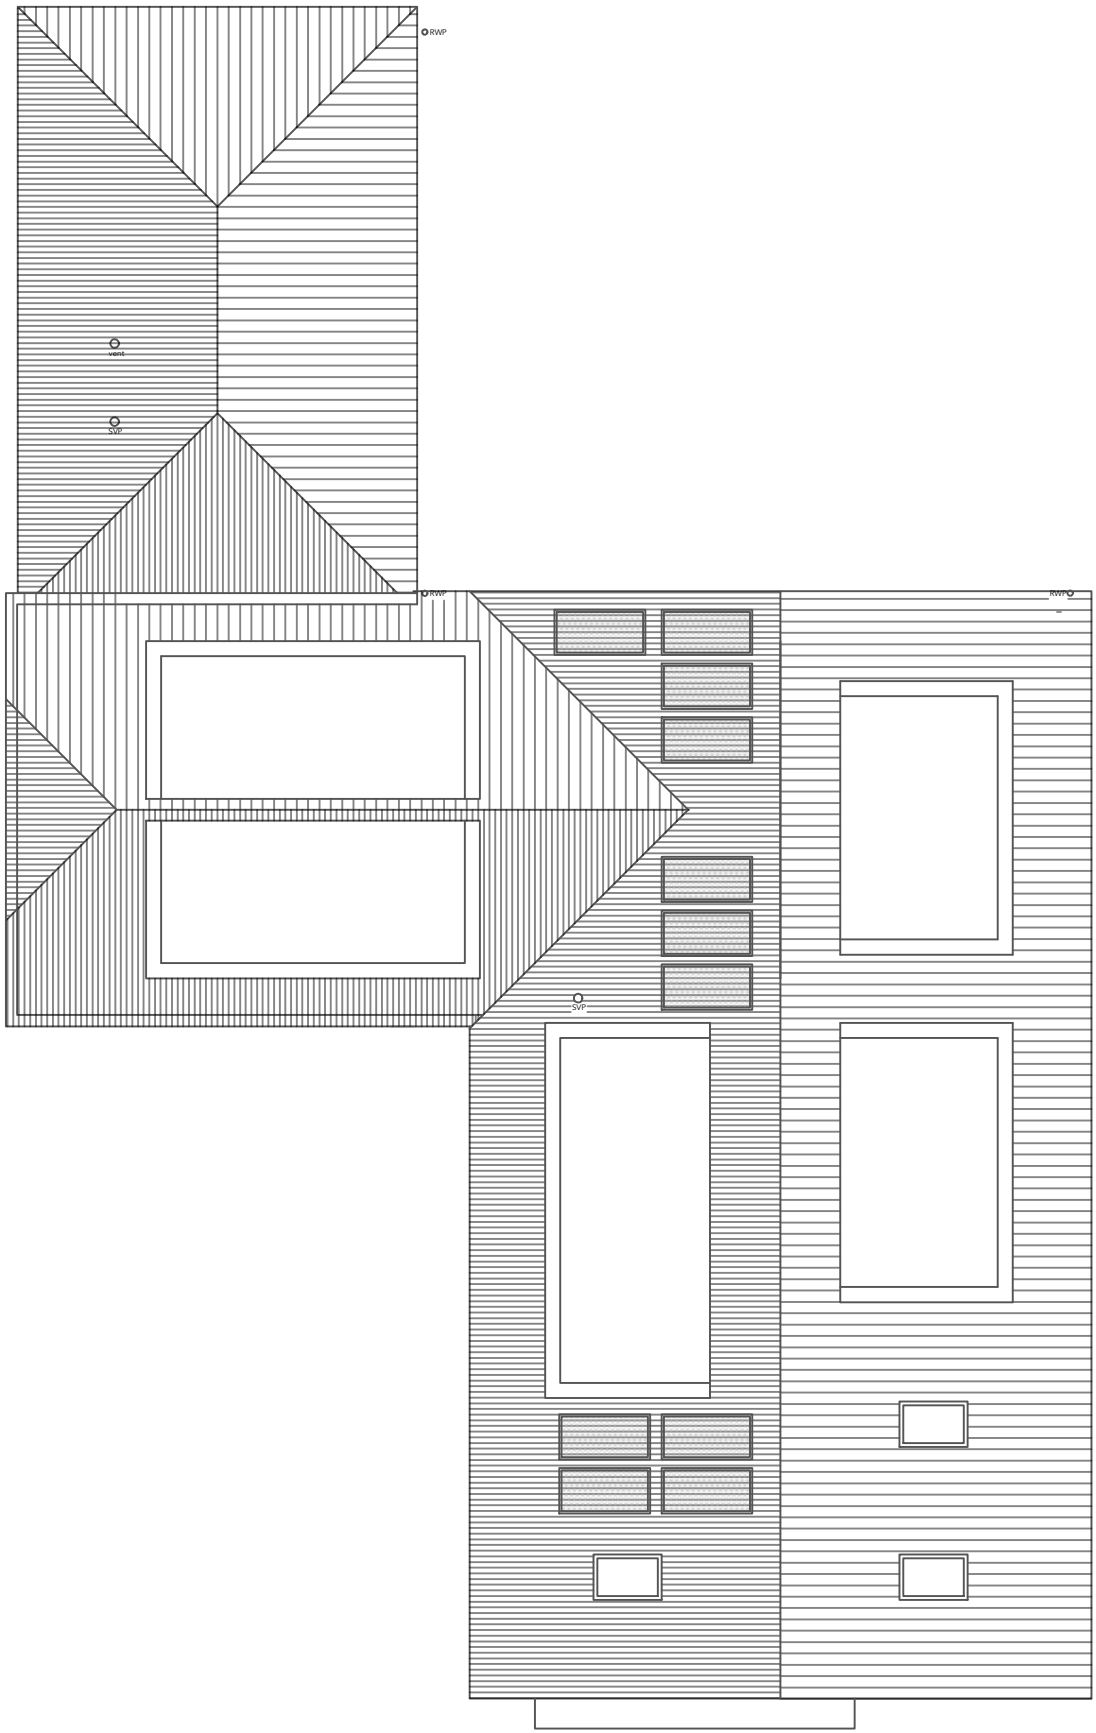
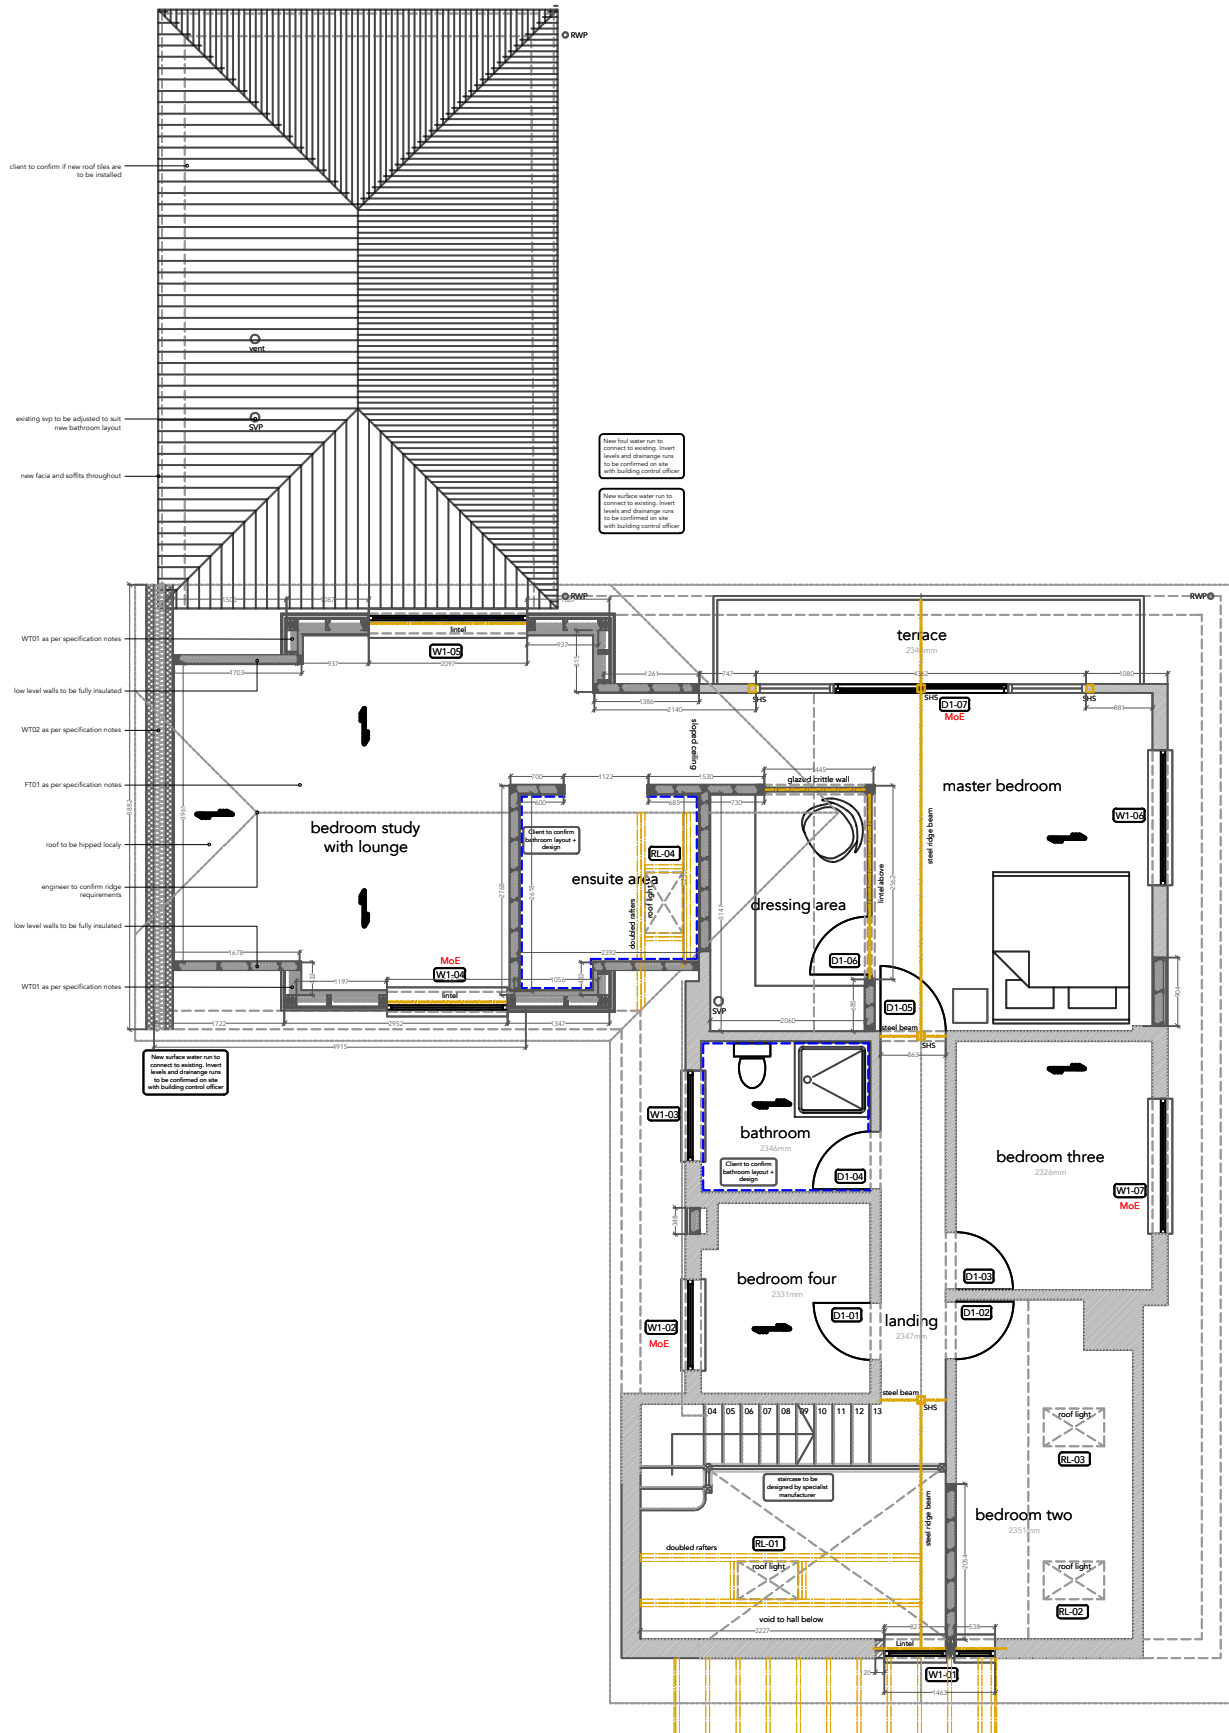


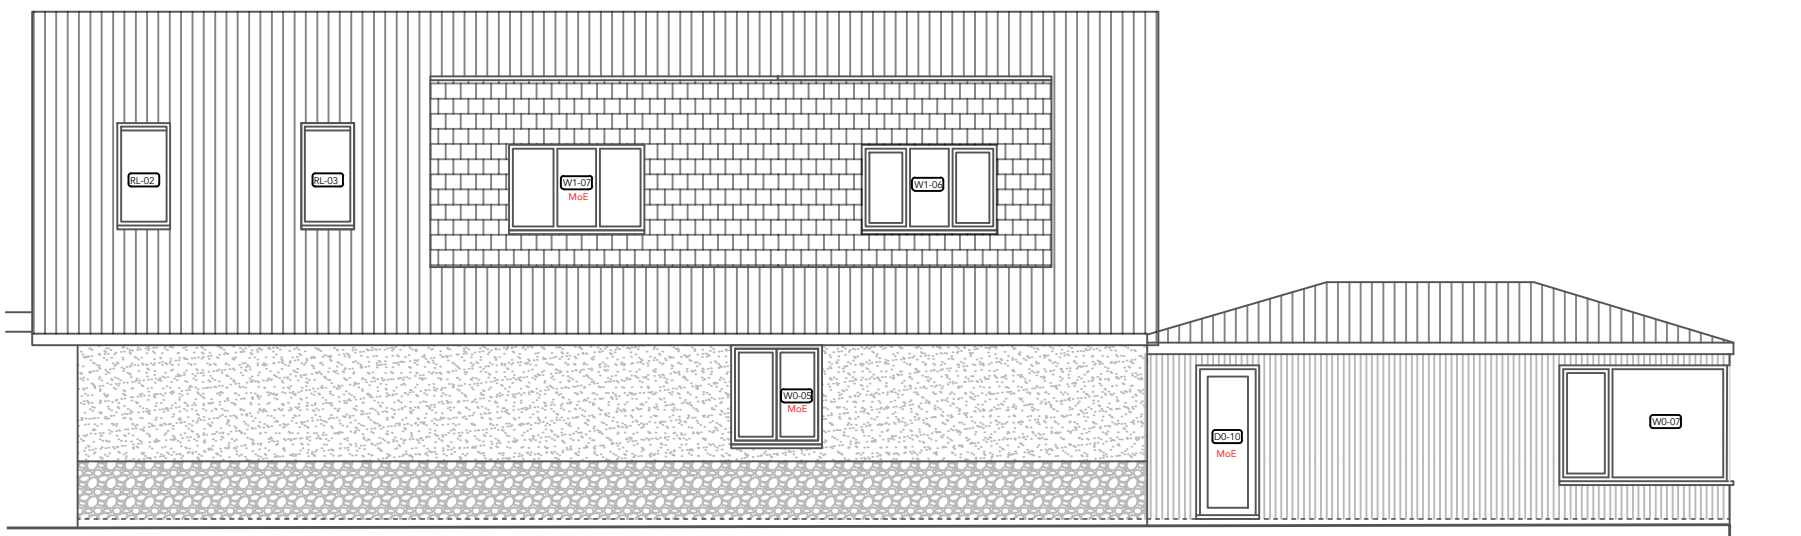

2. proposed first floor plan
scale 1:100


3. proposed roof plan
scale 1:100

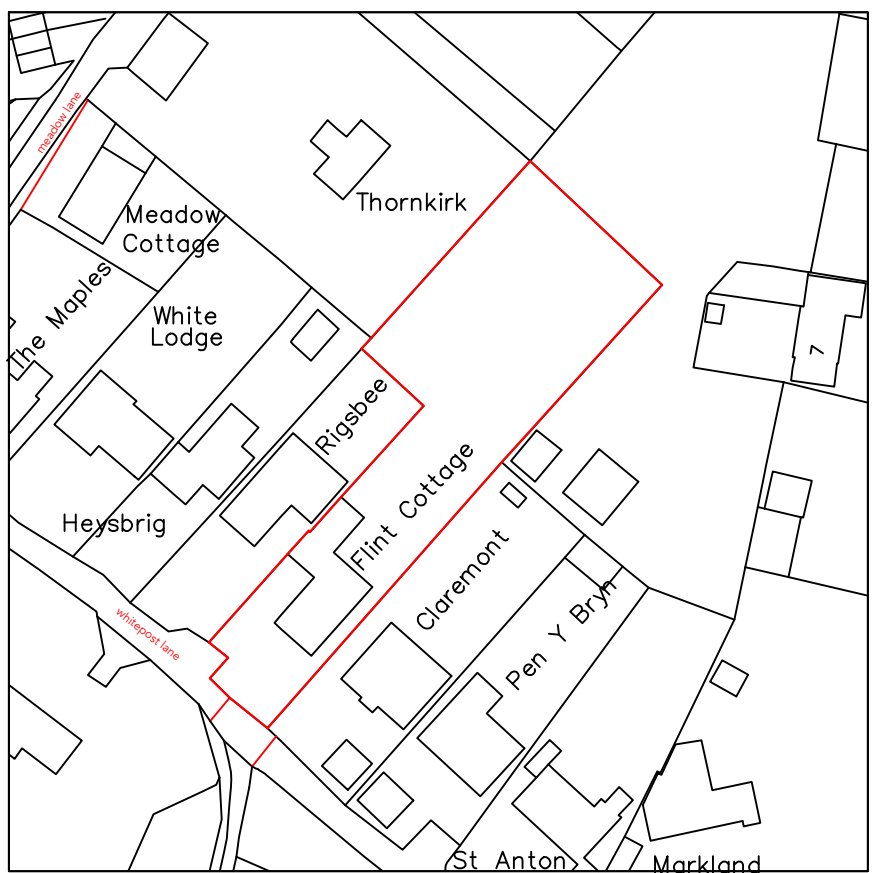

5. proposed side elevation
scale 1:100



7. proposed side elevation
scale 1:100

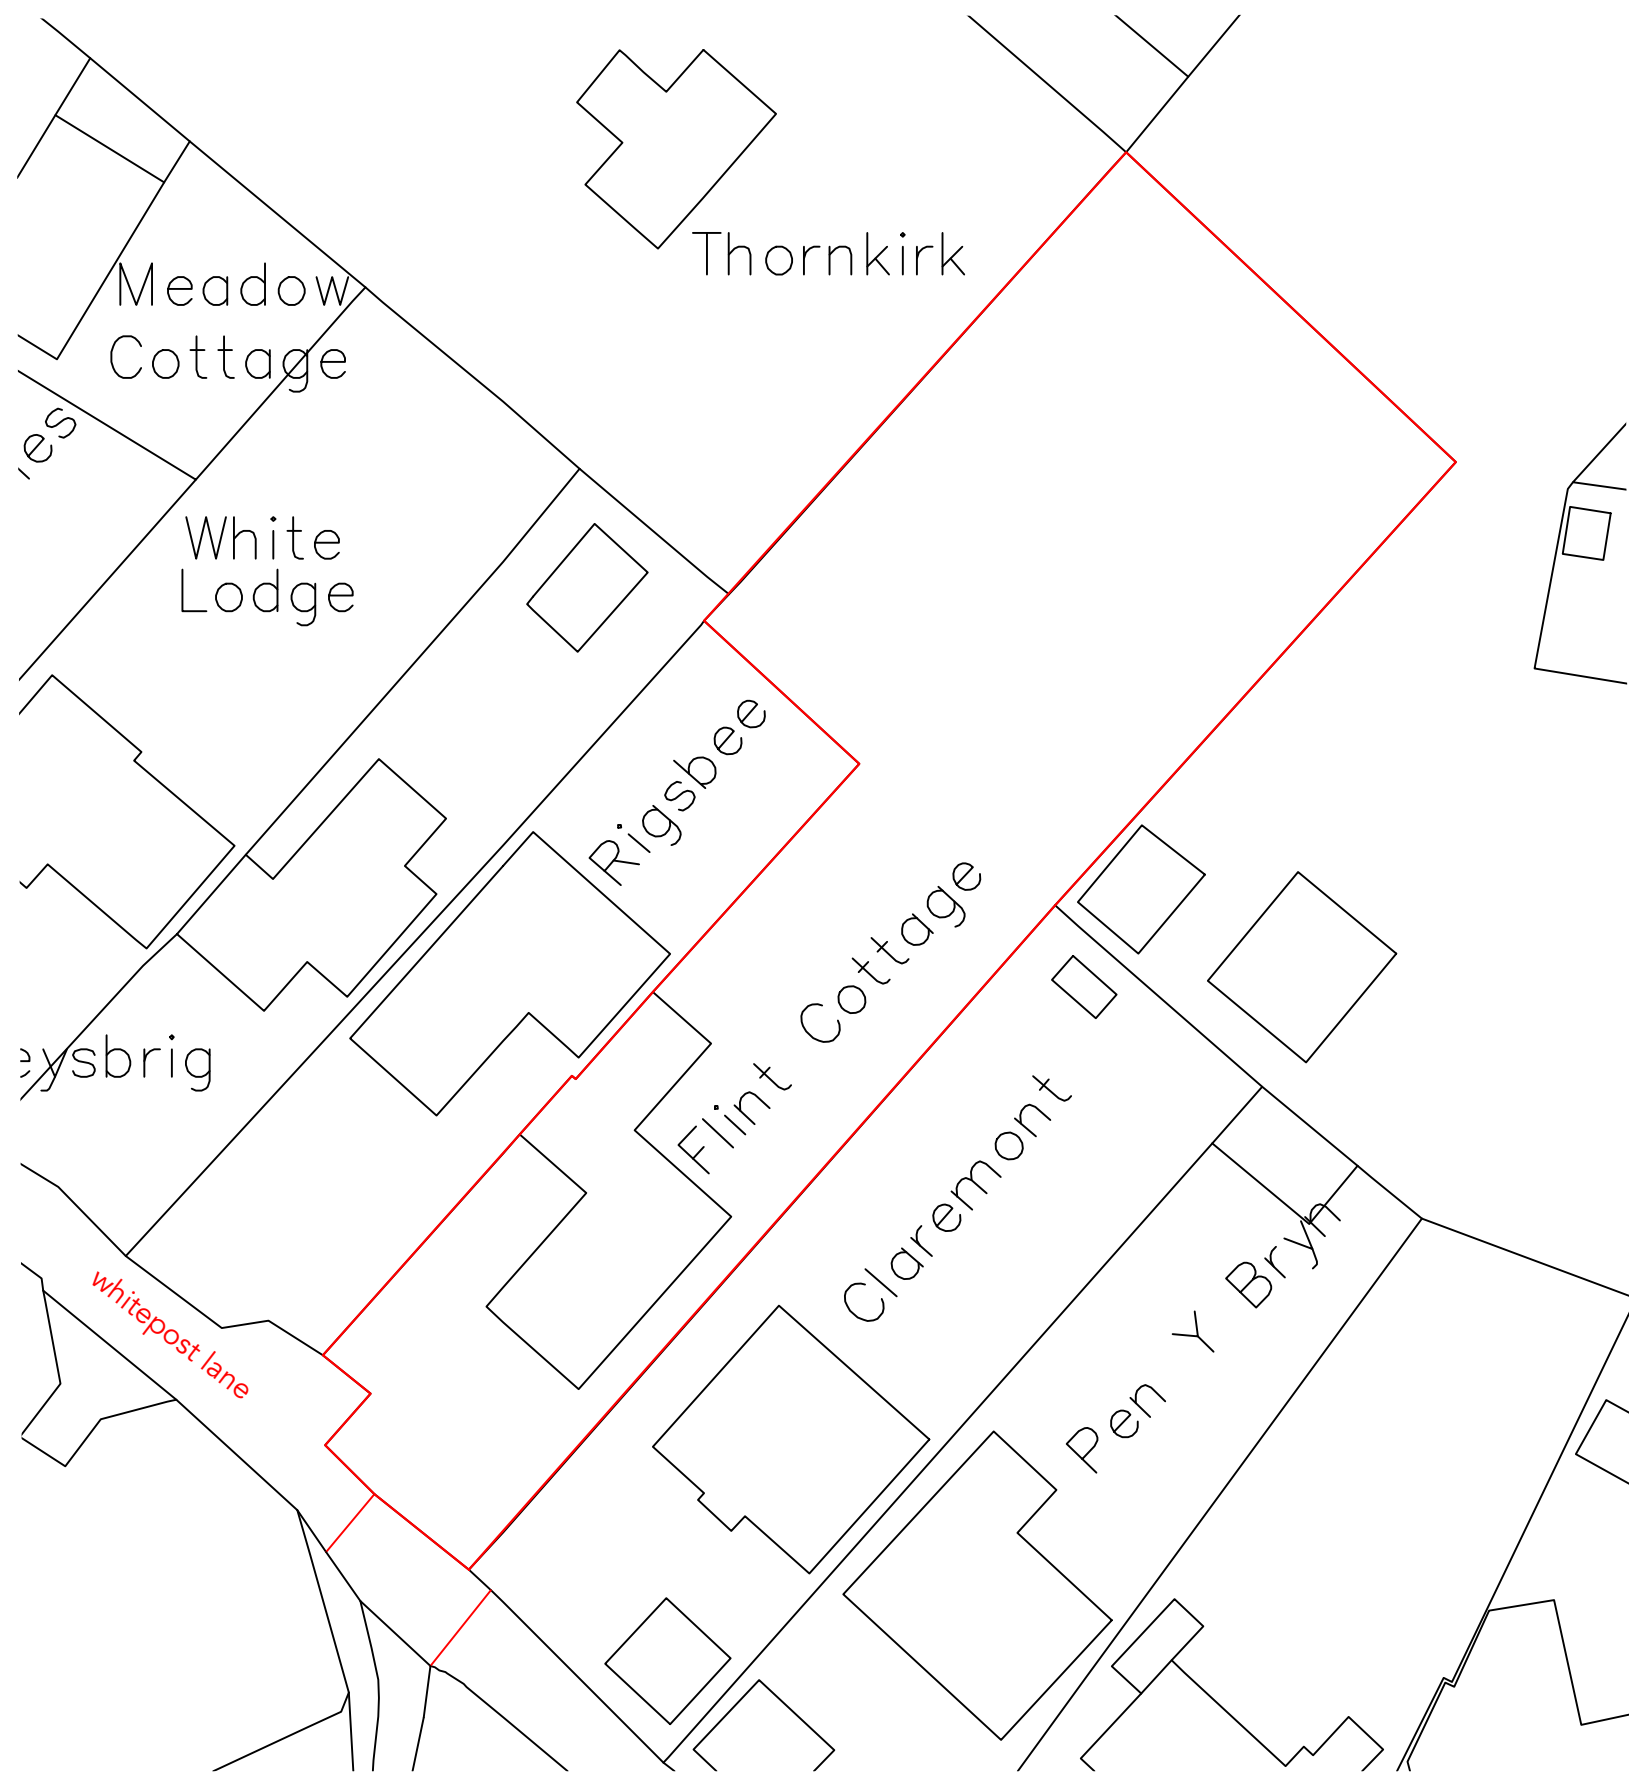

9. proposed block plan
scale 1:500

THIS DRAWING IS COPYRIGHT AND MUST NOT BE REPRODUCED WITHOUT THE OWNERS PERMISSION

[illegible]

JFD ARCHITECTURE			
Client name			
Private Client			
Site address		Drawing title	
Flint Cottage Whitepost Lane Meopham, DA13 0TZ		Proposed plans + elevations with Block + Location plan	
Project Ref	Drawing number	Revision	Paper size
1344	PL02	C	A1
☐ Existing ☒ Concept ☒ Planning ☐ Building Regs ☐ Tender ☐ Construction			
© DESIGN RIGHTS + COPYRIGHT OF JAMES FURZER DESIGNS LTD			