


DO NOT SCALE
These drawings and designs are
the copyright of
SEVENCROFT LTD.

10m 5m 0m 5m 10m

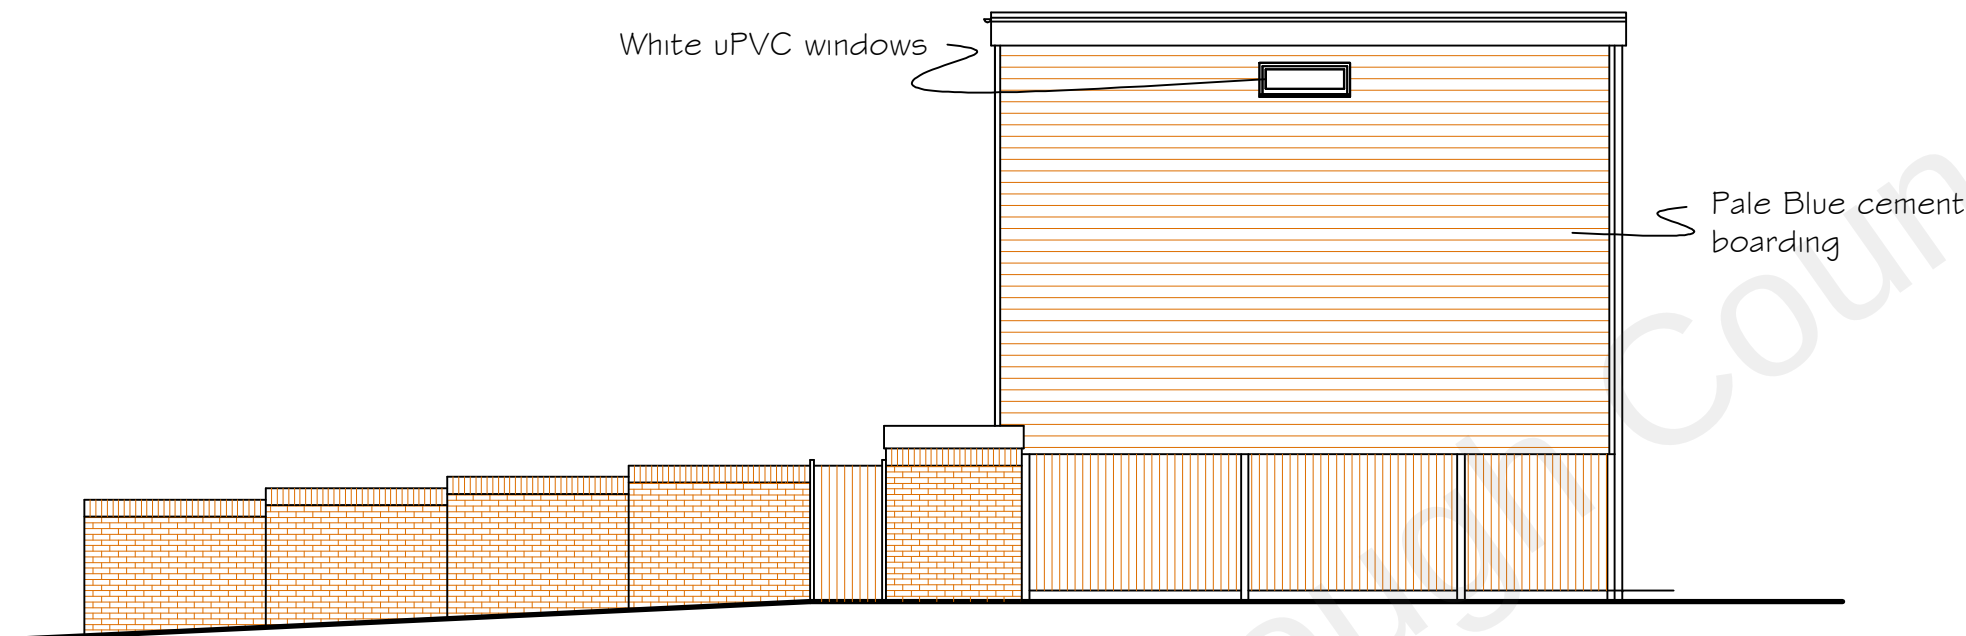

Side Elevation to Elmfield Close



Front Elevation to Elmfield Close



Rear Elevation to Garden Area

Proposed Elevations - Scale 1:100

Proposed Demolition of Existing Annexe & construction of Two Bedroom Dwelling in Land adjacent to 1 Elmfield Close, Gravesend, Kent DA11 0LP

Date March 2022
Drawing No. 2022/10/10

CORPORATE ARCHITECTURE
& DESIGN GROUP



SEVENCROFT LTD.

277 Canterbury Road, Kennington
Ashford, Kent TN24 9QW
Tel: 01233 625553
e-mail : sevencroft@hotmail.co.uk