




DO NOT SCALE
These drawings and designs are
the copyright of
SEVENCROFT LTD.

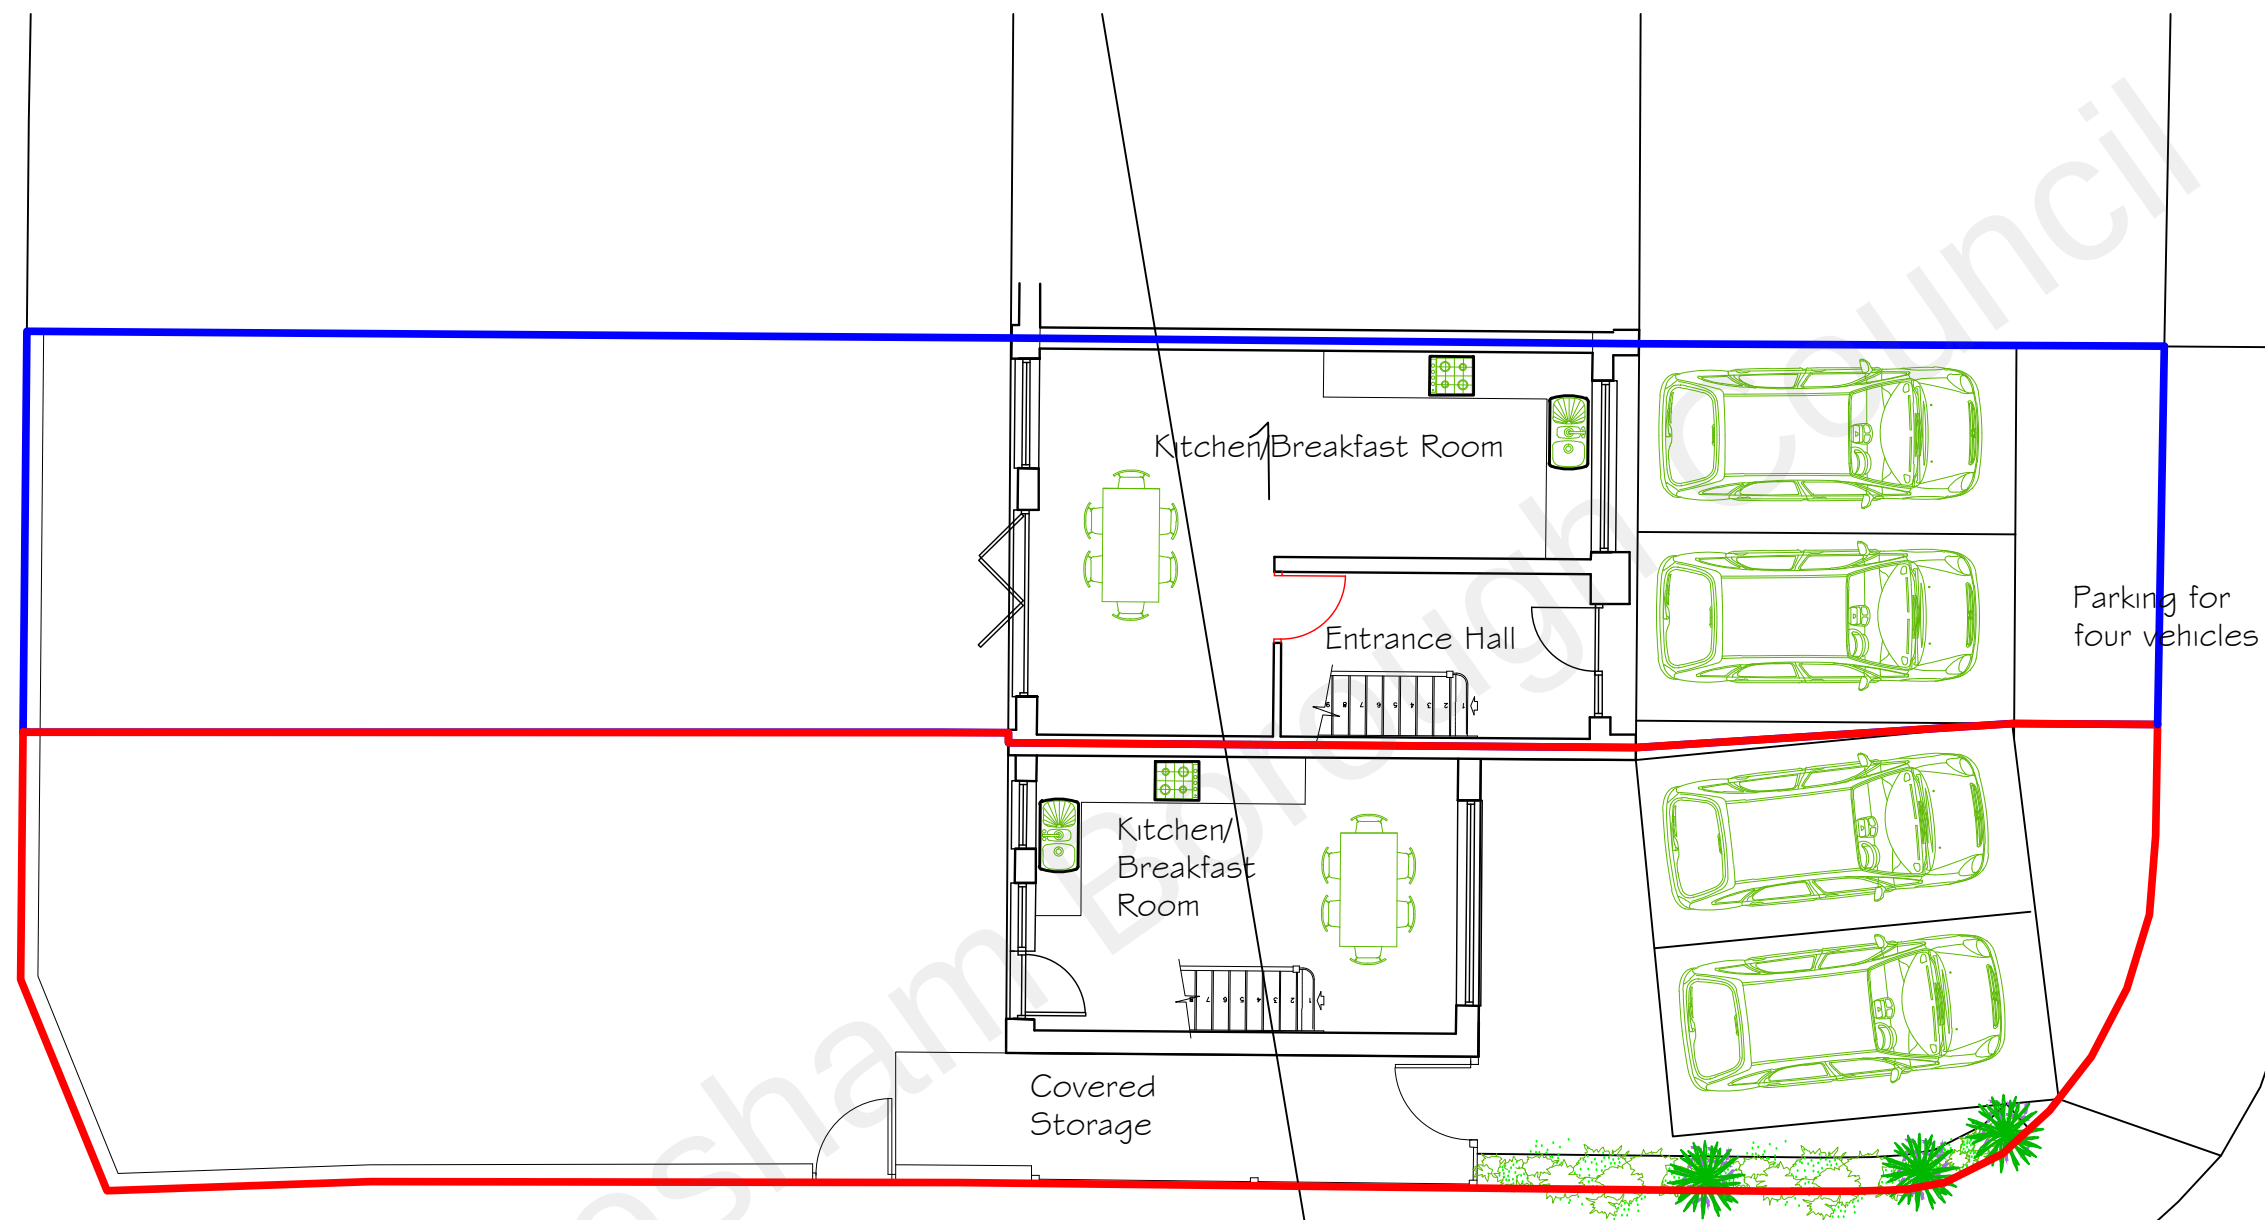

Existing
Crossover
to remain
untouched

ELMFIELD CLOSE

Existing Ground Floor Plan - Scale 1:100

Proposed Demolition of Existing Annexe & construction of Two Bedroom
Dwelling in Land adjacent to 1 Elmfield Close, Gravesend, Kent DA11 0LP

Date March 2022
Drawing No. 2022/10/02

CORPORATE ARCHITECTURE
& DESIGN GROUP



SEVENCROFT LTD.
277 Canterbury Road, Kennington
Ashford, Kent TN24 9QW
Tel: 01233 625553
e-mail : sevencroft@hotmail.co.uk