




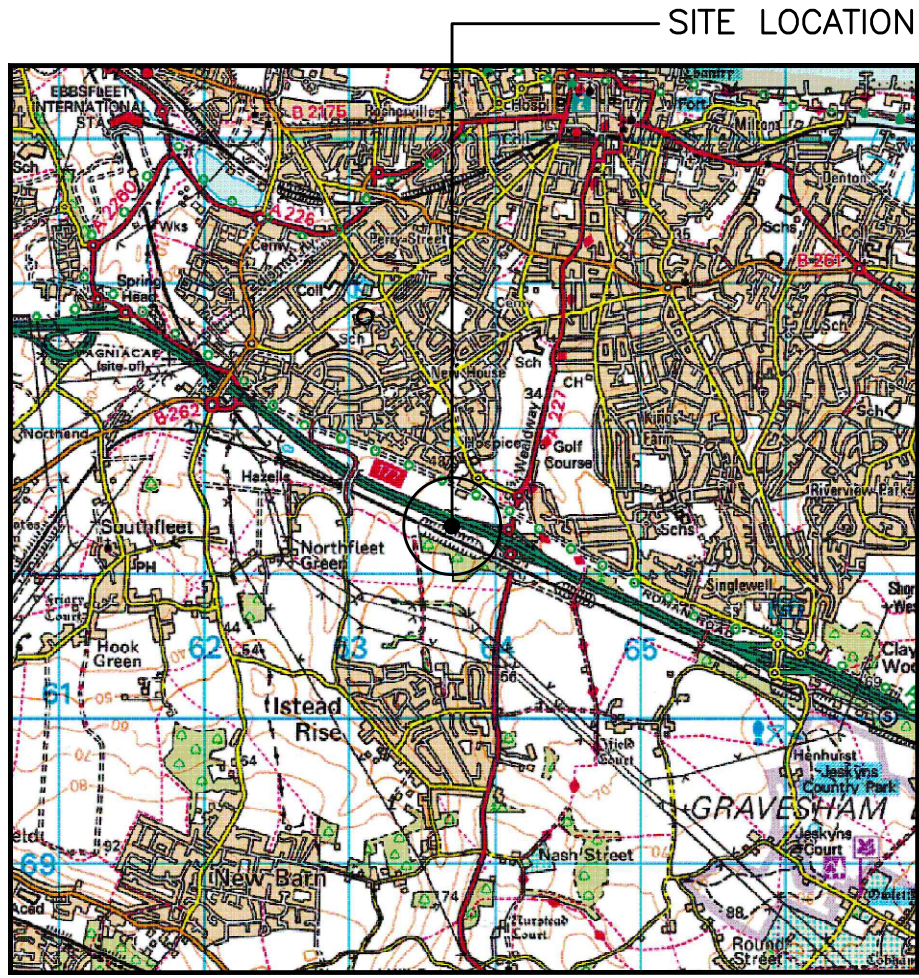


0 500 1000 1500 2000 2500m
1:50000

SITE LOCATION
(Scale 1:50000)
Ordnance Survey map extract
based upon Landranger map series
with the permission of the controller of
His Majesty's Stationery Office
Licence No. 100022432
Crown copyright.

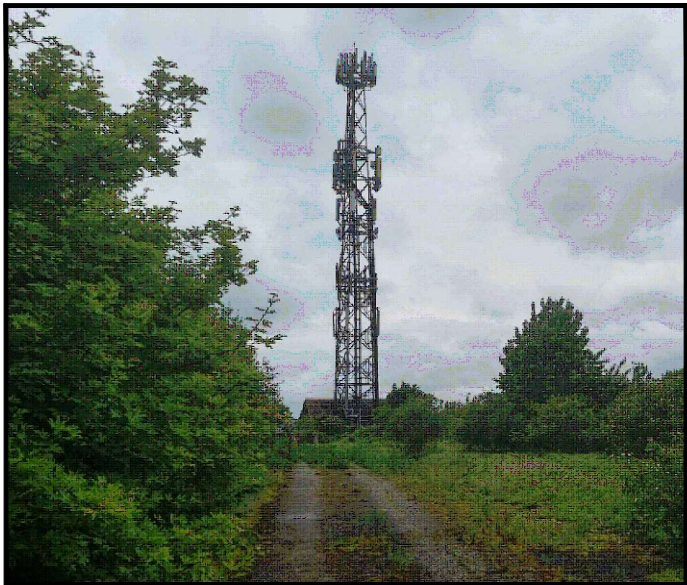

SITE PHOTOGRAPH

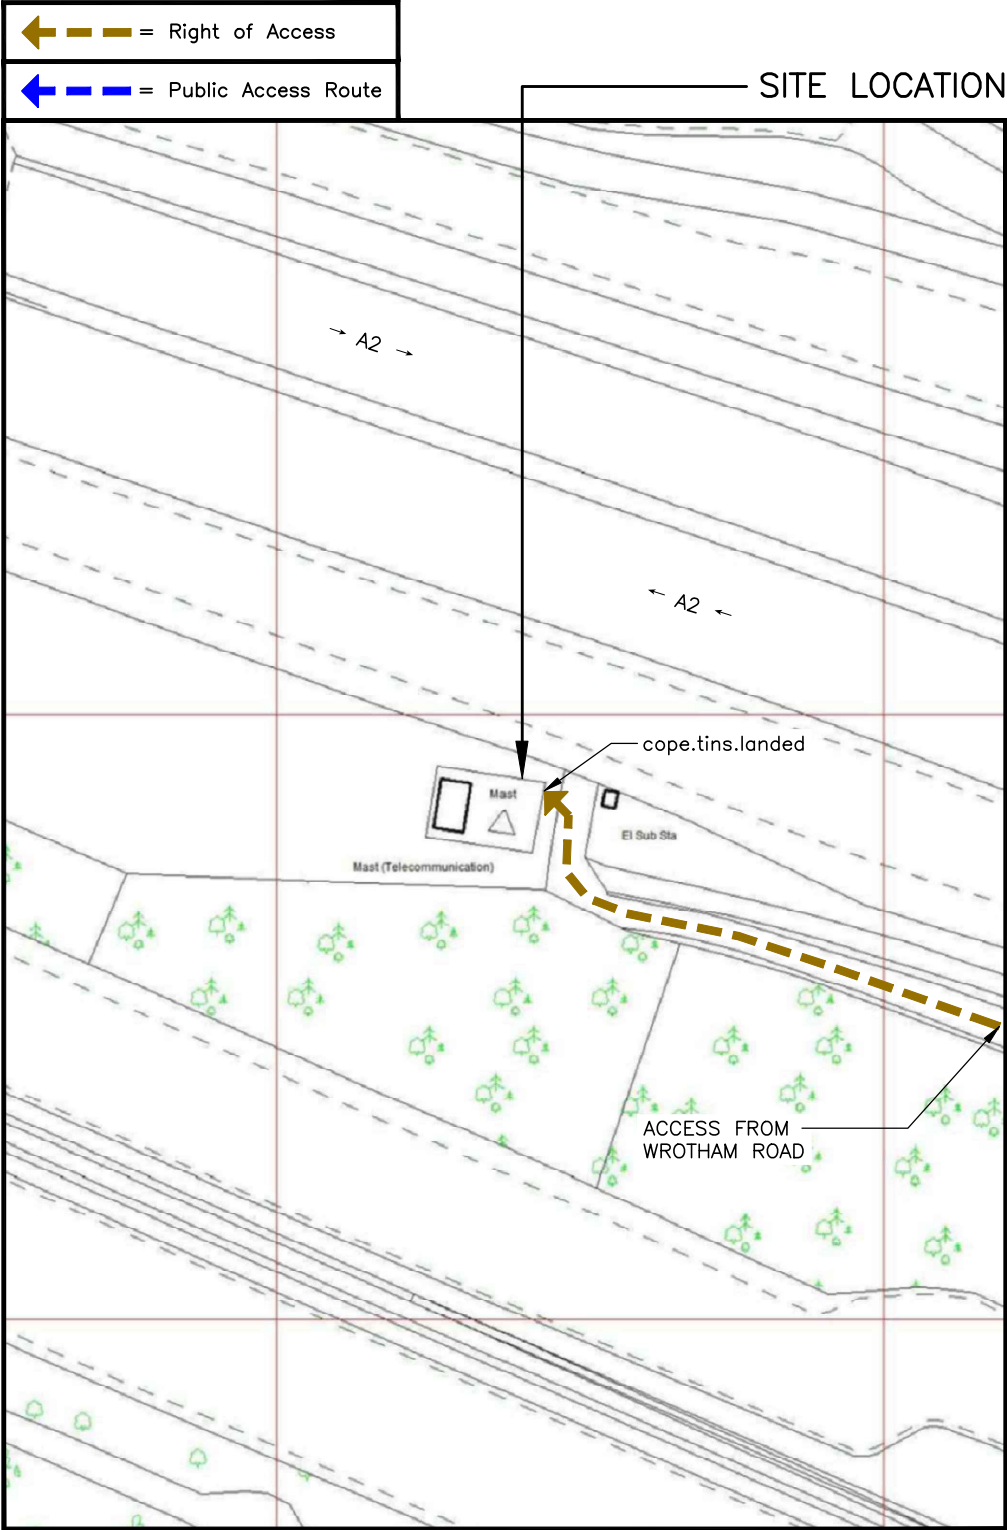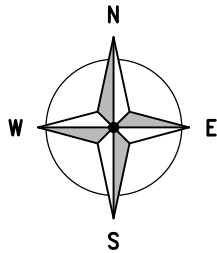

171300

171200

563700

563800

DETAILED SITE LOCATION
(Scale 1:1250)

Based upon Ordnance Survey map extract
with the permission of the Controller of
His Majesty's Stationery Office.
Crown copyright.
Licence No. 100022432

0 12.5 25 37.5 50 62.5m
1:1250

ALL DIMENSIONS ARE IN mm UNLESS NOTED OTHERWISE


N.G.R | E:563737 | N: 171281

DIRECTIONS TO SITE:
HEADING SOUTH ON M25 TAKE THE '(M2)
CANTERBURY A2' EXIT AND MERGE ONTO
A2. AFTER APPROX. 4.4 MILES ON A2
TAKE EXIT FOR 'A227 - GRAVESEND(C),
WROTHAM & SERVICES'. AT THE
ROUNDBOUT TAKE THE 4TH EXIT AND AT
THE NEXT ROUNDBOUT TAKE THE 1ST EXIT
ONTO WROTHAM ROAD AND IMMEDIATELY
TAKE UNNAMED ROAD ON RIGHT HAND SIDE.
SITE ACCESS GATE APPROX. 40m OFF
WROTHAM ROAD THEN FOLLOW ACCESS TACK
FOR APPROX. 440m TO SITE.

SURROUNDING AREA IS:
RURAL

DISTANCE TO PUBLIC HIGHWAY APPROX:
480m

1B	Parallel Demand Added	BS	AJB	10/04/25
3A	Issued for Approval	WHP	RTF	03/09/24
REV	MODIFICATION	BY	CH	DATE

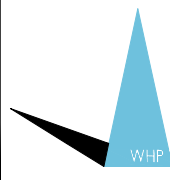

WHP Telecoms Ltd
Faraday Court
401 Faraday Street
Birchwood Park
Warrington WA3 6GA
Tel: 01925 424100 Fax: 01925 424101
e-mail: info@whptelecoms.com




Cell Name				Opt.
GRAVESEND				—
Cell ID No				
CSID	—	VF	✓	TEF
13700641	—		553	
Project No.	✓	TM Cell ID	—	N/A
—	52403		—	

Site Address / Contact Details	
STANHILL FARM NORTHUMBERLAND BOTTOM WROTHAM ROAD KENT DA13 9RE	

Drawing Title:		SITE LOCATION MAPS	
Purpose of issue:		PLANNING	Dwg Rev:
Drawing Number:		100	1B
Surveyed By:		WHP	Original Sheet Size: A3
Drawn:		TEL	Date: 03.09.24
Checked:		AJB	Date: 03.09.24
Pack Issue:		1B	



A horizontal scale bar with alternating black and white segments. It is marked with numbers 0, 1, 2, 3, 4, and 5m. Below the bar, the text "1:100" is written.

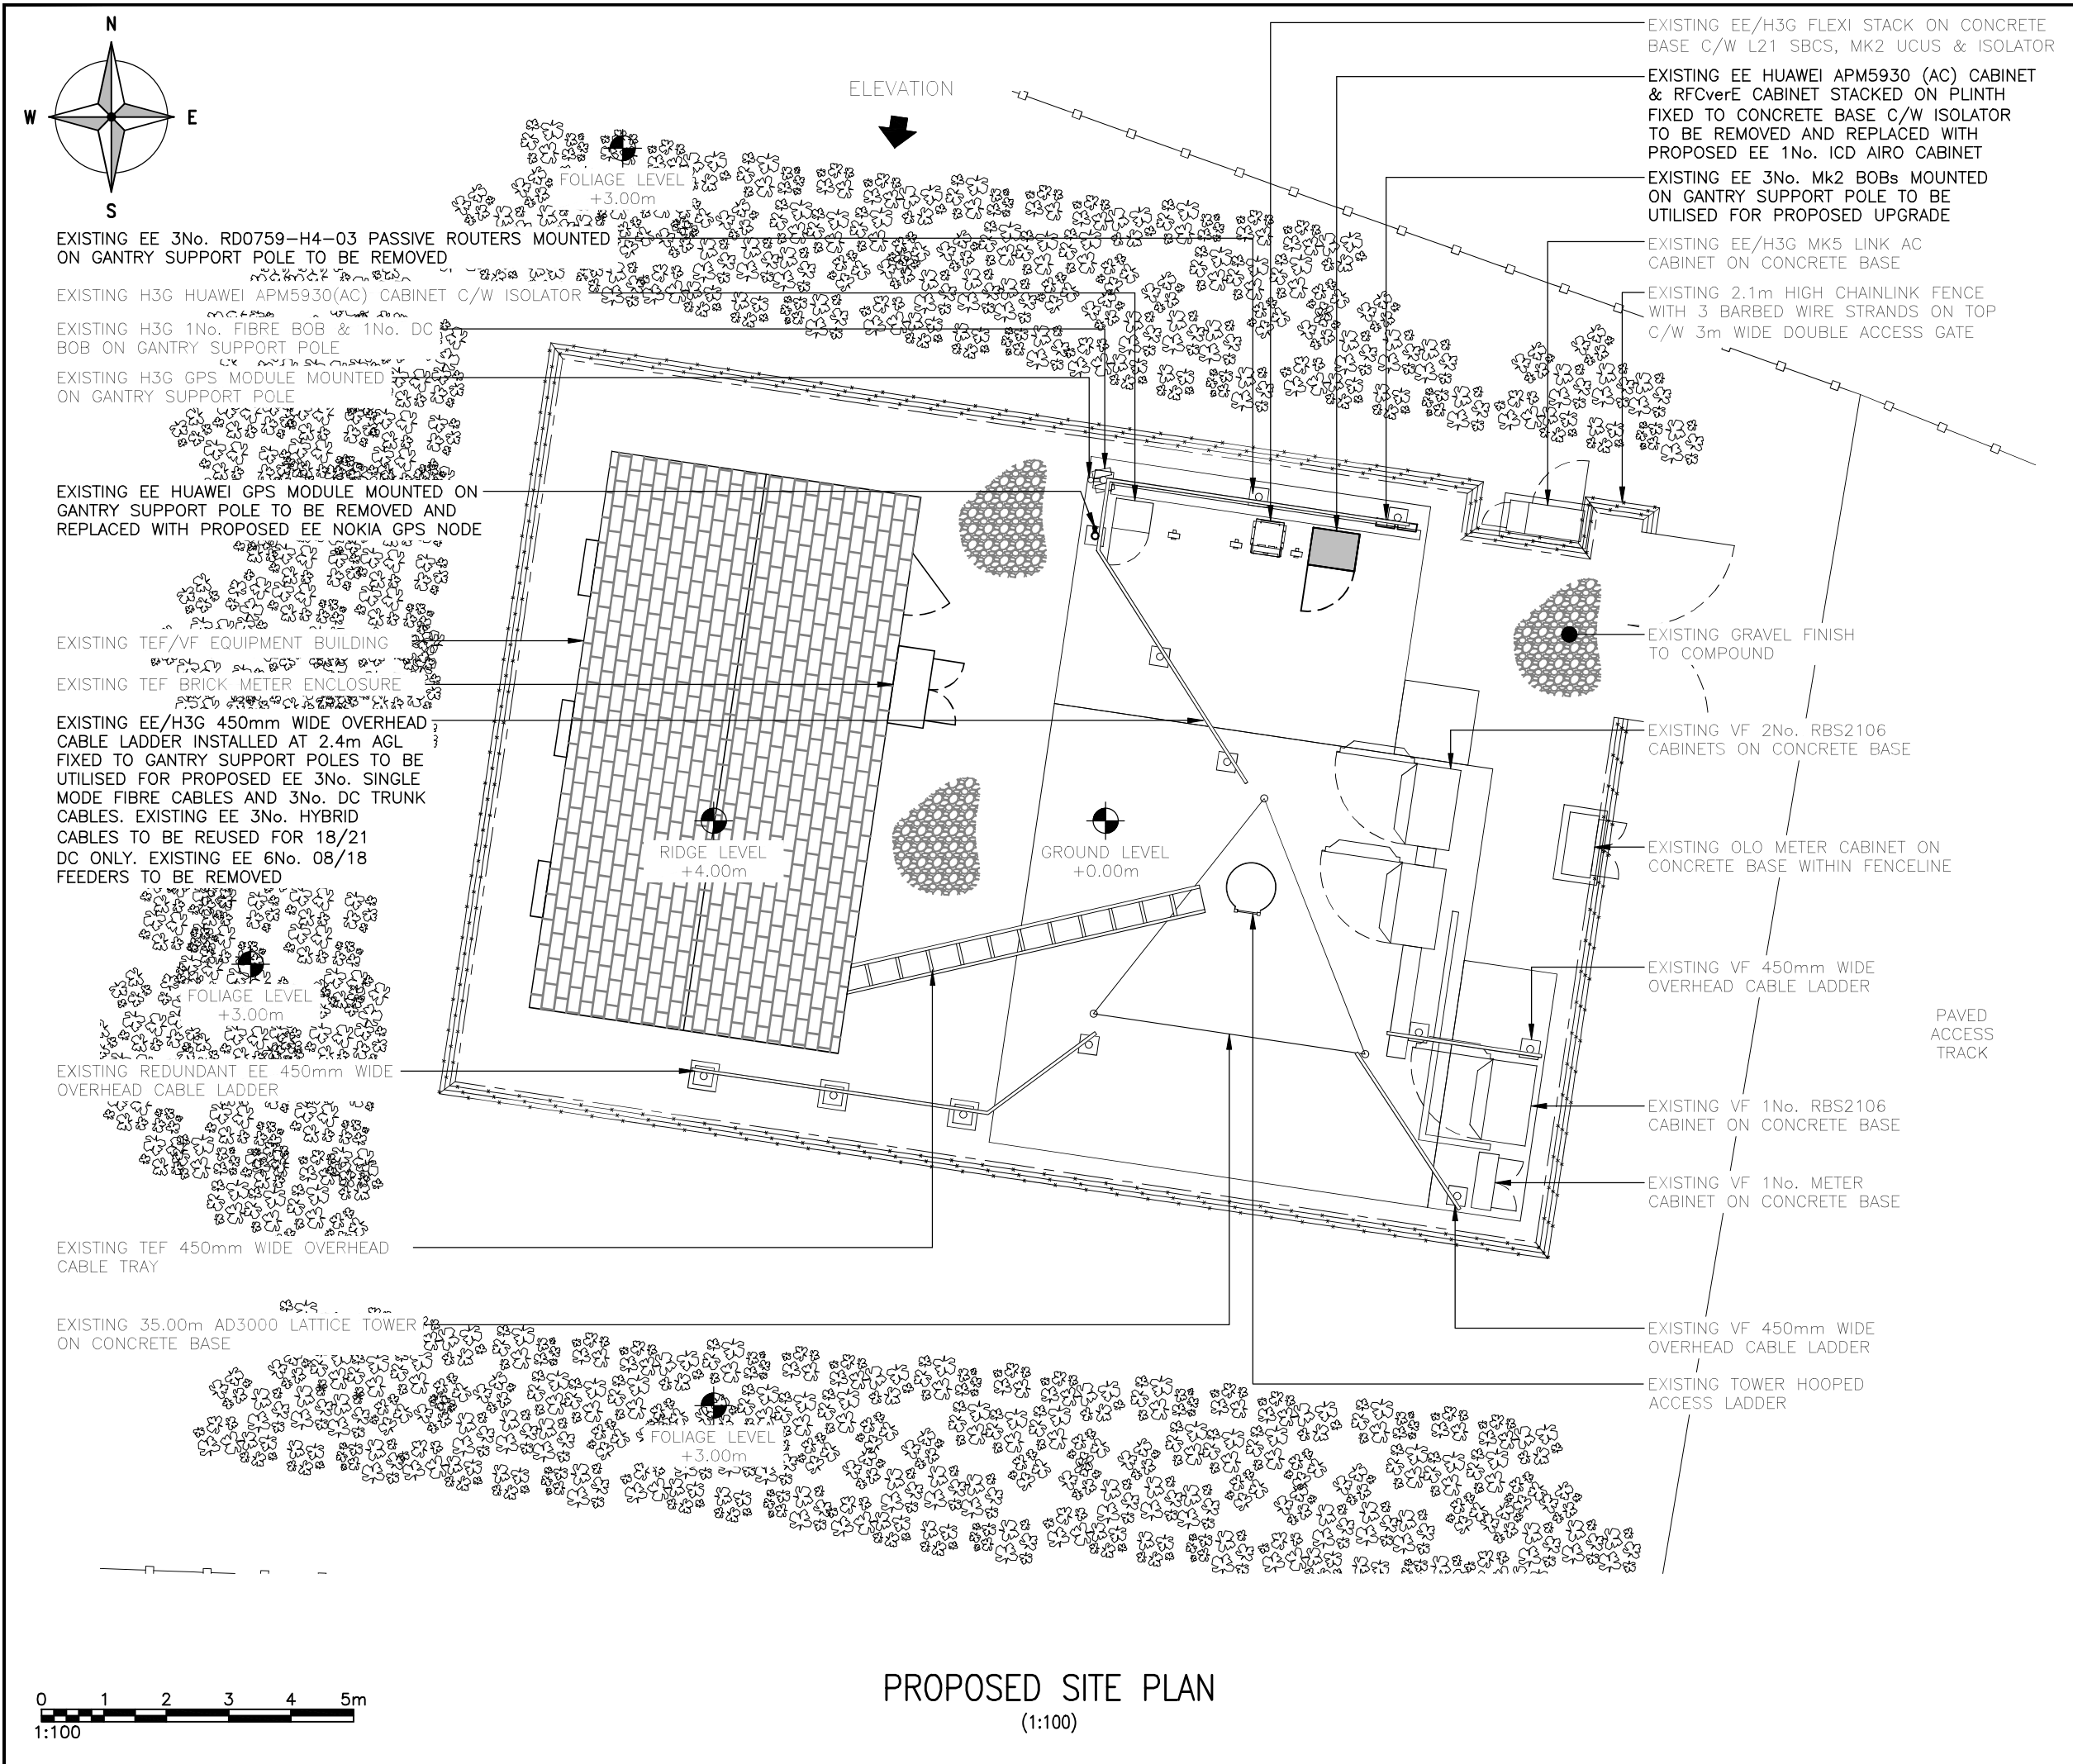

PROPOSED SITE PLAN
(1:100)

ALL DIMENSIONS ARE IN mm UNLESS NOTED OTHERWISE

N.G.R

E:563737

N: 171281

NOTE: SITE IS OVERGROWN AND IS TO BE CUT BACK AND TREATED WITH AN APPLICATION OF HERBICIDE.

1B	Parallel Demand Added	BS	AJB	10/04/25
3A	Issued for Approval	WHP	RTF	03/09/24
REV	MODIFICATION	BY	CH	DATE



WHP Telecoms Ltd


Faraday Court
401 Faraday Street
Birchwood Park
Warrington WA3 6GA
Tel: 01925 424100 Fax: 01925 424101
e-mail: info@whptelecoms.com




cornerstone

Cell Name				Opt.
GRAVESEND				-
Cell ID No				
CSID	-	VF	✓	TEF
13700641	-			553
Project No.	✓	TM Cell ID	-	N/A
-	52403			-
Site Address / Contact Details				
STANHILL FARM NORTHUMBERLAND BOTTOM WROTHAM ROAD KENT DA13 9RE				
Drawing Title: PROPOSED SITE PLAN				
Purpose of issue: PLANNING				Dwg Rev: 1B
Drawing Number: 201				1B
Surveyed By: WHP		Original Sheet Size: A3		Pack Issue: 1B
Drawn: TEL	Date: 03.09.24	Checked: AJB	Date: 03.09.24	1B

SDNT0005 Version 2.2

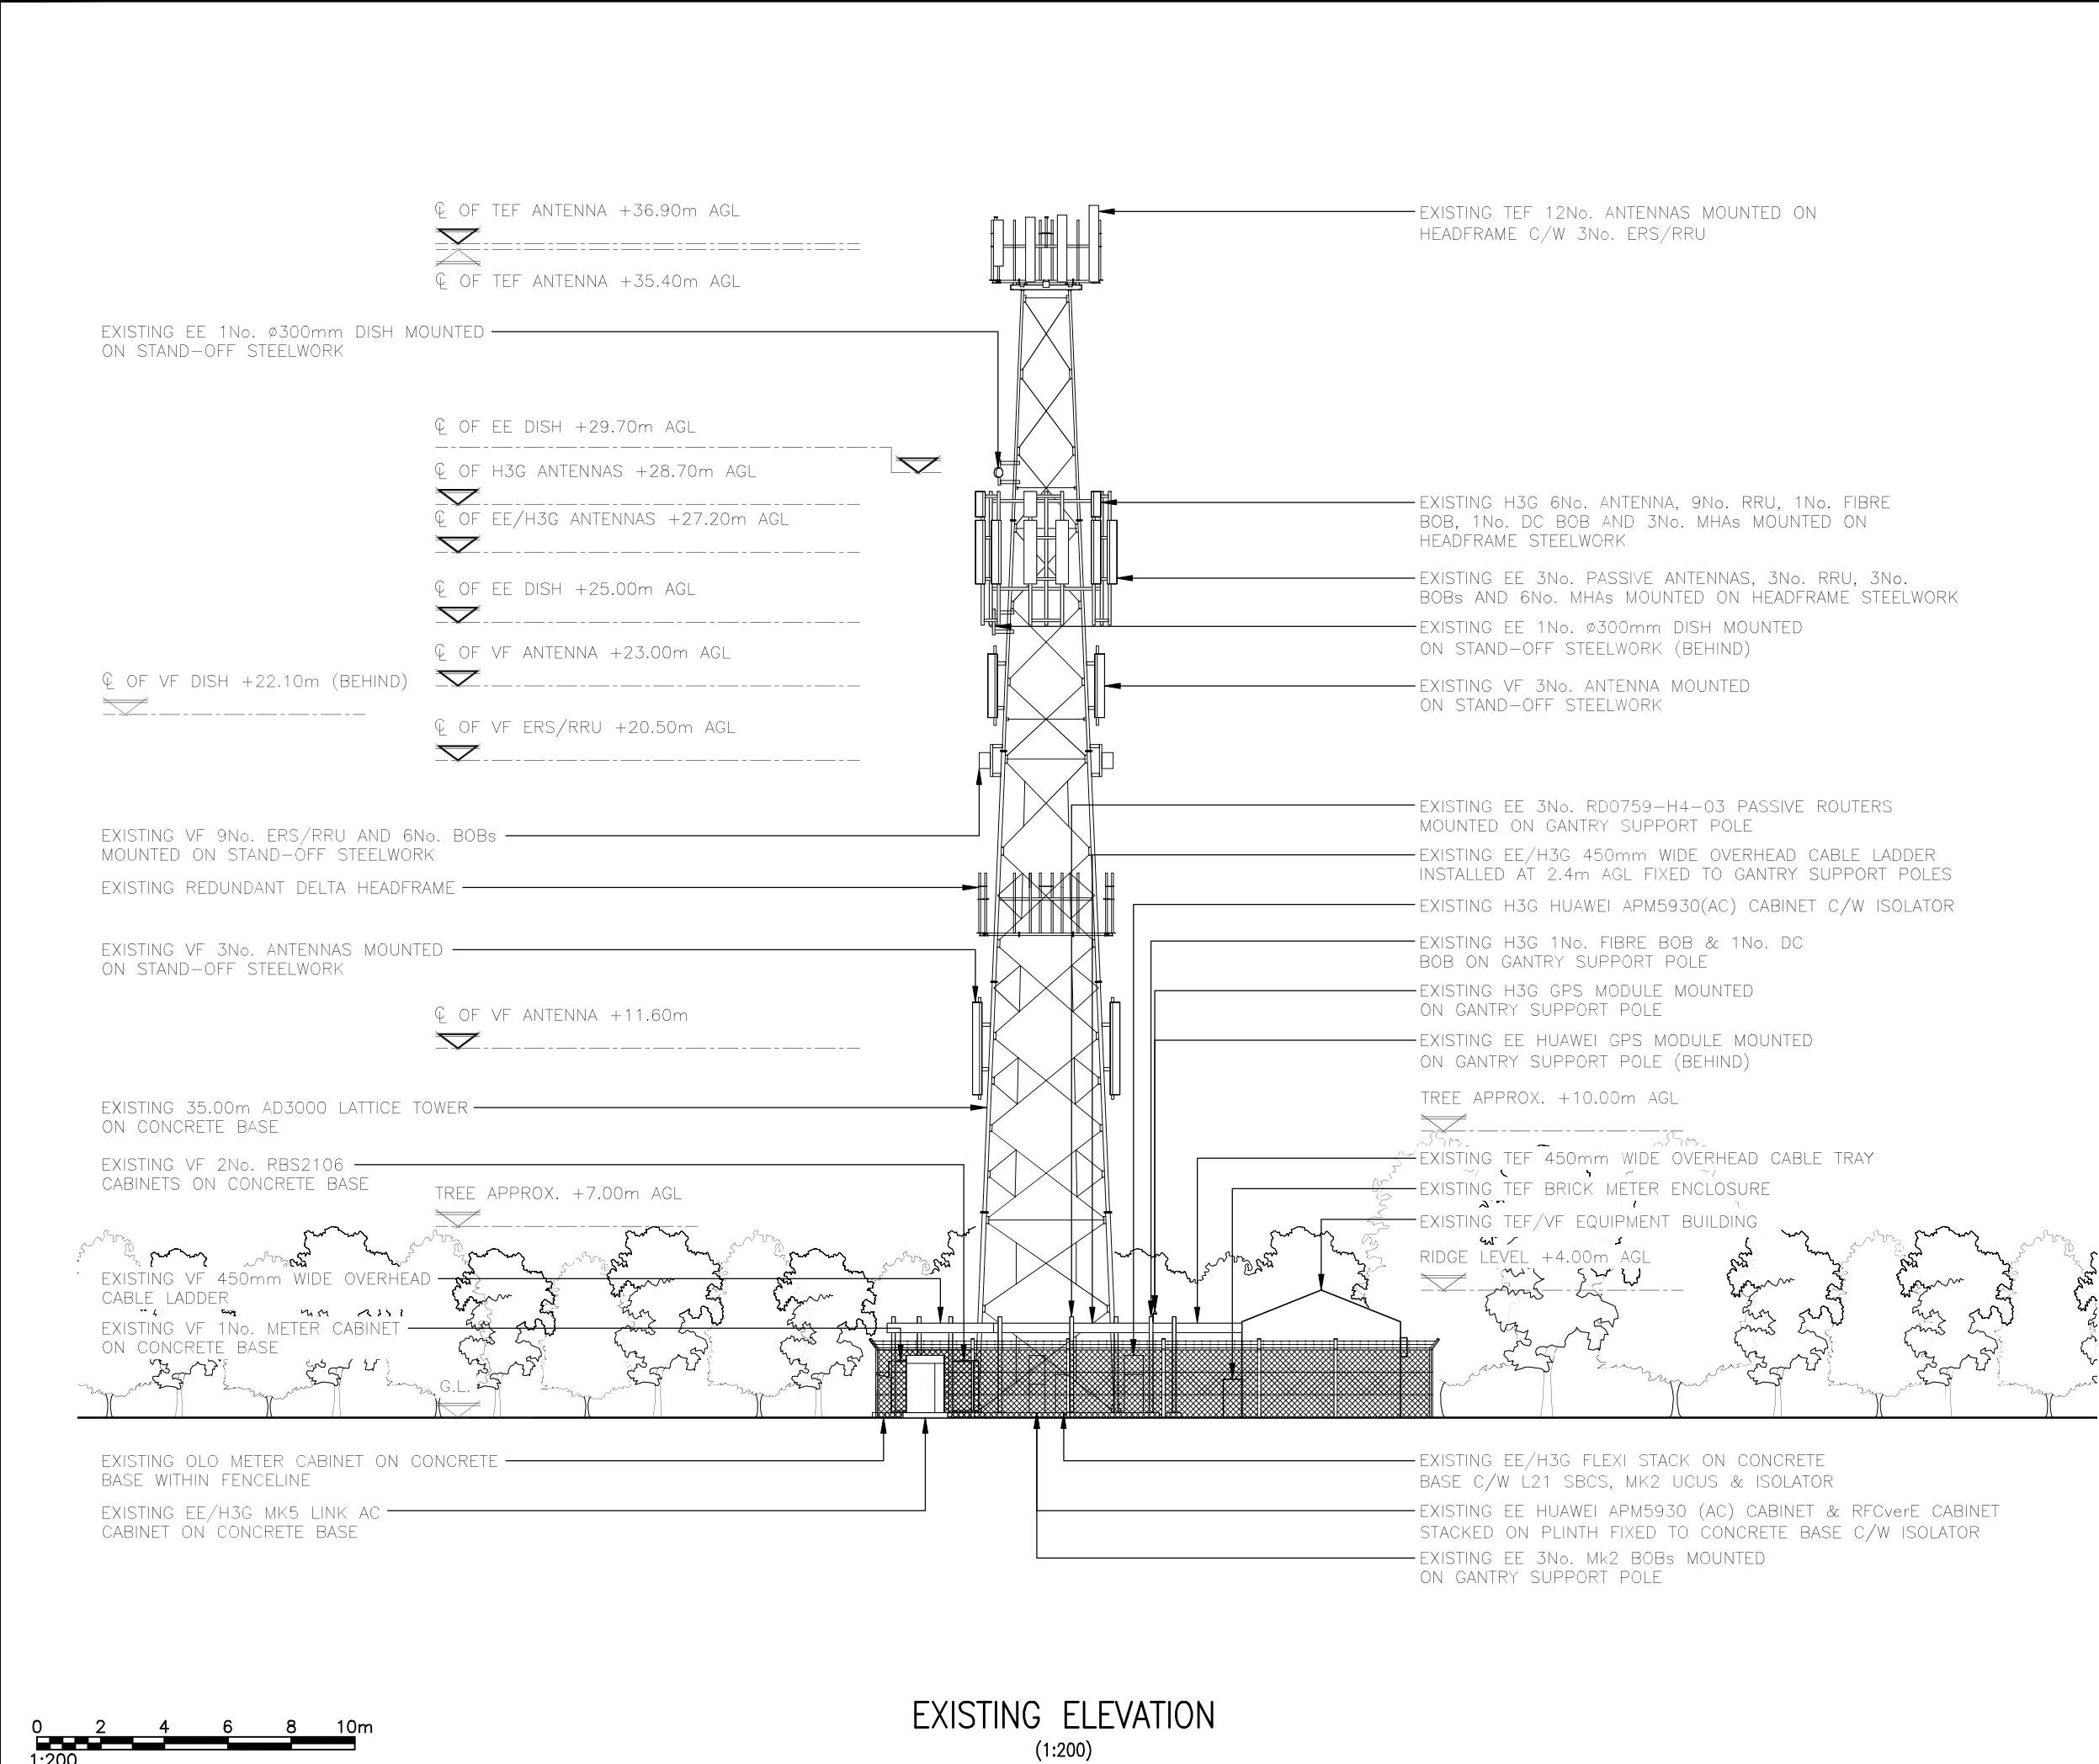

EXISTING ELEVATION
(1:200)

 

ALL DIMENSIONS ARE IN mm UNLESS NOTED OTHERWISE

N.G.R

E:563737

N: 171281

1B

Parallel Demand Added

BS

AJB

10/04/25

3A

Issued for Approval

WHP

RTF

03/09/24

REV

MODIFICATION

BY

CH

DATE

WHP

WHP Telecoms Ltd

Faraday Court

401 Faraday Street

Birchwood Park

Warrington WA3 6GA

Tel: 01925 424100 Fax: 01925 424101

e-mail: info@whptelecoms.com

cornerstone

Cell Name

GRAVESEND

Cell ID No

CSID

VF

TEF

13700641

553

Project No.

TM Cell ID

N/A

52403

Site Address / Contact Details

STANHILL FARM
NORTHUMBERLAND BOTTOM
WROTHAM ROAD
KENT
DA13 9RE

Drawing Title:

EXISTING ELEVATION

Purpose of issue:

PLANNING

Dwg Rev:

1B

Drawing Number:

300

Surveyed By:

WHP

Original Sheet Size:

A3

Pack Issue:

1B

Drawn:

TEL

Date:

03.09.24


Checked:

AJB

Date:

03.09.24

SDNT0005 Version 2.2

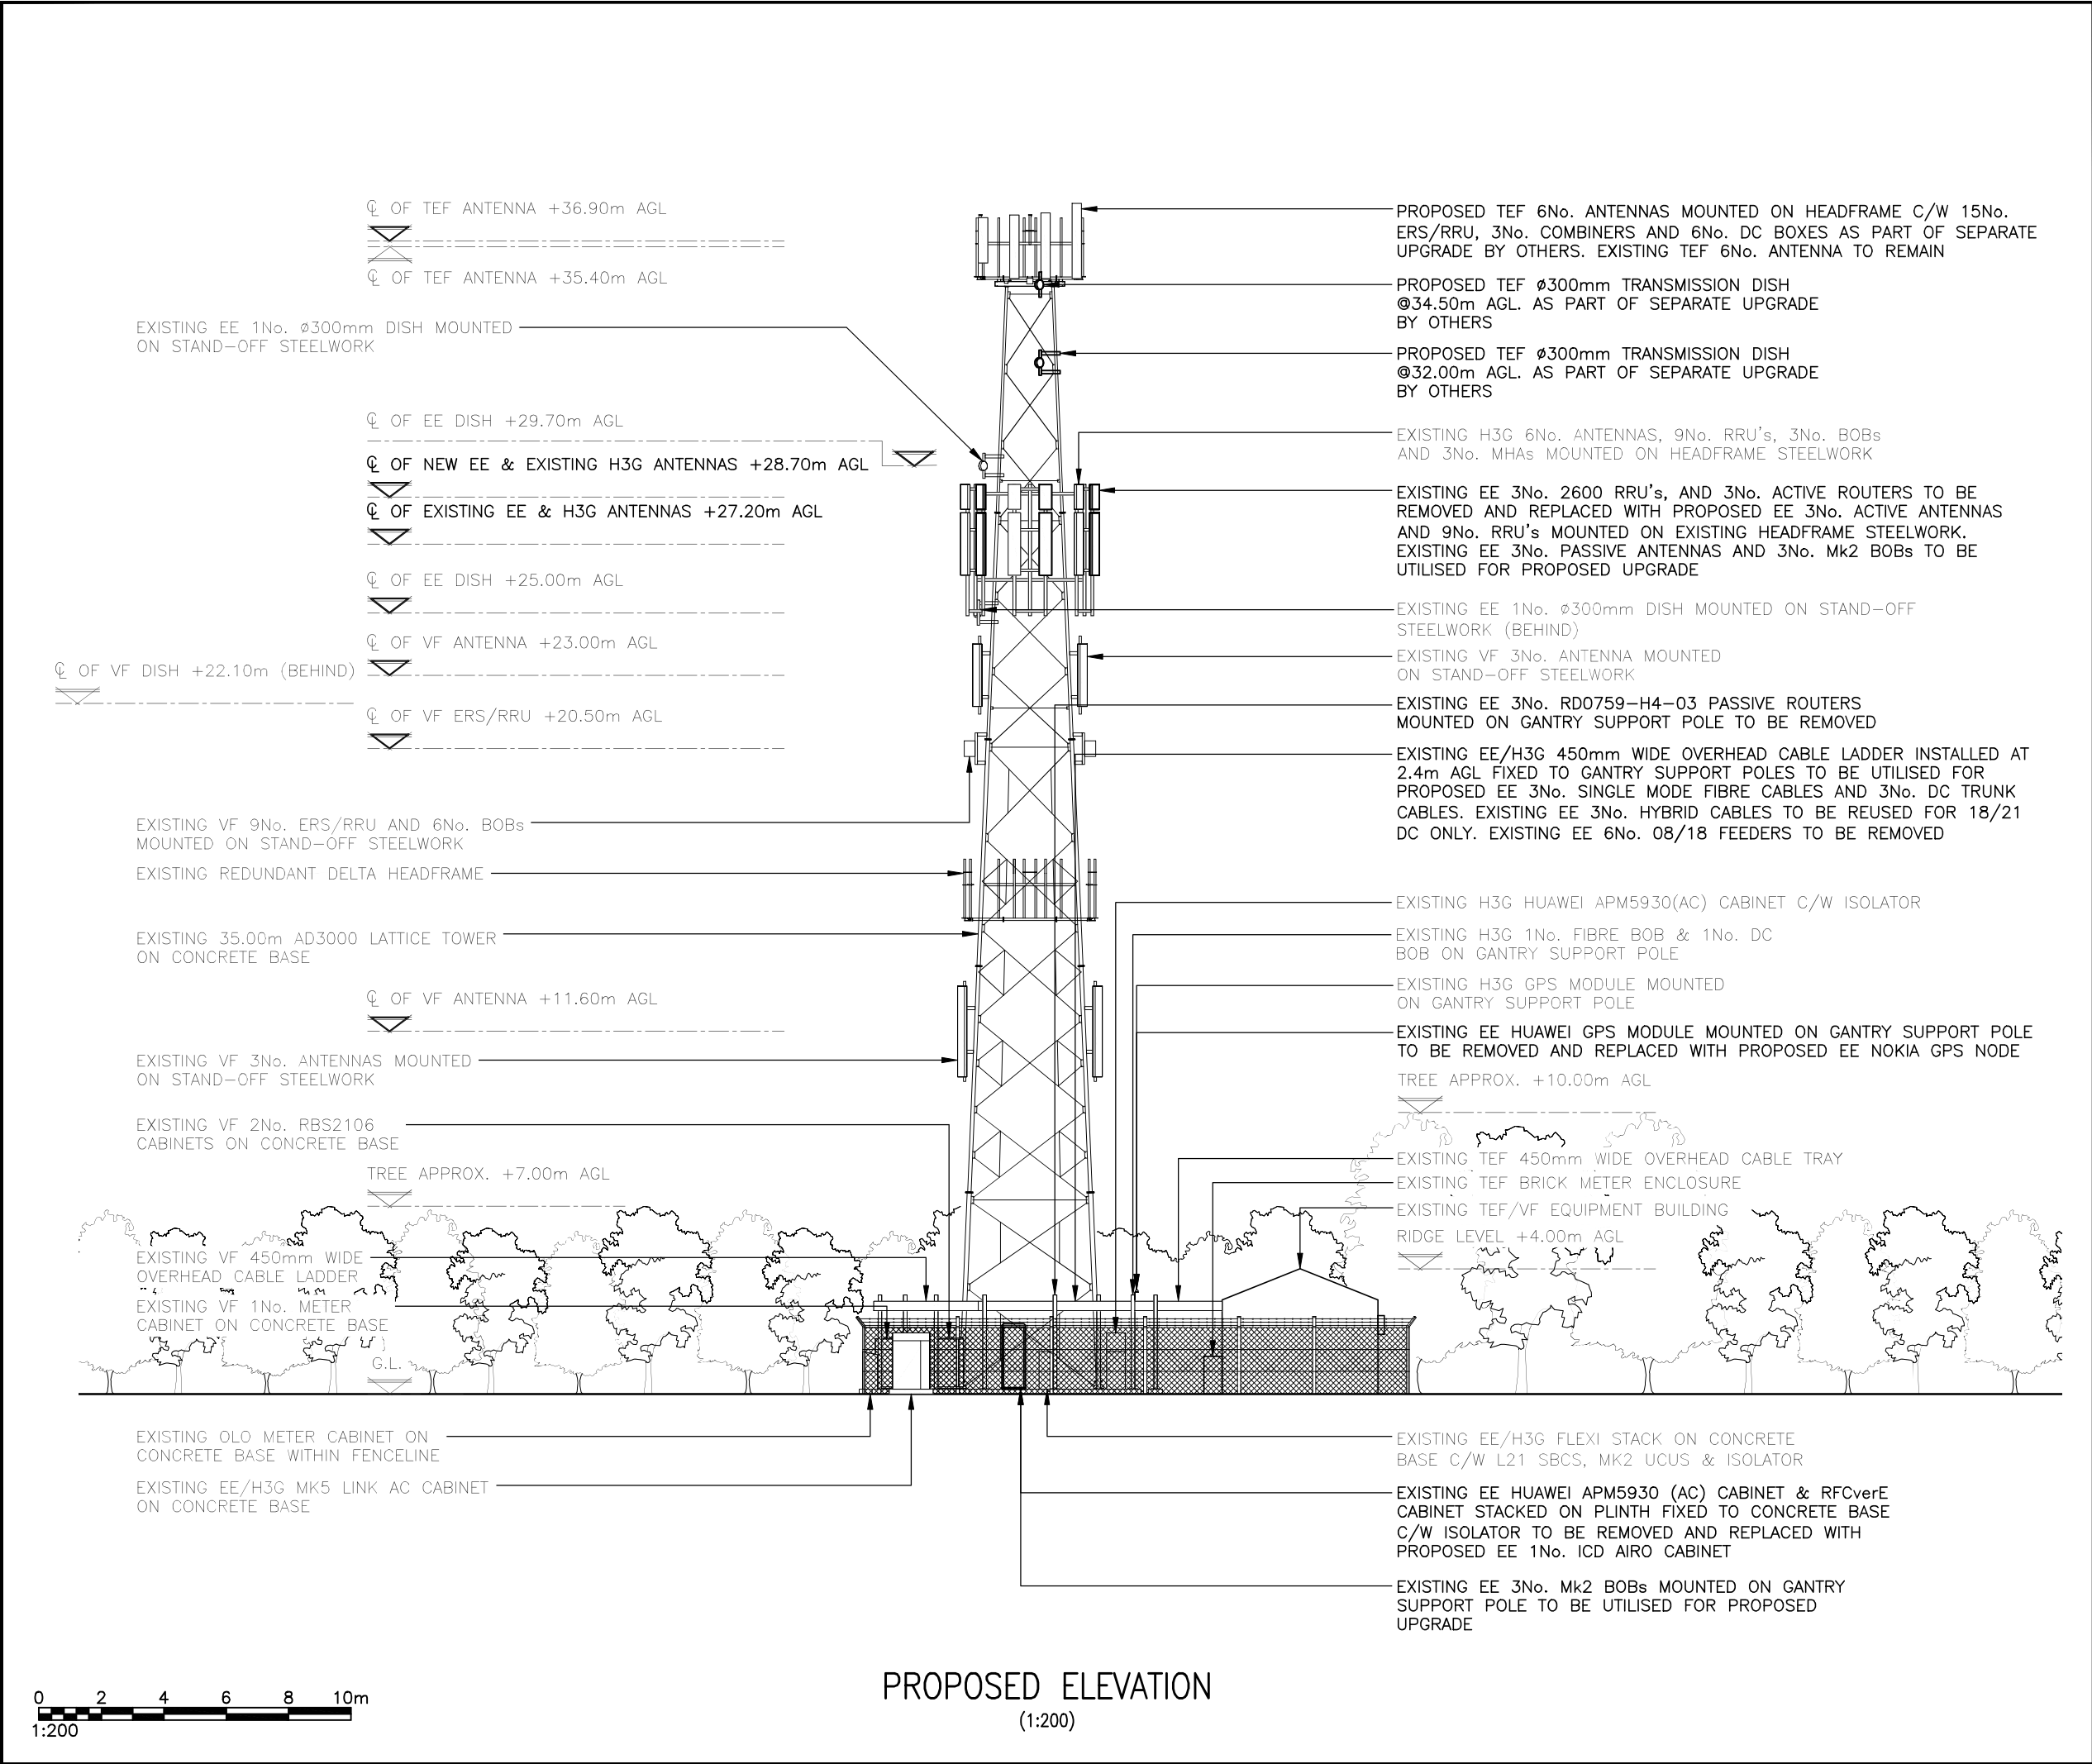

ALL DIMENSIONS ARE IN mm UNLESS NOTED OTHERWISE

N.G.R

E:563737

N: 171281

NOTE: SITE IS OVERGROWN AND IS TO BE CUT BACK AND TREATED WITH AN APPLICATION OF HERBICIDE.

1B	Parallel Demand Added	BS	AJB	10/04/25
3A	Issued for Approval	WHP	RTF	03/09/24
REV	MODIFICATION	BY	CH	DATE



WHP Telecoms Ltd

Faraday Court
401 Faraday Street
Birchwood Park
Warrington WA3 6GA
Tel: 01925 424100 Fax: 01925 424101
e-mail: info@whptelecoms.com



Cell Name				Opt.
GRAVESEND				—
Cell ID No				
CSID	—	VF	✓	TEF
13700641	—	—	—	553
Project No.	✓	TM Cell ID	—	N/A
—	52403	—	—	—
Site Address / Contact Details				
STANHILL FARM NORTHUMBERLAND BOTTOM WROTHAM ROAD KENT DA13 9RE				
Drawing Title: PROPOSED ELEVATION				
Purpose of issue: PLANNING				Dwg Rev: 1B
Drawing Number: 301				1B
Surveyed By: WHP		Original Sheet Size: A3		Pack Issue: 1B
Drawn: TEL	Date: 03.09.24	Checked: AJB	Date: 03.09.24	1B

SDNT0005 Version 2.2