



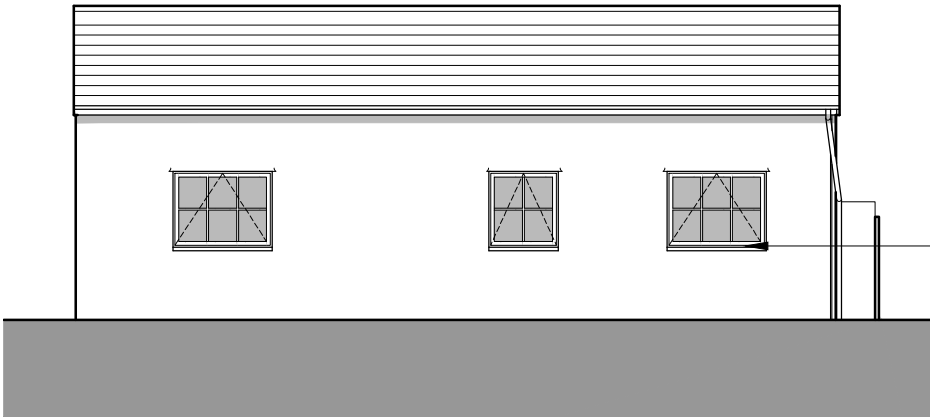

Rear (West) Elevation
1:100

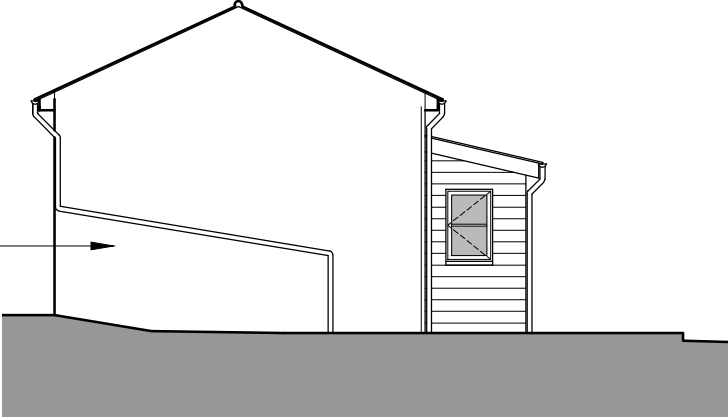

Side (South) Elevation
1:100




Front (East) Elevation
1:100

White render

- Concrete tiles
- Black plastic gutters and downpipes
- Black timber windows and doors
- Timber weatherboarding (Black)
- White painted blockwork



Side (North) Elevation
1:100

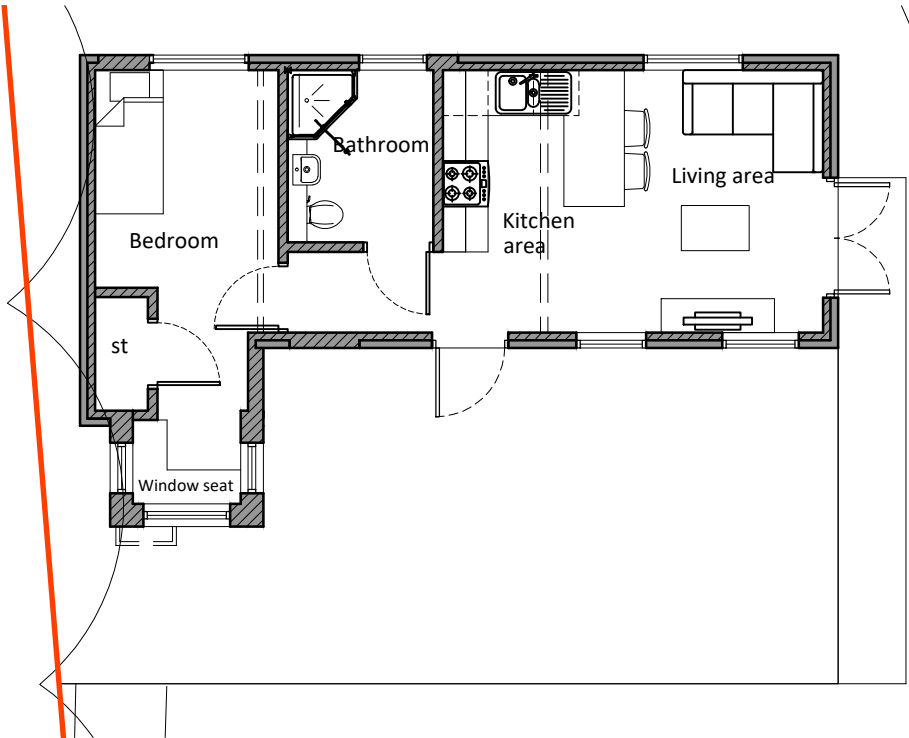

Proposed Floor Plan
1:100



2 The Parade, Ash Road, Hartley
Longfield, Kent DA3 8BG
Tel: 01474 703705
www: grahamsimpkinplanning.co.uk
Email: webmail@grahamsimpkinplanning.co.uk

Project Title The Ravens, Rhododendron Avenue, Culverstone, Kent DA13 0TU		Job No 3882
Drawing Title Proposed Floor Plan and Elevations	Drawing No 05	Revision A 27.11.2024
Date 15.06.2023	Drawn by DA	Checked by PN
Scale 1:100 @ A3	Note GEA: 44m ² GIFA: 37m ²	

