



SCALE - 1 : 100.

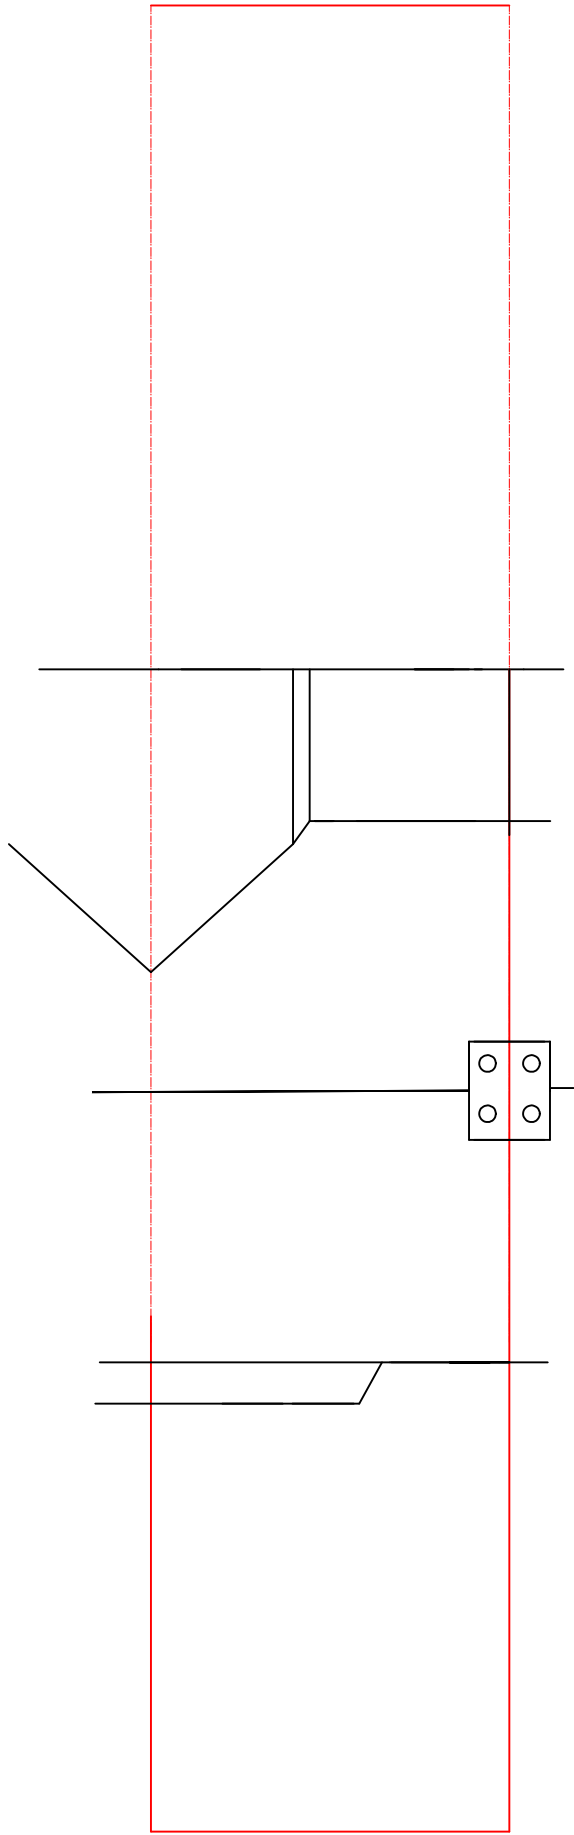

EXISTING ROOF PLAN

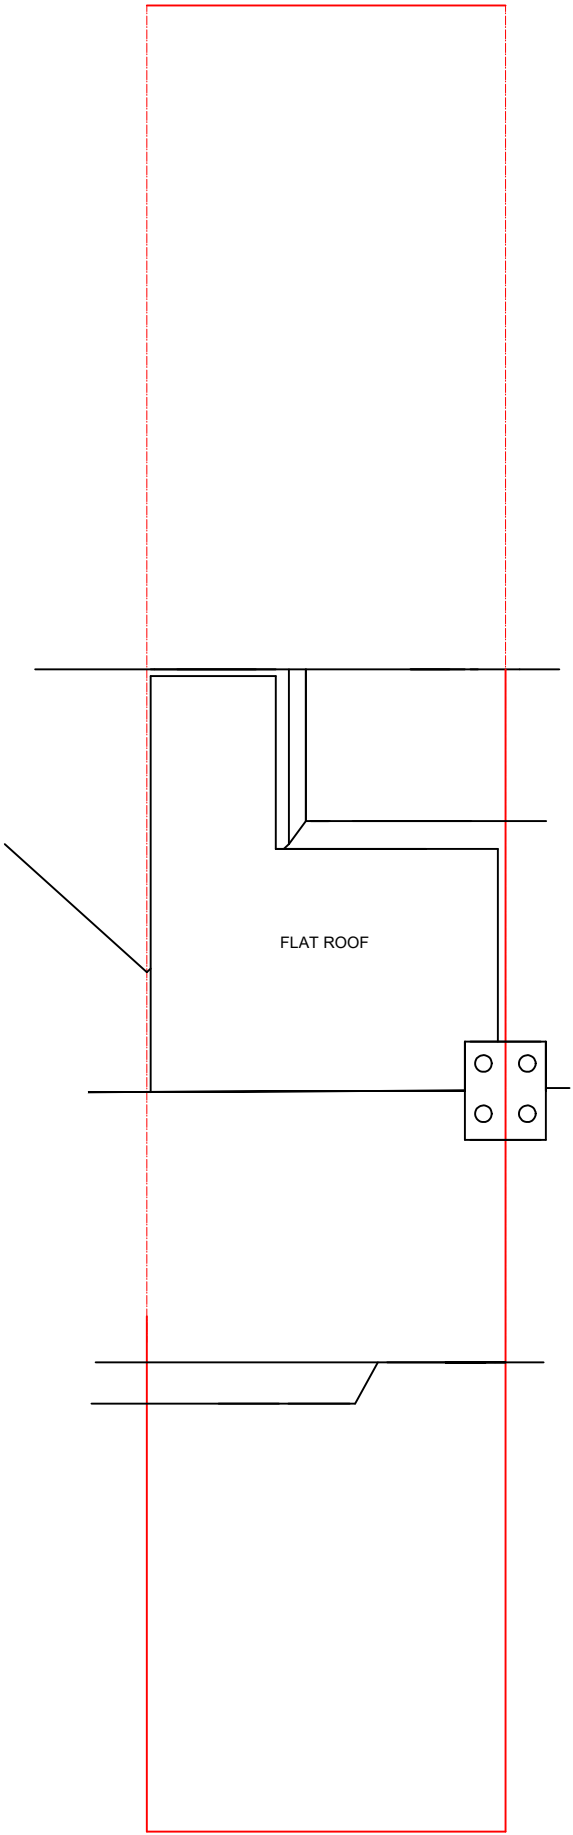

PROPOSED ROOF PLAN

M C S DESIGN Architectural Services Millennium Creative Services Design RIVENDELL, 8A PRIORY LANE, BRACKNELL, RG42 2JU	
mob: 07989319224 tel: 0333 006 5529 fax: 0333 006 5529 email: info@mcsdesignservices.co.uk www.mcsdesignservices.co.uk	
client:	MR. GURJEET SINGH
site:	51 ST MARK AVENUE, GRAVESEND, DA11 9LN
project:	EXTENSION OF ROOF TO INCLUDE 2 REAR DORMERS
title:	EXISTING AND PROPOSED ROOF PLANS
status:	CERTIFICATE OF LAWFUL USE APPLICATION
drawing number: SINGH/PLAN/003	
scale: 1:100 @ A3	drawn Kaleem Janjua B.Arch.
date: 19th December 2023	revision