

1:50 SCALE (m) @ A1
(1:100 SCALE (m) @ A3)




~ TYPICAL EXTERNAL LIGHTS ~
(FINAL SIZE AND SPEC TO BE CONFIRMED)



~ FRONT ELEVATION ~
(EAST FACING)

KEY:
O - OBSCURE GLAZED (DOTTED)
★ - SAFETY GLAZING (HATCHED)

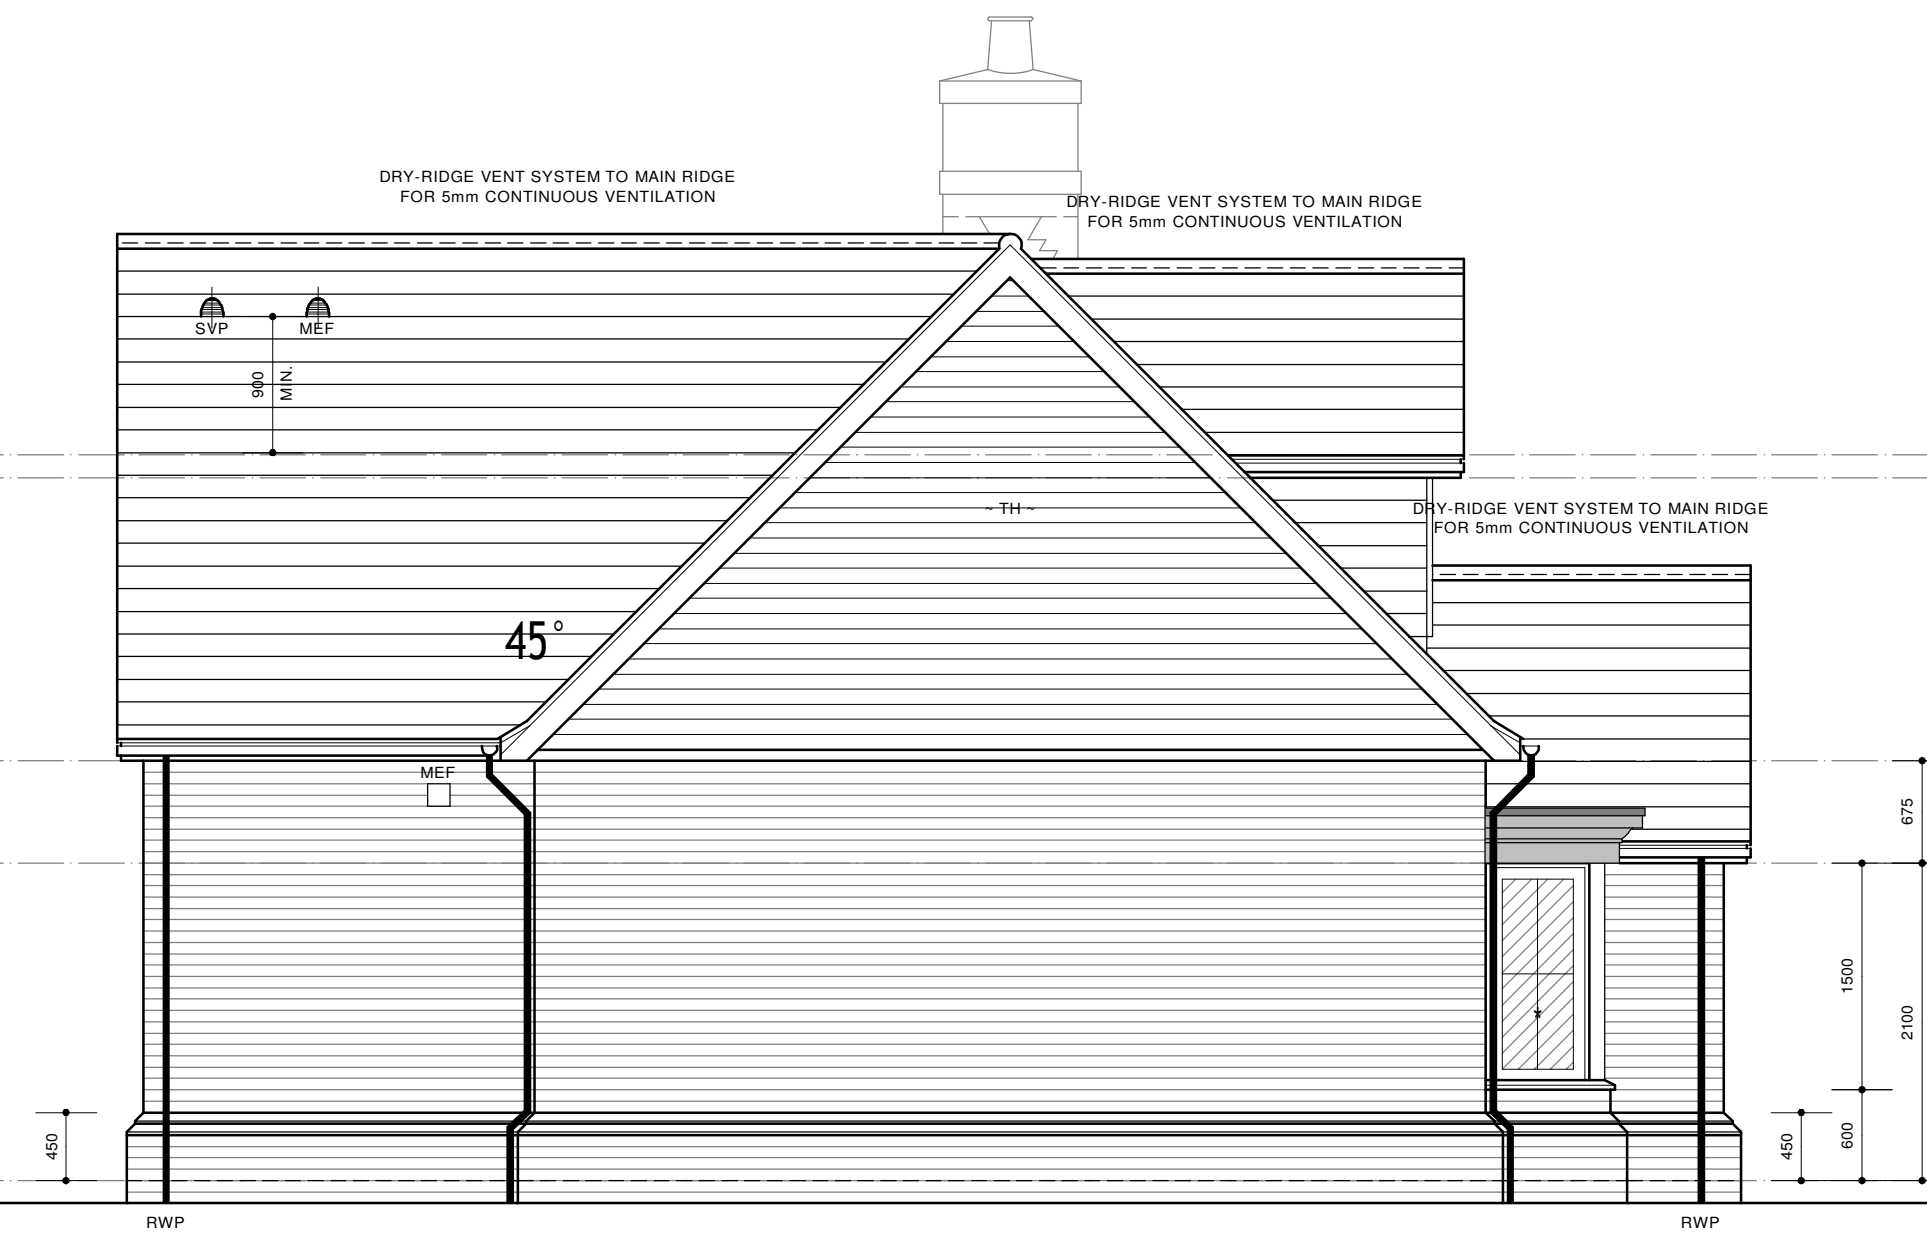

~ SIDE ELEVATION ~
(SOUTH FACING)



~ REAR ELEVATION ~
(WEST FACING)



~ SIDE ELEVATION ~
(NORTH FACING)

WORKING DRAWINGS PRODUCED TO COMPLY
WITH CURRENT BUILDING REGULATIONS ~ 2023

CLIENT :

~ ALDER HOMES ~

NOTES :

ALL WRITTEN DIMENSIONS TO BE TAKEN IN PREFERENCE TO SCALING THE DRAWING. THE COMPANY RESERVES THE RIGHT TO AMEND THIS PLAN WITHOUT PRIOR NOTICE SUBJECT TO ANY PLANNING / BUILDING CONTROL APPROVAL THAT MAY BE NECESSARY.

COPYRIGHT : SHAKESPEARE DESIGN SOLUTIONS LIMITED OWN THE COPYRIGHT TO THIS DRAWING. WRITTEN CONSENT MUST BE OBTAINED BEFORE THIS DRAWING IS COPIED, IN PART OR WHOLE, OR USED FOR ANY PURPOSE OTHER THAN FOR WHICH IT WAS SUPPLIED.

C1	CONSTRUCTION ISSUE.	29/05/2026	SDS	CON
Rev.	Description :	dd/mm/yyyy	By	Issue

SHAKESPEARE
DESIGN SOLUTIONS LTD



PROJECT :

~ 90A DOWNS ROAD ~
~ ISTEAD RISE, GRAVESEND ~

DRAWING TITLE :

~ WORKING DRAWING ~
ELEVATIONS (HALF WEATHERBOARDED / TH)

~ SHAKESPEARE DESIGN SOLUTIONS Ltd. ~
4 Avent Walk Bapchild Sittingbourne Kent ME9 9AZ
t: 01795 425182 m: 07792 173529 w: www.shakespeare-design.co.uk

DATE :
FEBRUARY 2026



SCALE :
1:50 @ A1

DRN BY :
SDS

DRAWING No. :
2603_IRG-03

REV :
C1