




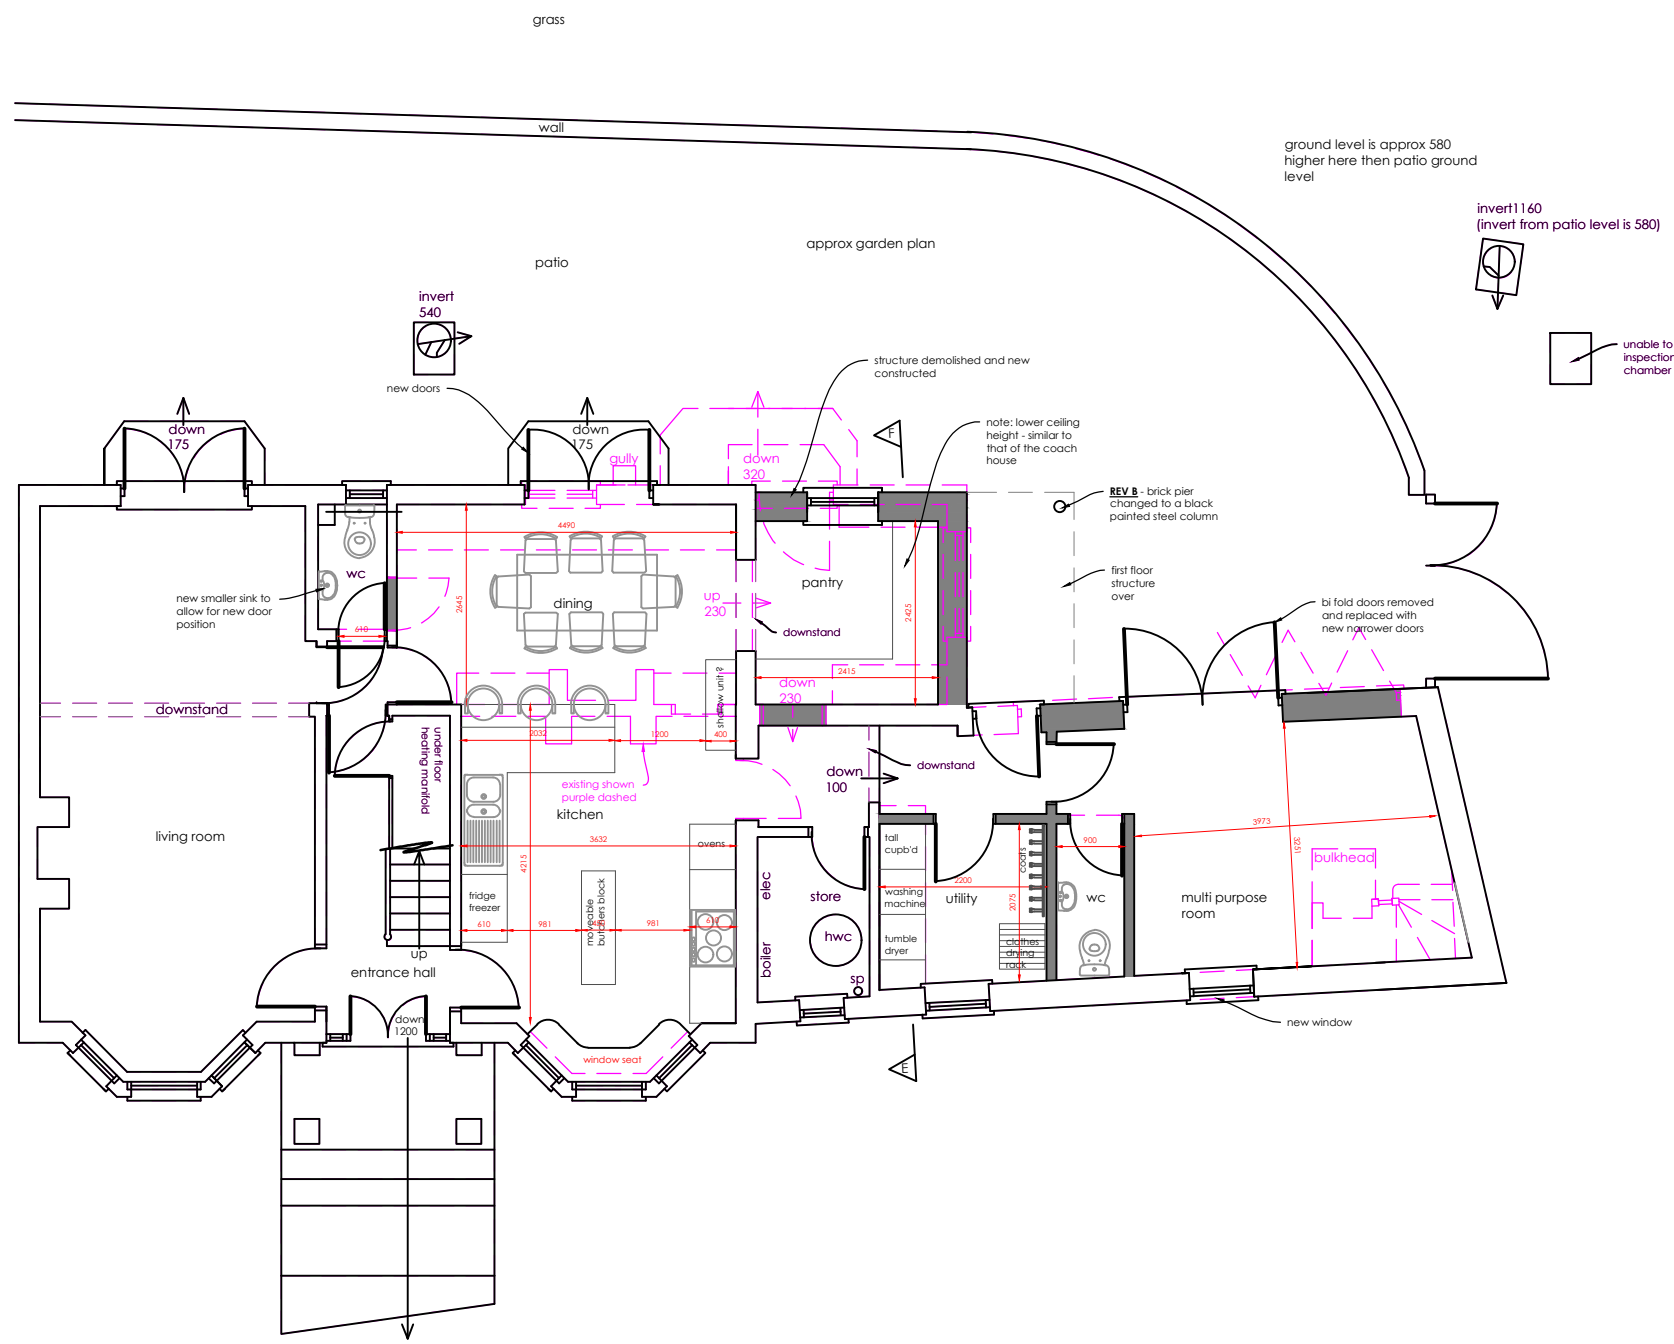

Ground floor plan
1:100

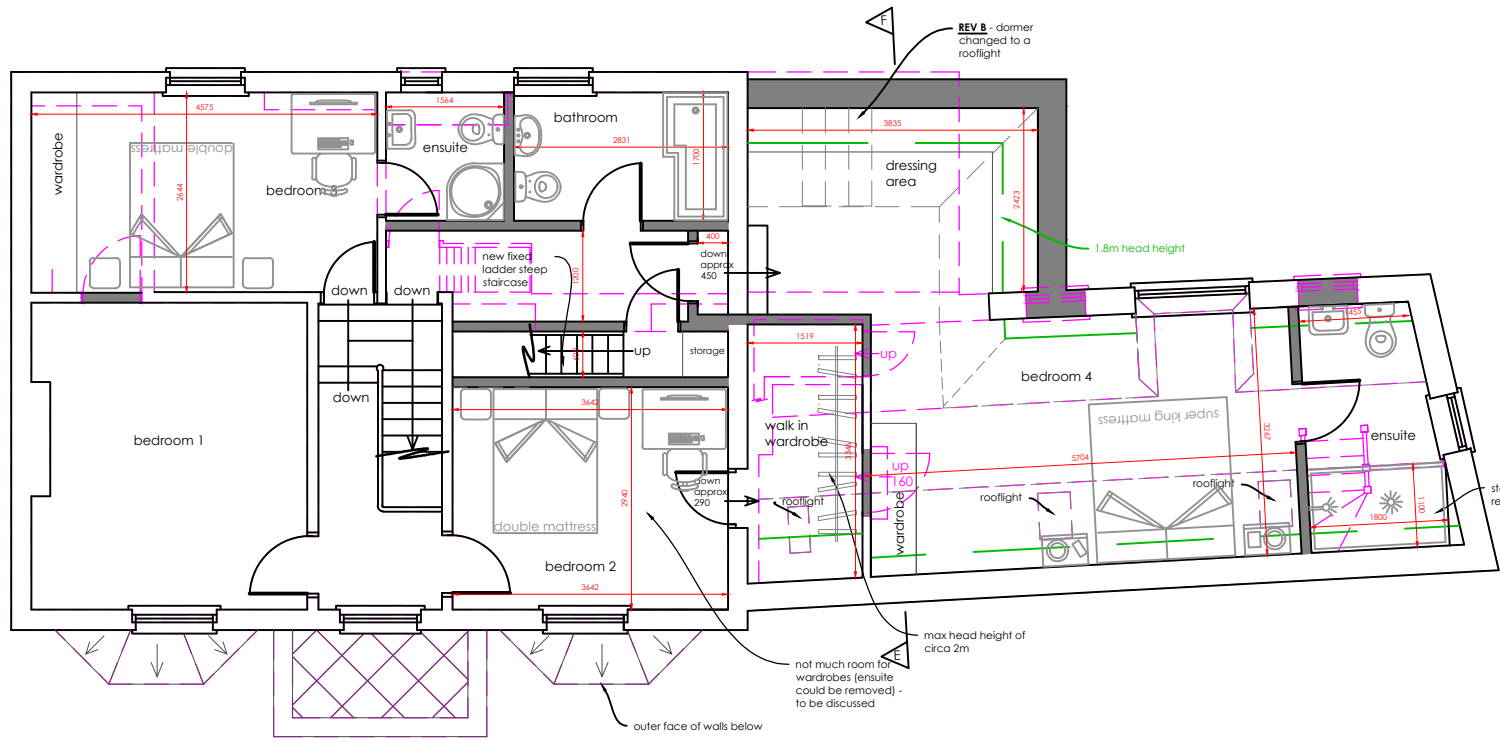


First floor plan
1:100

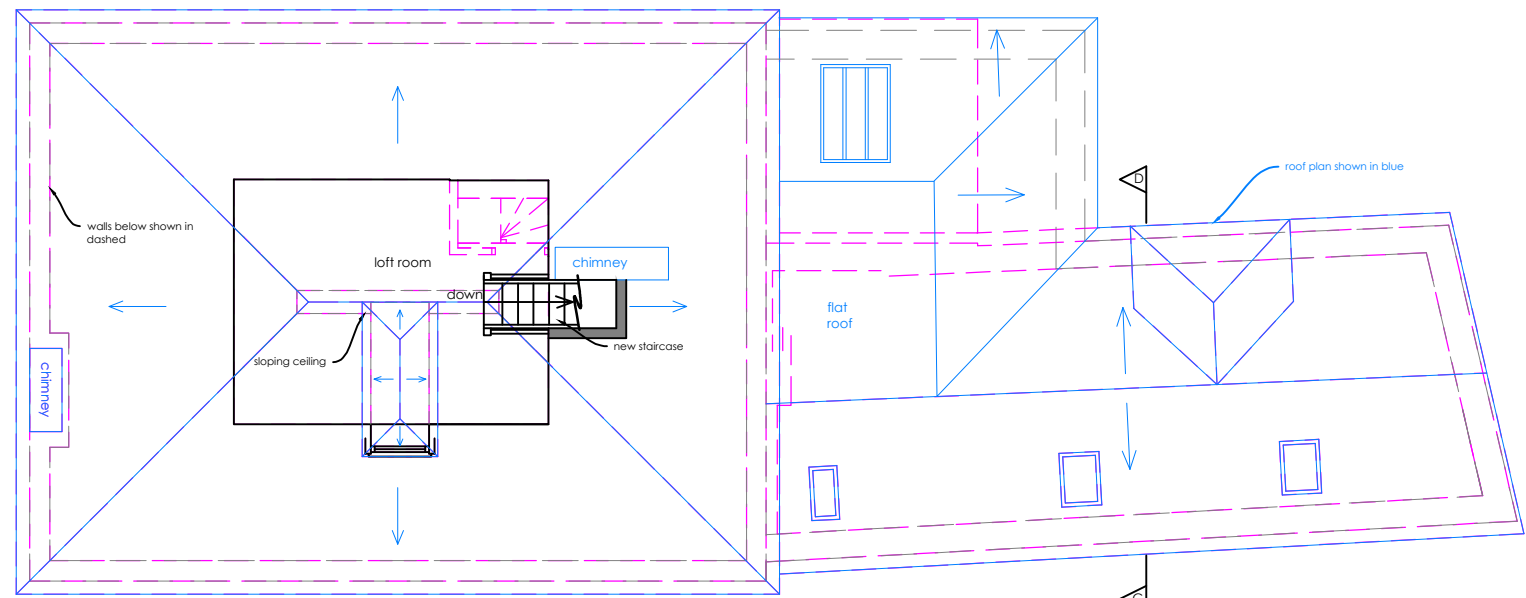

Second floor plan
1:100




Front elevation
1:100

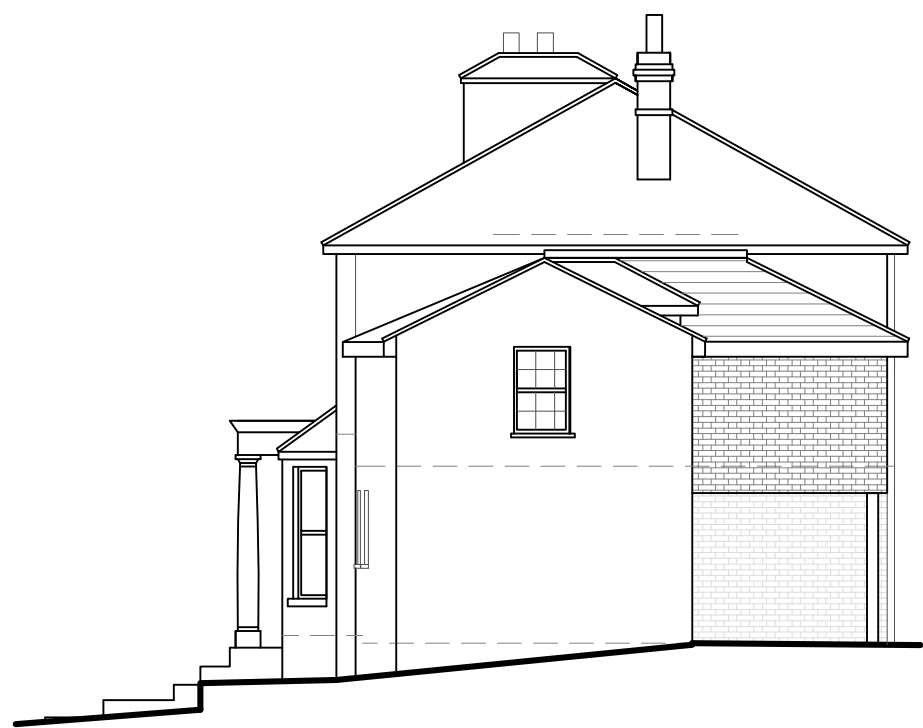


Flank elevation
1:100



Rear elevation
1:100

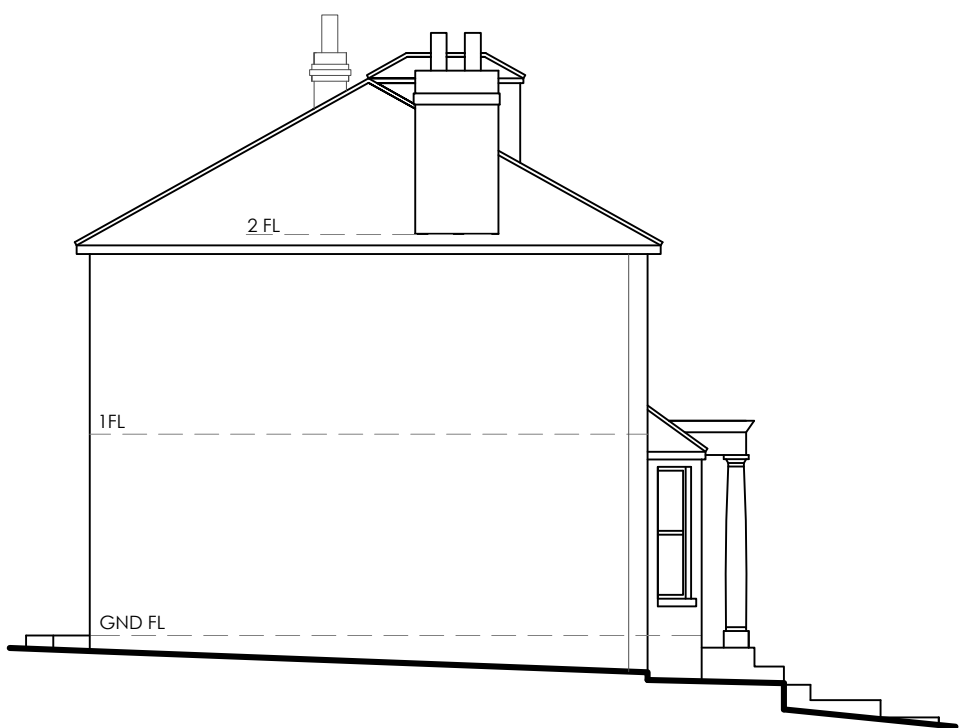

Flank elevation
1:100

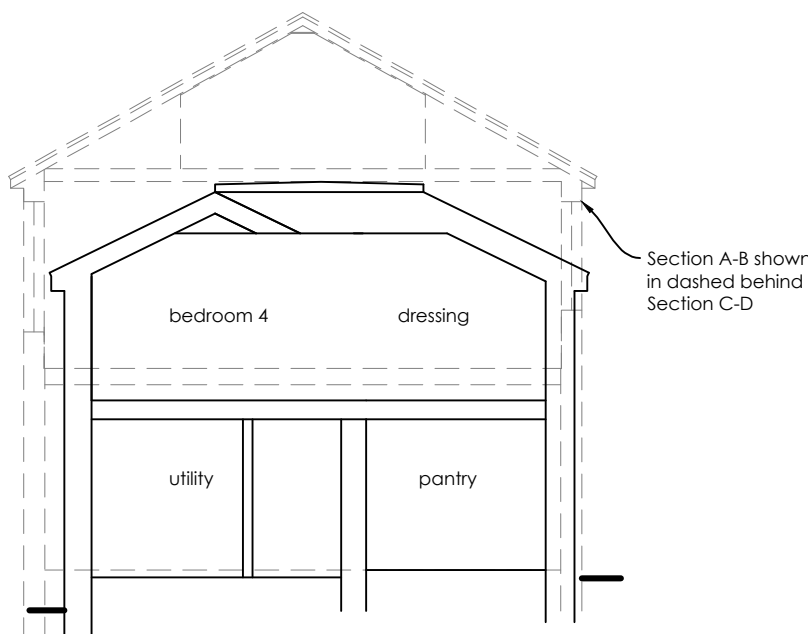

Section E - F
1:100

Everyone involved in construction has duties under the Construction Design and Management Regulations 2015 as well as the Building Safety Act 2022. See further information at www.HSE.gov.uk and www.legislation.gov.uk . Asbestos - get your property tested. Further information and your responsibilities can be found at www.HSE.gov.uk . These plans are for identification purposes only. Do not scale from these plans - take measurements on site. All dimensions are approximations. This plan is for viewing at the scales indicated only. This plan is suitable for planning permission purposes.				
B	Dormer change to a roof window. Brick post changed to black metal post!	31.07.25		
A	Chimney retained	12.06.25		
Revision	Description	Date		
SAMUEL MOSS LTD 01322 408573 / 07796 454747 office@samuelmossLtd.co.uk www.samuelmossLtd.co.uk				
Client:	Mrs Eaton			
Project:	Ridgeway House, The Ridgeway, Shorne, DA12 3LW			
Title:	Proposed plans for planning permission			
Date: May 2025	Scale: @ A1	Drawn: SM	Plan no: SM521.2	Revision B