




Existing Front View



Front View



Front View with Shutter

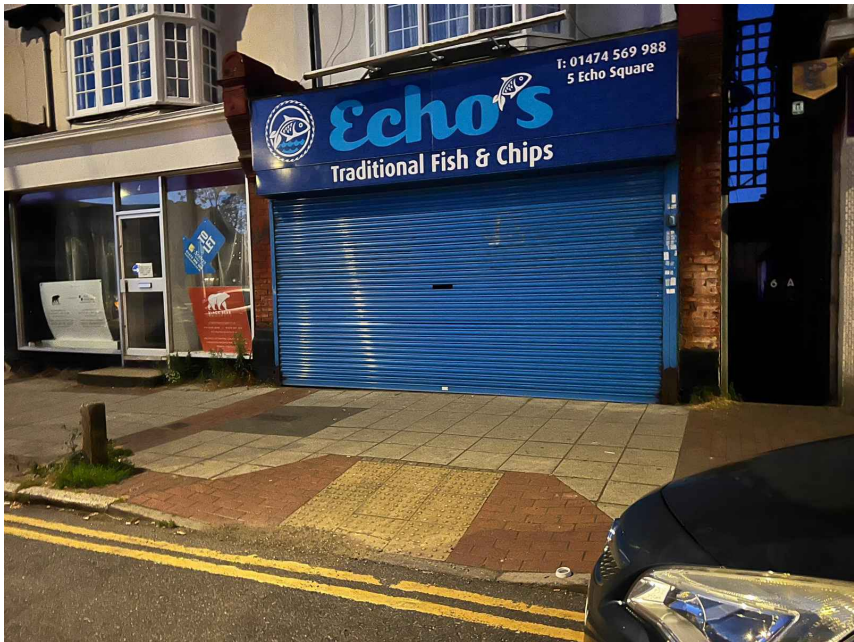


5 Echo Square Shop Front with Shutter




6 Echo Square Shop Front with Shutter




86 Parrock Road Shop Front with Shutter

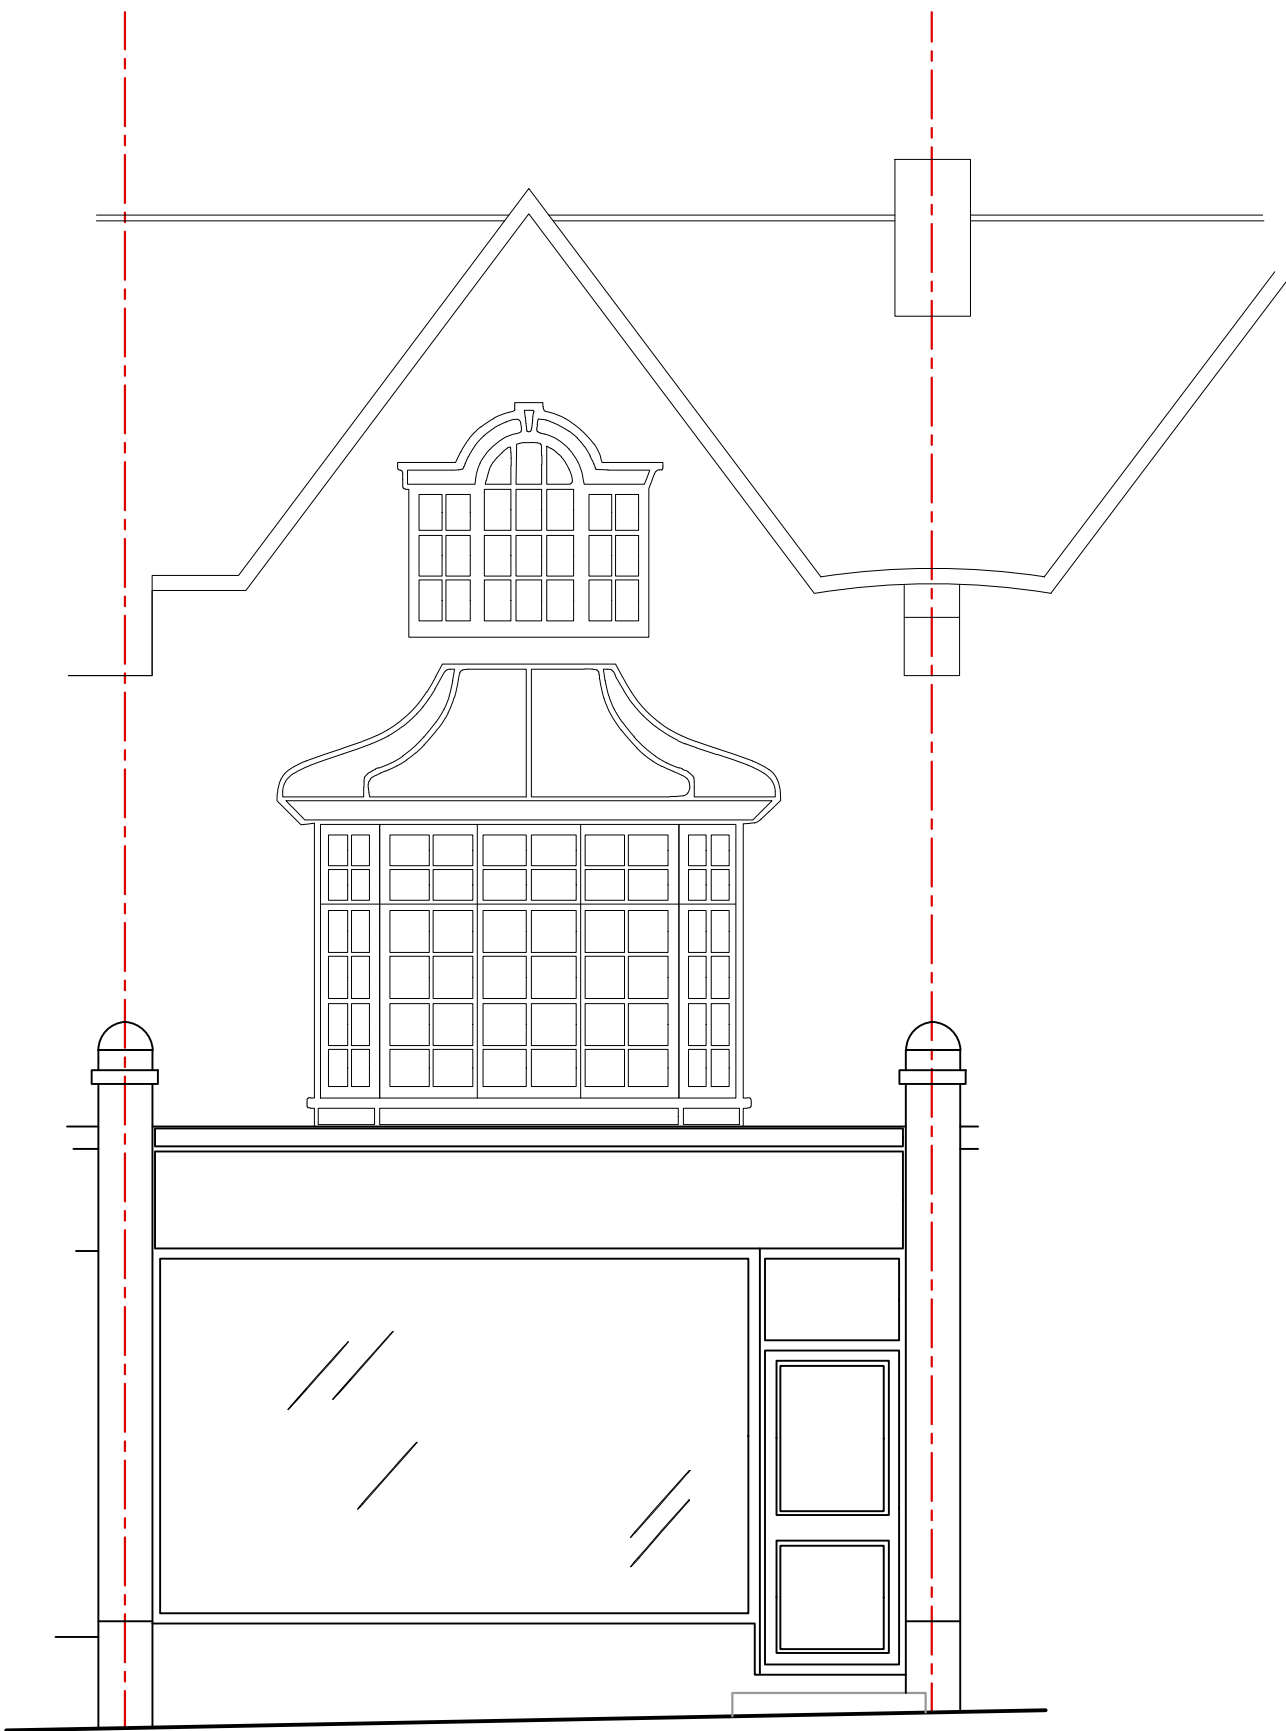


Pre-Existing Shop Front Elevations - 1:50

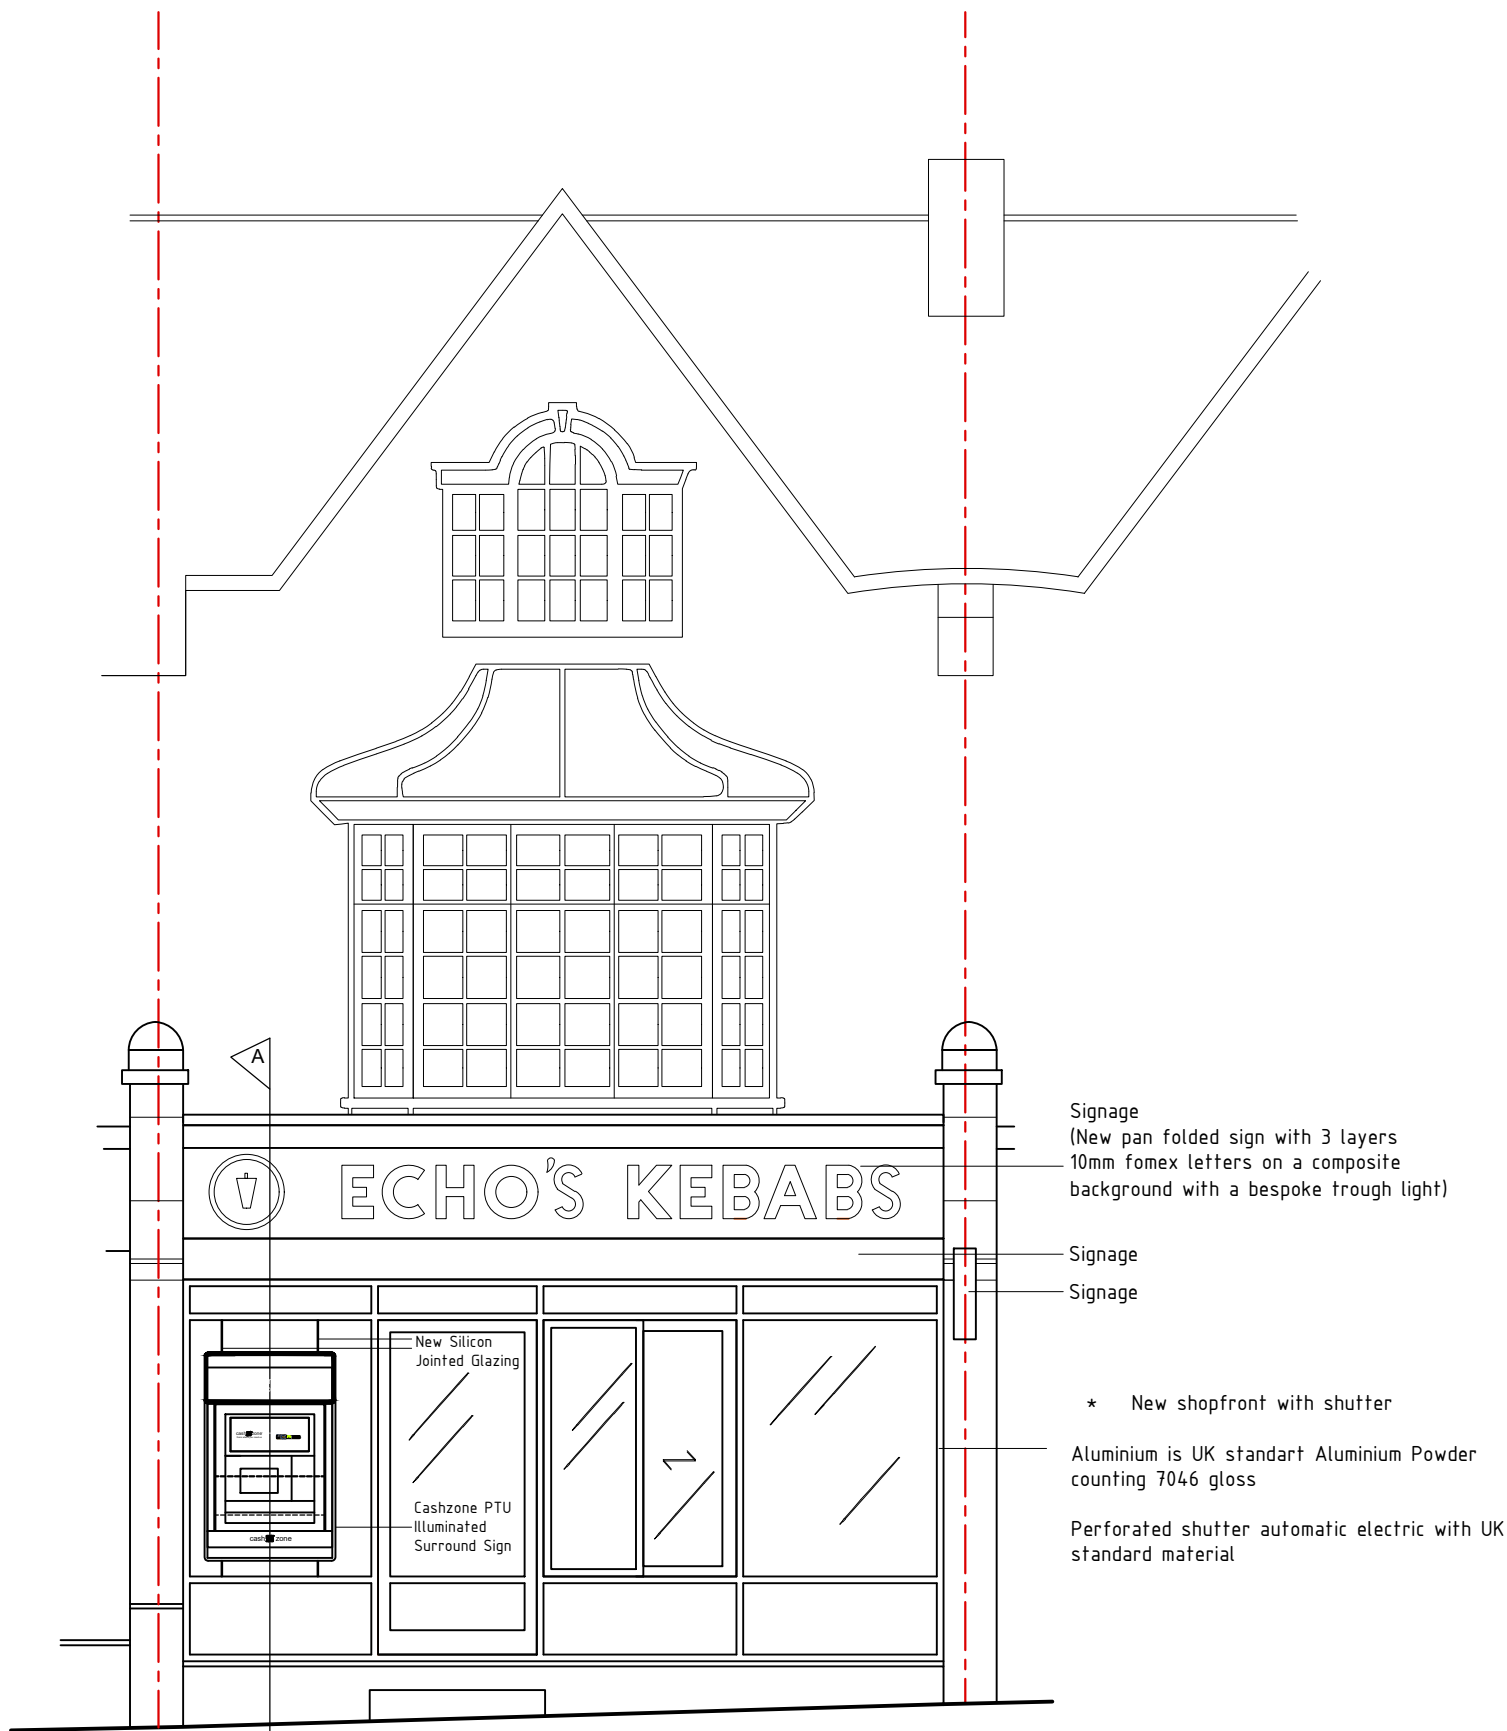


Shop Front Elevation - 1:50

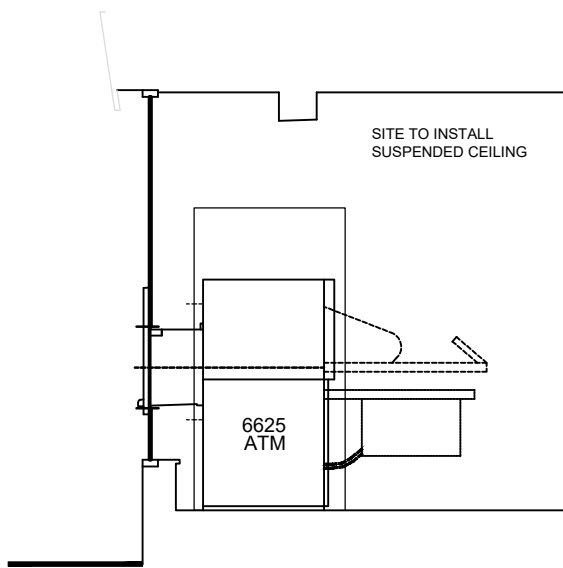


Section - 1:50

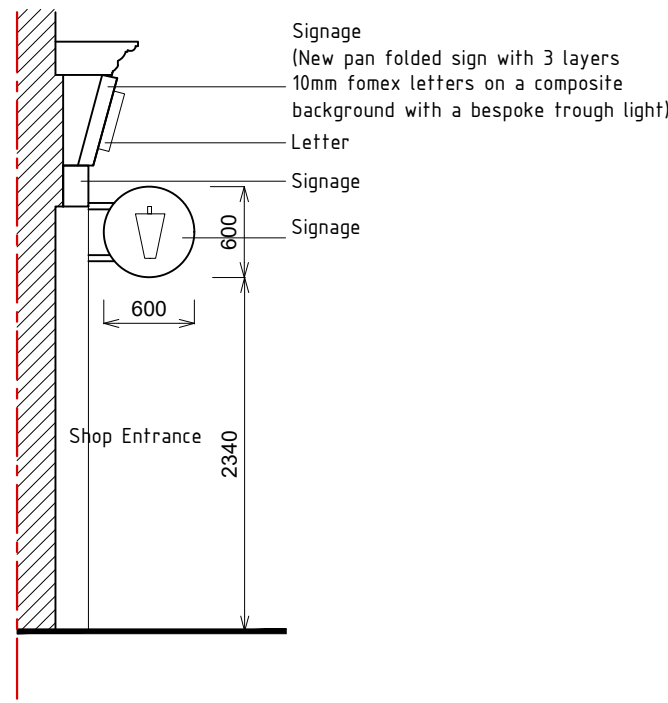


Side Elevation - 1:50

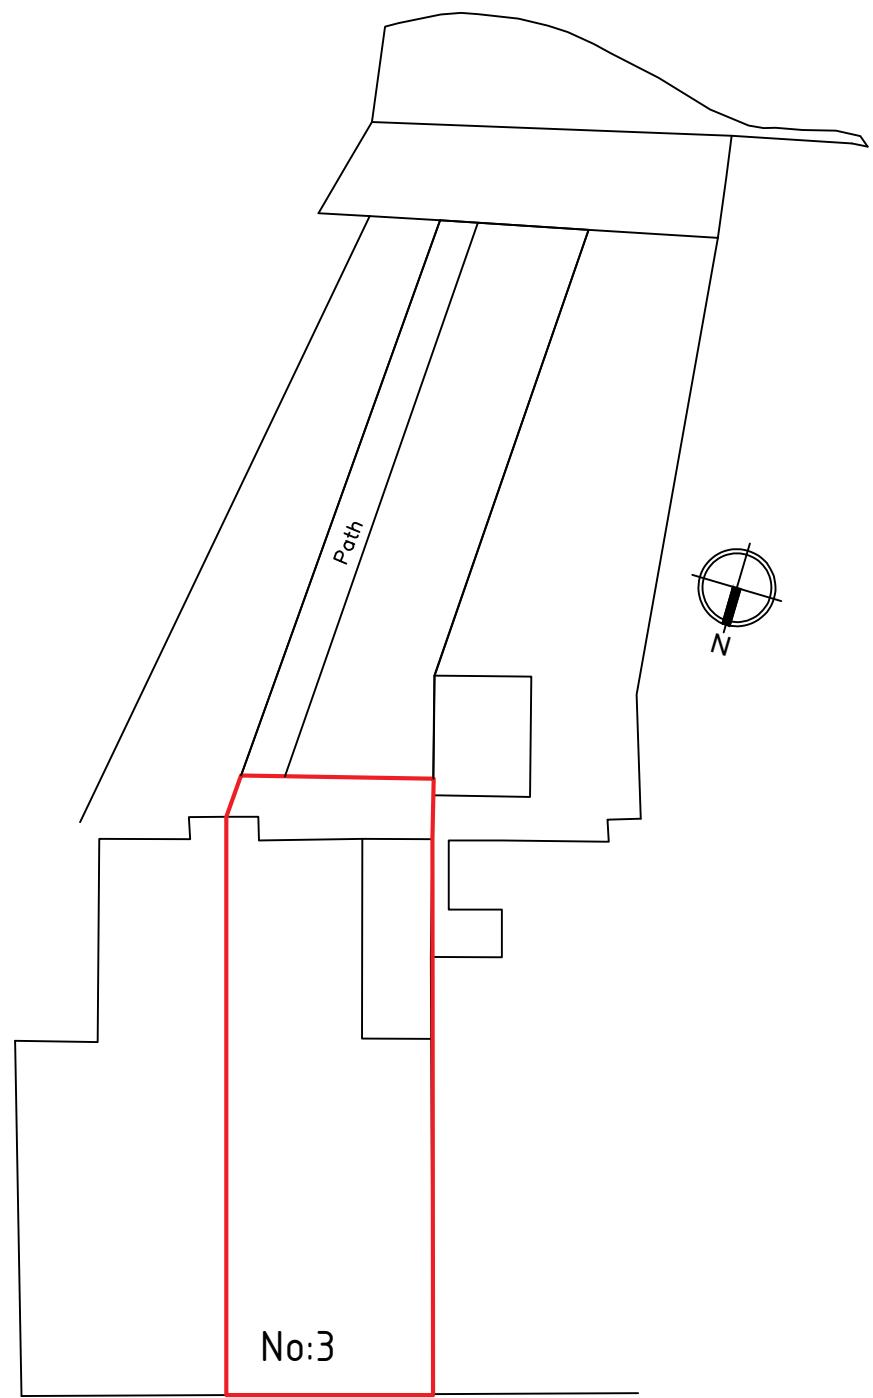


Block Plan - 1:200

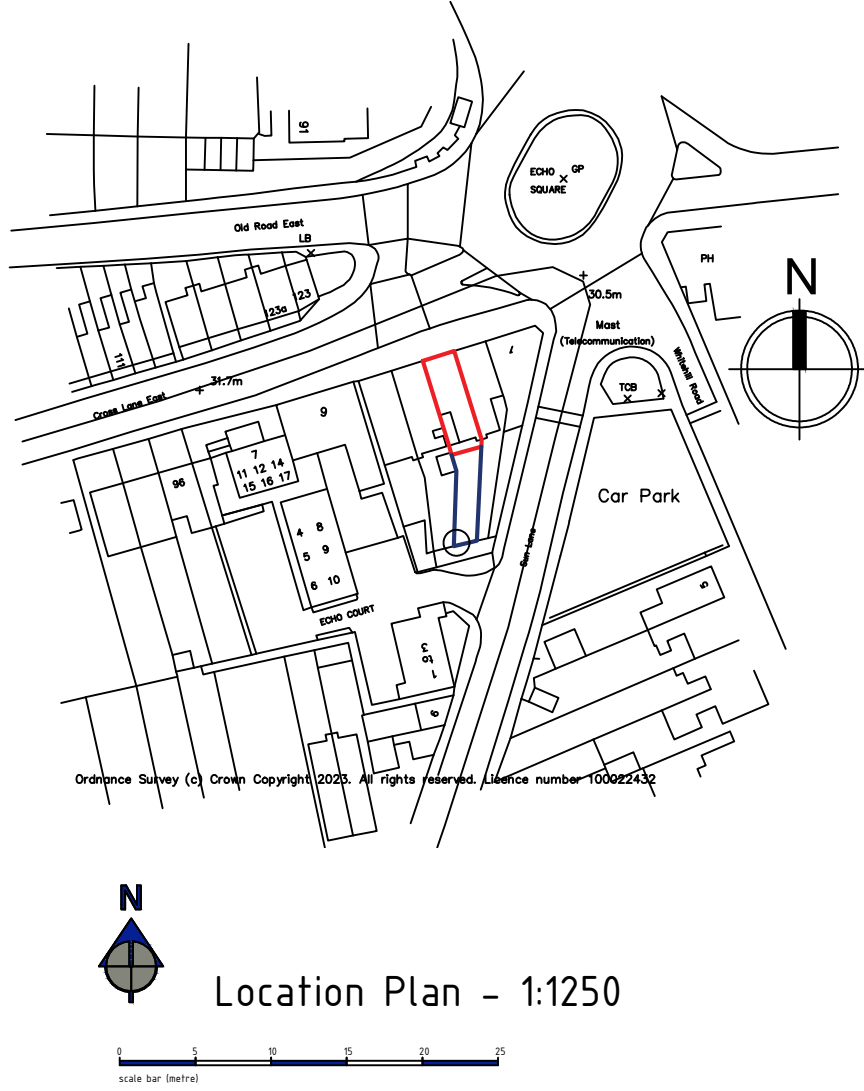

Location Plan - 1:1250

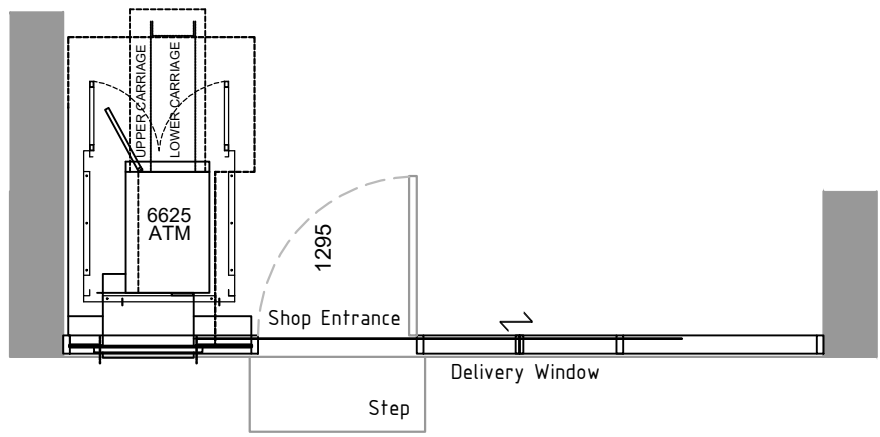

Shop Front Plan - 1:50

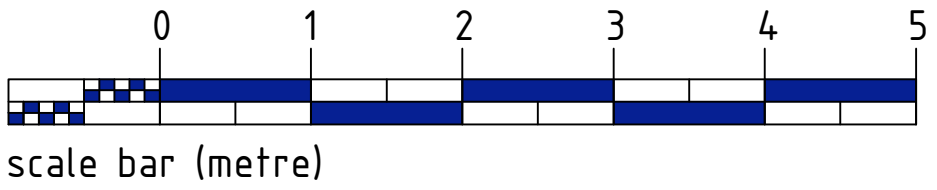

CLIENT/SITE:	STAGE:
3 Echo Square, Gravesend DA12 1NP	1 Preparation & Brief ☐ 4 Technical Design ☐
	2 Concept Design ☐ 5 Construction ☐
	3 Developed Design ☒ 6 Handover ☐
DRAWING: Plans & Elevations	SCALE: as labelled (A1)
	DATE: October 2024
	DRAWING NO. DRG.01.A