




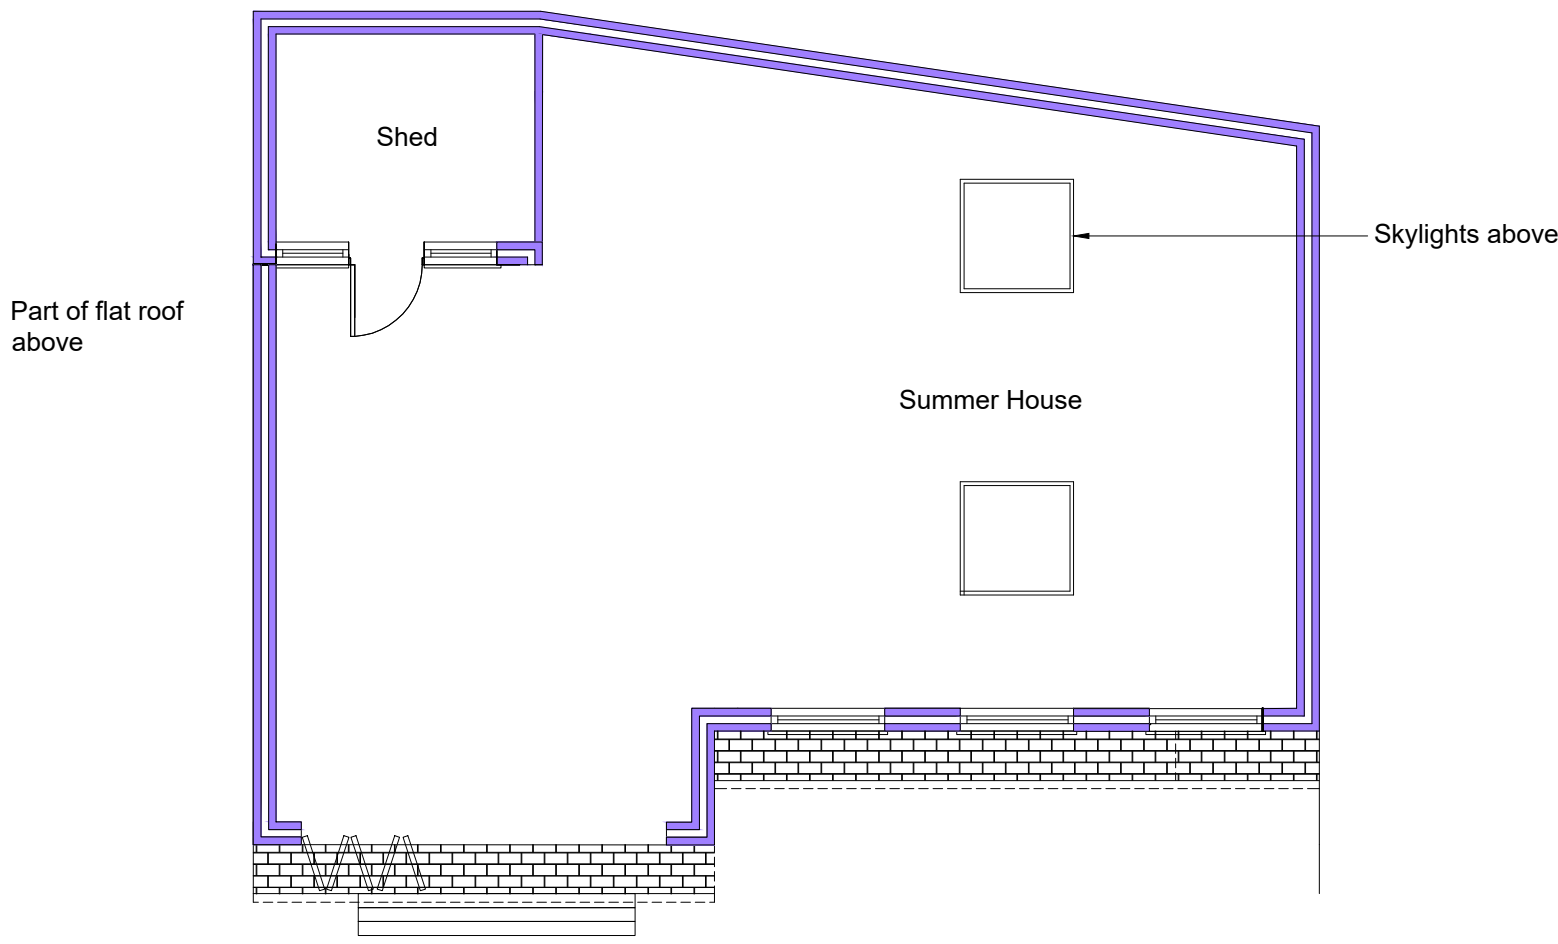


Proposed Ground Floor Plan

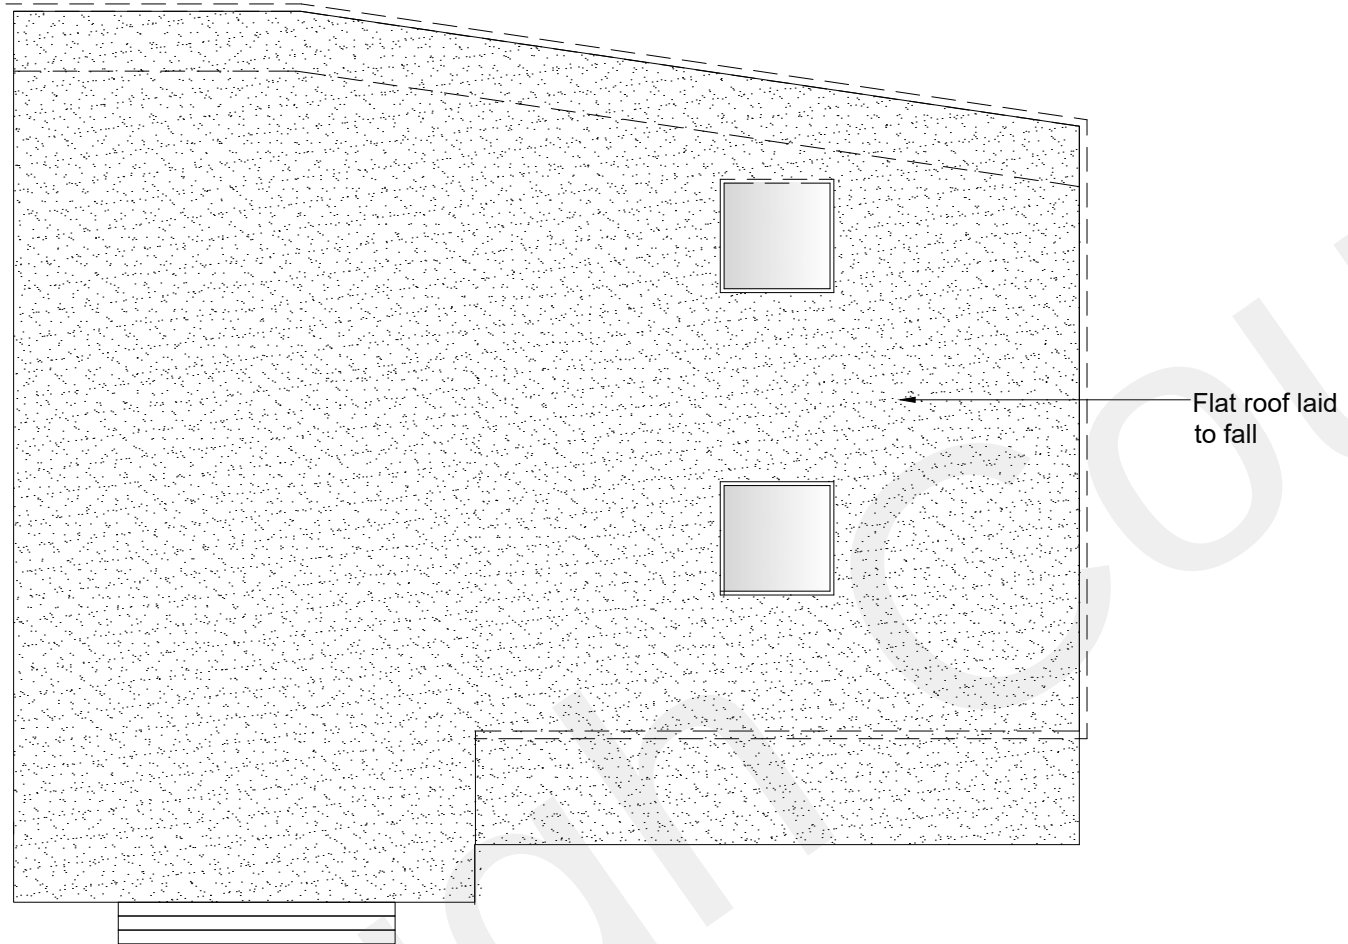


Proposed Roof Plan

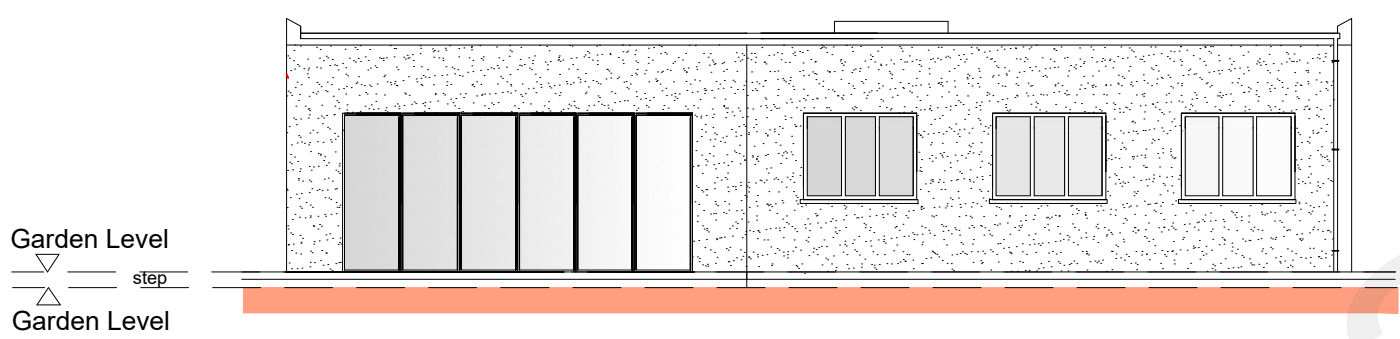


Proposed Front Elevation

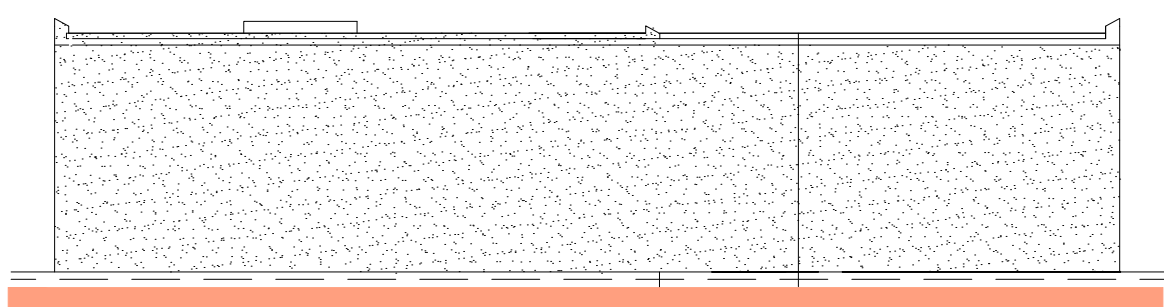


Proposed Rear Elevation (No Changes)

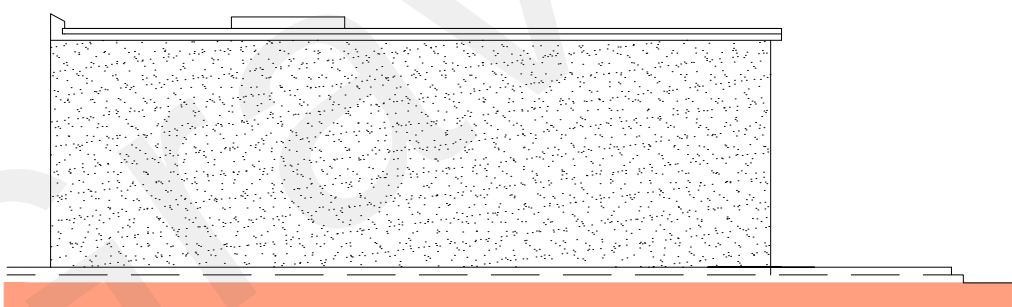

Proposed Side Elevation 1

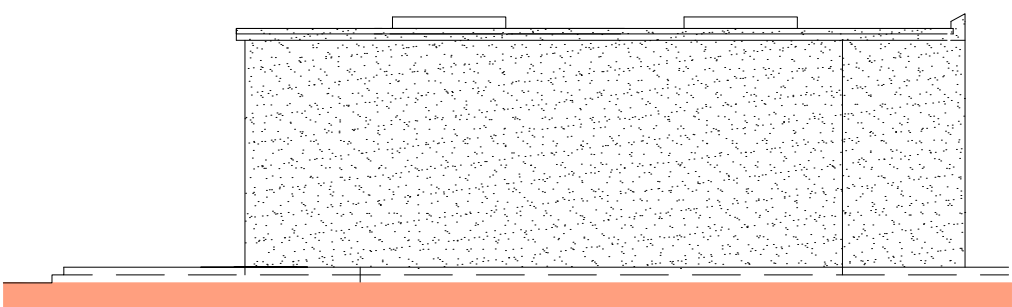

Proposed Side Elevation 2

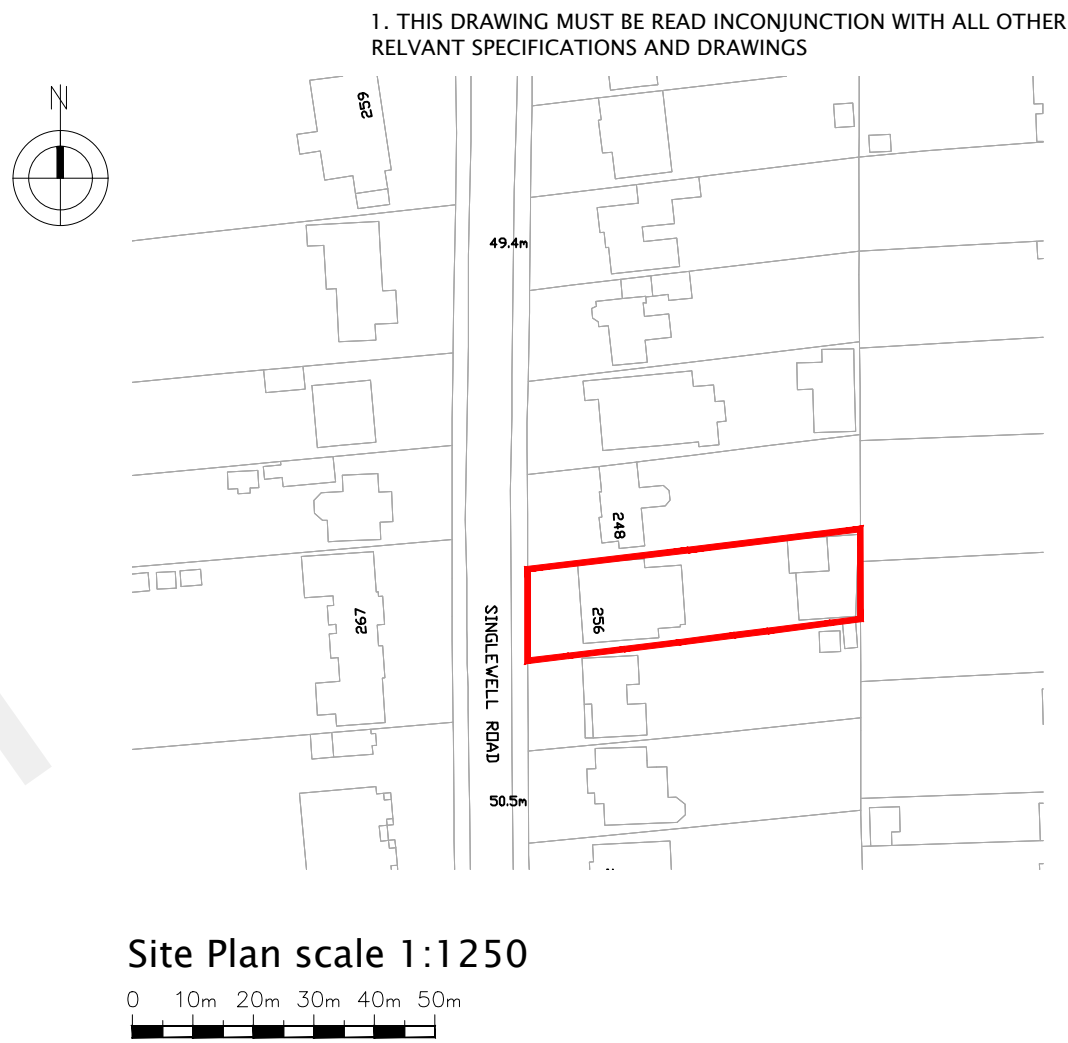

PROPOSED PLANS

P2	ISSUED TO GRAVESHAM PLAN DEPT	XX.10.21	MC
P1	ISSUED TO GRAVESHAM PLAN DEPT	XX.08.21	MC

Rev		Date	By
-----	--	------	----




OFFICE 48, 95 WILTON ROAD, VICTORIA, LONDON, SW1V 1BZ
T : 07940121222
www.designerplans.co.uk

Job Title
**256 SINGLEWELL ROAD
GRAVESEND KENT DA11 7RE**

Drawing Title
PROPOSED PLANS

Scale	as shown at A1	Date	AUG ` 21	Drawn By	MC
-------	-------------------	------	----------	----------	----

Job No.	51-1000-143	Dwg No.	S04	Rev	P2
---------	-------------	---------	-----	-----	----

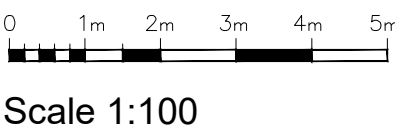

Scale 1:100