

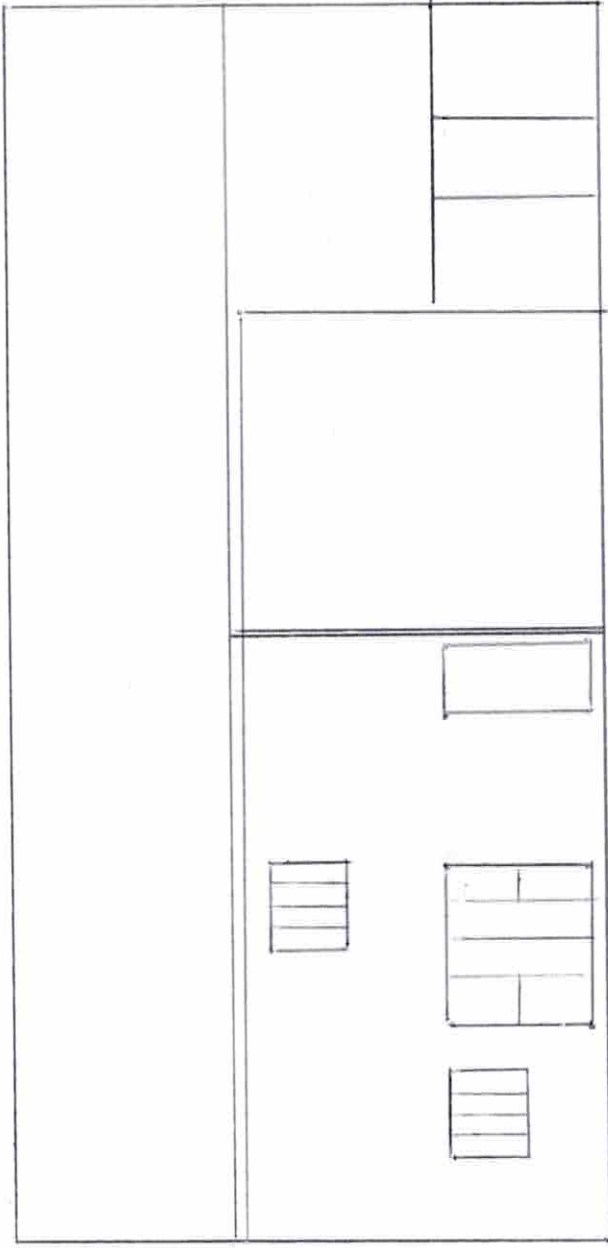


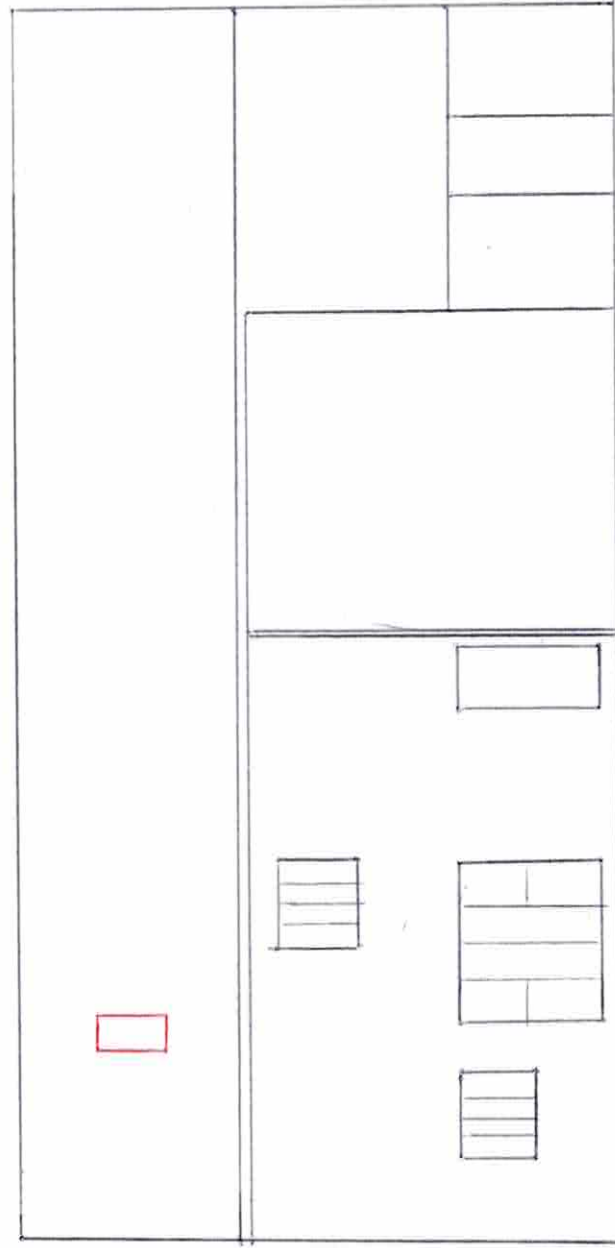

Existing West Elevation

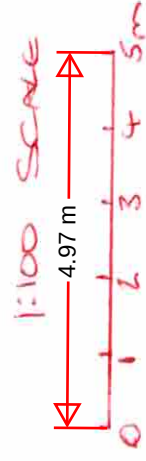

Proposed West Elevation

5 OSTERS COURT
TAYLORS LANE
HIGHAM, ME3 7AY

PROPOSED ROOF WINDOW

SCALE 1:100 @ A3

DRG 001 Rev A

September 2024

Drawn By DM