



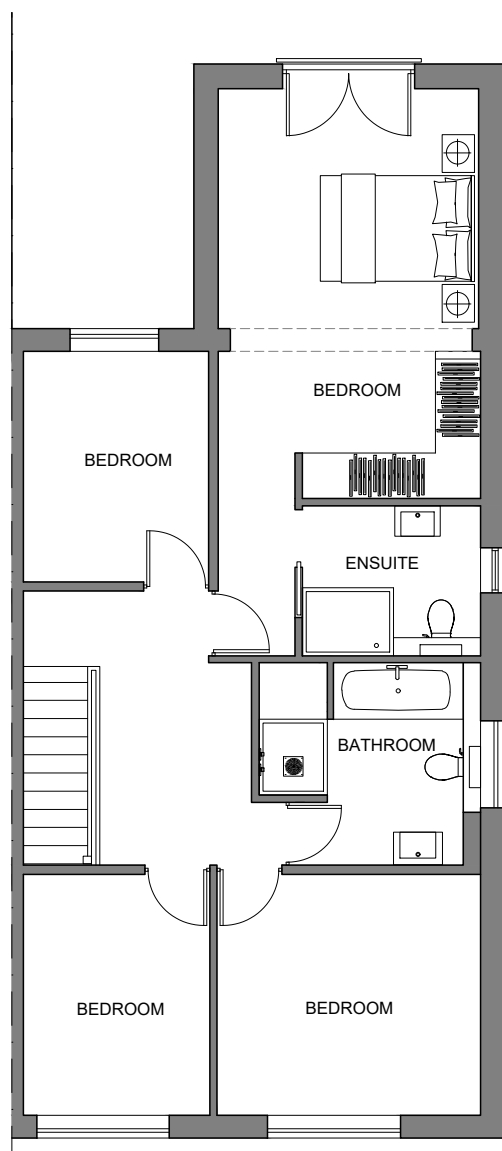


Existing First Floor 72m2

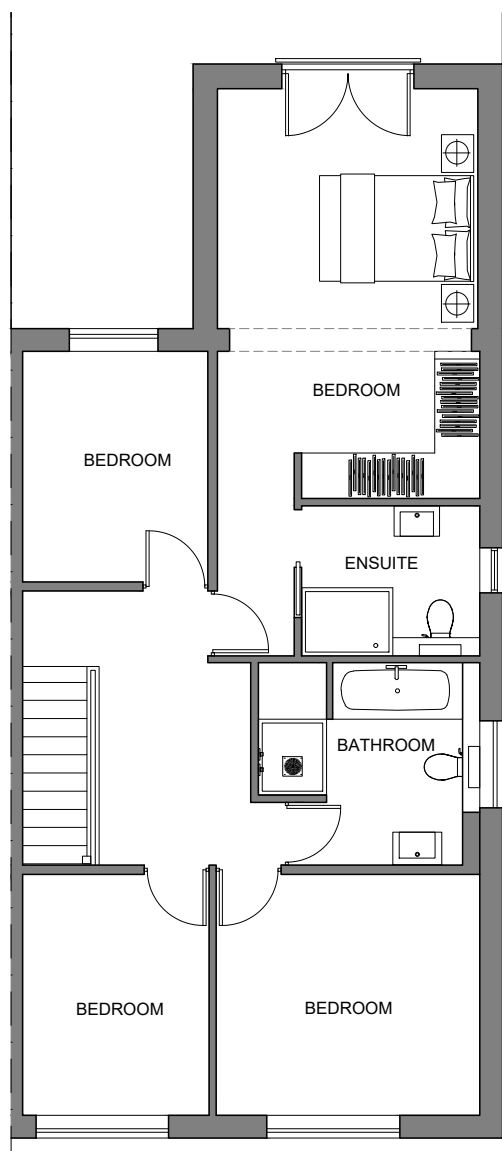

Proposed First Floor 72m2




Proposed Front Elevation.

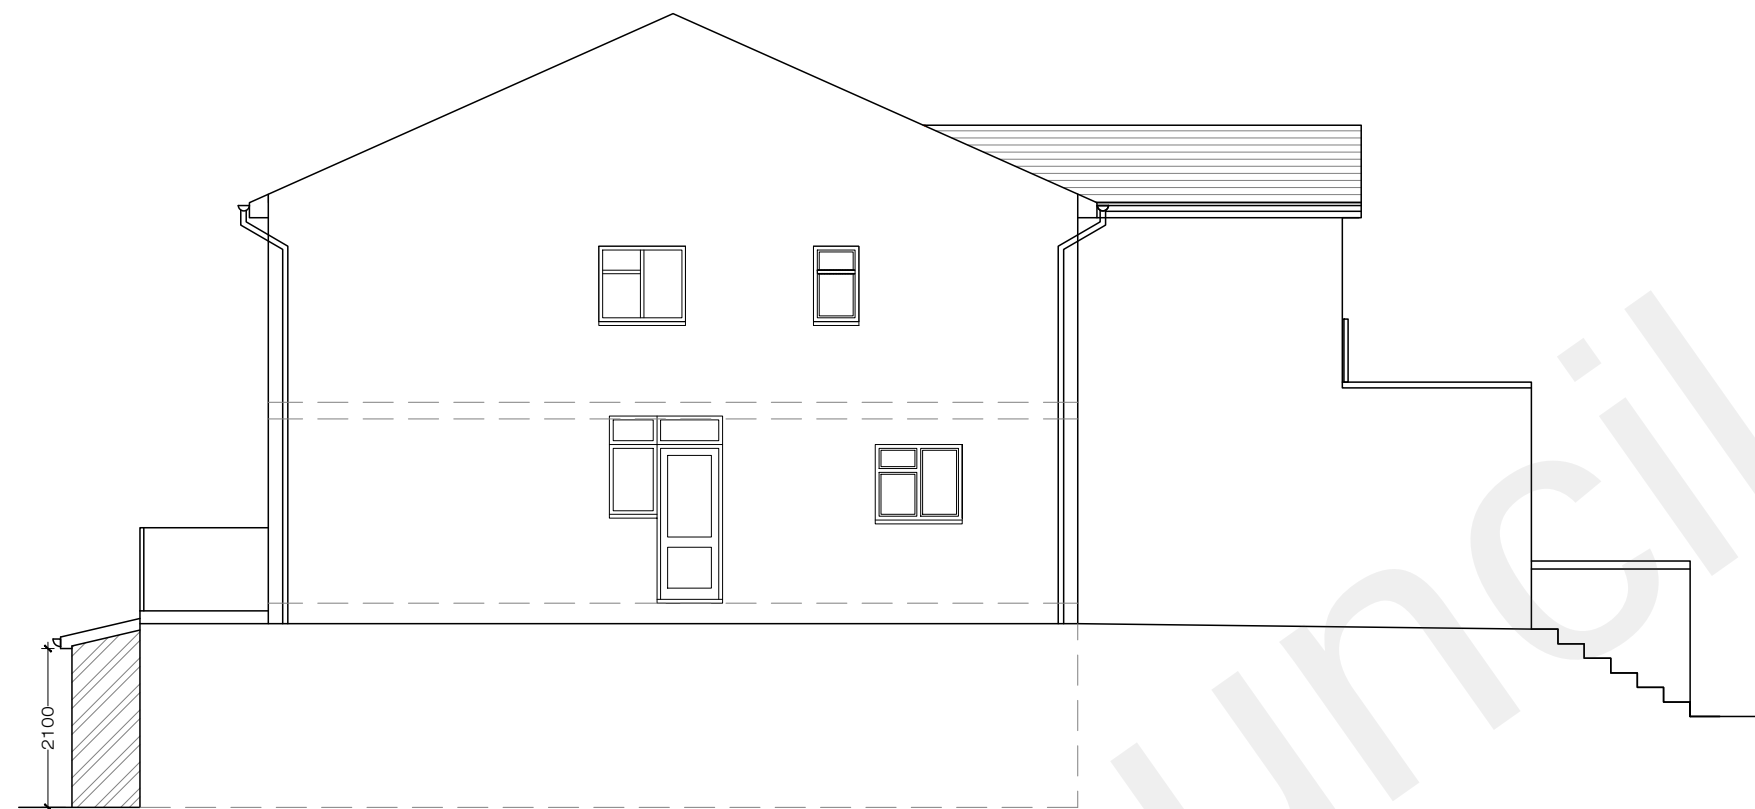


Proposed Side Elevation.



Proposed Rear Elevation.

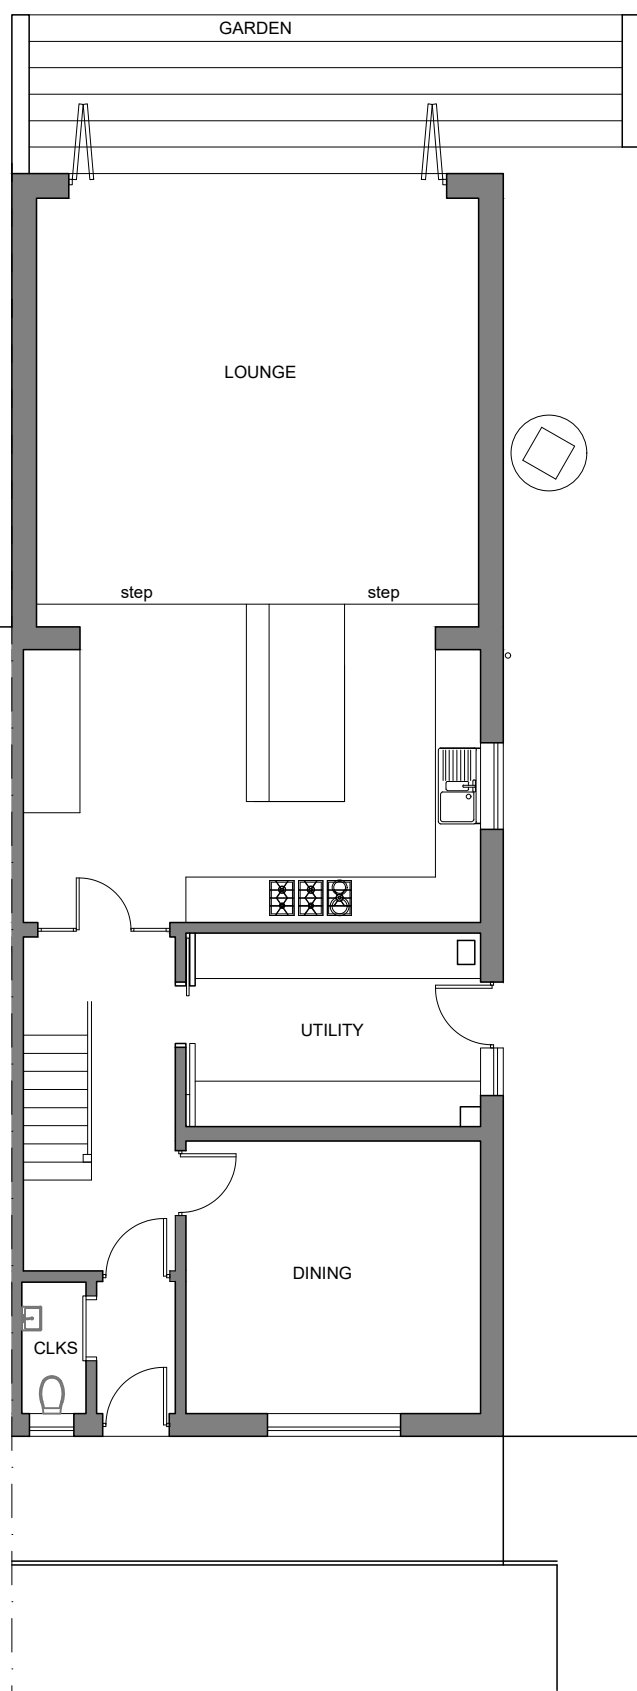


Existing Ground Floor 96m2
TOTAL 168m2

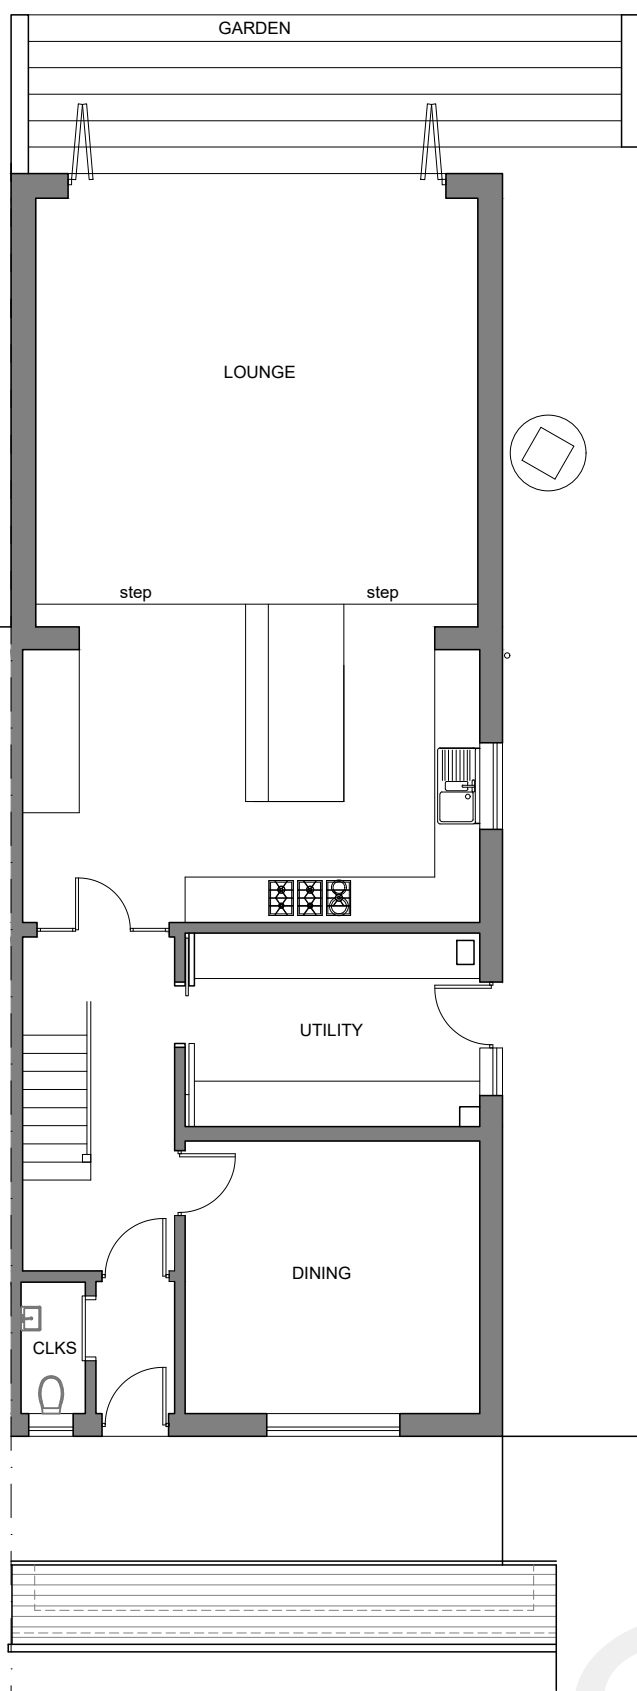

Proposed Ground Floor 96m2
TOTAL 168m2




Existing Front Elevation.

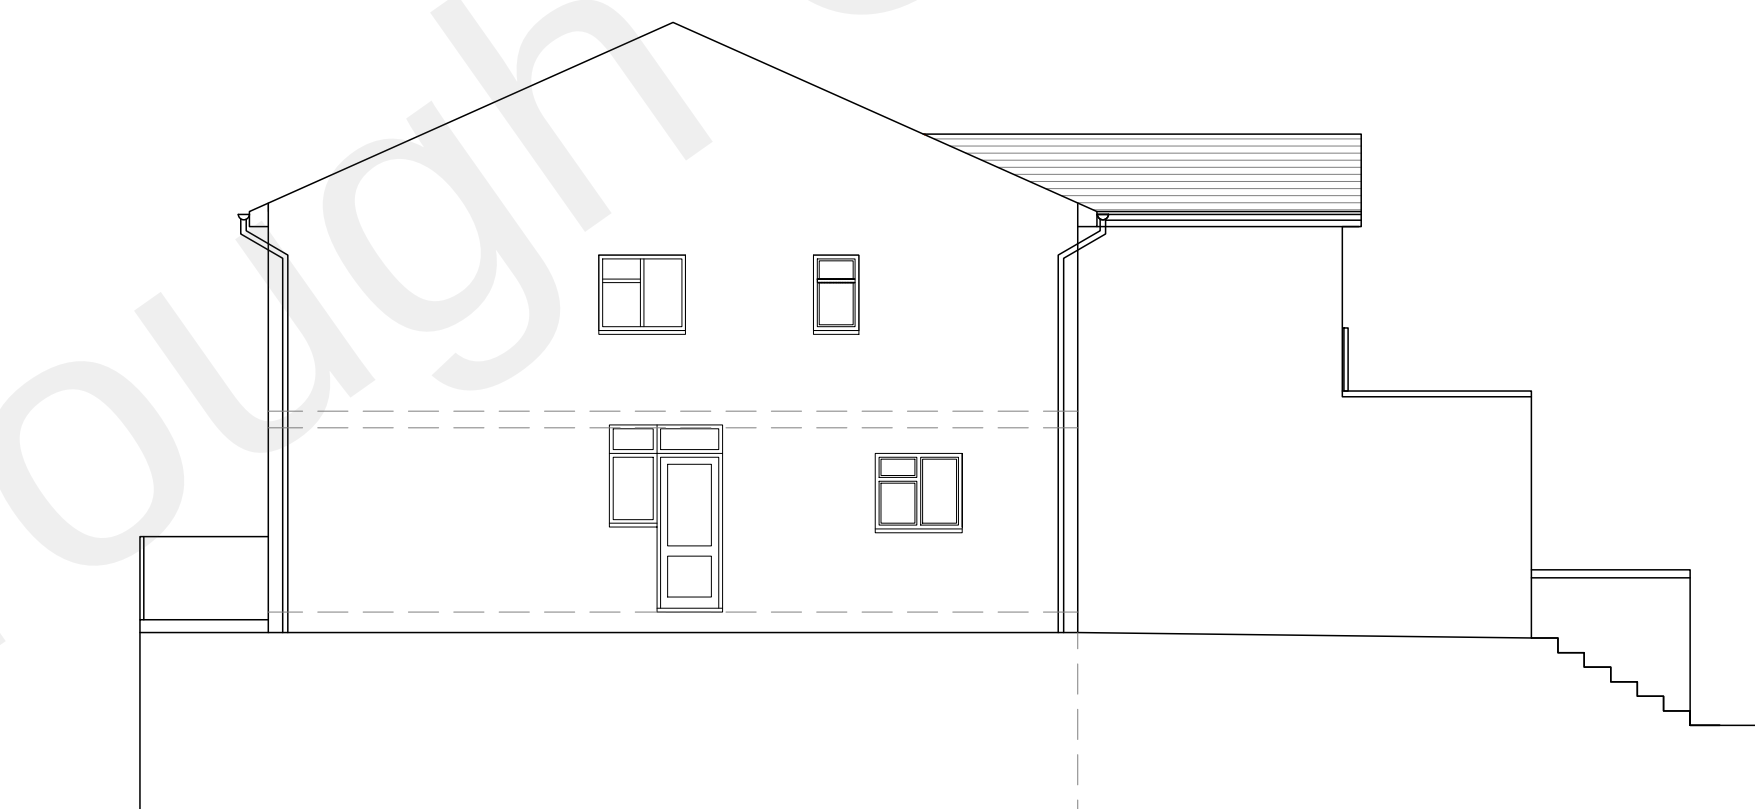


Existing Side Elevation.





Existing Rear Elevation.

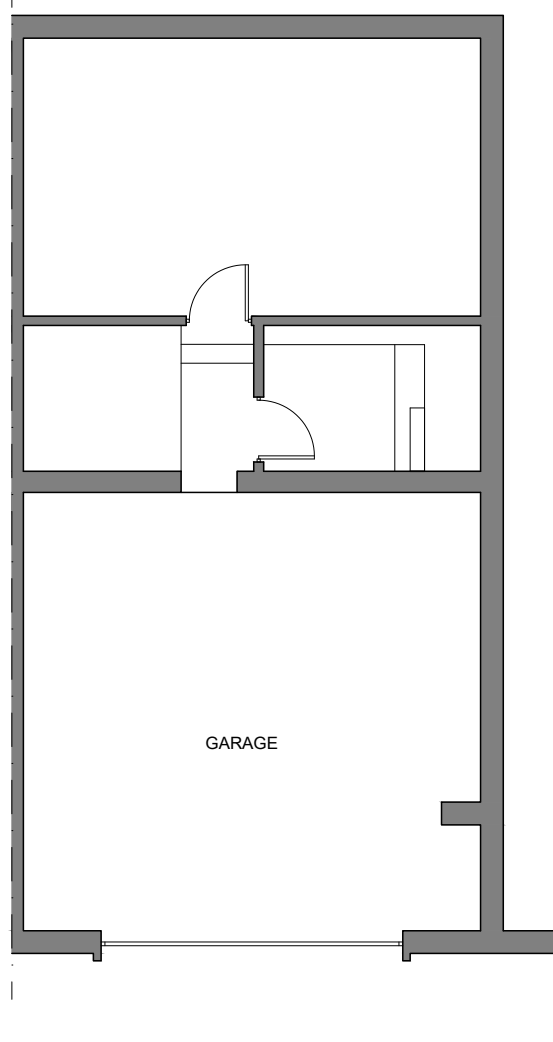

Existing Basement Floor

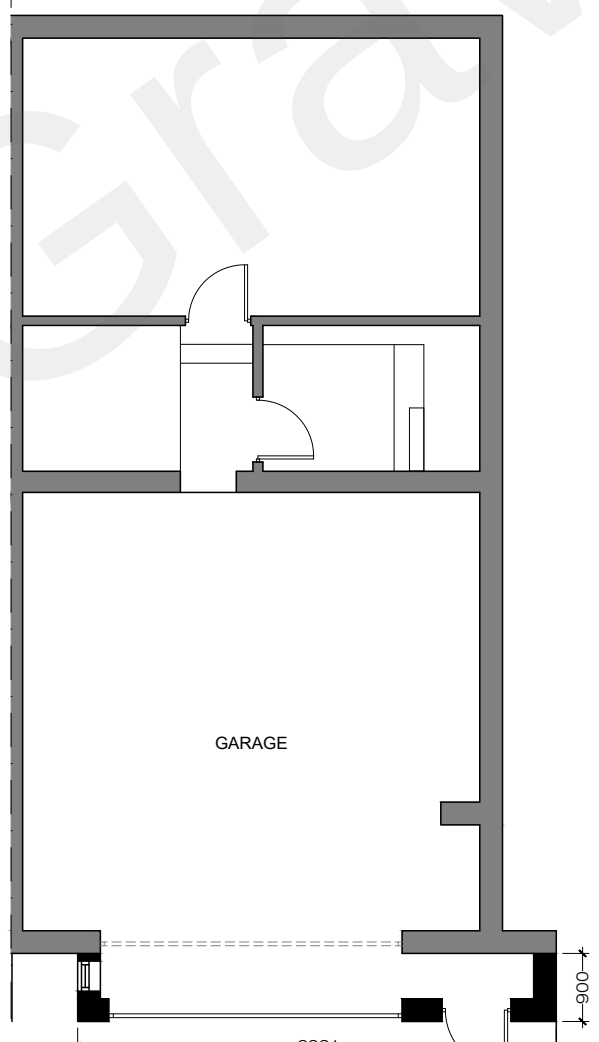

Proposed Basement Floor

 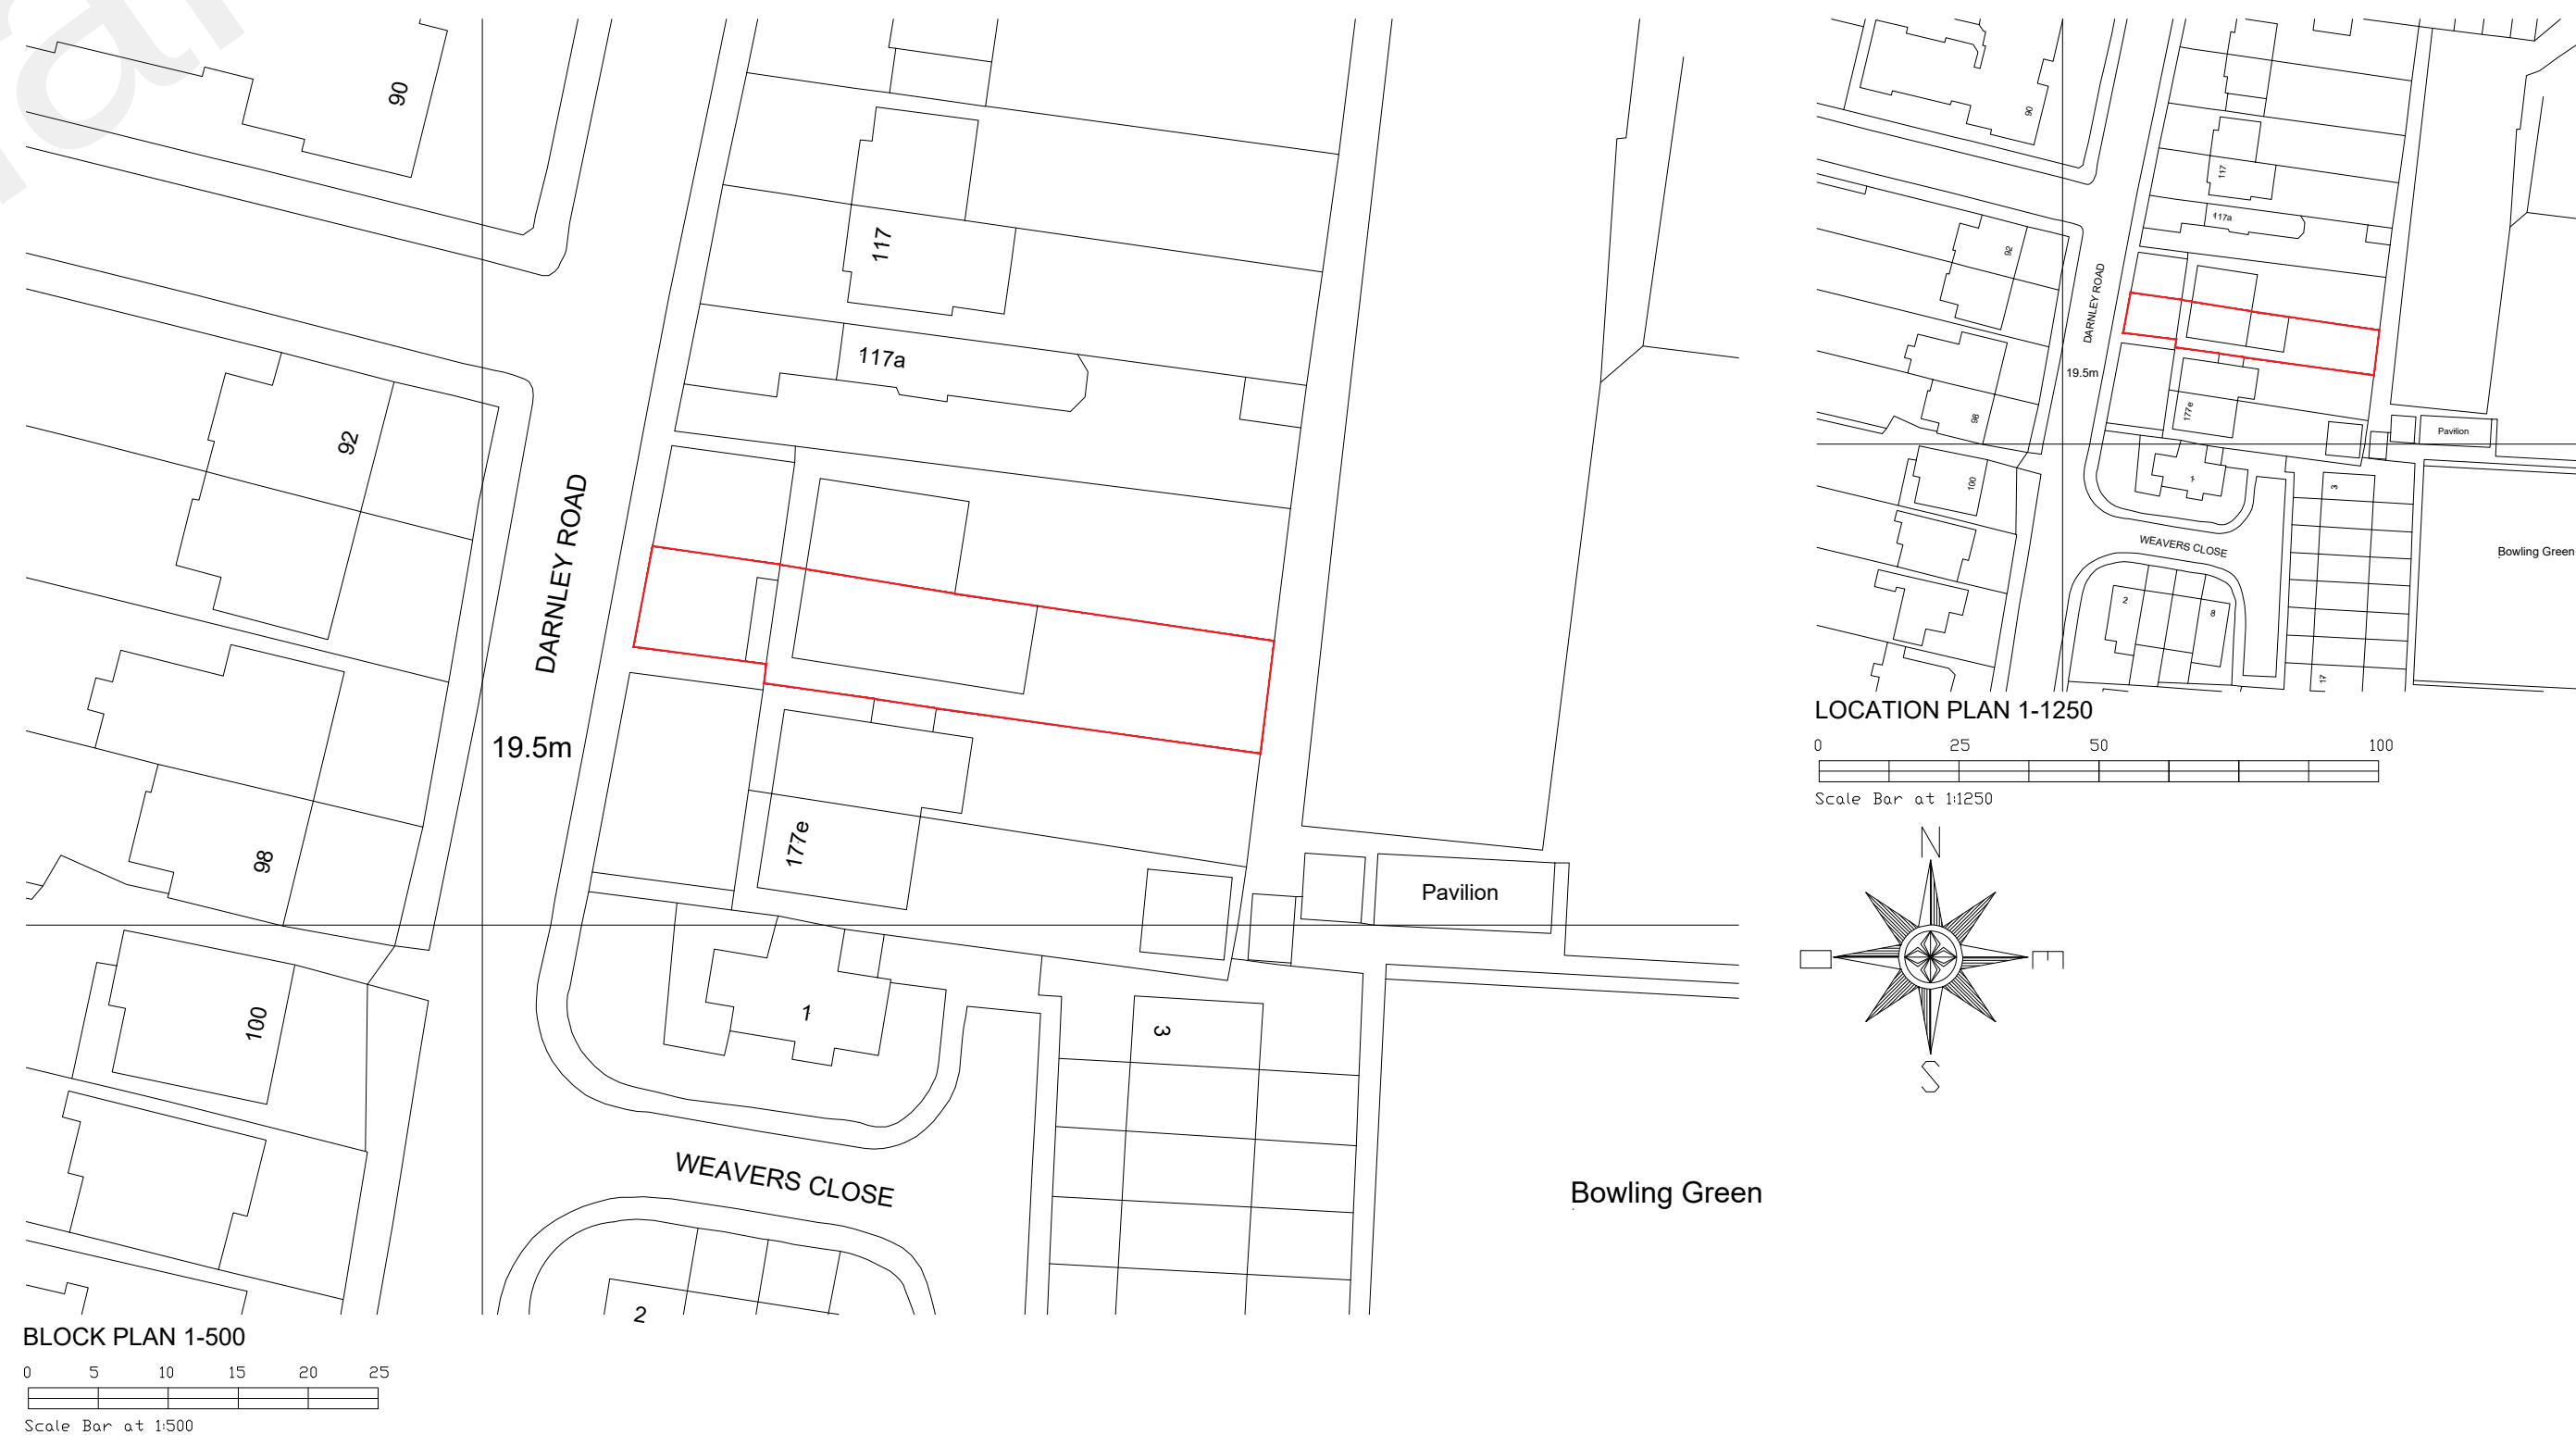

Revision	Date	Description

Status
PLANNING

Client
MR R DHALIWAL

Drawing Title
EXISTING AND PROPOSED FLOOR
PLANS AND ELEVATIONS

Project Title
ALTERATIONS AT
No117C DARNLEY ROAD
GRAVESEND

Scale 1:100	Date OCT 22	Drawn AS
----------------	----------------	-------------

Drawing No 3273 - 001	Rev
--------------------------	---------