



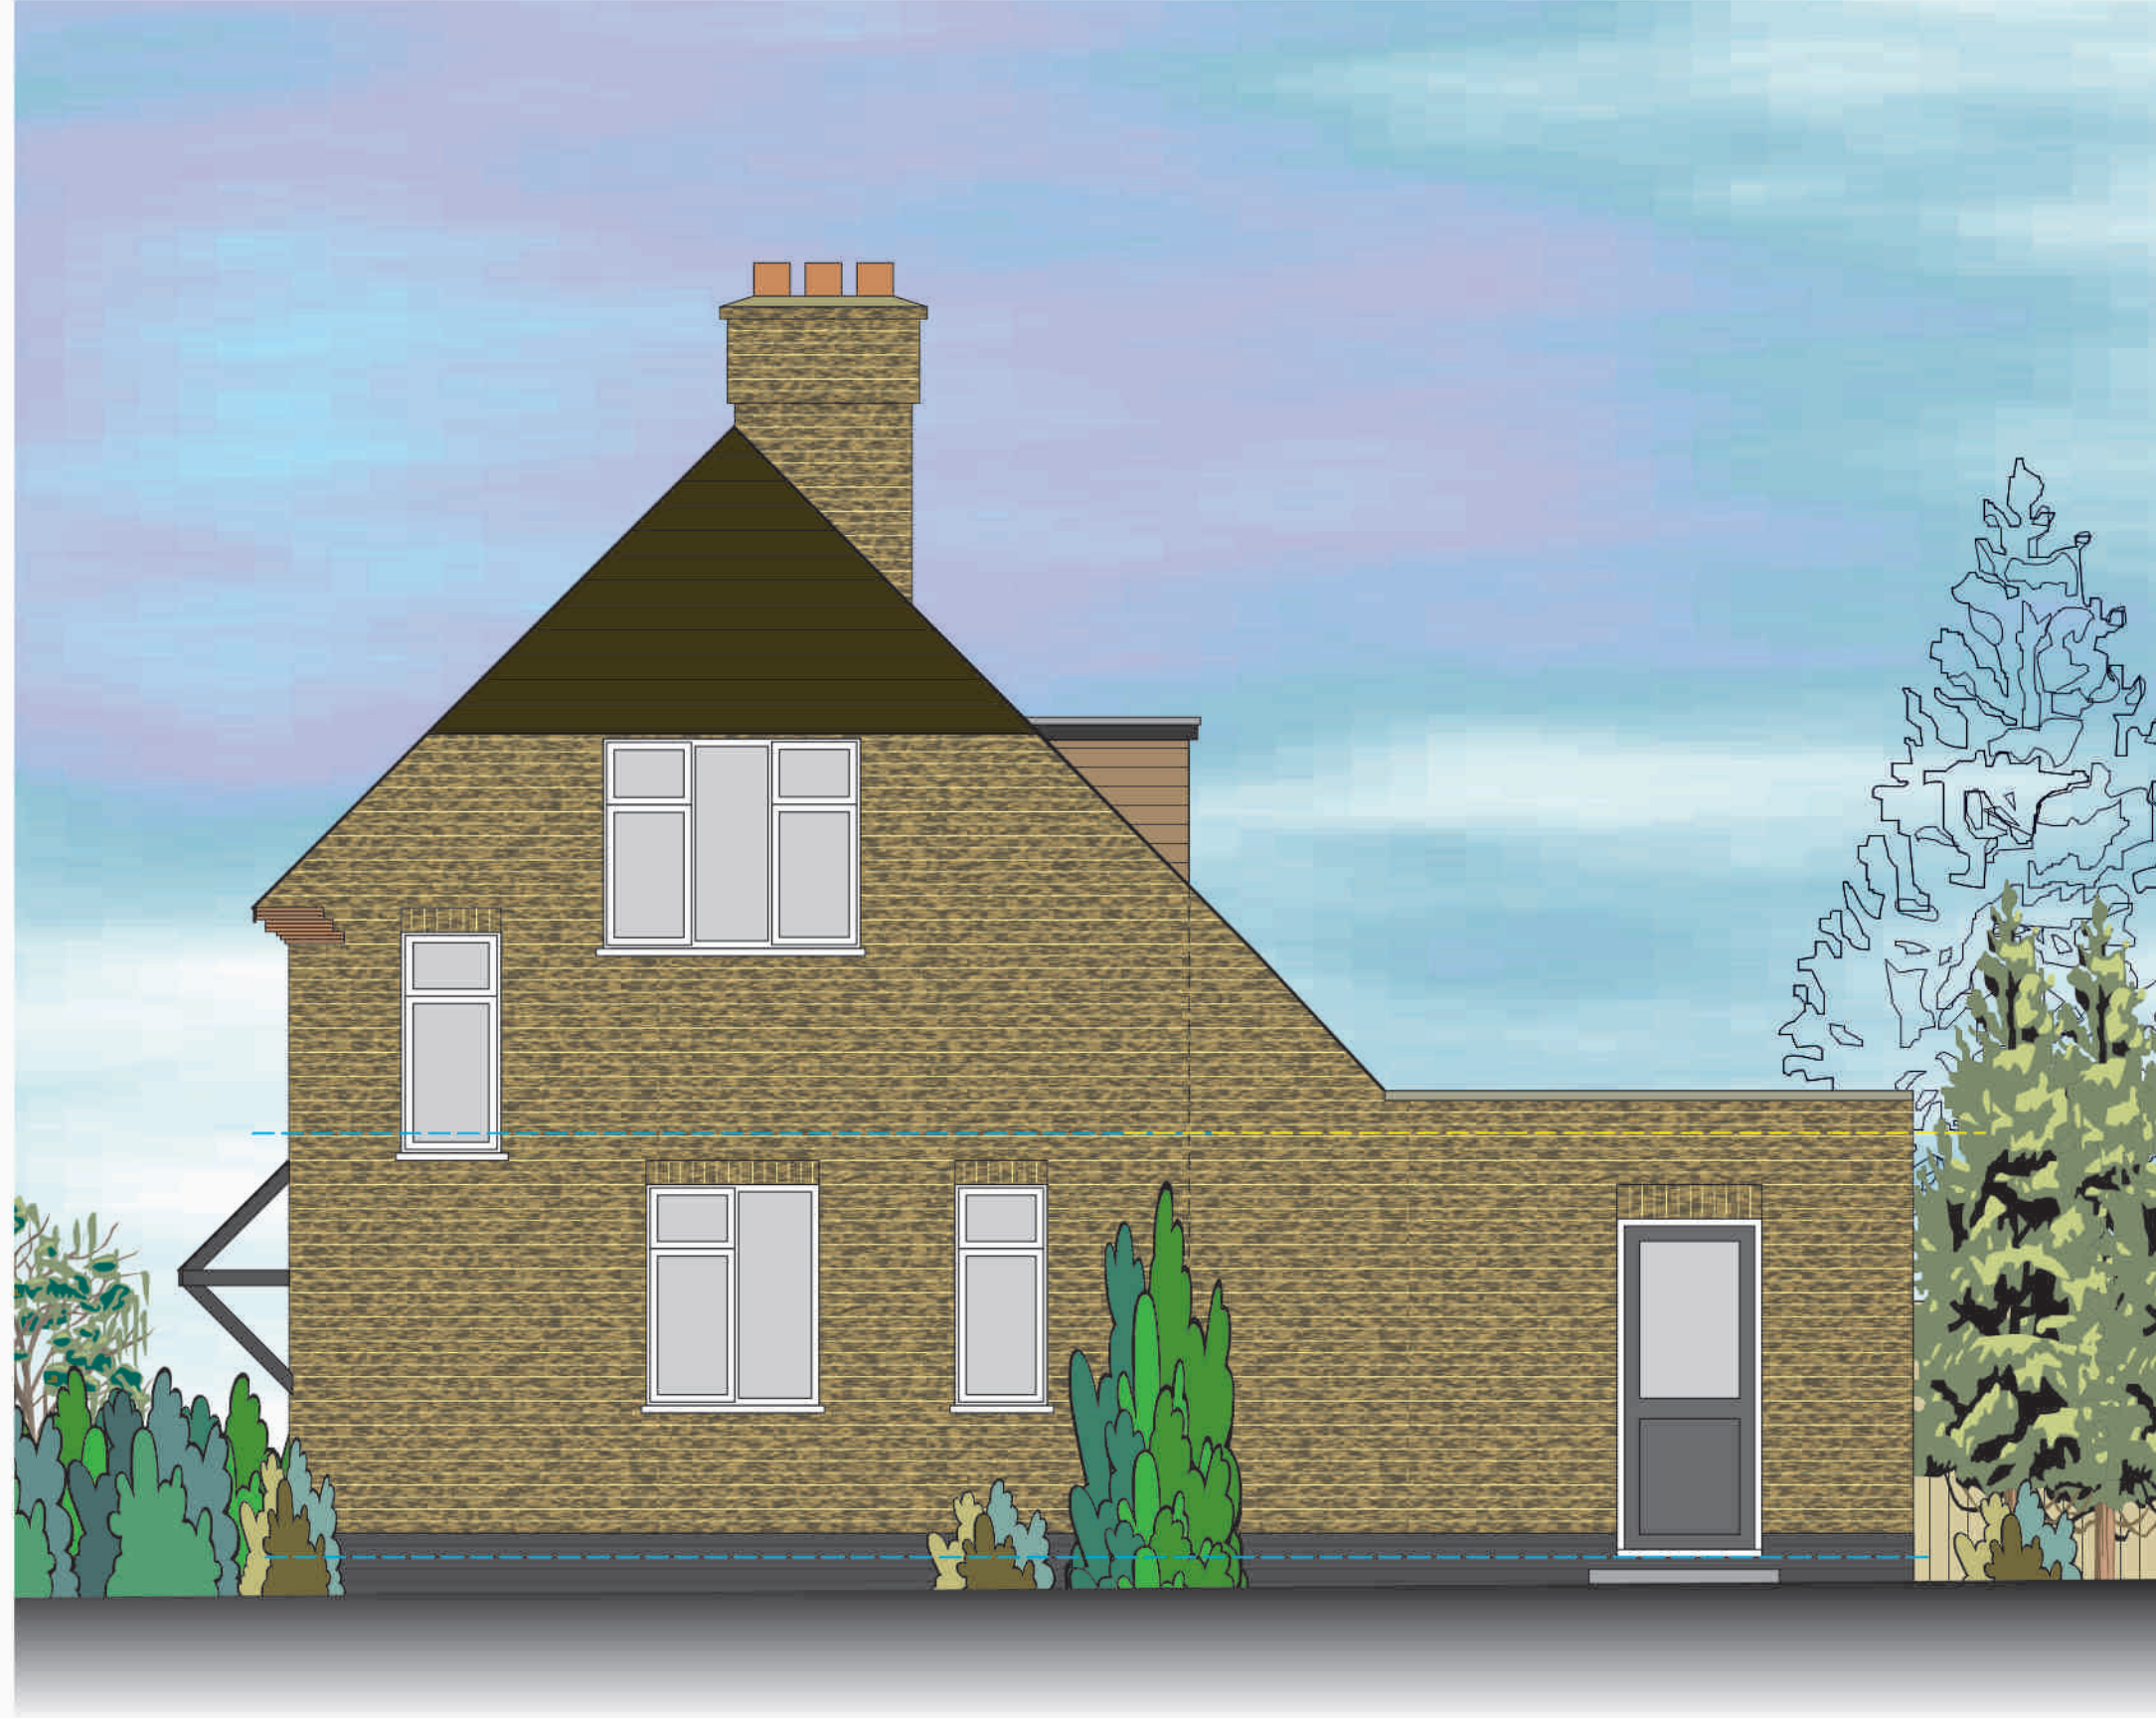

Proposed Side Elevation - 1:50 NORTH



Existing/Proposed Front Elevation - 1:50 EAST

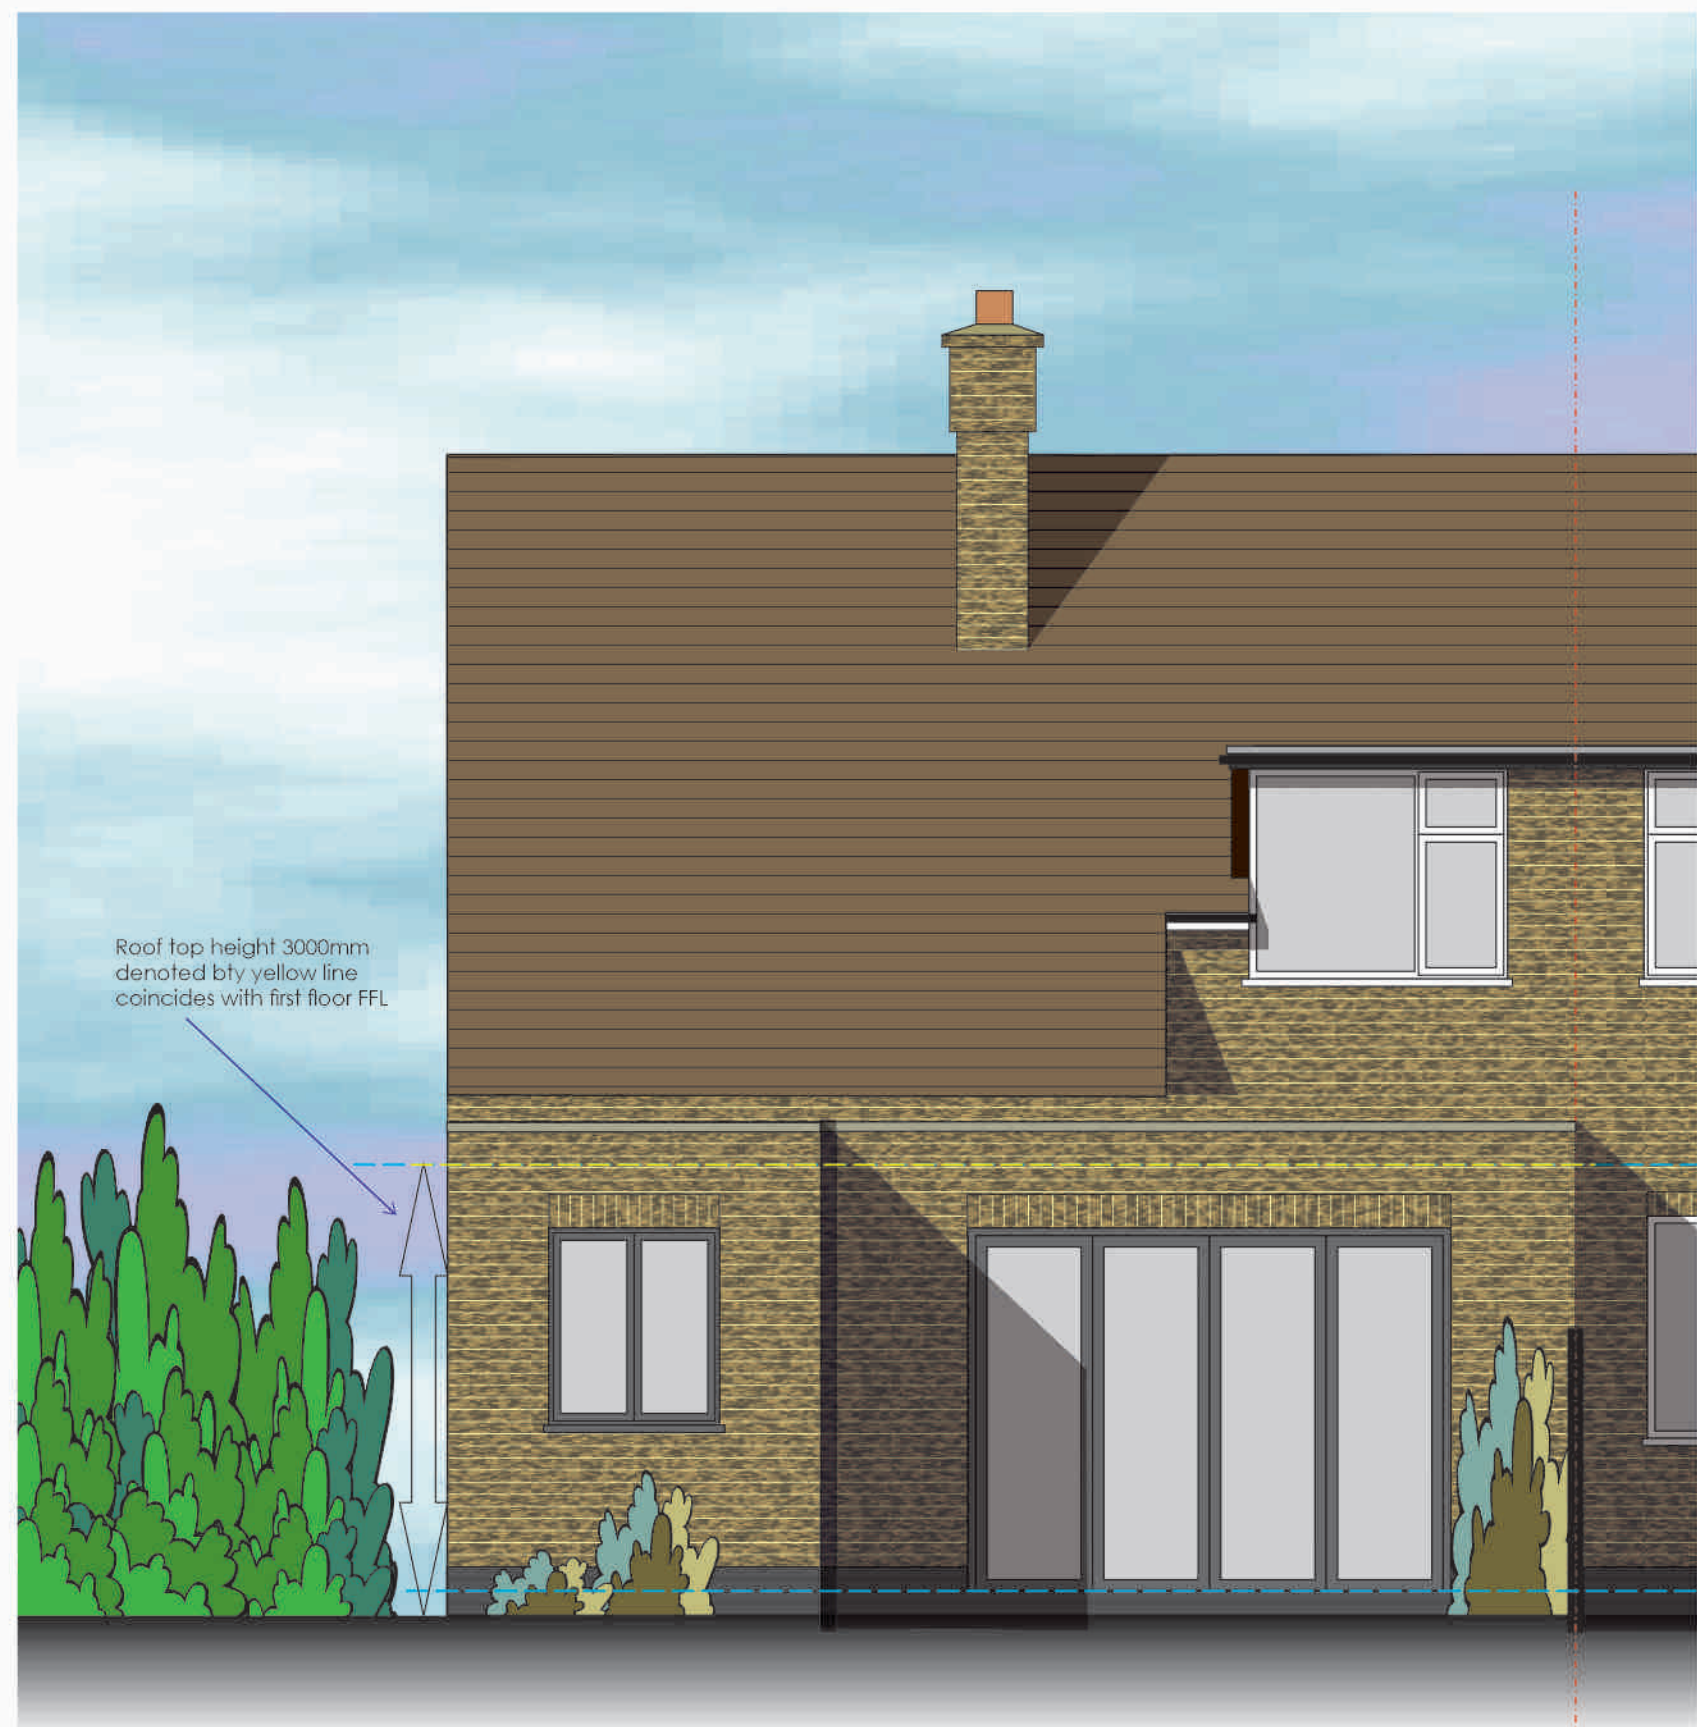

Proposed Rear Elevation - 1:50 WEST



Proposed Side Elevation - 1:50 SOUTH

A. Gap between extensions added RFW

REVISIONS
SCALE: 1:50
DATE: September 2023
DRAWN: RFW

Proposed Elevations - Rear Extension

PROJECT
Proposed Rear Extensions
Little Westwood Thong Lane
Gravesend Kent DA12 4AD
for: Mr M and Mrs A Cason

WARD + ASSOCIATES
THE HOO WROTHAM ROAD
MEOPHAM GRAVESEND KENT DA13 0HP

T: 01474 814196 M: 07771 843940
E: admin@wardassociates.co.uk W: www.wardassociates.co.uk
Skype User Name: rogerwardassociates

1222.WD.08A

A