



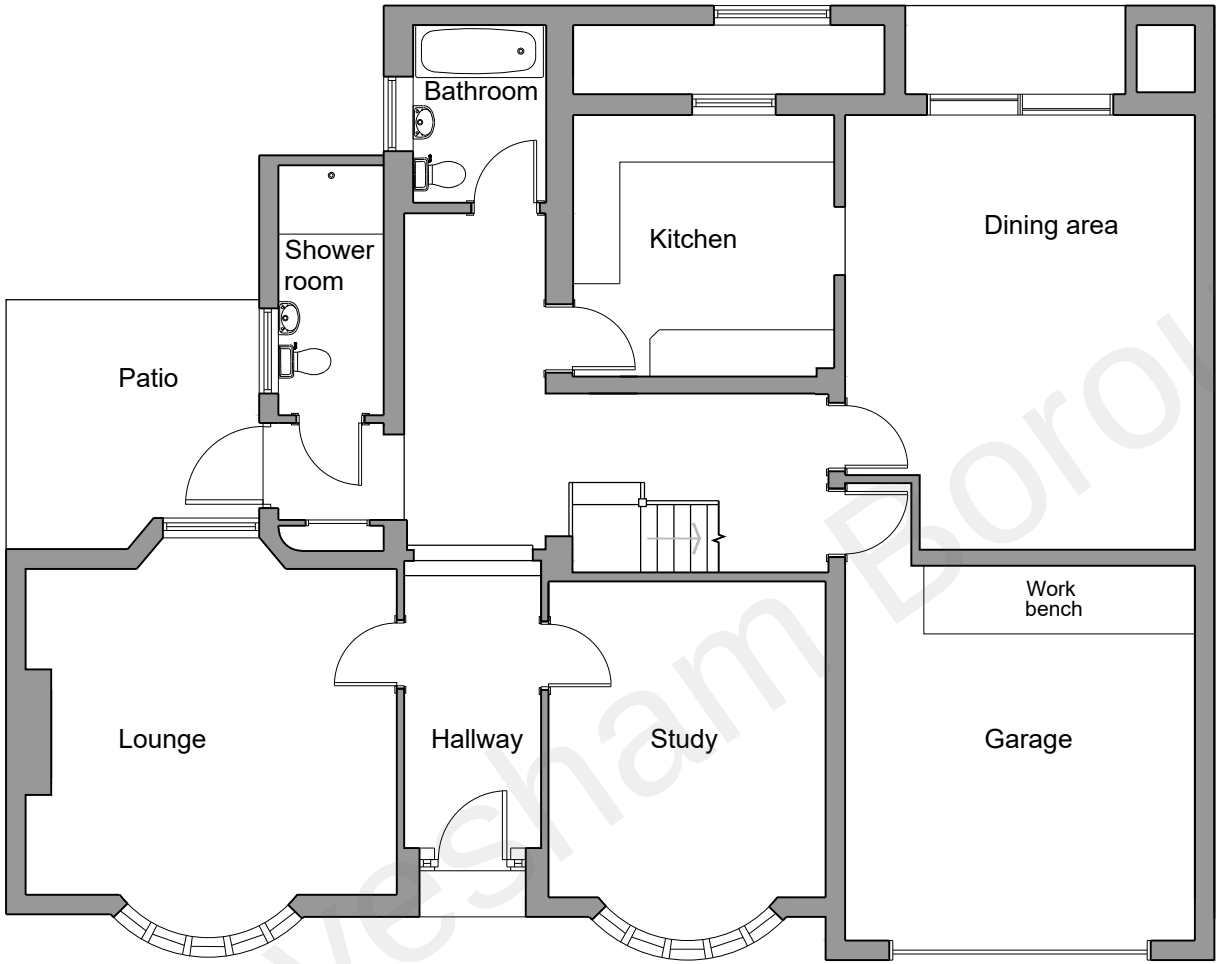

EXISTING GROUND FLOOR PLAN

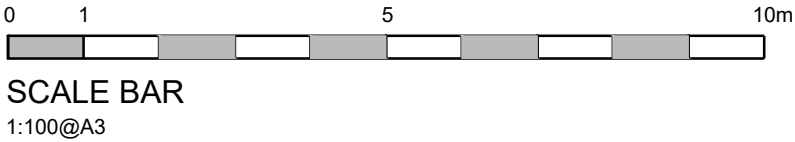

LEGEND

Existing walls remaining.

New walls.

Existing walls removed.

MBCS ARCHITECTURAL SERVICES LIMITED  
©This drawing is the copyright of MBCS ARCHITECTURAL SERVICES LIMITED.  
All dimensions and levels must be checked on site and verified prior to construction.  
MBCS Architectural Services Limited, Regus House, Oxford Road, Highbridge, Uxbridge, UB8 1HR  
TEL: 020 3960 7650  
EMAIL: [Contact@mbcs-as.co.uk](mailto:Contact@mbcs-as.co.uk)  
WEBSITE: [www.mbcs-as.co.uk](http://www.mbcs-as.co.uk)

|       |             |      |
|-------|-------------|------|
| Notes |             |      |
|       |             |      |
| Rev   | Description | Date |

Project

WOODSIDE  
FOXENDOWN LANE, MEOPHAM  
KENT, DA13 0AE

Drawing Title

EXISTING  
GROUND FLOOR PLAN



|                                 |               |
|---------------------------------|---------------|
| Drawn By MB                     |               |
| Scale 1:100@A3                  | Date 07.12.21 |
| Drawing Number MBCS21-27/APL010 | Revision P1   |