



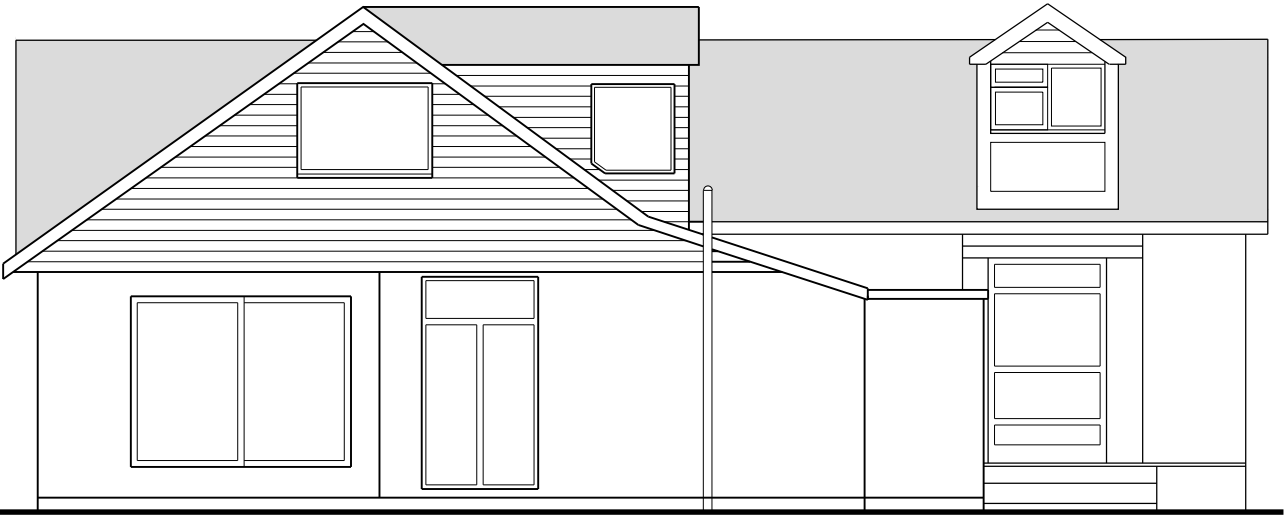

EXISTING SOUTH ELEVATION

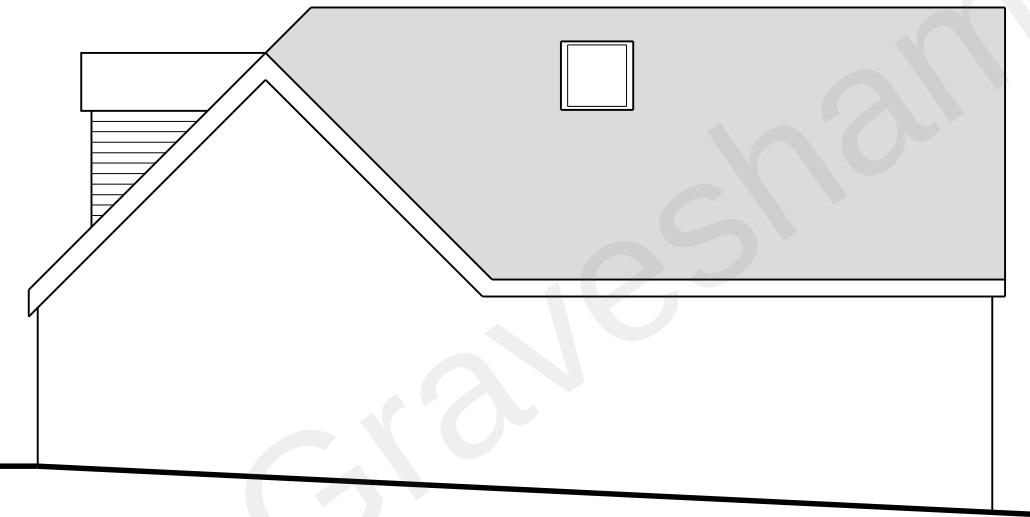

EXISTING WEST ELEVATION

LEGEND

Existing walls remaining.

New walls.

Existing walls removed.

MBCS ARCHITECTURAL SERVICES LIMITED
©This drawing is the copyright of MBCS ARCHITECTURAL SERVICES LIMITED.
All dimensions and levels must be checked on site and verified prior to construction.
MBCS Architectural Services Limited, Regus House, Oxford Road, Highbridge, Uxbridge, UB8 1HR
TEL: 020 3960 7650
EMAIL: Contact@mbcs-as.co.uk
WEBSITE: www.mbc-as.co.uk

Notes		
Rev	Description	Date

Project

WOODSIDE
FOXENDOWN LANE, MEOPHAM
KENT, DA13 0AE

Drawing Title

EXISTING
REAR & SIDE ELEVATIONS



Drawn By MB	
Scale 1:100@A3	Date 07.12.21
Drawing Number MBCS21-27/APL014	Revision P1

01510m

SCALE BAR

1:100@A3