



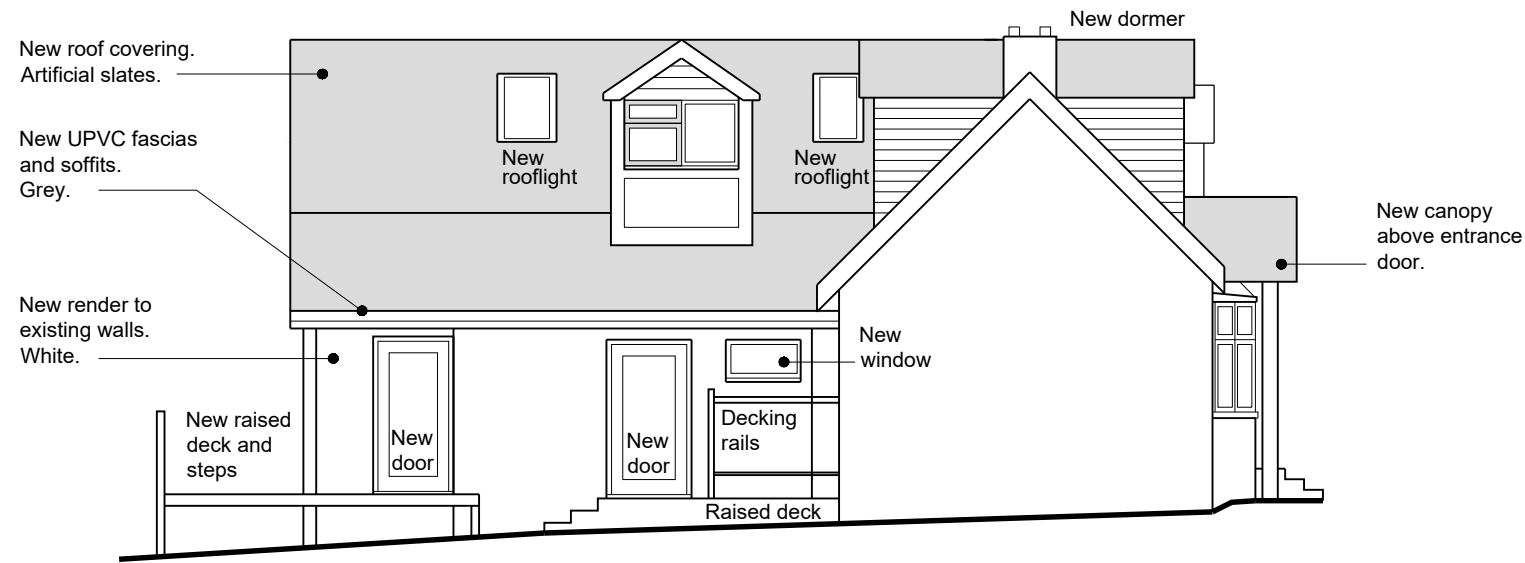

PROPOSED EAST ELEVATION

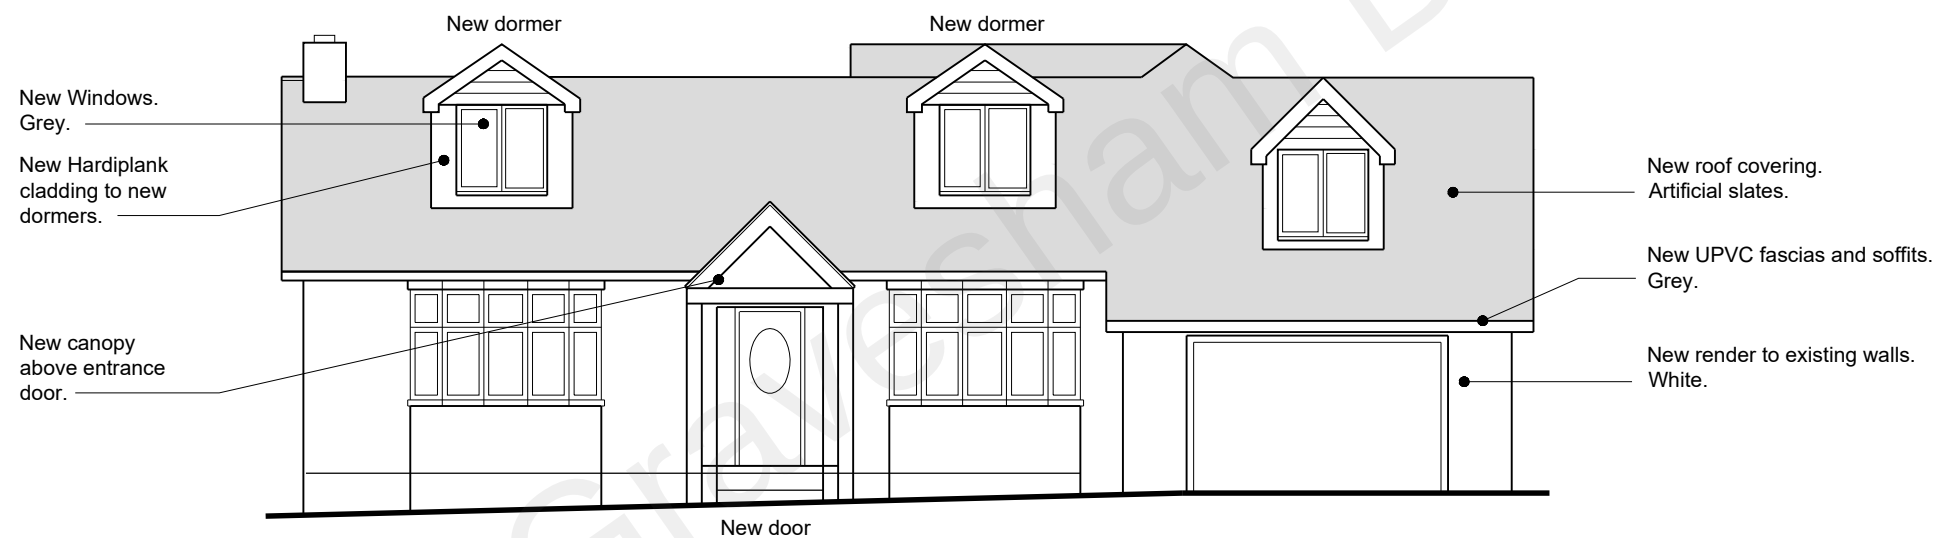

PROPOSED NORTH ELEVATION

LEGEND

-  Existing walls remaining.
-  New walls.
-  Existing walls removed.

MBCS ARCHITECTURAL SERVICES LIMITED
 ©This drawing is the copyright of MBCS ARCHITECTURAL SERVICES LIMITED.
 All dimensions and levels must be checked on site and verified prior to construction.
 MBCS Architectural Services Limited, Regus House, Oxford Road, Highbridge, Uxbridge, UB8 1HR
 TEL: 020 3960 7650
 EMAIL: Contact@mbcs-as.co.uk
 WEBSITE: www.mbc-as.co.uk

Notes		
Rev	Description	Date

Project
WOODSIDE
FOXENDOWN LANE, MEOPHAM
KENT, DA13 0AE

Drawing Title
PROPOSED
FRONT & SIDE ELEVATIONS



Drawn By MB	
Scale 1:100@A3	Date 07.12.21
Drawing Number MBCS21-27/APL023	Revision P1

