


ALL DIMENSIONS TO BE VERIFIED BY THE CONTRACTOR ON SITE

Note:-

- All dimensions where indicated are approximate and are for guidance purposes only. Actual dimensions should be checked on site.
- For proposed floor plans see drawing 2021/283 - 003.
- Contractor to assume design responsibility under CDM2015.
- Note, all structural information noted should be checked against detailed structural engineers information / calculation sheets.

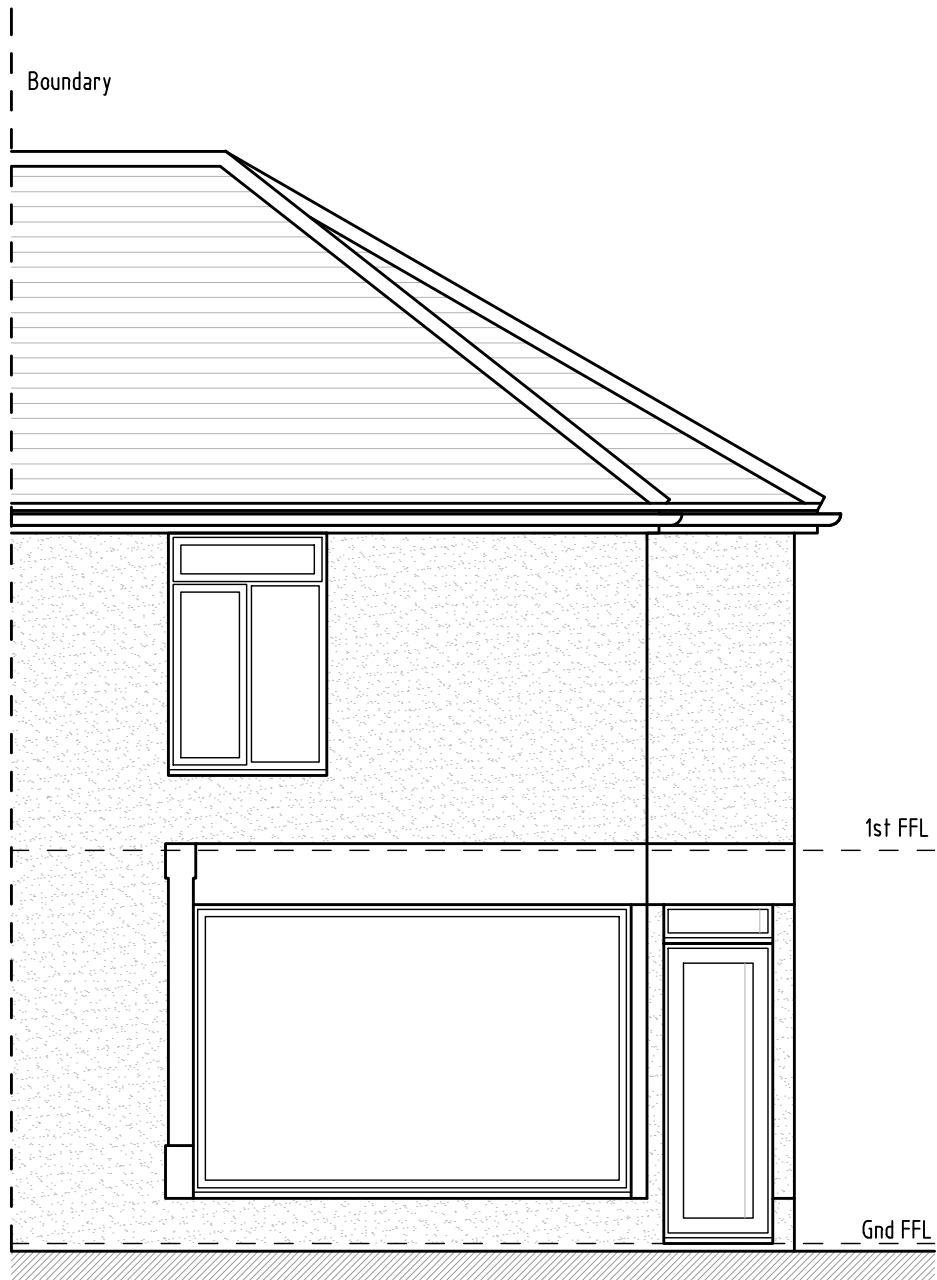


Front Elevation




Side Elevation

0m 1m 2m 3m 4m 5m
Scale bar

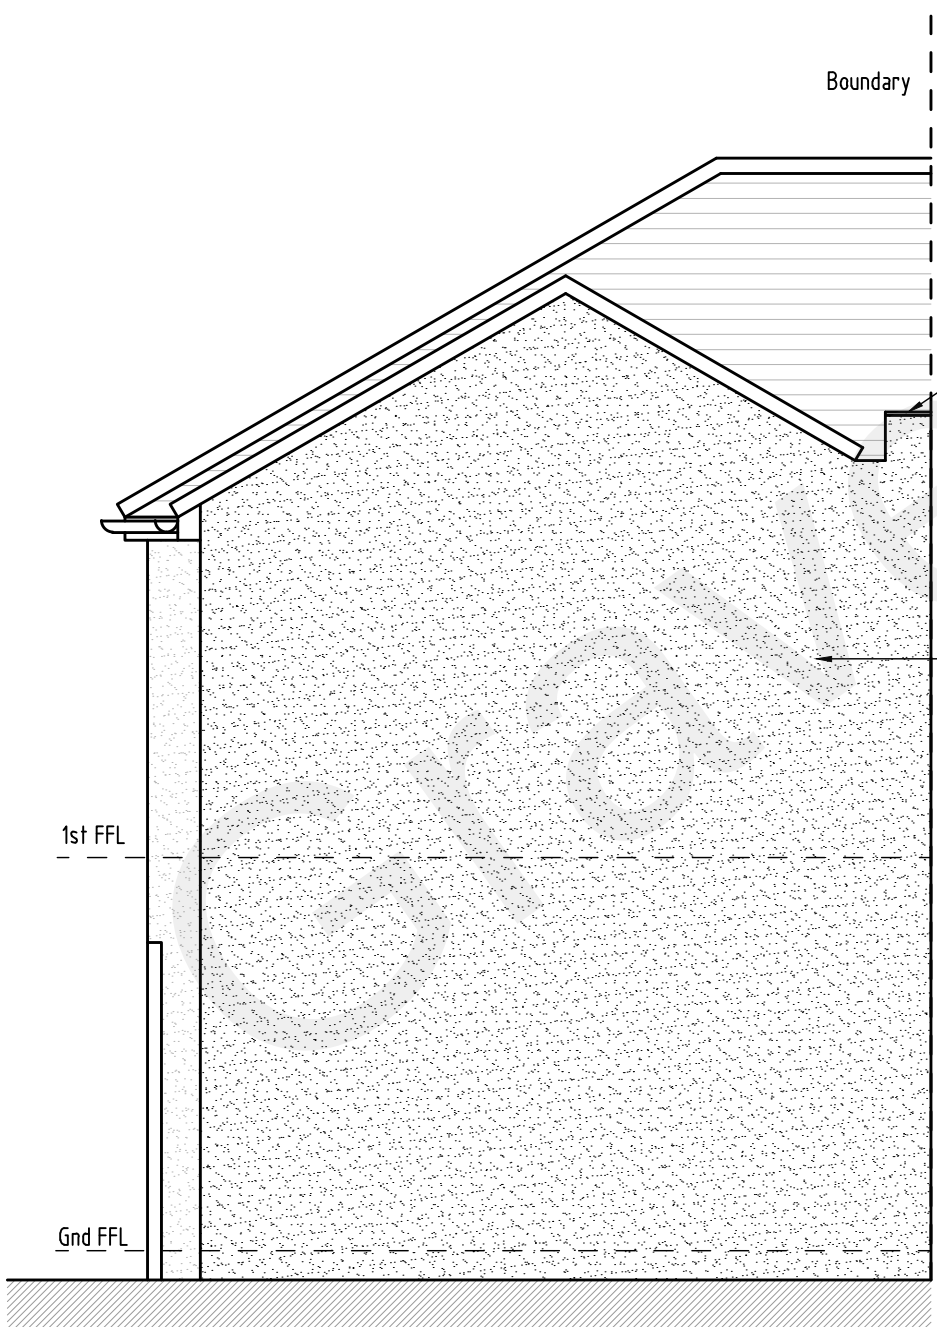

Rear Elevation

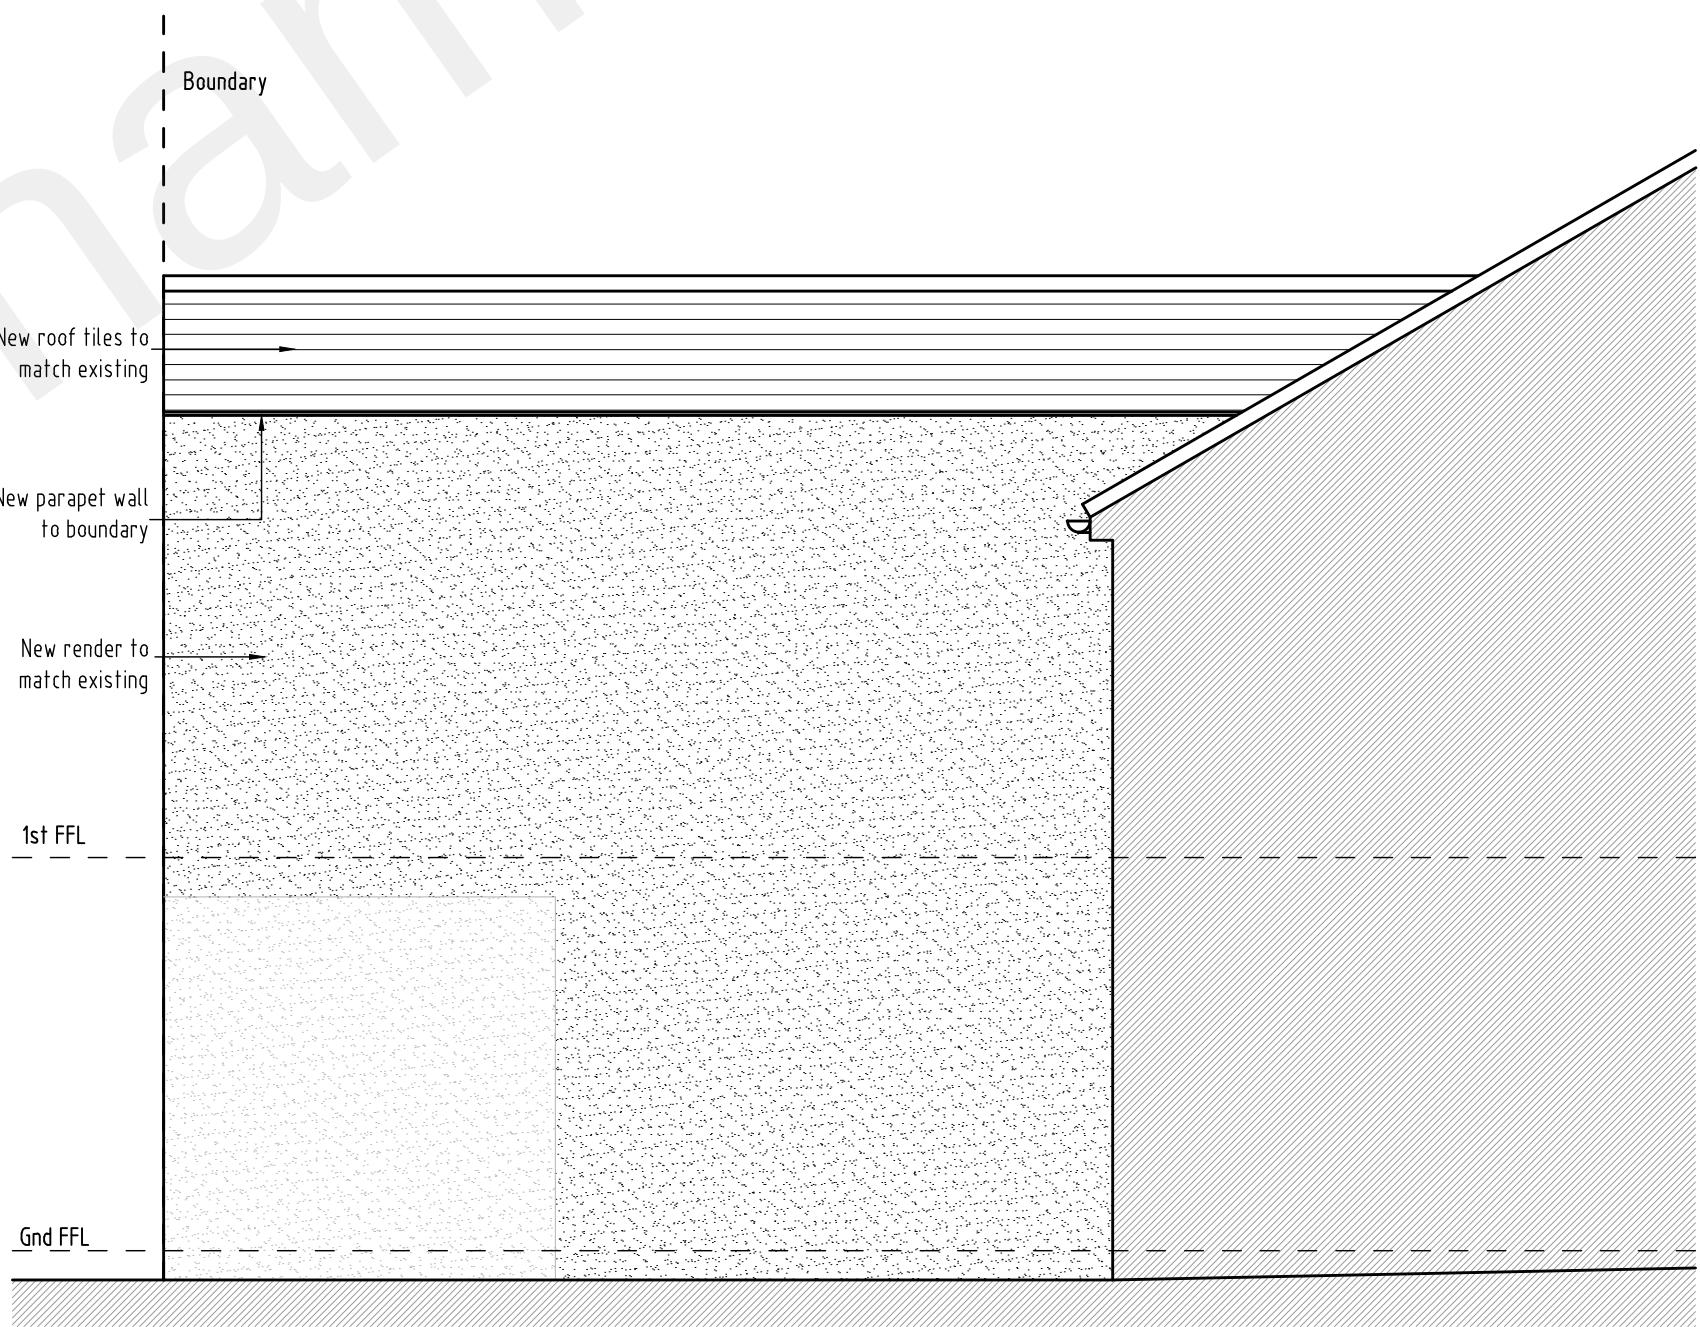

Side Elevation

REV	DESCRIPTION	DATE	INT	CHKD
STATUS	FOR INFORMATION			

Client
Mrs H

Project
48 Arthur Street, Gravesend,
Kent. DA11 0PR

Title
Proposed Elevations

Scale 1:50@A1	Date 03.12.21	Drawn N/A	Checked N/A
Project No: 2021/283	Drawing No. 004	Revision ~	