



ALL DIMENSIONS TO BE VERIFIED BY THE CONTRACTOR ON SITE

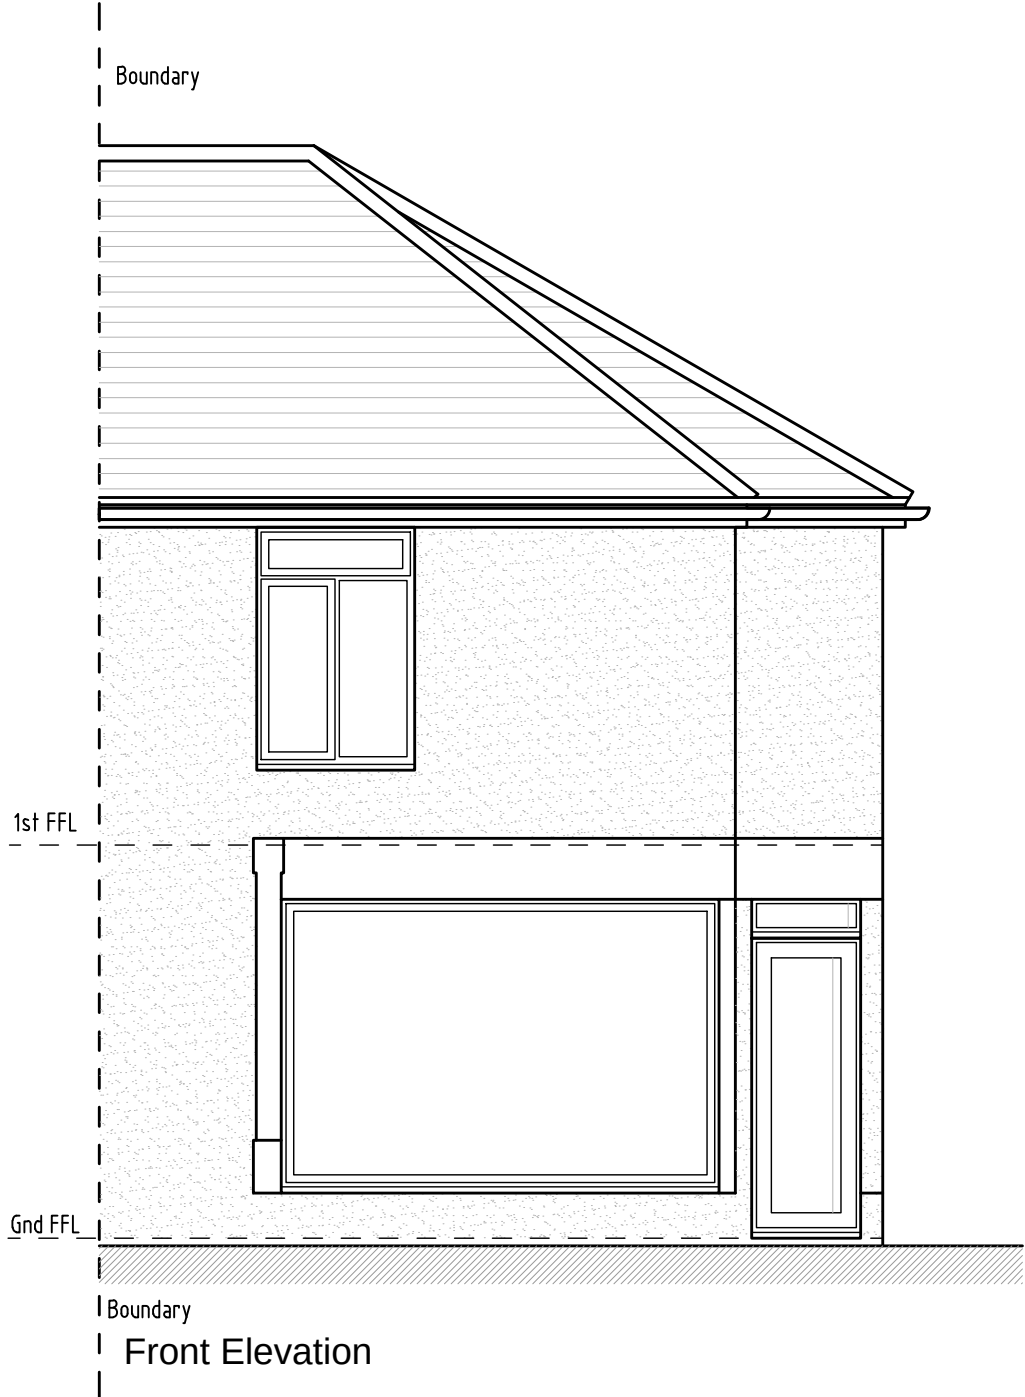


Front Elevation




Side Elevation

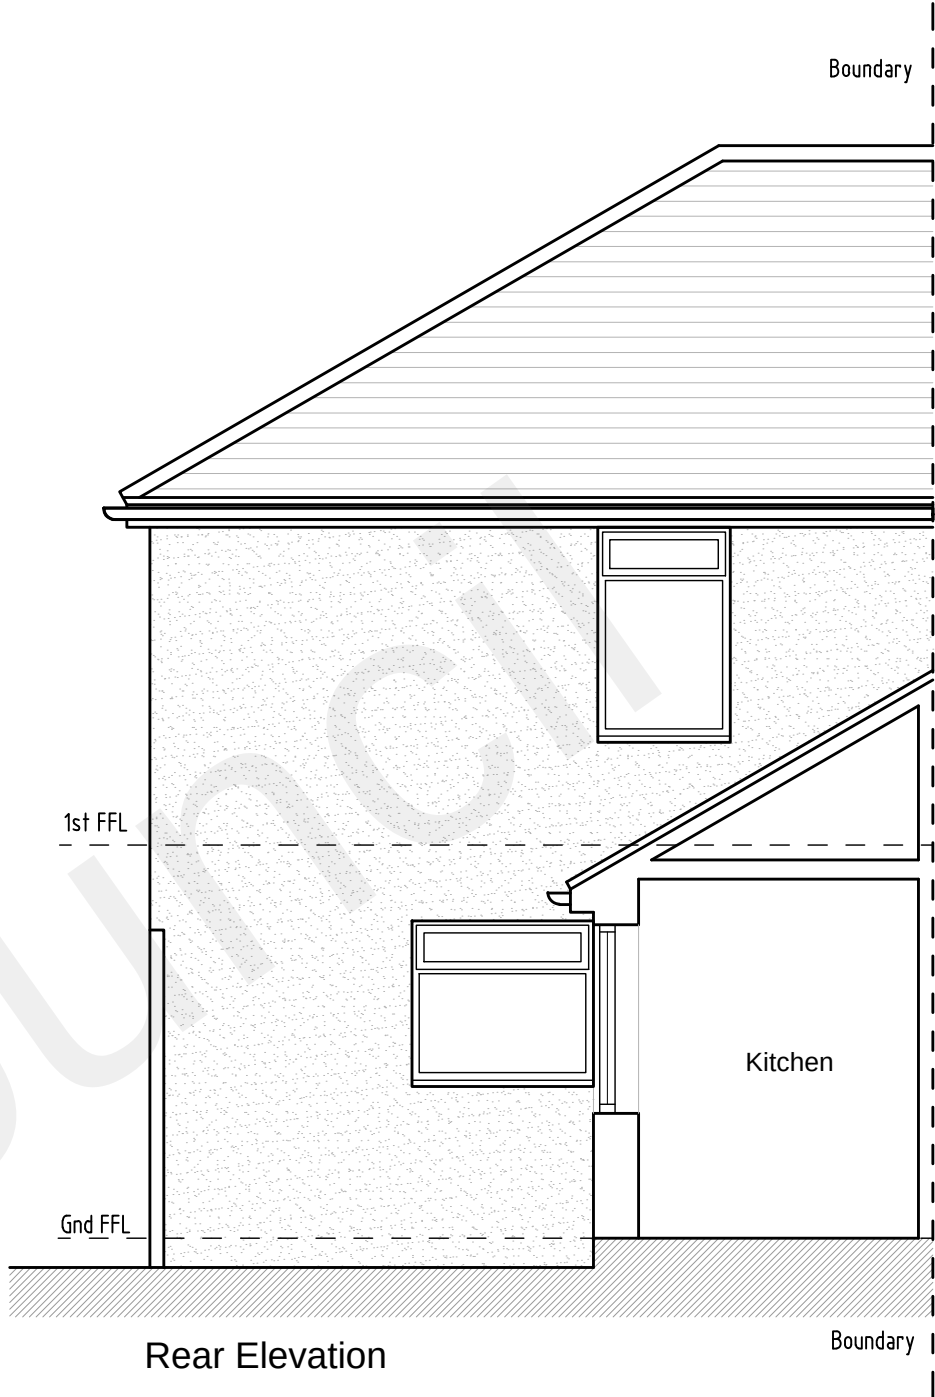


Rear Elevation

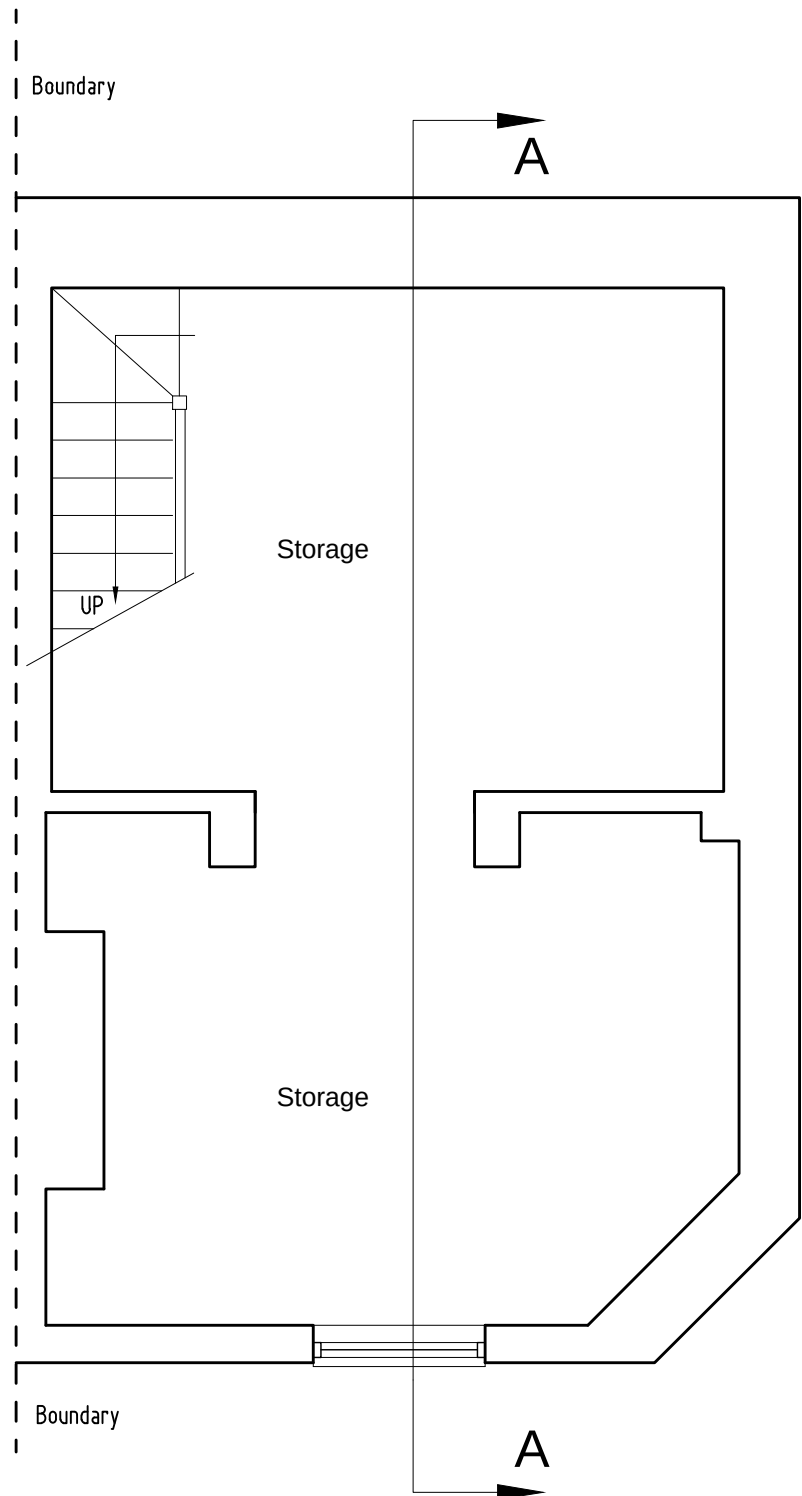


Basement Floor Plan

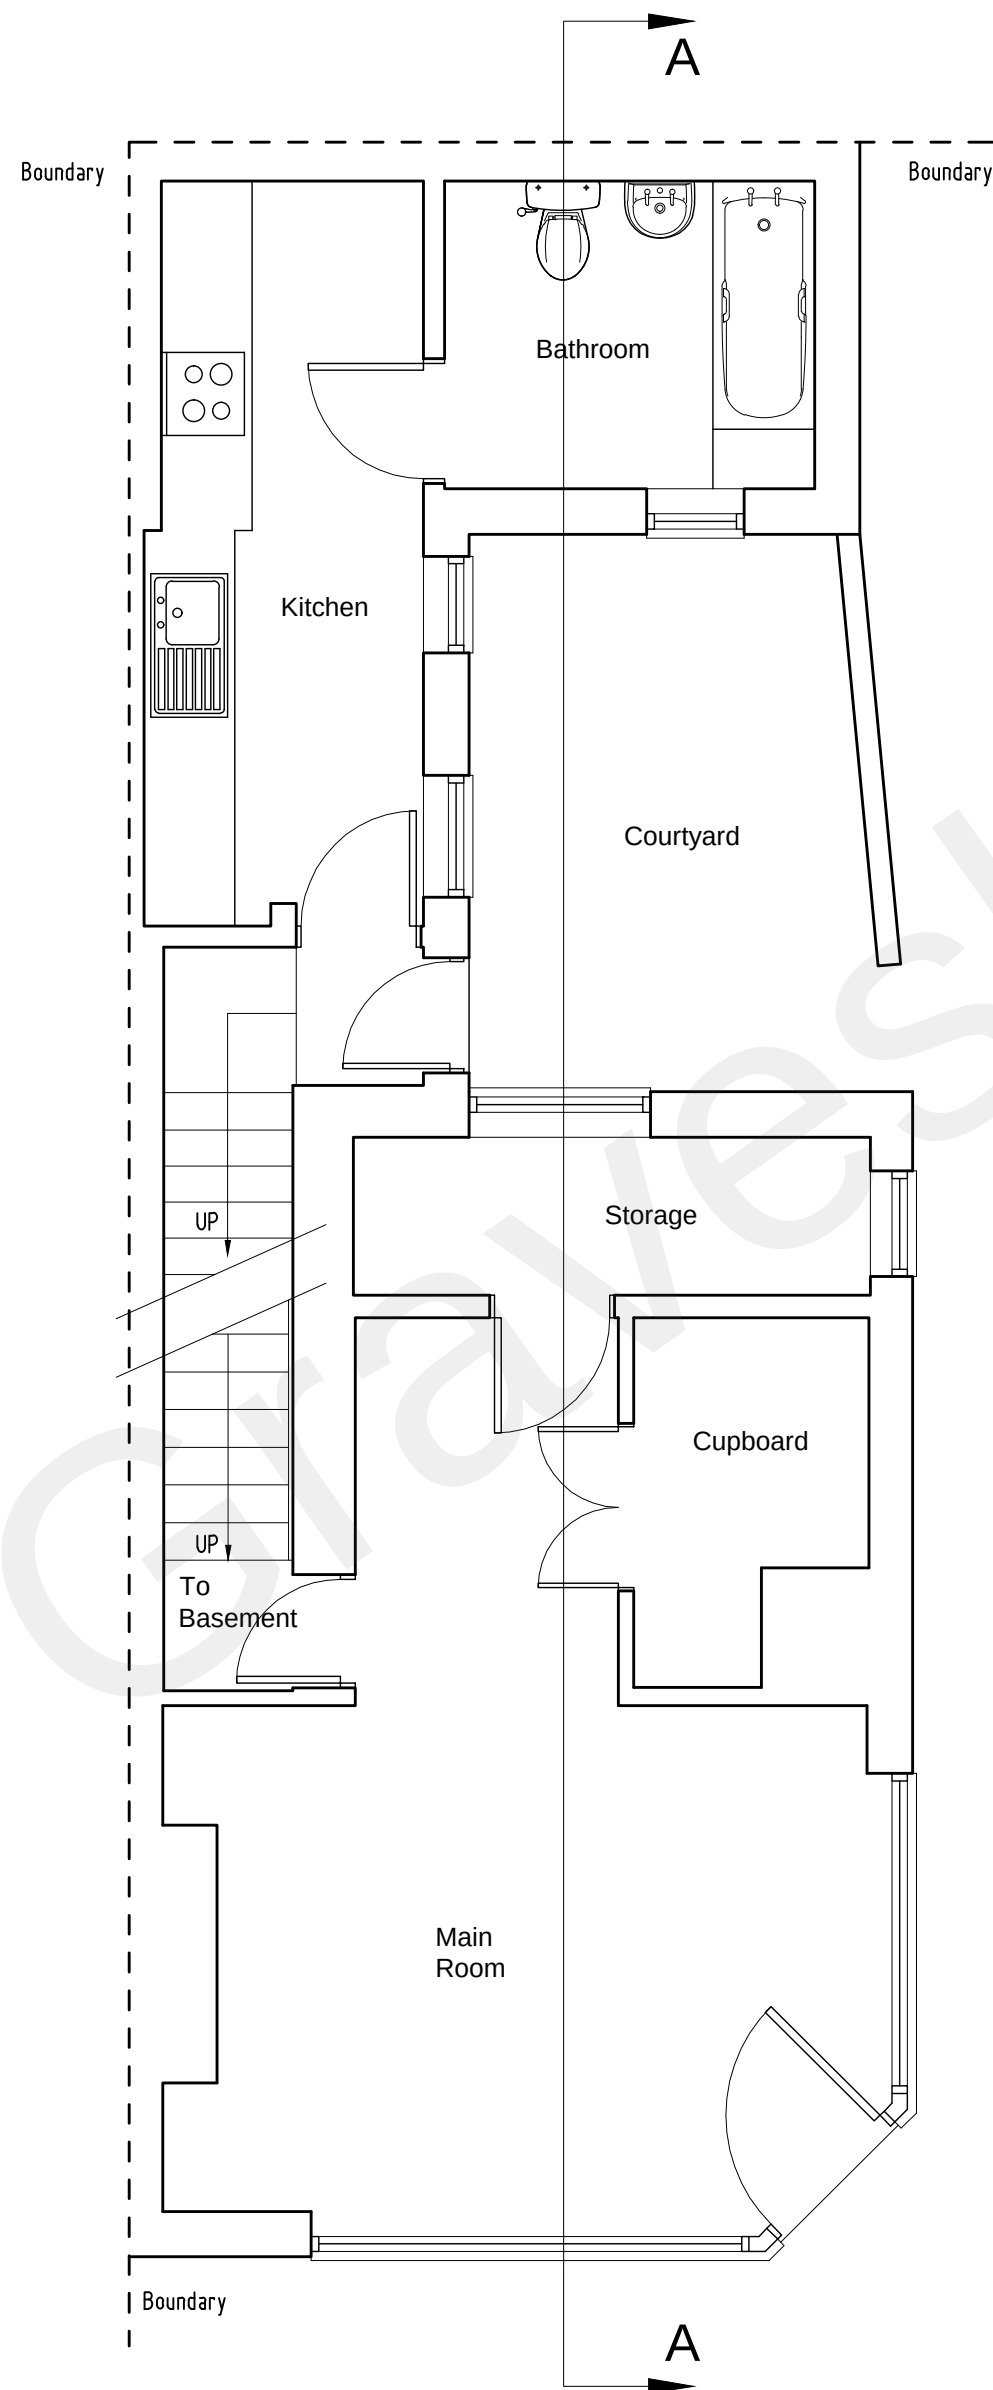

Ground Floor Plan

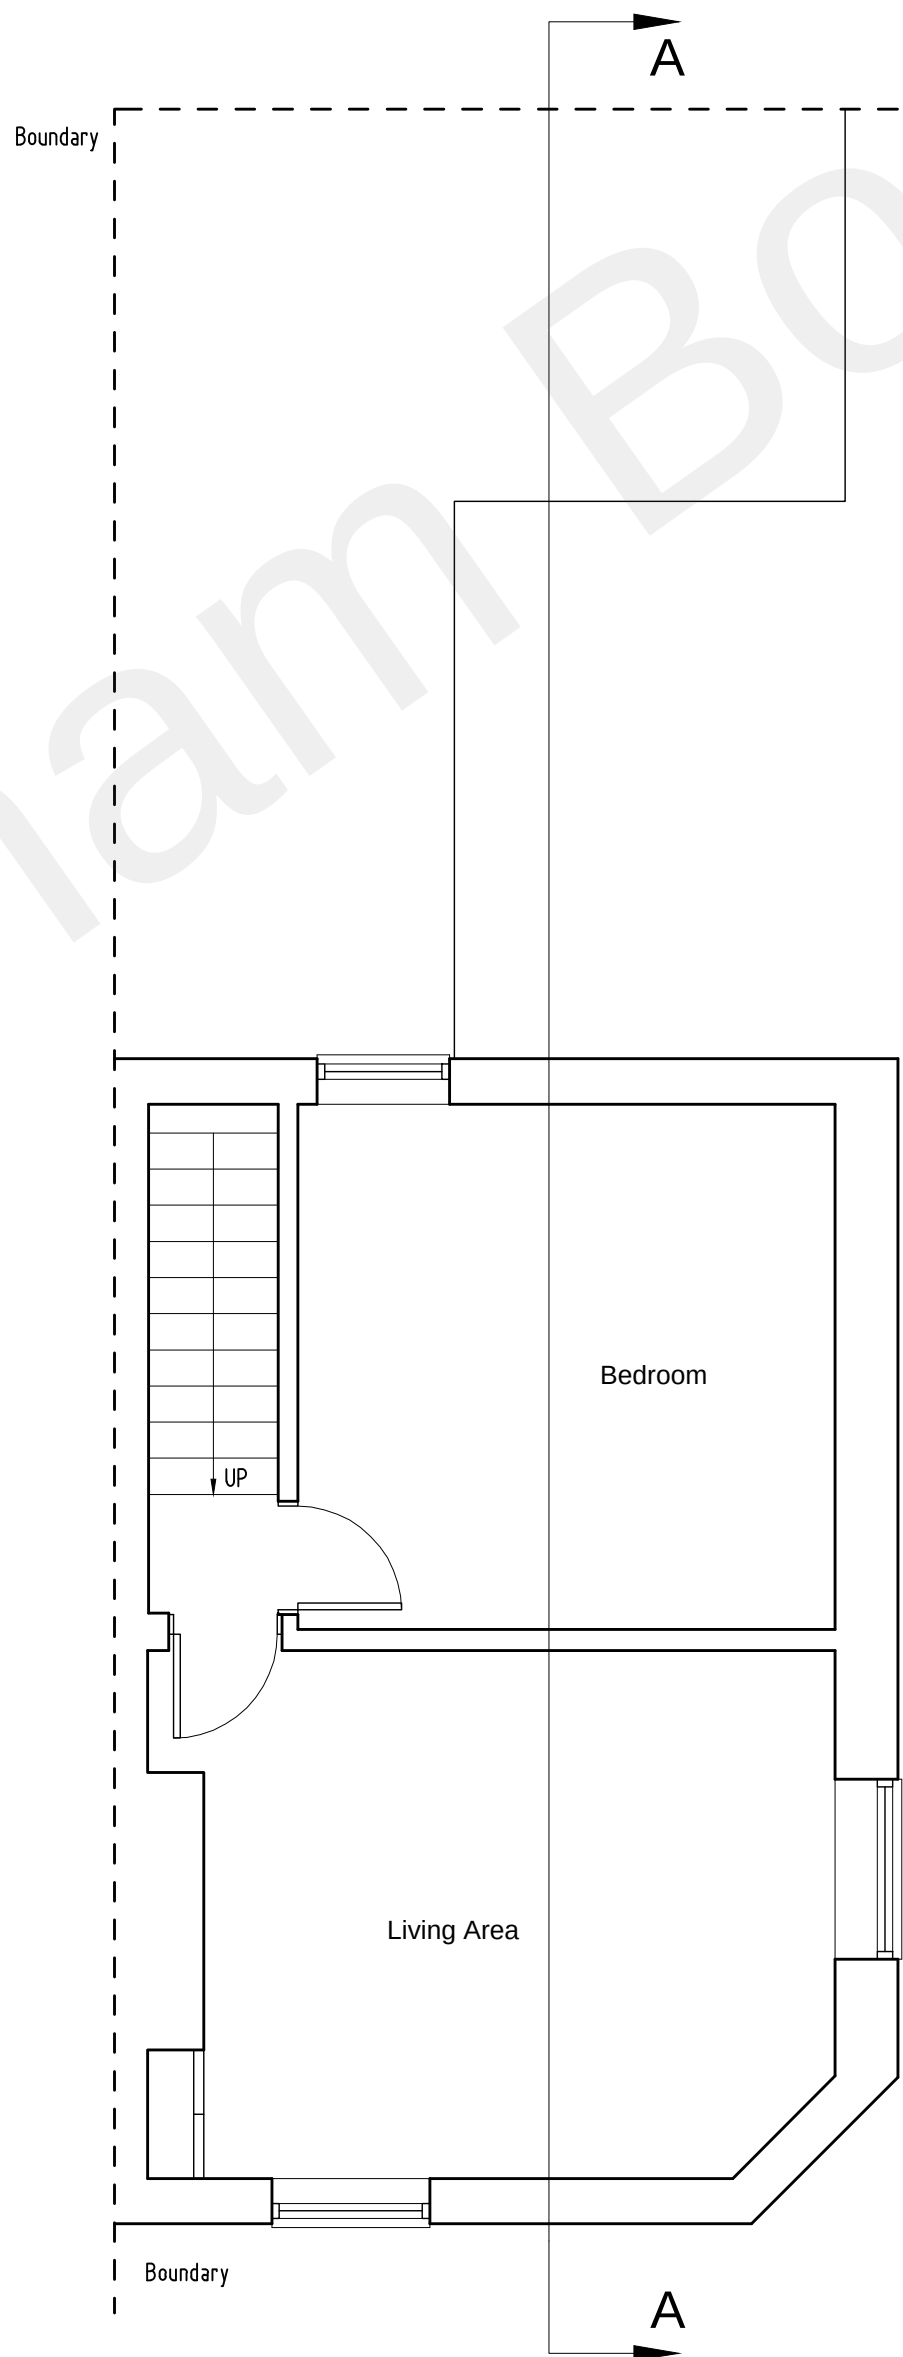

First Floor Plan

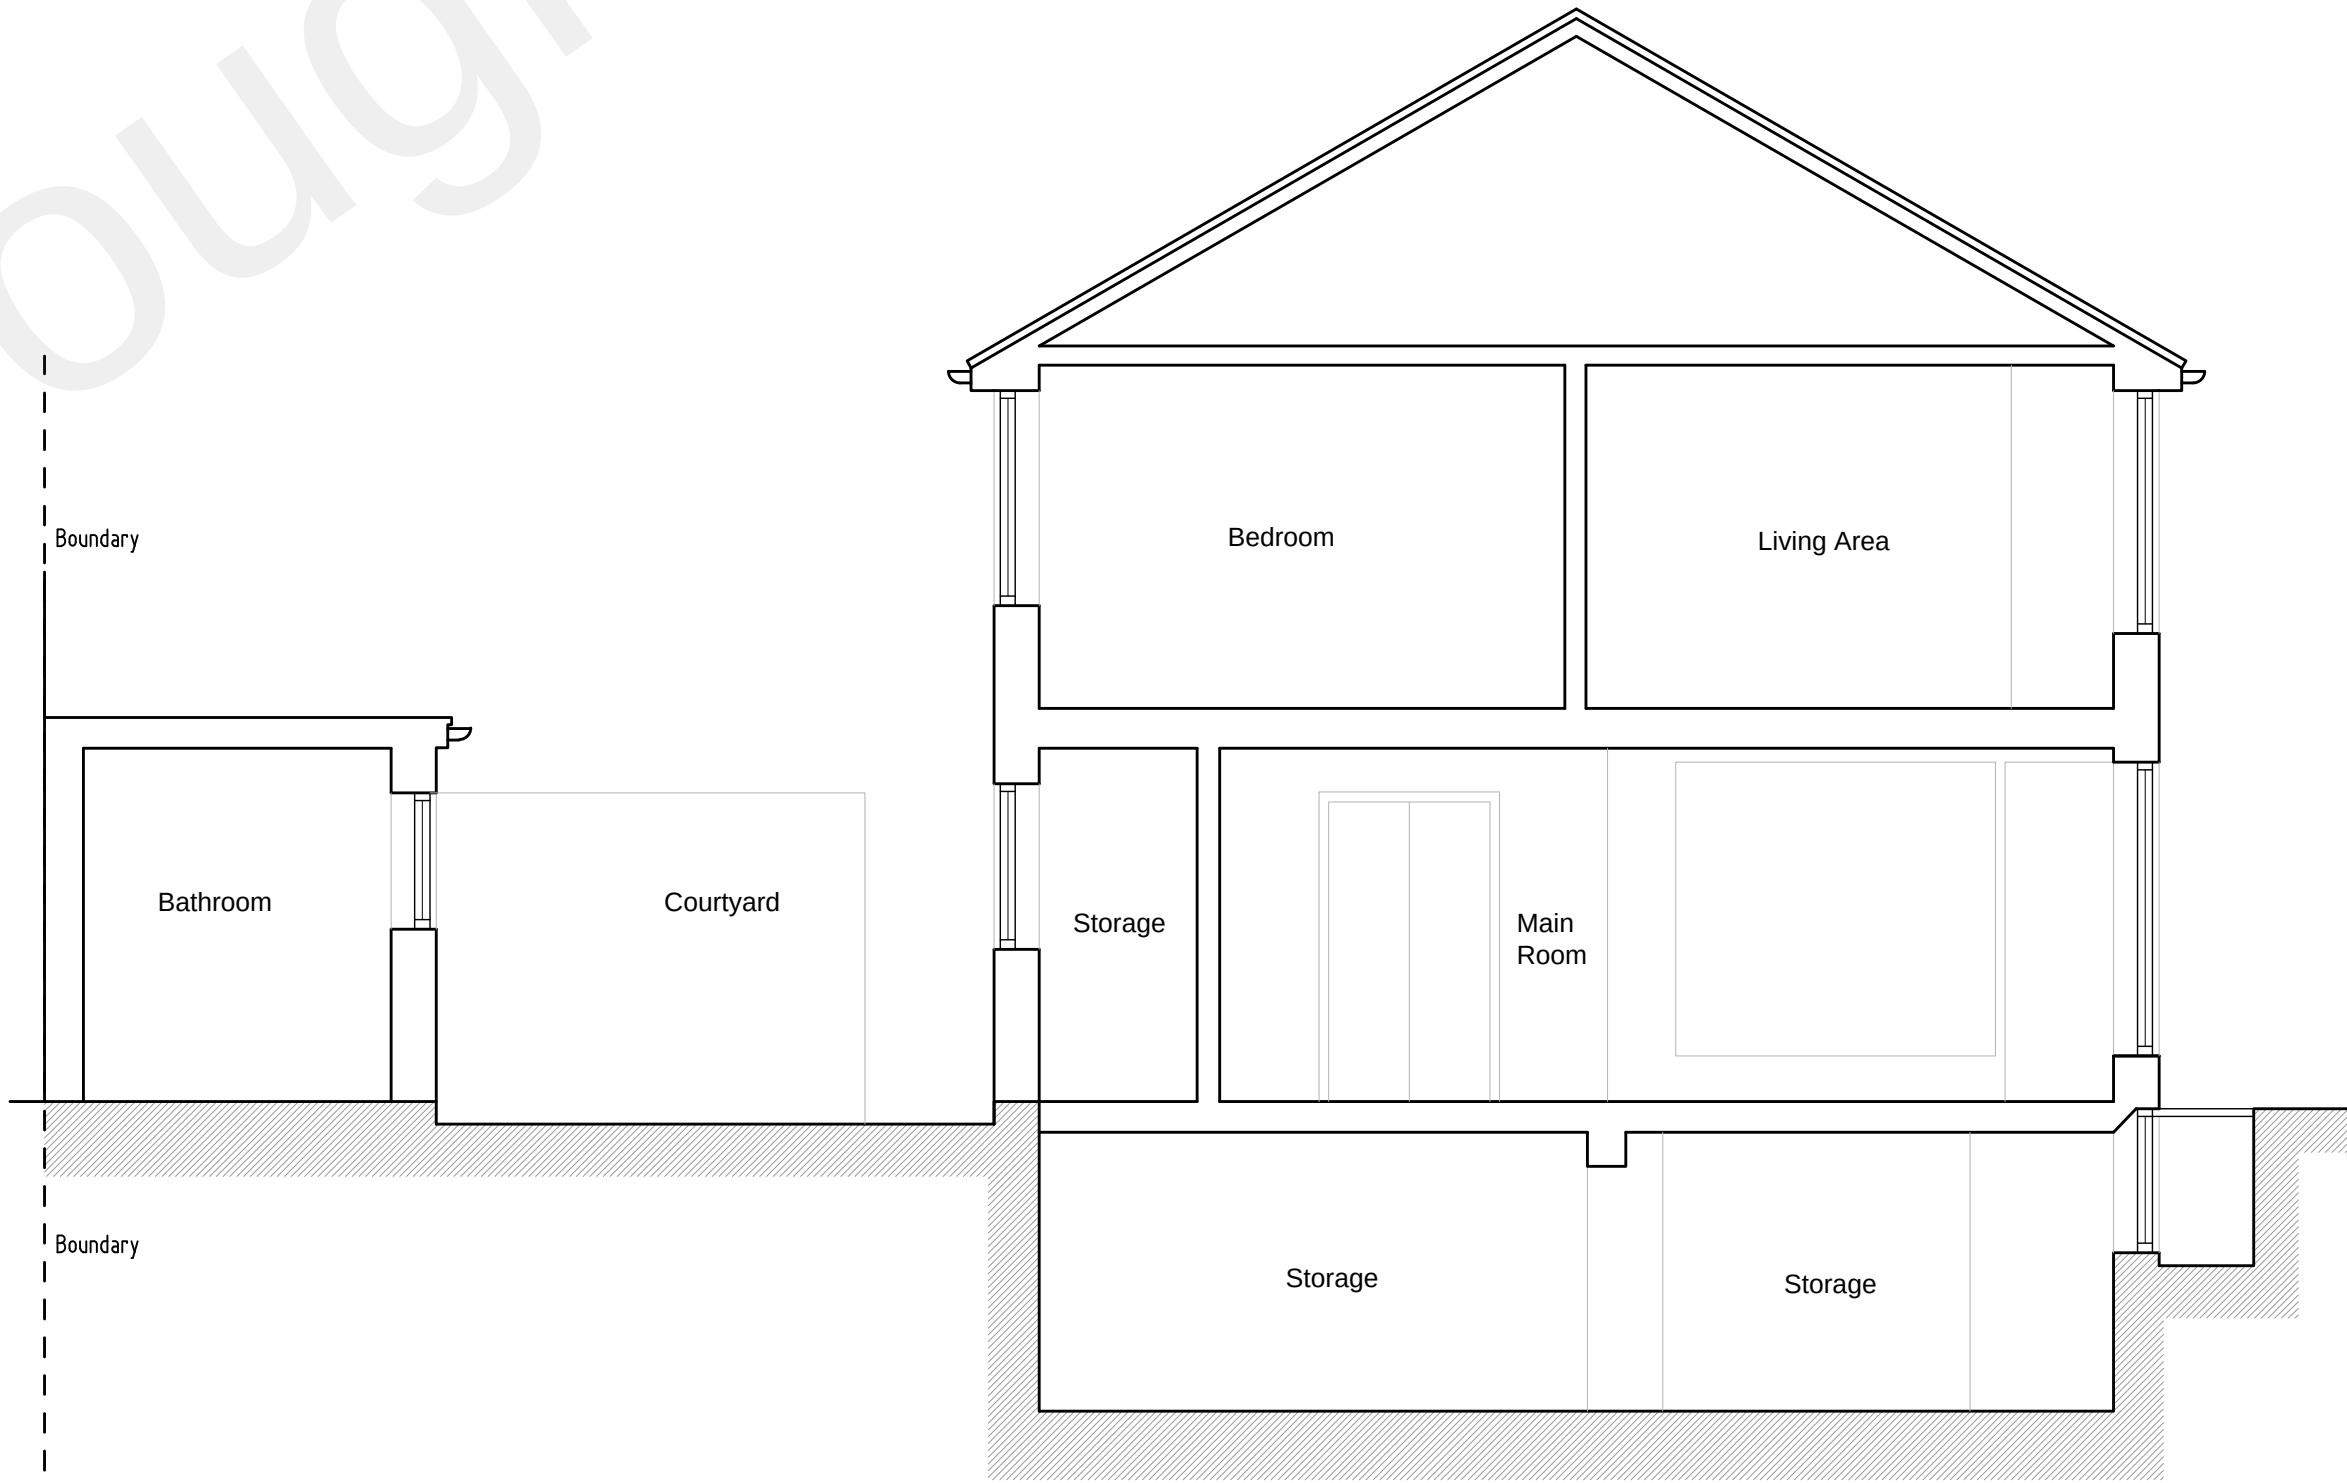

Section A-A



| REV    | DESCRIPTION     | DATE | INT | CHKD |
|--------|-----------------|------|-----|------|
| STATUS | FOR INFORMATION |      |     |      |

Client  
Mrs H

Project  
48 Arthur Street, Gravesend,  
Kent. DA11 0PR

Title  
Existing Floor Plans, Elevations & Section

Scale  
1:50@A1  
Project No:  
2021/283

Date  
12/11/2021  
Drawing No.  
002

Drawn  
N/A  
Checked  
N/A  
Revision  
~