



Notes / Specification



- 1. DRAWINGS ARE FOR PLANNING PURPOSES ONLY.
- 2. ALL MEASUREMENTS WITHIN THIS DOCUMENT ARE FOR DESIGN PURPOSES ONLY TO DETERMINE BEAM SIZE.
- 3. THE BUILDER IS ADVISED TO DOUBLE CHECK MEASUREMENTS ON SITE AND REPORT ANY DISCREPANCIES TO THE DESIGN ENGINEER PRIOR TO ORDERING MATERIALS.
- 4. THE DESIGN ENGINEER DOES NOT ACCEPT ANY RESPONSIBILITY FOR MATERIALS INCORECTLY ORDERED.
- 5. DO NOT SCALE FROM THIS DRAWING
- 6. THESE DRAWINGS ARE THE COPYRIGHT OF RICHARD CAINE LIMITED
- 7. WORK SHALL NOT COMMENCE ON SITE UNTIL ALL STATUTORY APPROVALS HAVE BEEN RECEIVED

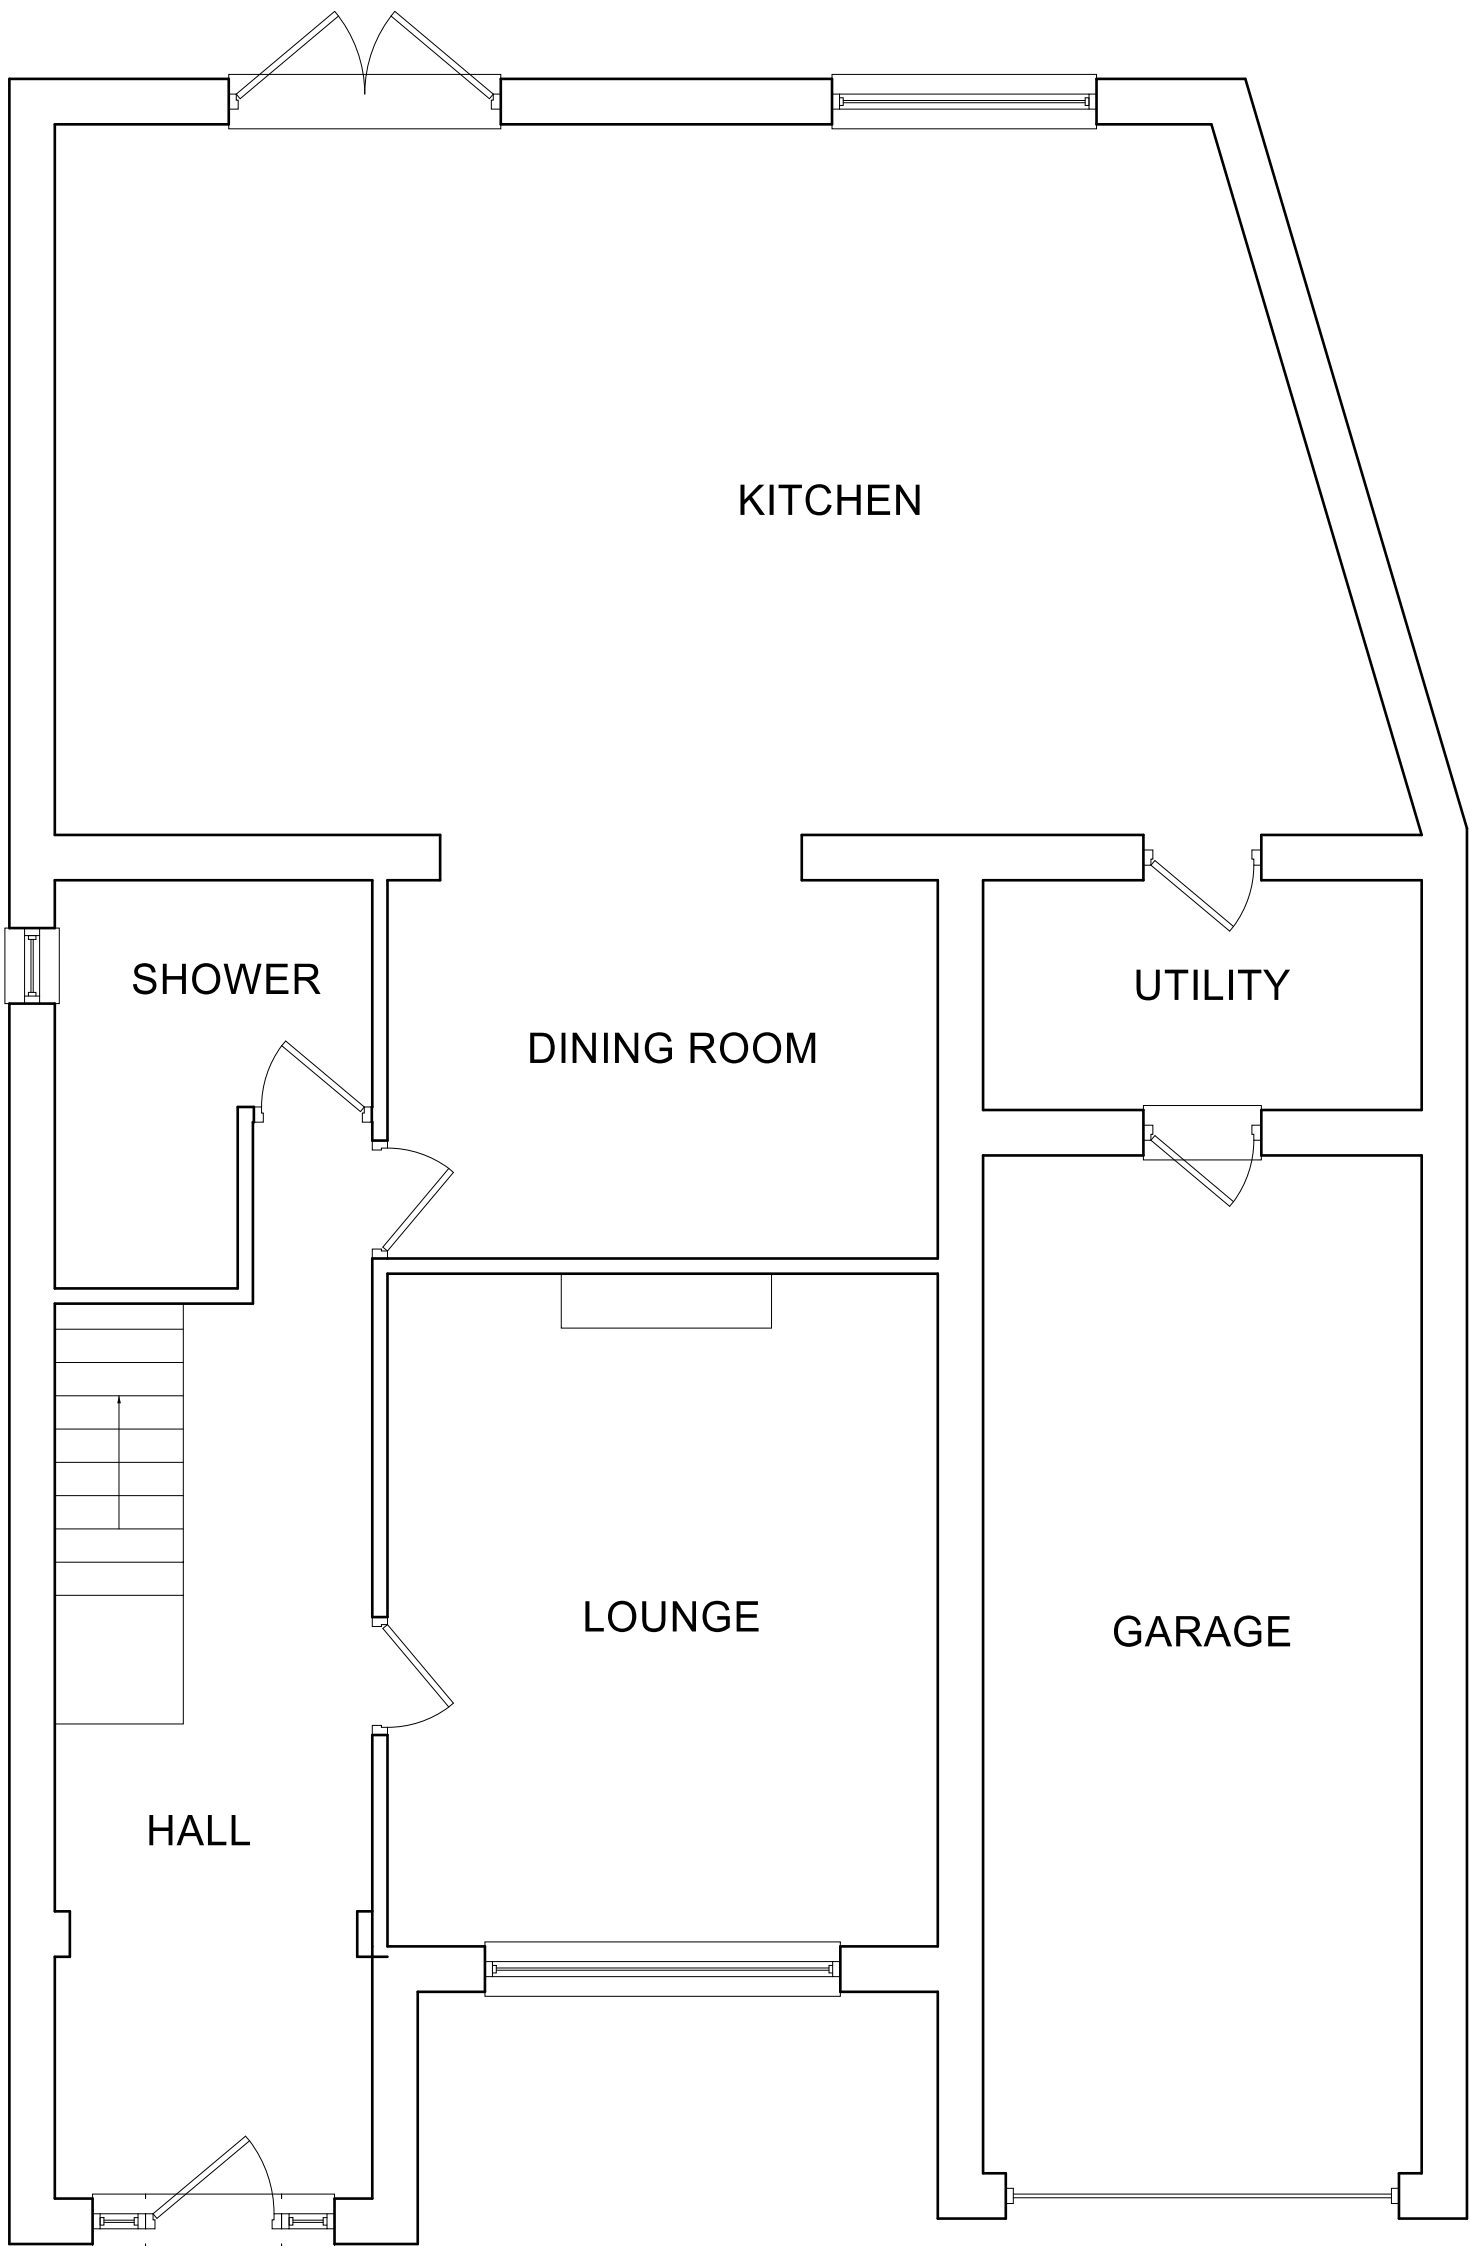

EXISTING GROUND FLOOR PLAN

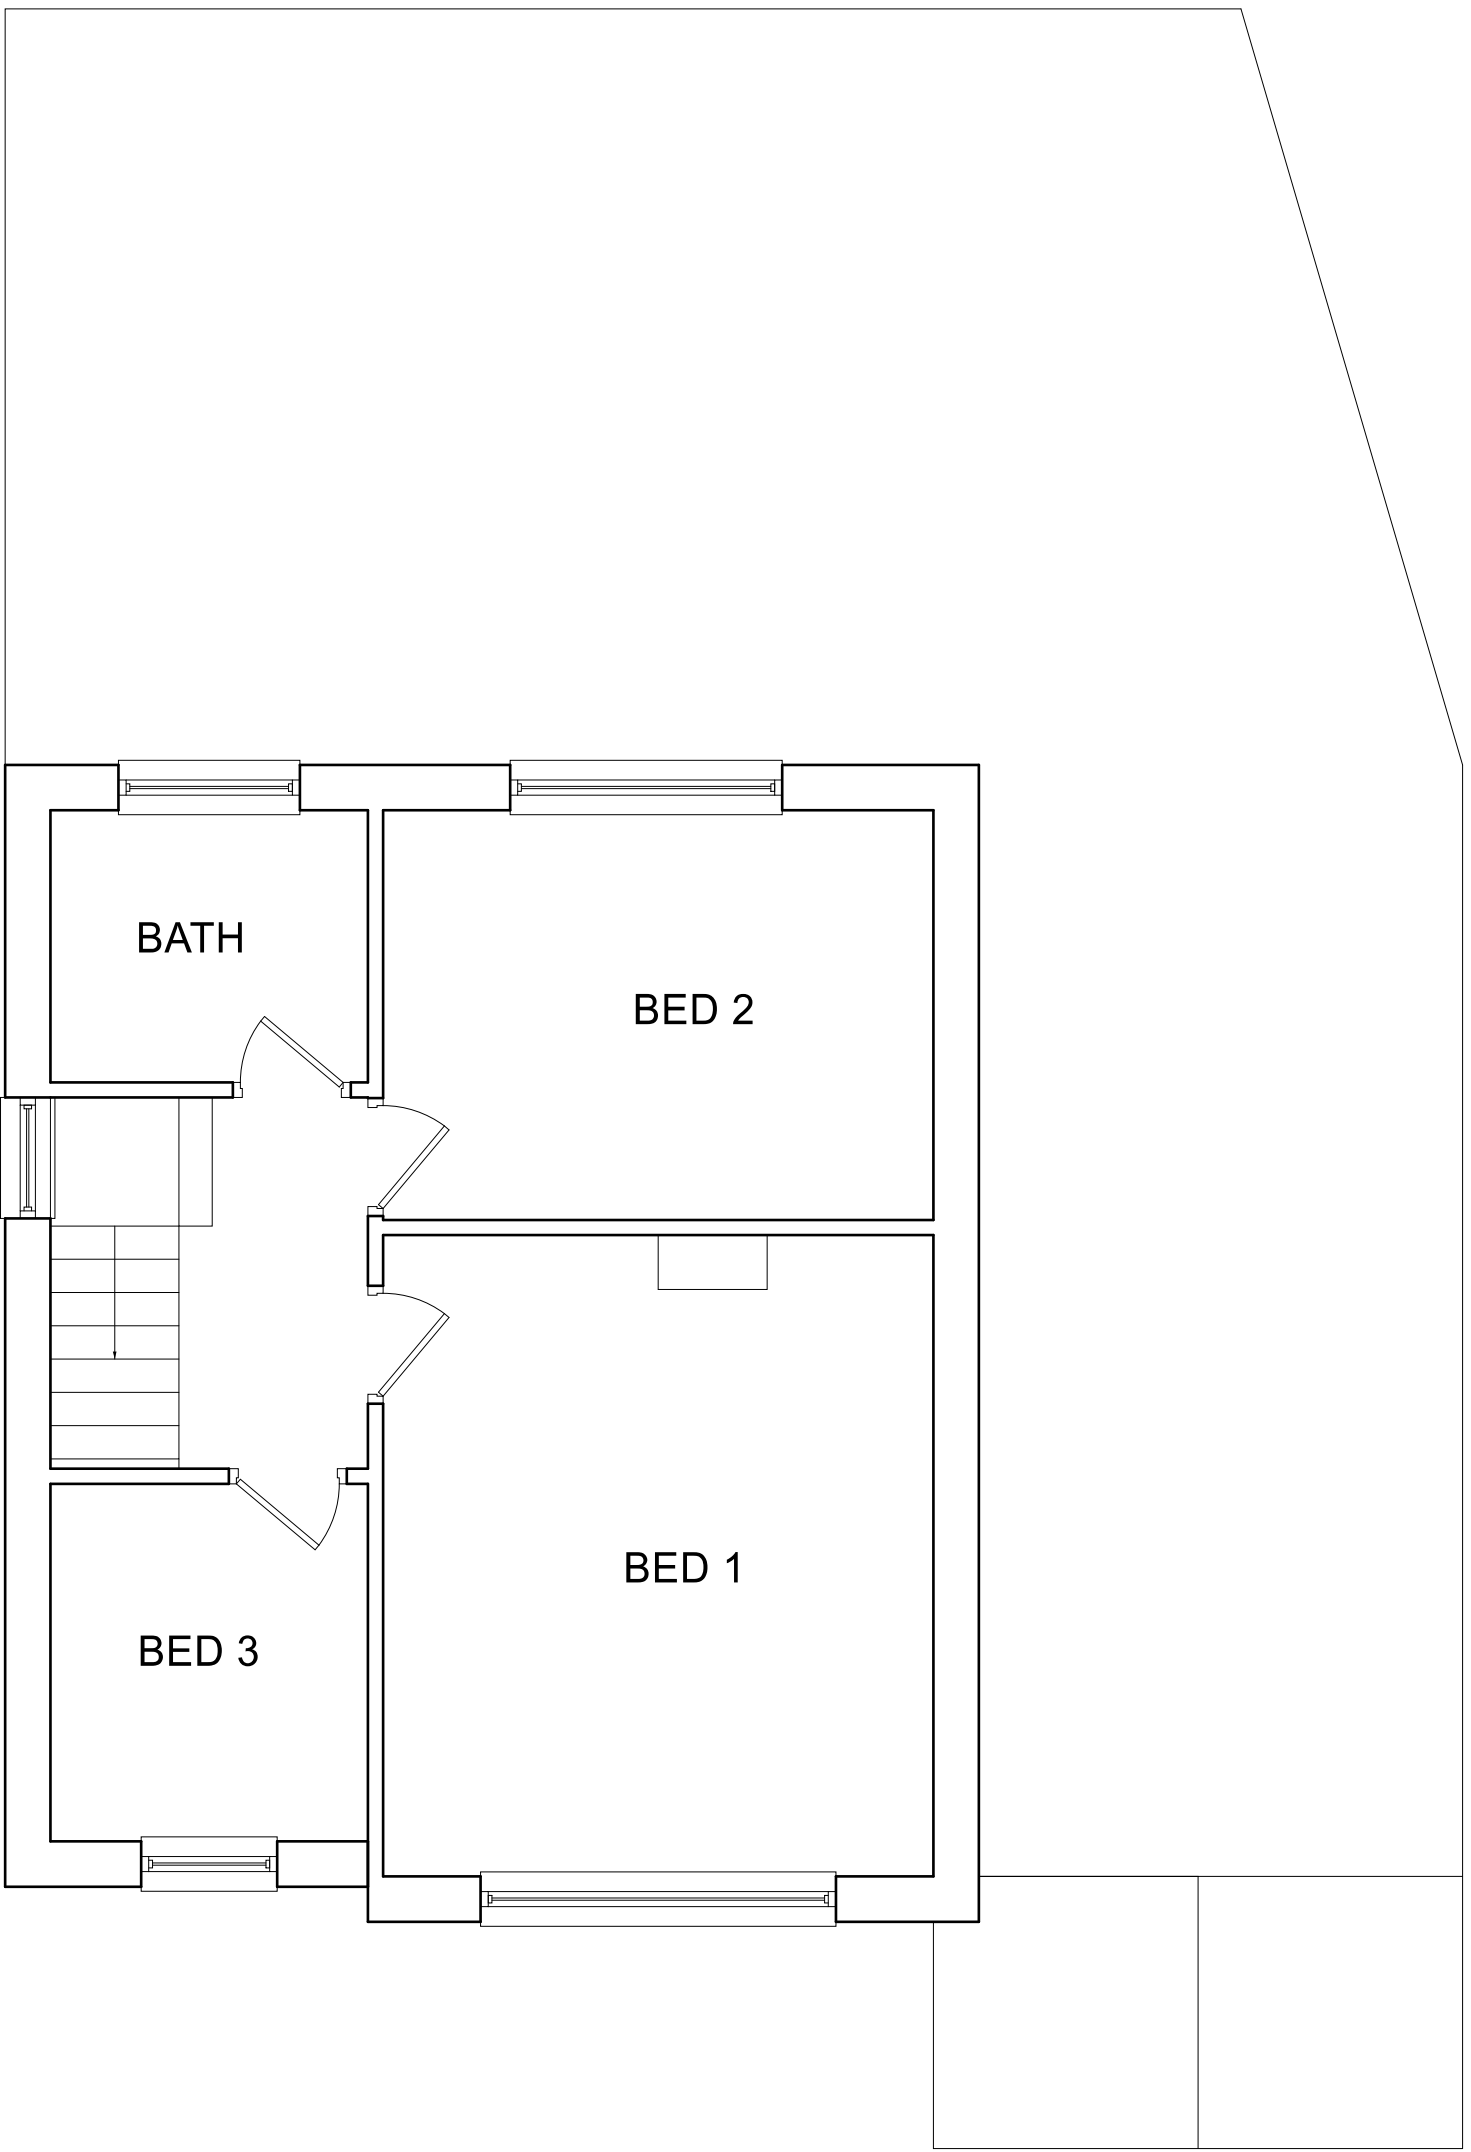

EXISTING FIRST FLOOR PLAN

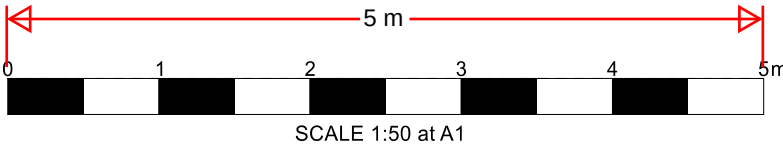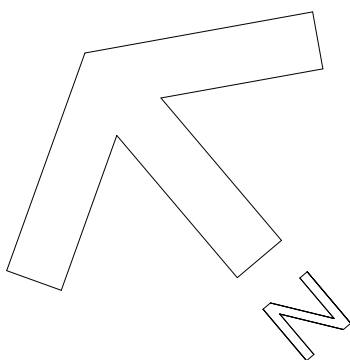

TBT DESIGN SERVICE 97 Primrose Drive, Aylesford, Kent, ME20 6EH T: 07916693573 E: designservice2017@outlook.com		
client 25 St Francis Avenue Gravesend DA12 4SY		
project Domestic Extension		
drawing title EXISTING PLANS		drawing no. 2133 EXISTING PLANS
drawing scales 1:50 - A1		RC
date APRIL 2024	Rev A	
PLANNING		