

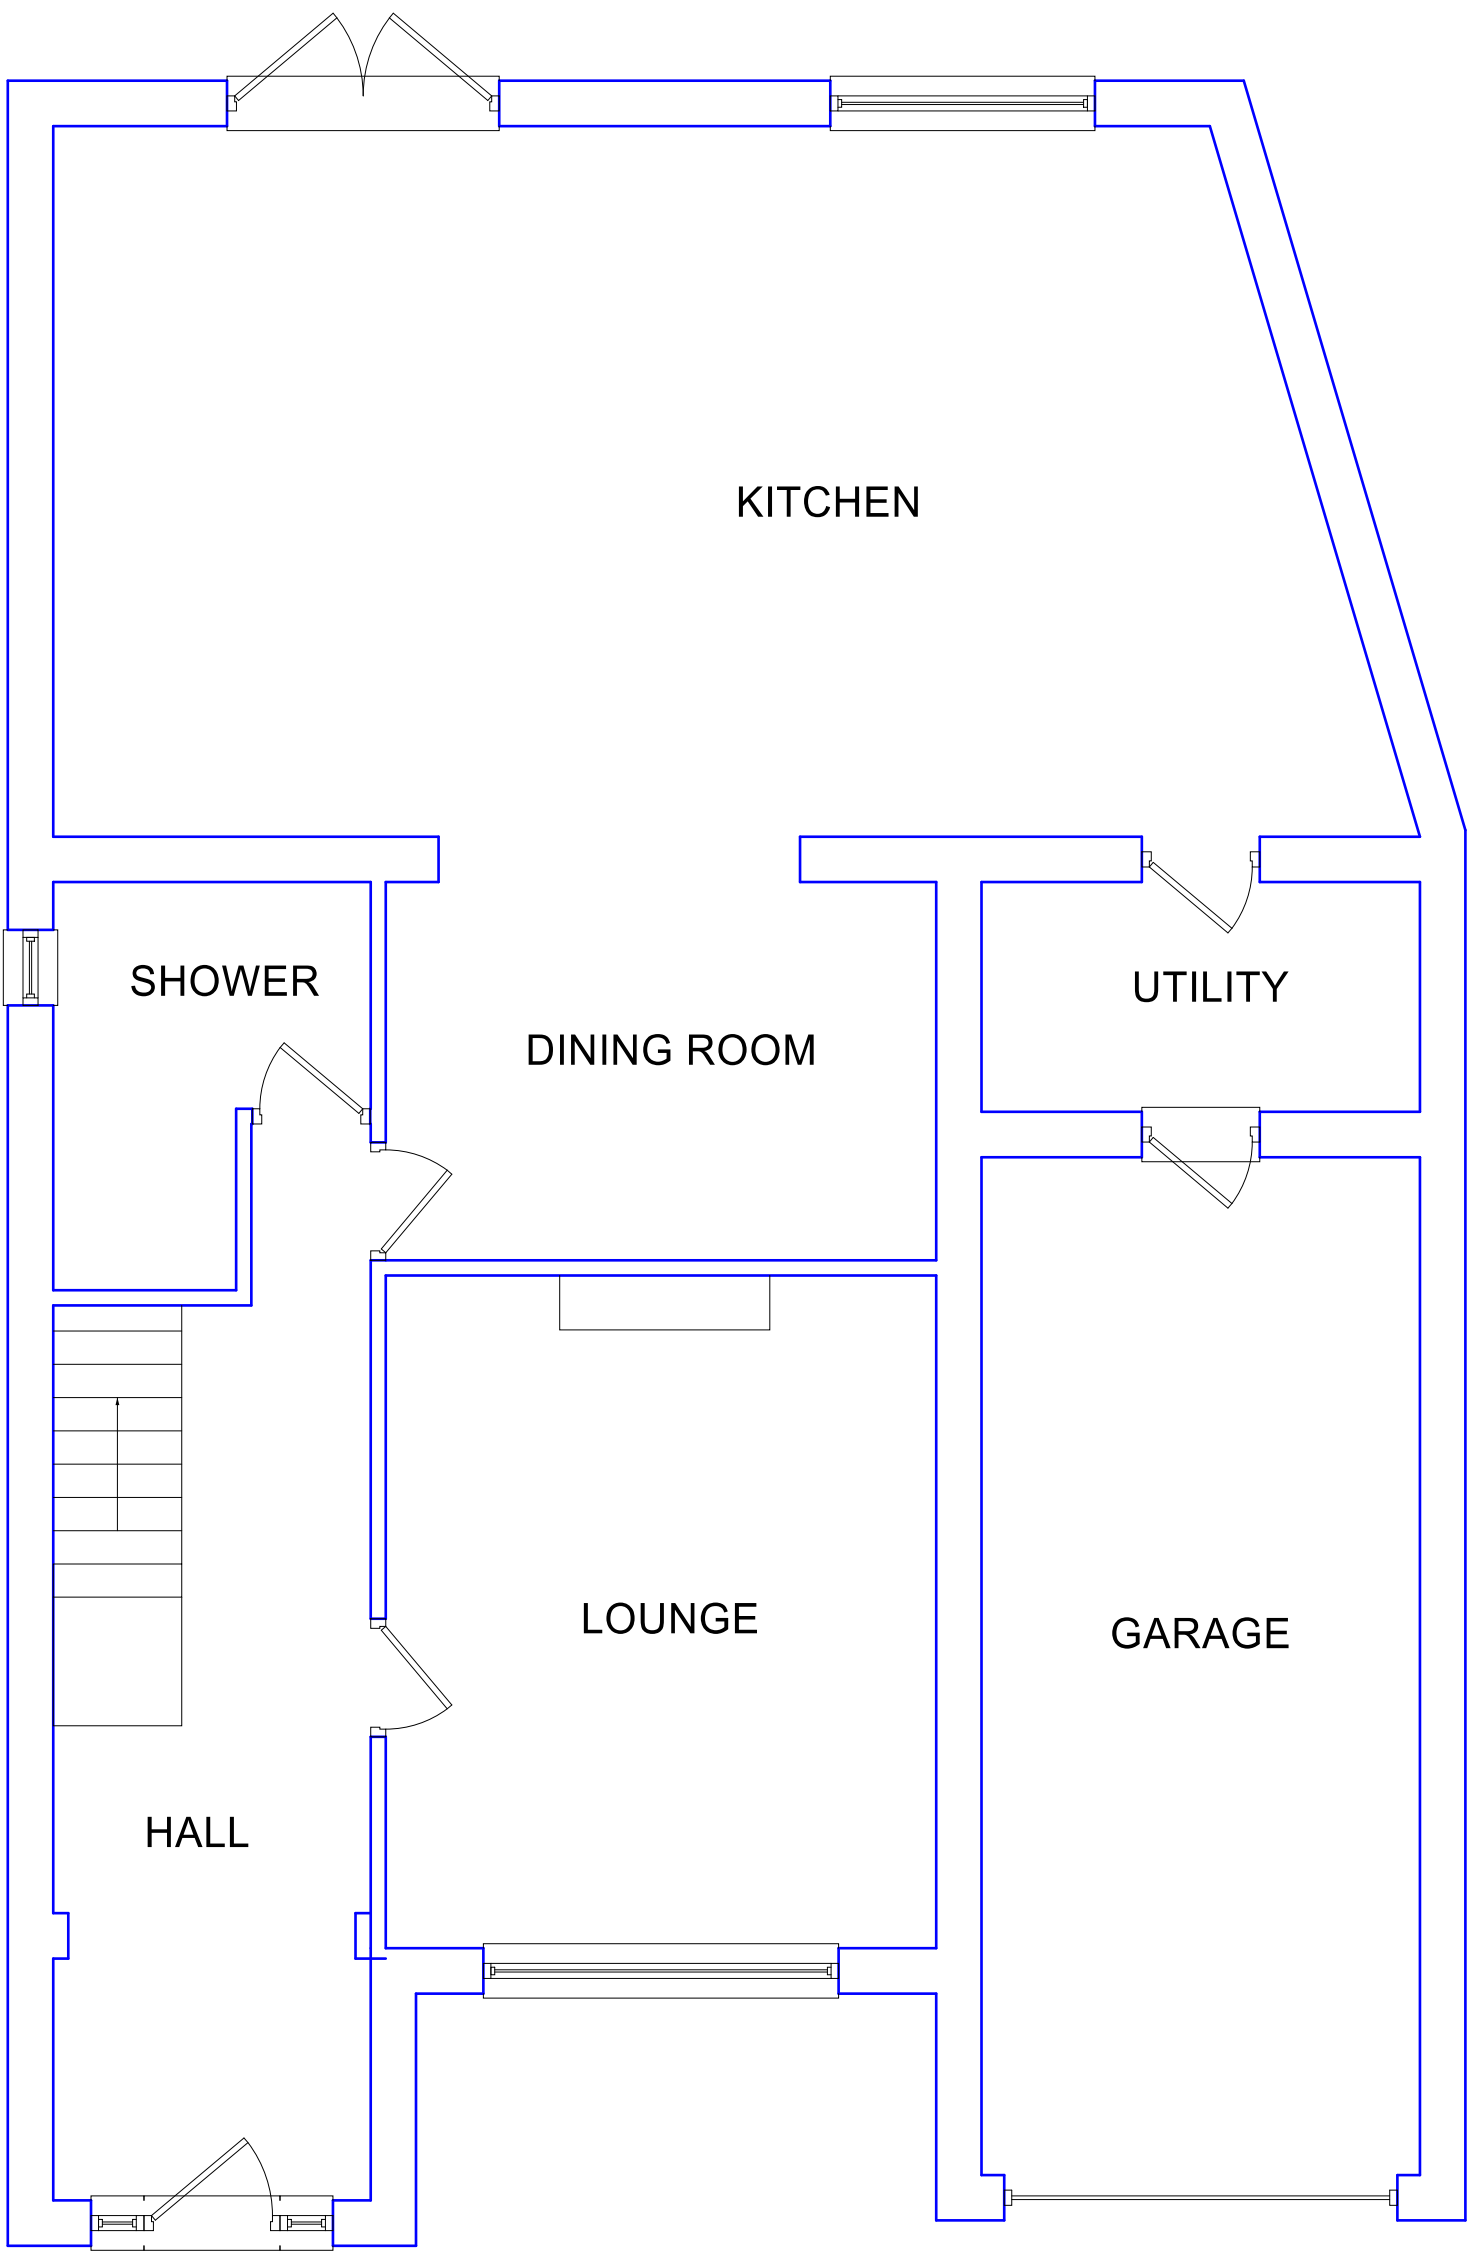


Notes / Specification


- 1. DRAWINGS ARE FOR PLANNING PURPOSES ONLY.
- 2. ALL MEASUREMENTS WITHIN THIS DOCUMENT ARE FOR DESIGN PURPOSES ONLY TO DETERMINE BEAM SIZE.
- 3. THE BUILDER IS ADVISED TO DOUBLE CHECK MEASUREMENTS ON SITE AND REPORT ANY DISCREPANCIES TO THE DESIGN ENGINEER PRIOR TO ORDERING MATERIALS.
- 4. THE DESIGN ENGINEER DOES NOT ACCEPT ANY RESPONSIBILITY FOR MATERIALS INCORRECTLY ORDERED.
- 5. DO NOT SCALE FROM THIS DRAWING
- 6. THESE DRAWINGS ARE THE COPYRIGHT OF RICHARD CAINE LIMITED
- 7. WORK SHALL NOT COMMENCE ON SITE UNTIL ALL STATUTORY APPROVALS HAVE BEEN RECEIVED

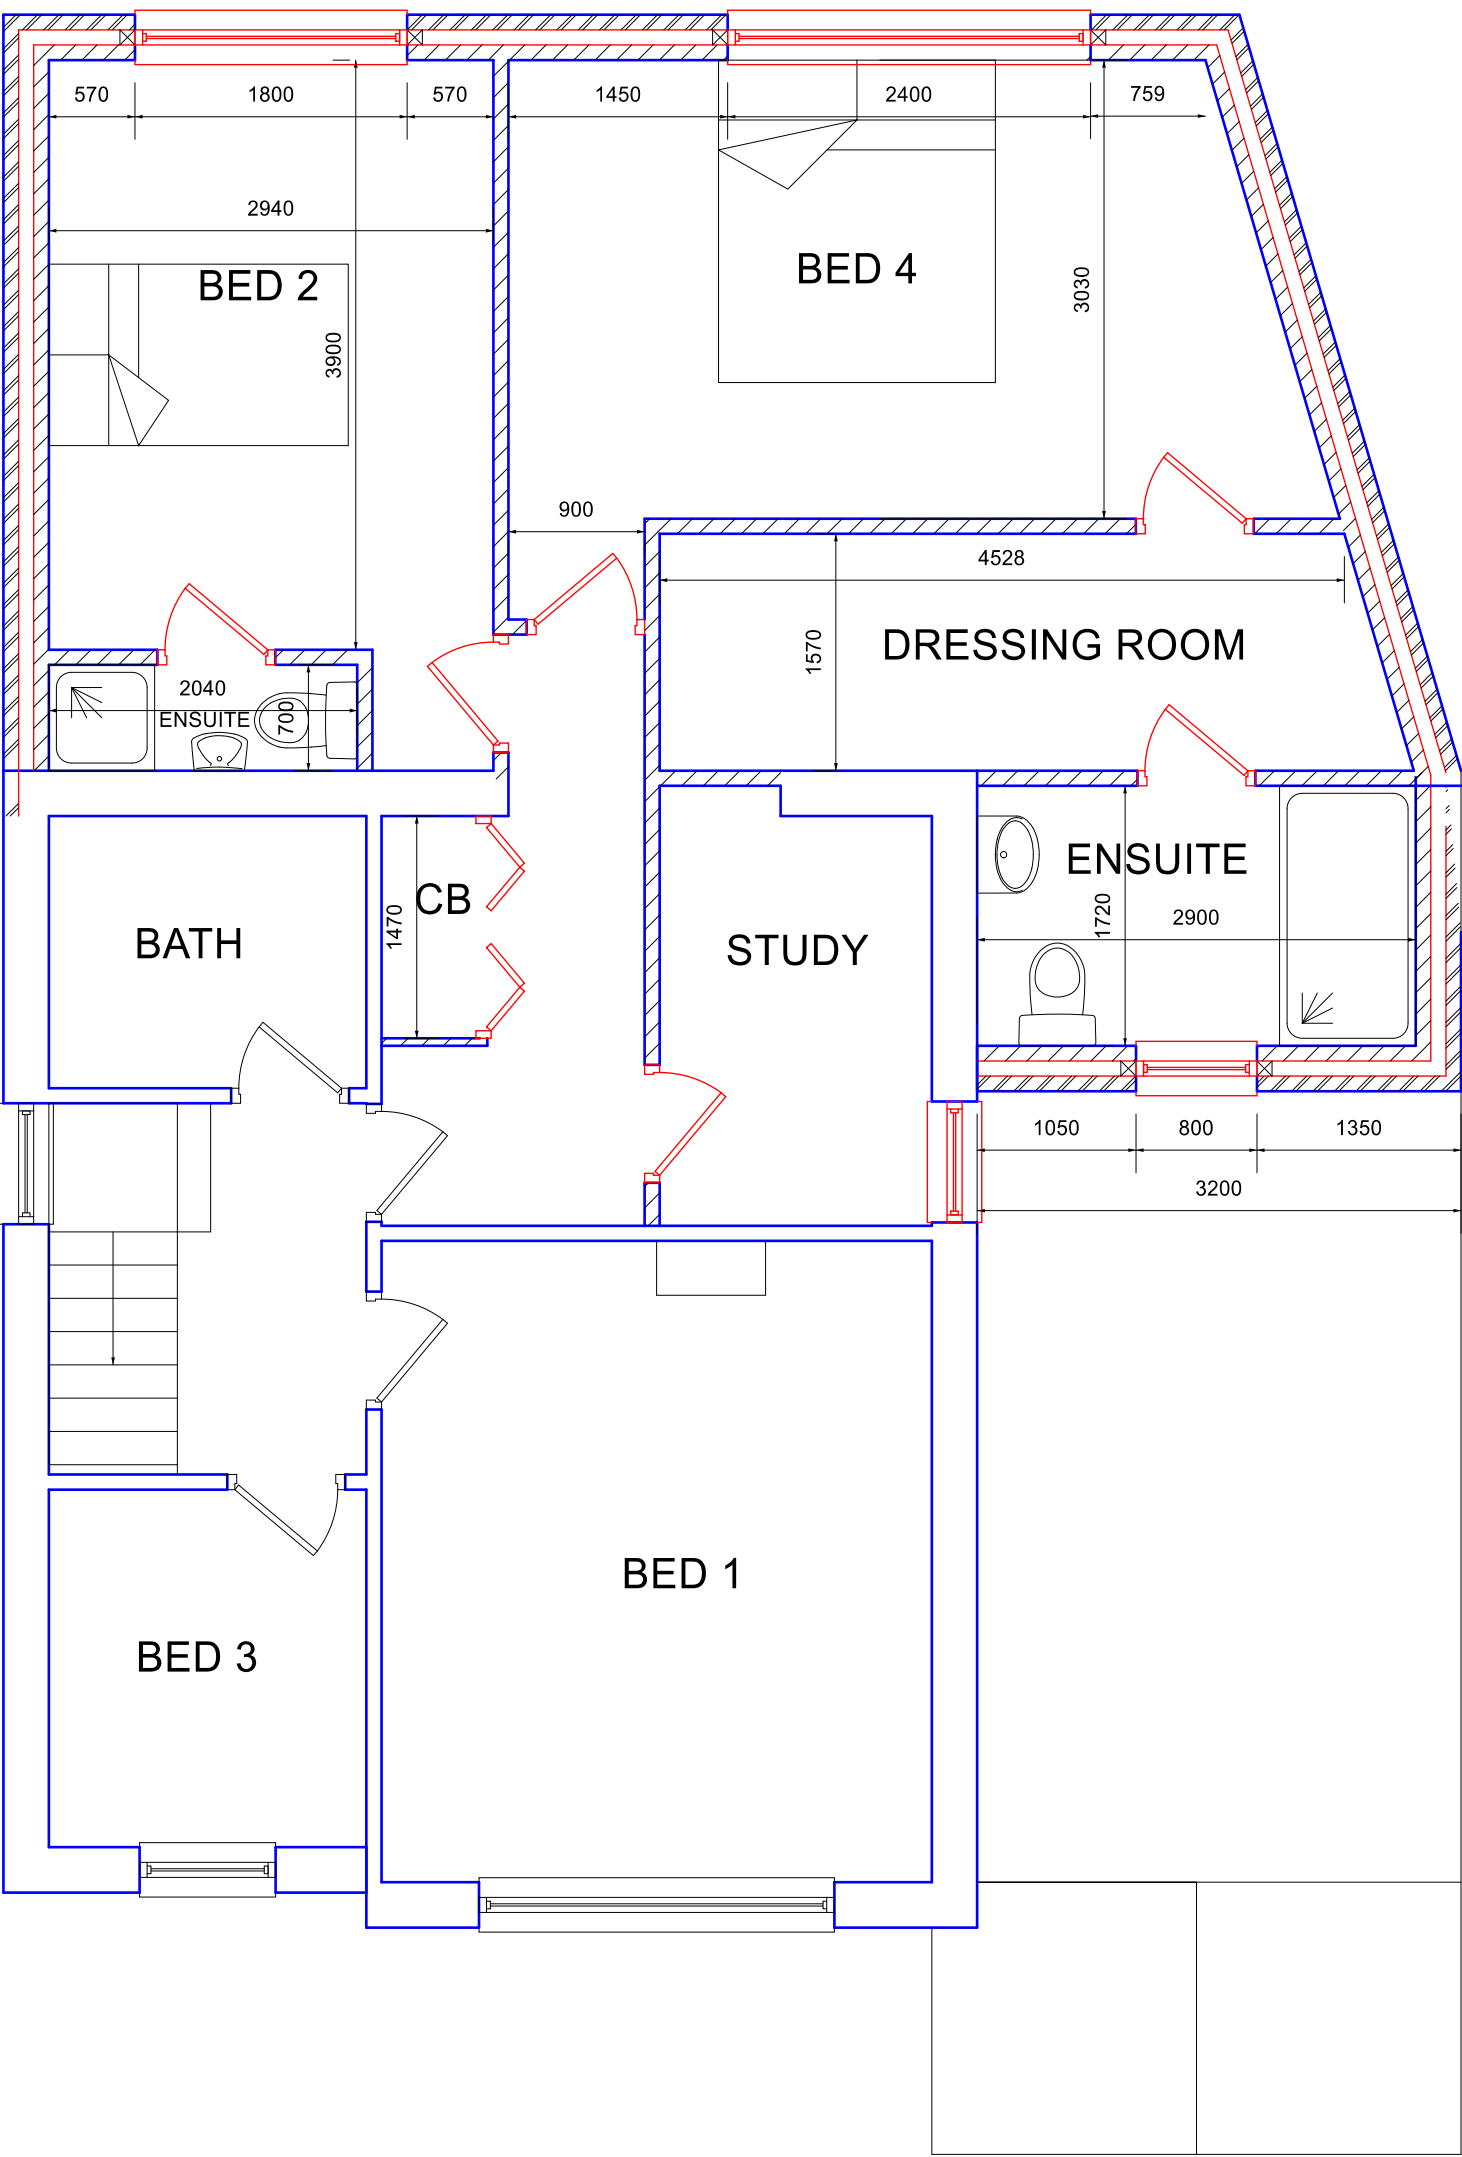

PROPOSED GROUND FLOOR PLAN

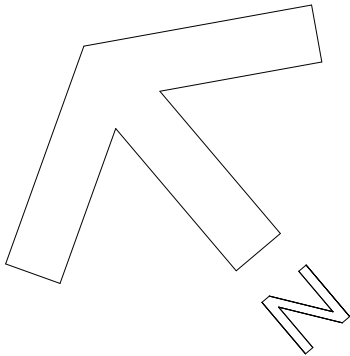

PROPOSED FIRST FLOOR PLAN

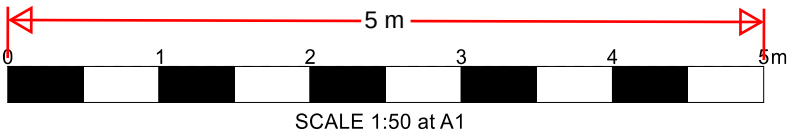

|   |  |                                    |
|---|--|------------------------------------|
| <div>TBT DESIGN SERVICE</div> <div>97 Primrose Drive, Aylesford, Kent, ME20 6EH</div> <div>T: 07916693573 E: designservice2017@outlook.com</div> |  |                                    |
| client 25 St Francis Avenue<br>Gravesend<br>DA12 4SY                                                                                             |  |                                    |
| project Domestic Extension   |  |                                    |
| drawing title<br>PROPOSED PLANS   |  | drawing no.<br>2133 PROPOSED PLANS |
| drawing scales<br>1:50 - A1   |  | RC                                 |
| date<br>APRIL 2024   |  |                                    |
| PLANNING   |  |                                    |