



Scale Bars

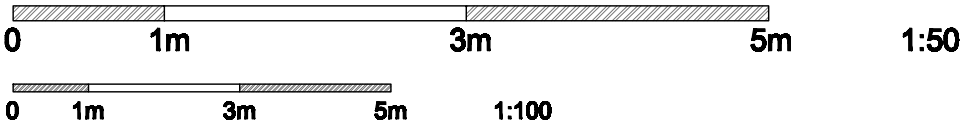

NOTES;

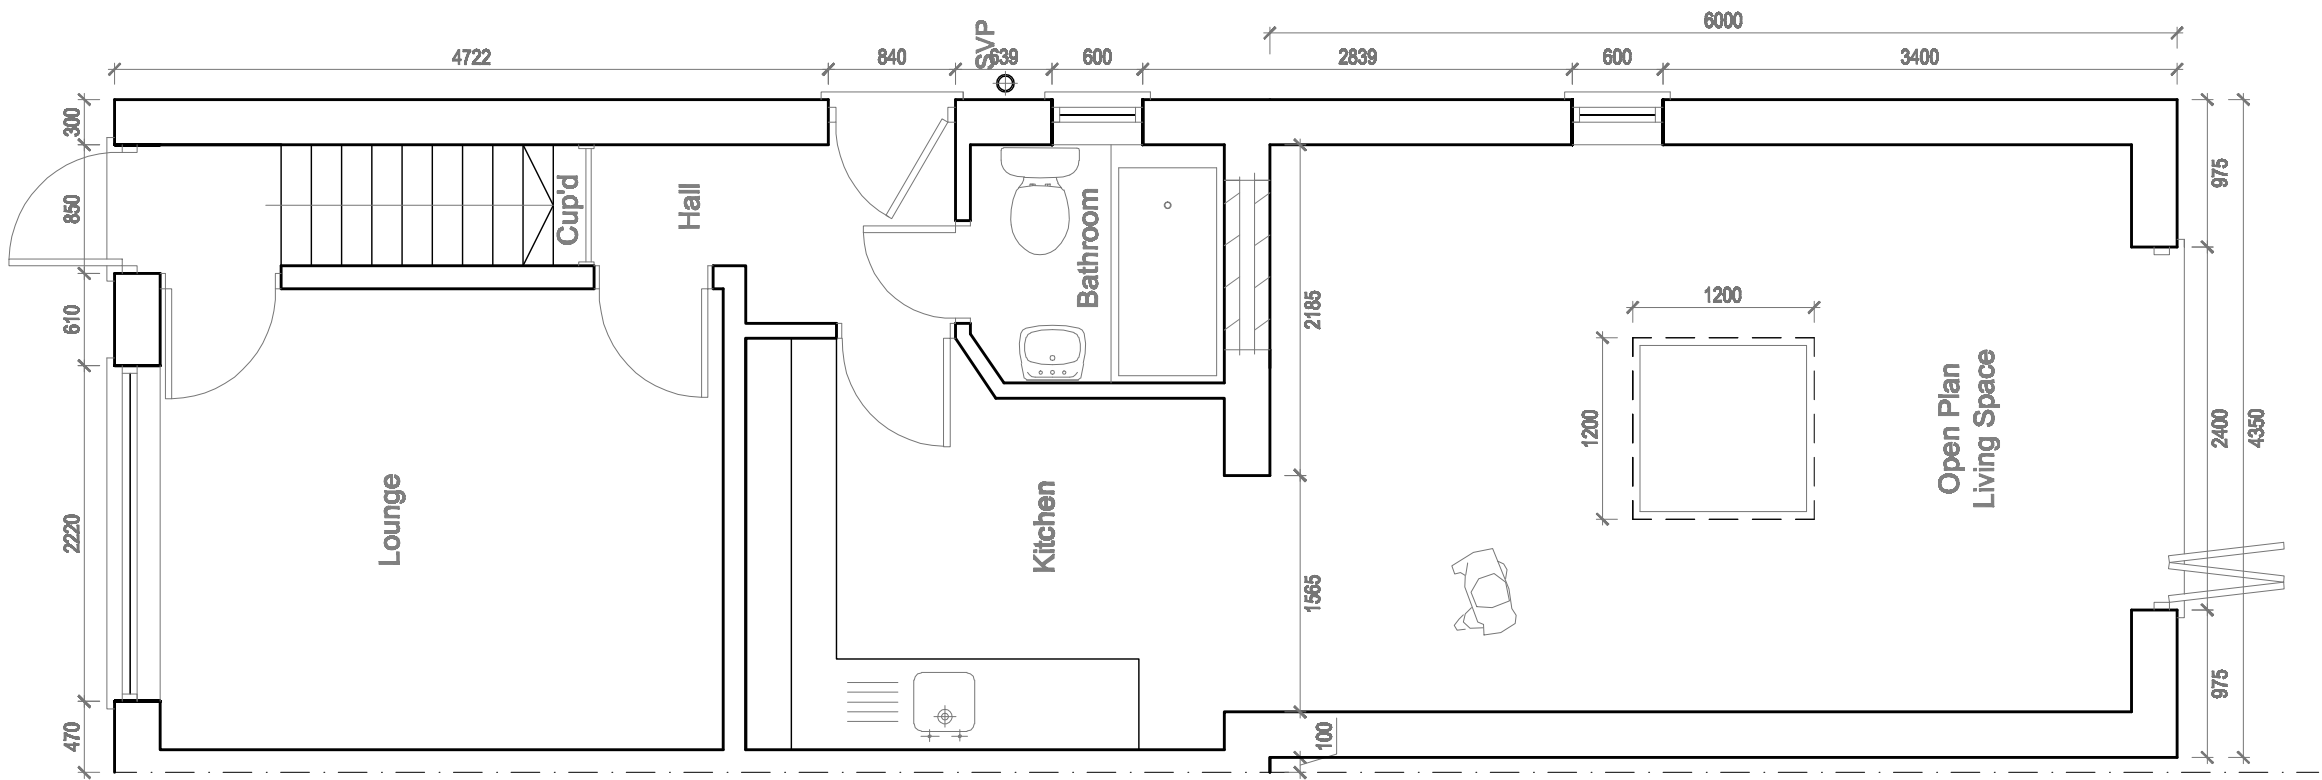

2 Proposed Ground Floor Plan
Scale: 1:50



Director - m: 07824 697334 / Info - m: 07802 678512

e: lmarchitects.info@gmail.com

e: lmarchitects.director@gmail.com

e: lmarchitects.communications@gmail.com

REAR EXTENSION – Prior App.

Proposed single storey rear extension with internal alterations to existing house.

18 Cruden Road,
Gravesend, Kent,
DA12 4HD Project N° 2181
Drawing Title

Proposed
GROUND FLOOR PLAN

Date 10.02.26
Scale 1:50 @ A3
Drawing n° 02A

Revision		
A	11/02/26	--/--/--
--	--/--/--	--/--/--
--	--/--/--	--/--/--

Client Designer
Mrs Hanley LJ Montgomerie

Notes
Check that this drawing is the latest revision.
Do not use any of the information on this drawing without checking all dimensions on site.
Do not use any areas indicated for either valuation, purchase, sale, or any other form of legally binding contract.
Do not reproduce any part of this drawing without prior written consent.
Do not scale from this drawing.