


REPAIR WORKS

- 1
- PLINTH
 - Prepare existing brickwork and apply suitable lime render
 - Prepare renered and paint suitable lime paint
- 2
- PORCH (ALL EXTERNAL ELEVATIONS)
 - Prepare existing brickwork and apply suitable lime render leaving feature brickwork exposed
 - Prepare renered and paint suitable lime paint
- 3
- PORCH (INTERNAL)
 - Remove defective sand & cement render to door reveals and carry out repairs with same
 - Remove existing architrave to windows
 - Repair window frames as necessary and supply and fix architraves
 - The render has been struck with ashlar pointing and a paint finish
 - Photographic evidence indicates that this elevation has been render for a number of decades
 - Probably due to disproportionate movement, the render is now damaged with areas of cracking and delminating from the brickwork wall.
 - The existing render will be removed (not including recent rear extension) and a new lime mortar based render will be applied to the same area.
- 4
- UPPER FACADES
 - Remaining upper facades of front elevation to retain cleaned brickwork

 

SCALE BAR @ 1:100

Date	No	Revision

Penfold Project Services

Epmarket, Wrotham Road, Meopham, Kent, DA13 0JH
Telephone: 01474 816690
e-mail: apenfold448@btinternet.com


Job Title: MEOPHAM GREEN CHURCH
WROTHAM ROAD
MEOPHAM
KENT
DA13 0QA

Dwg Title: PART PLAN & ELEVATIONS
AS PROPOSED


Scale: 1:100 @ A2

Dwg No.: 05


Date: October 2025

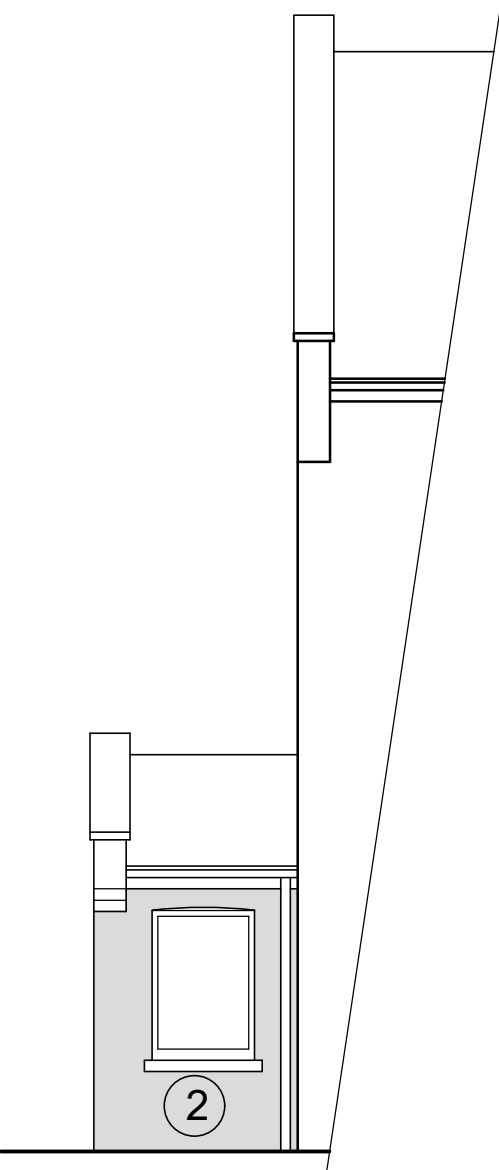


PART SIDE (NORTH) ELEVATION
(1:50)

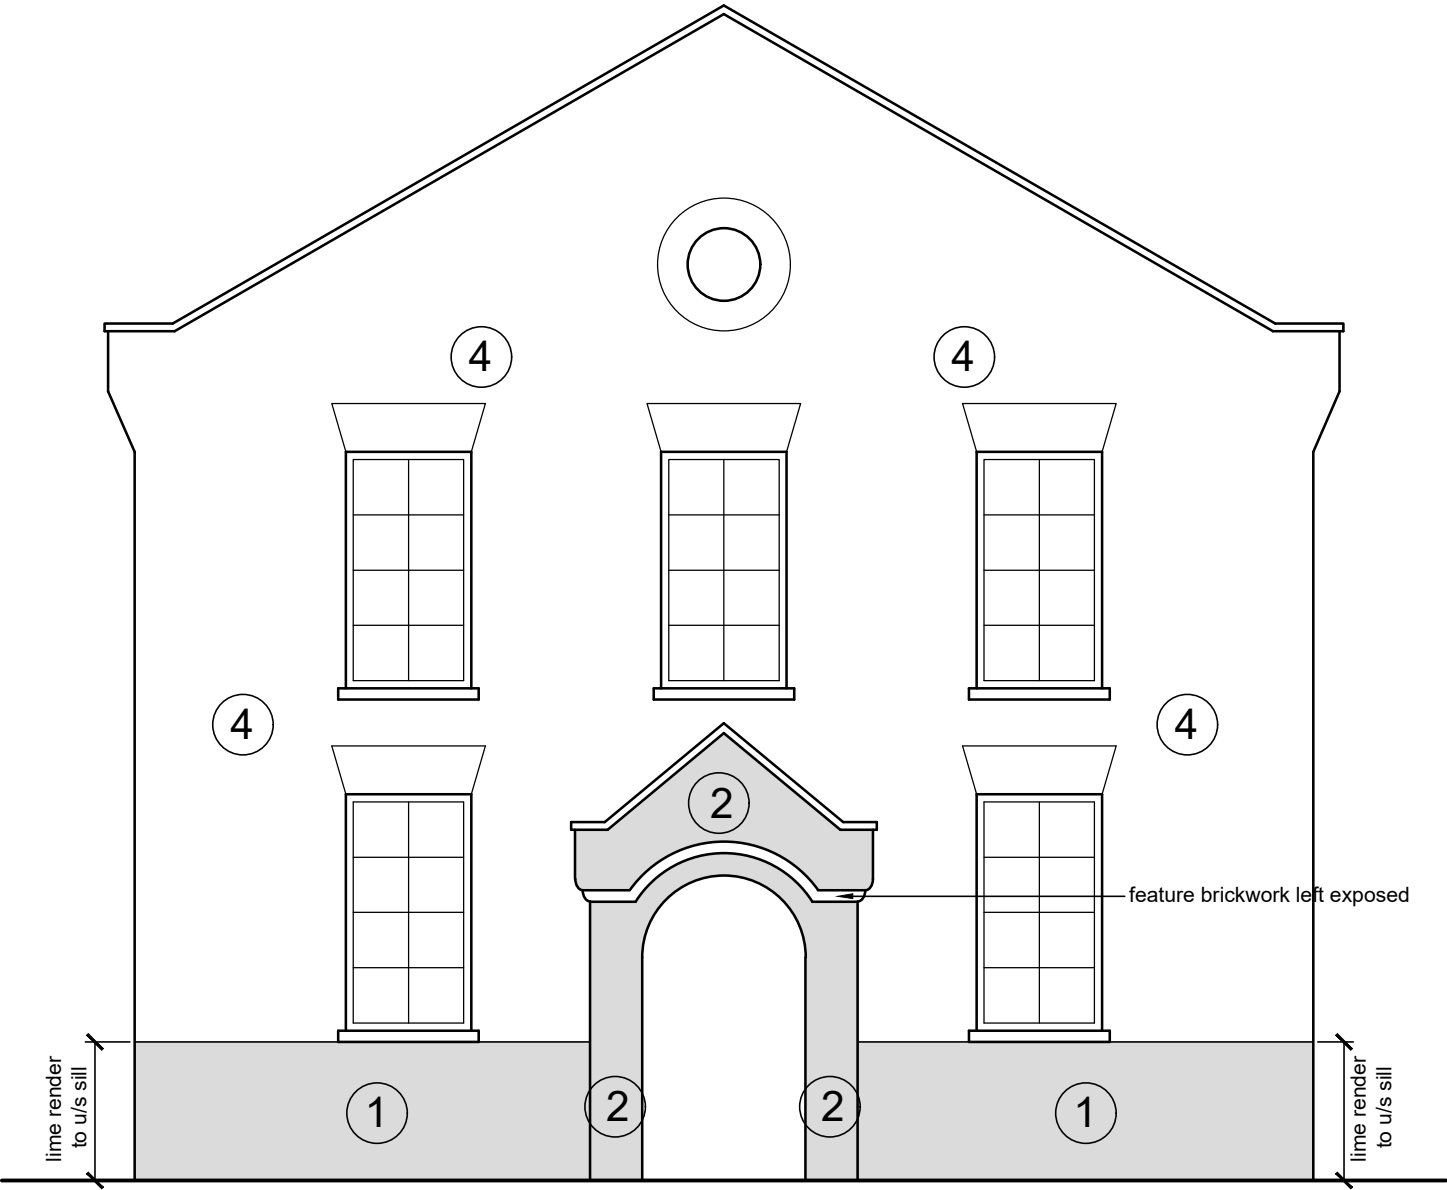

FRONT (EAST) ELEVATION
(1:50)

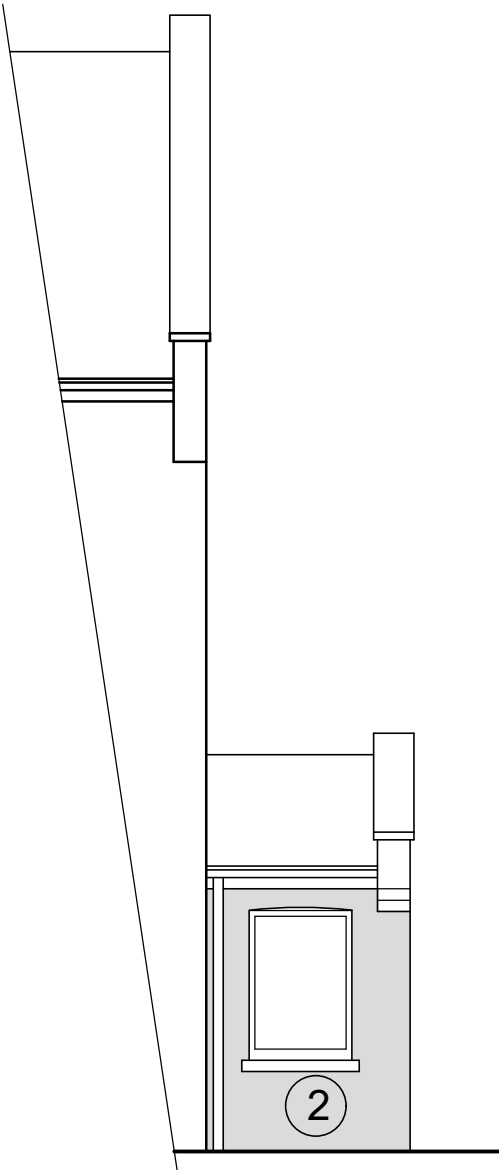

PART SIDE (SOUTH) ELEVATION
(1:50)

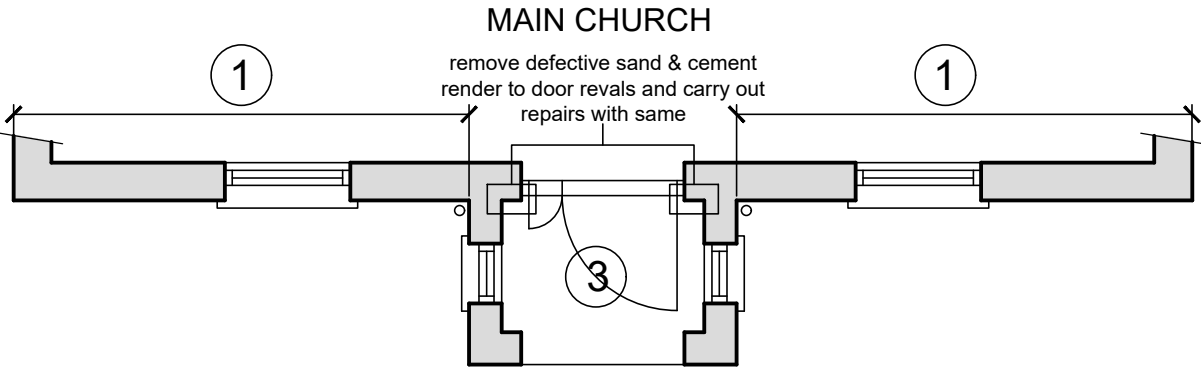

PART GROUND FLOOR PLAN
(1:50)