


Court

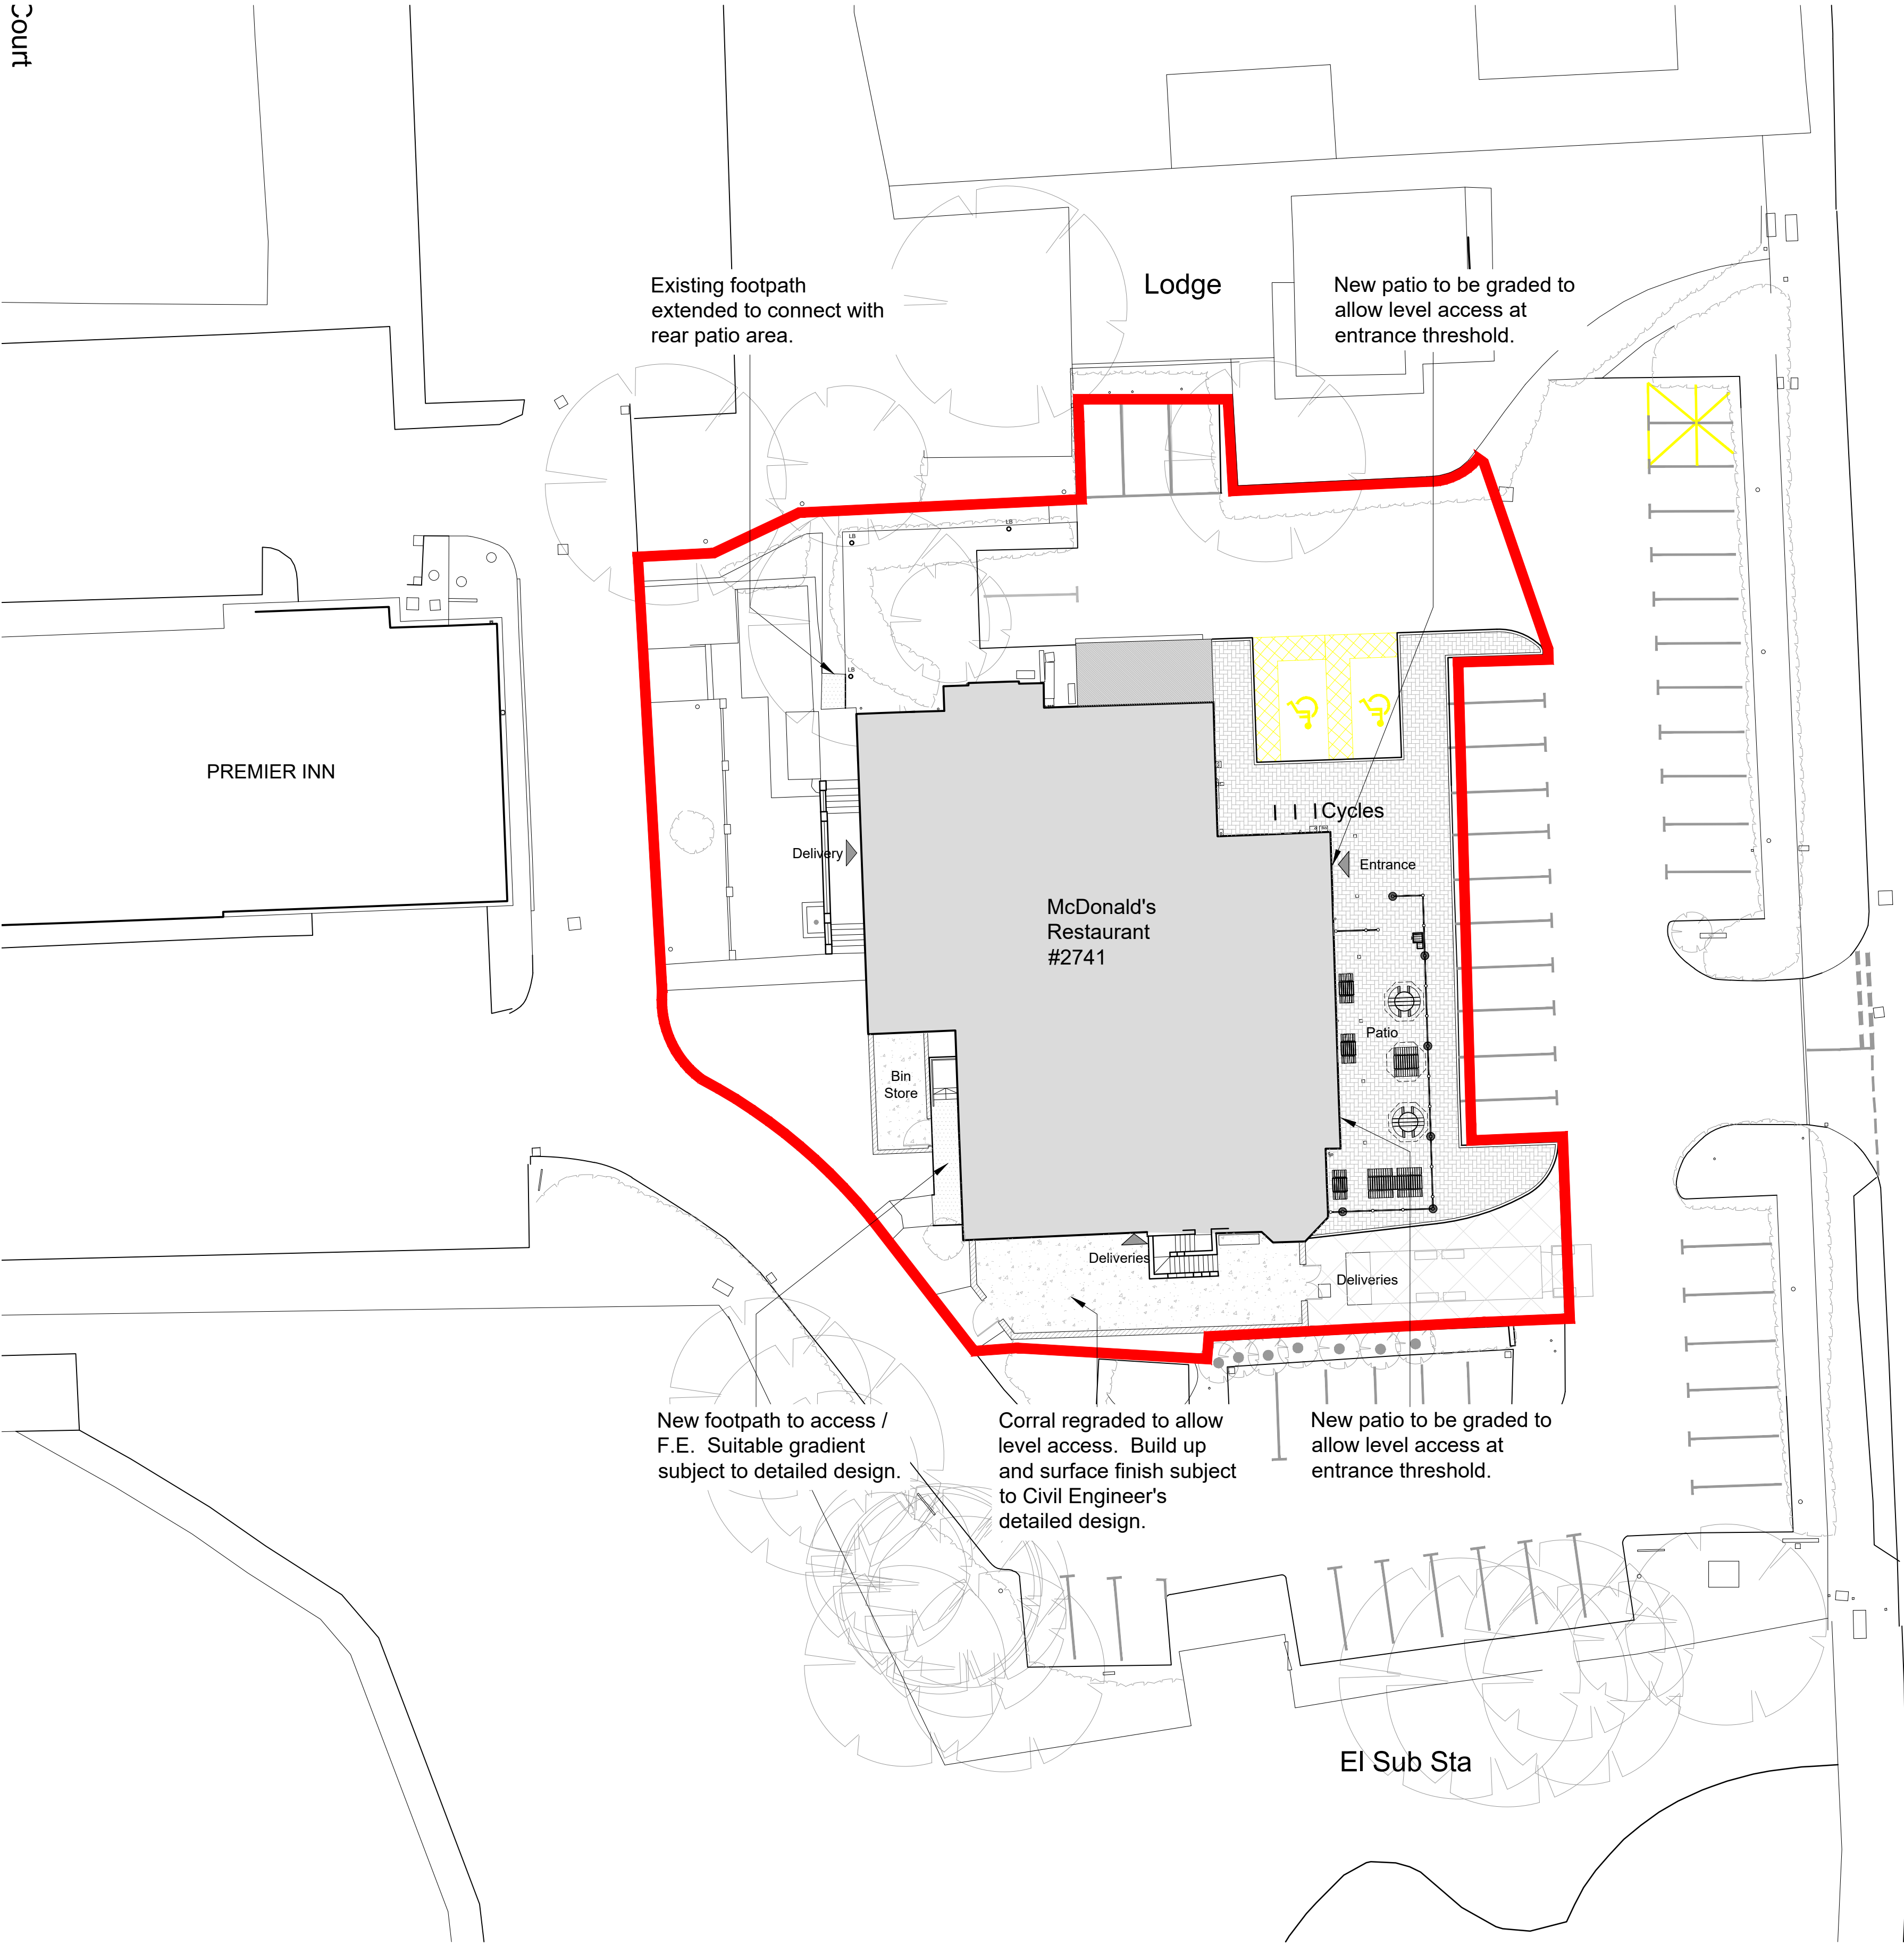

Site Plan
Scale 1:200

Proposed Surface Finishes Plan

NOTES

- All dimensions and levels are to be checked on site.
- Any discrepancies are to be reported to the architect before any work commences.
- Whilst information on this sheet is issued to scale, scaling directly from this drawing may result in inaccuracies. For precise measurements, refer to the stated dimensions or contact the Architect.
- This drawing shall not be reproduced without express written permission from AEW.
- Title overlay drawings and ownership boundaries are produced using all reasonable endeavours. AEW cannot be responsible for the accuracy or scale discrepancy of base plans supplied to them.
- All works are to be undertaken in accordance with Building Regulations and the latest British Standards.
- All proprietary materials and products are to be used strictly in accordance with the manufacturers recommendations.

Project Notes

- All drawings to be read in conjunction with all other drawings as noted on issue sheet.
- Drawing based on: OS pro map 100022432 Glanville Survey drawing No. 4240315-4103
- Existing below ground utilities/services unknown, Intrusive surveys required

Application Boundary:

Proposed Site Finishes	
Concrete - Corral, Bin Store	
Marshalls 200x100 Charcoal Keyblok Paving - Patio	
Tarmacadam - Footpaths	

-	13/02/2026	AJL	BSC
Initial Issue			

REV	Date	Drawn by:-	Checked by:-
-----	------	------------	--------------

Purpose of Issue

For Approval

drawing stage Planning

client

McDonald's Restaurants Ltd

project store

Gravesend,
The Woodlands,
DA11 7LF 2741

drawing title

Proposed Surface Finishes Plan

date	13/02/2026	drawn	AJL
scale@A1	1:200	checked	BSC

Planning

Rev

14009_AEW_2741_0007

Job No

aew architects
0161 214 4370
www.aewarchitects.com



Aew