


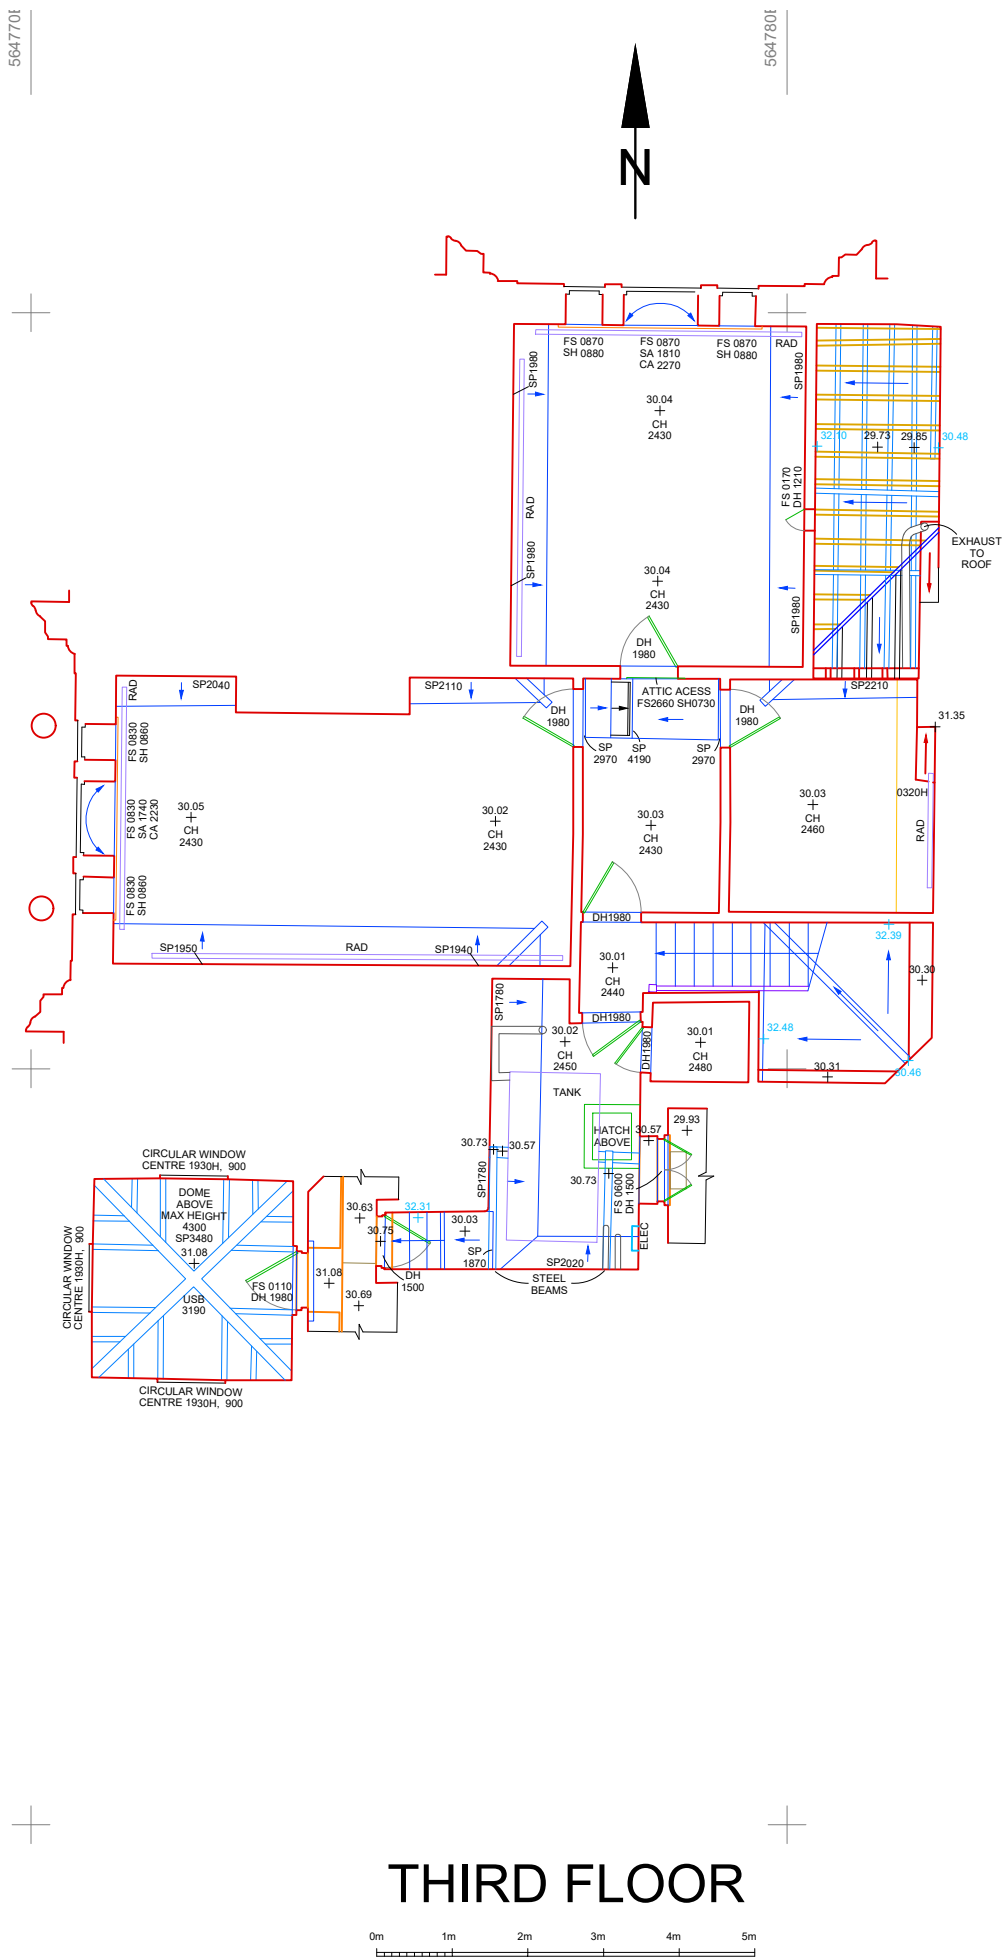

REVISION	DATE	 LIME Architects Studio 1, The Forge 20 Beardsell Street London SE19 1TP E richard@LIME.uk.com	PROJECT TITLE	CLIENT	DATE
			No.30 KING STREET GRAVESEND DA12 2XX Application for conversion of 1st,2nd & 3rd floors into residential	4KIWI LTD DRAWING TITLE EXISTING 3rd FLOOR PLAN No.30 KING STREET	JANUARY 2026 DRAWN BY SCOPE / LIME DRAWING No. P-366- 25 - 06 Revision SCALE A3 @ 1:100 