


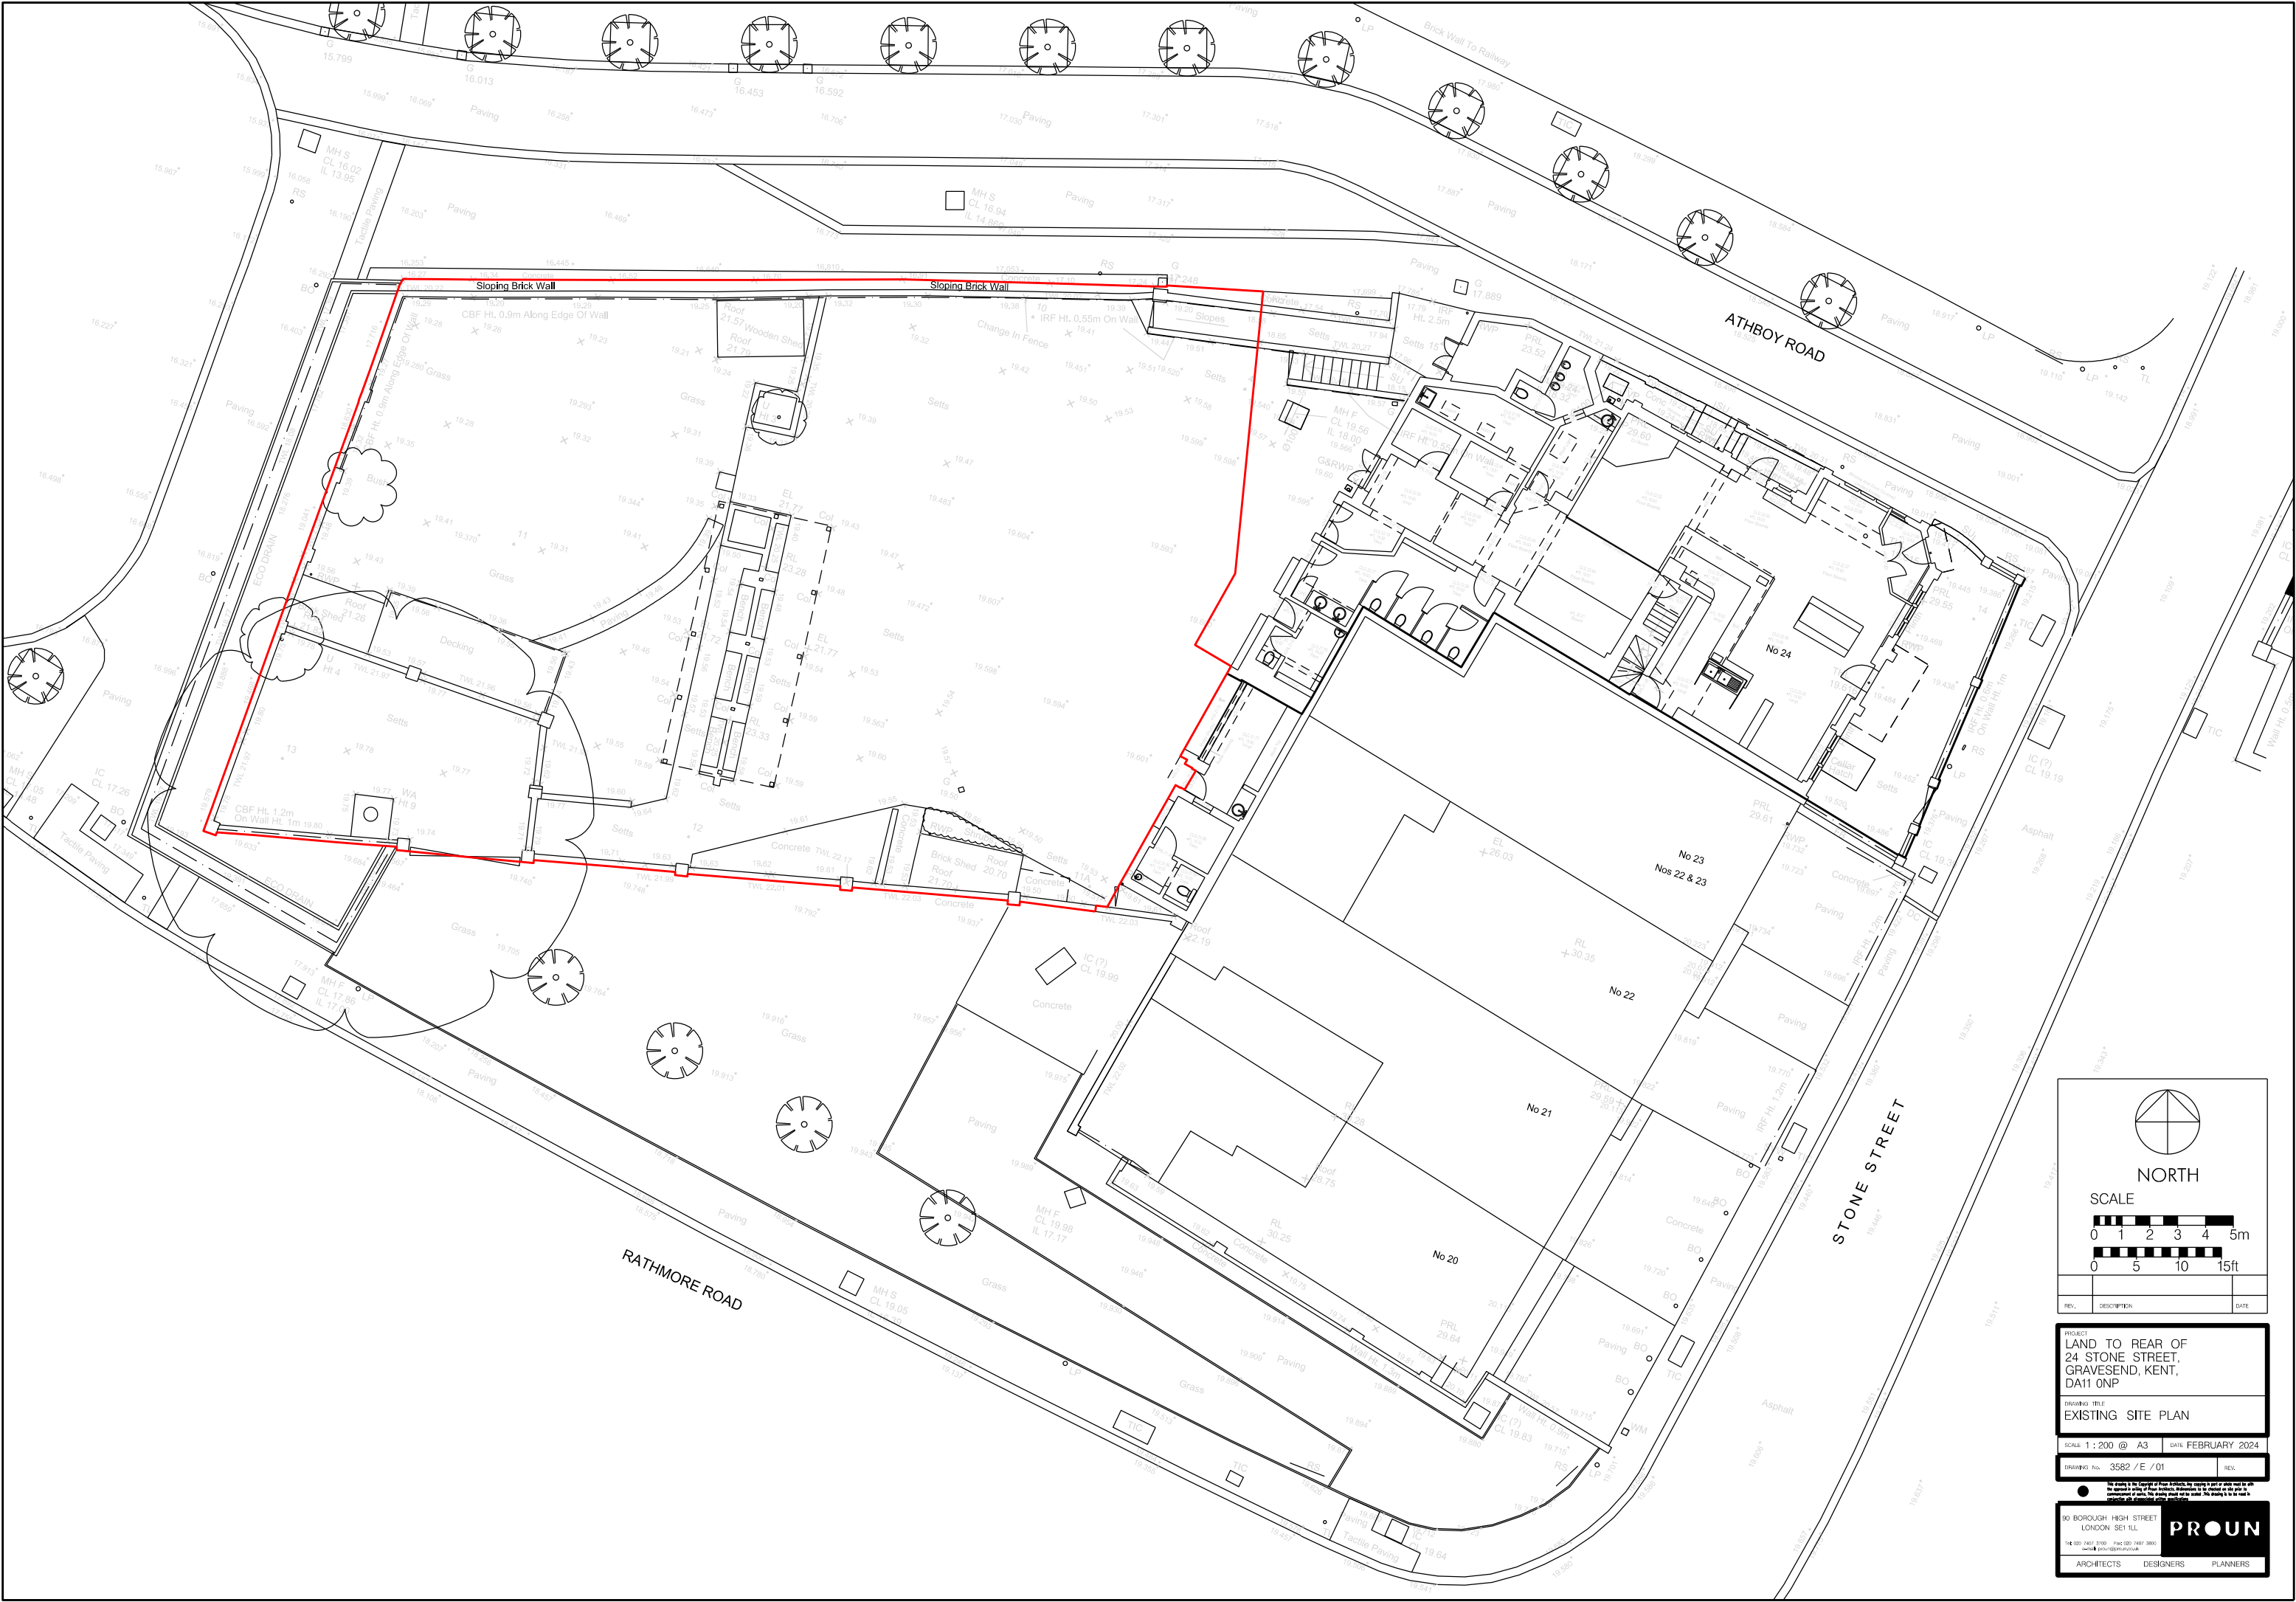

NORTH

SCALE

0 1 2 3 4 5m
0 5 10 15ft

REV.	DESCRIPTION	DATE

PROJECT
LAND TO REAR OF
24 STONE STREET,
GRAVESEND, KENT,
DA11 0NP

DRAWING TITLE
EXISTING SITE PLAN

SCALE 1 : 200 @ A3 DATE FEBRUARY 2024

DRAWING NO. 3582 / E / 01

50 BOROUGH HIGH STREET
LONDON SE1 1LL

14 000 160 2000 FAX 020 1607 9800
www.proun.co.uk email@proun.co.uk

PROUN

ARCHITECTS DESIGNERS PLANNERS