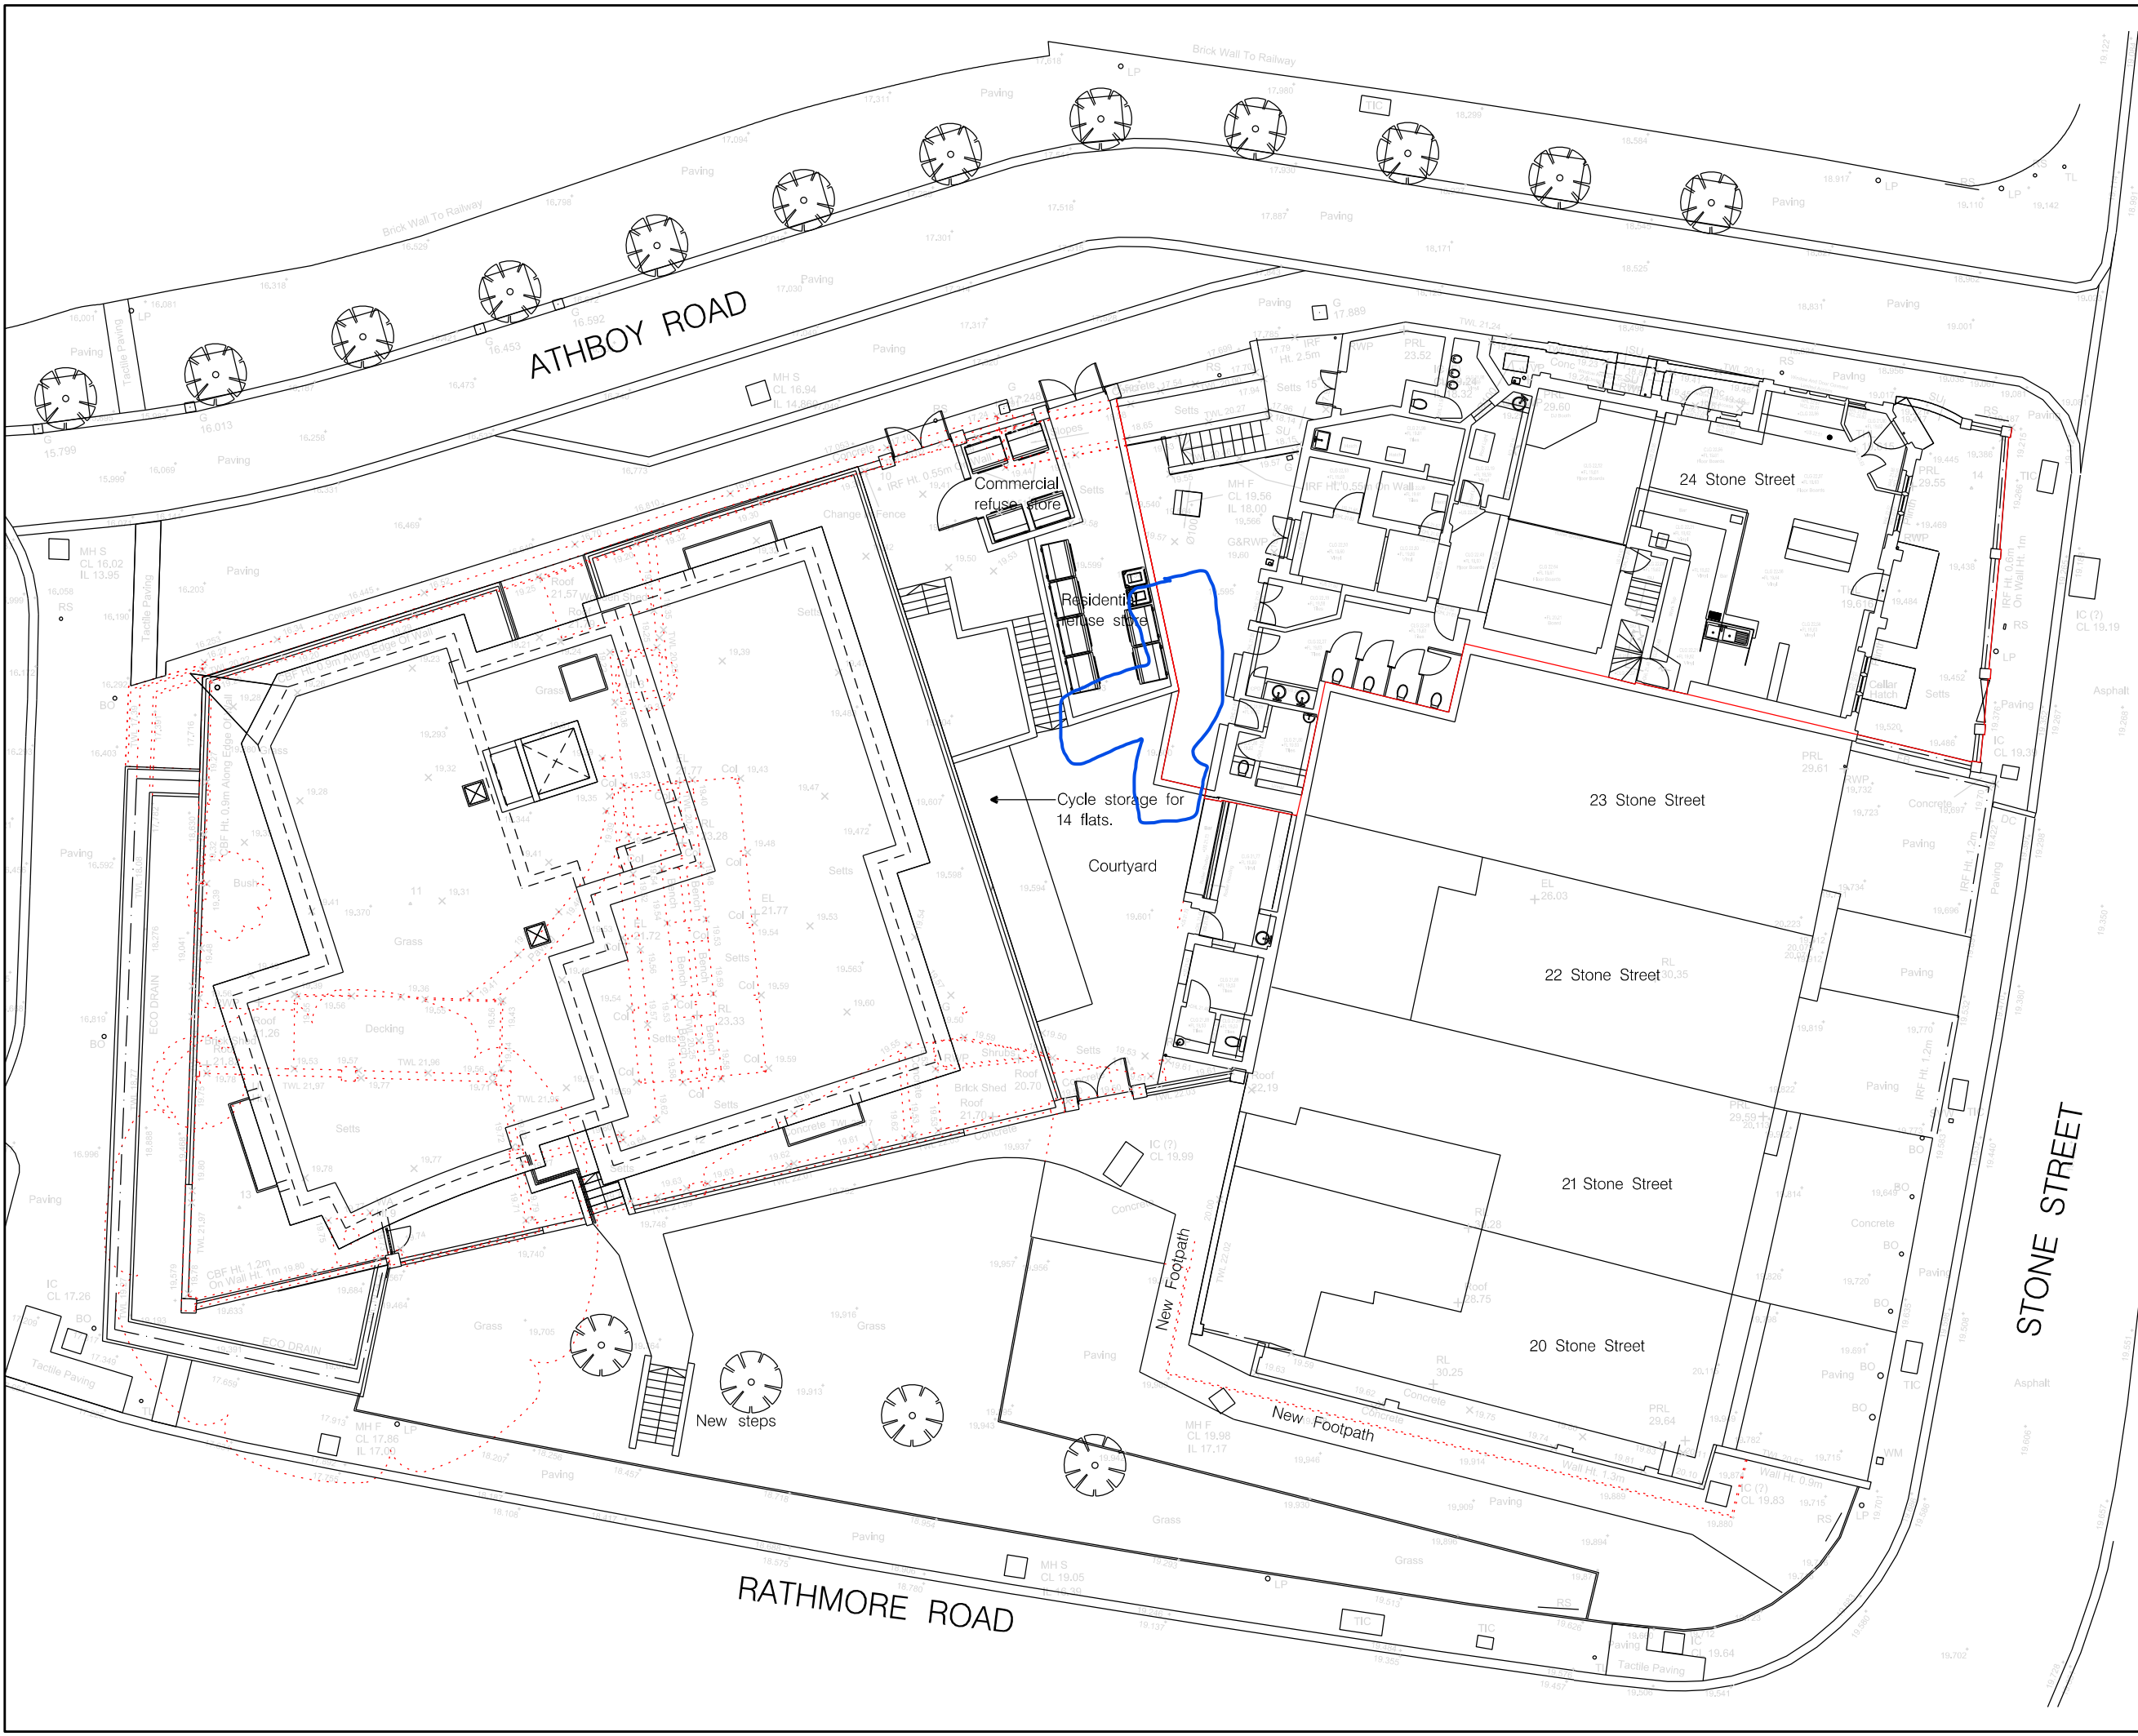


REV.	DESCRIPTION	DATE
C	GENERAL UPDATE.	21-05-24
B	GENERAL UPDATE.	20-04-23
A	GENERAL UPDATE.	16-04-23

PROJECT
LAND TO REAR OF 24 STONE STREET
GRAVESEND, KENT, DA11 0NP

DRAWING TITLE
PROPOSED SITE PLAN

SCALE: 1:100 (A1) DATE: MAY 2023
1:200 (A3)

DRAWING NO. 3582 /C /01 REV. C

90 BOROUGH HIGH STREET
LONDON SE1 1LL

TEL: 020 7607 3300 FAX: 020 7607 3000
www.proun.co.uk

PROUN

ARCHITECTS DESIGNERS PLANNERS