

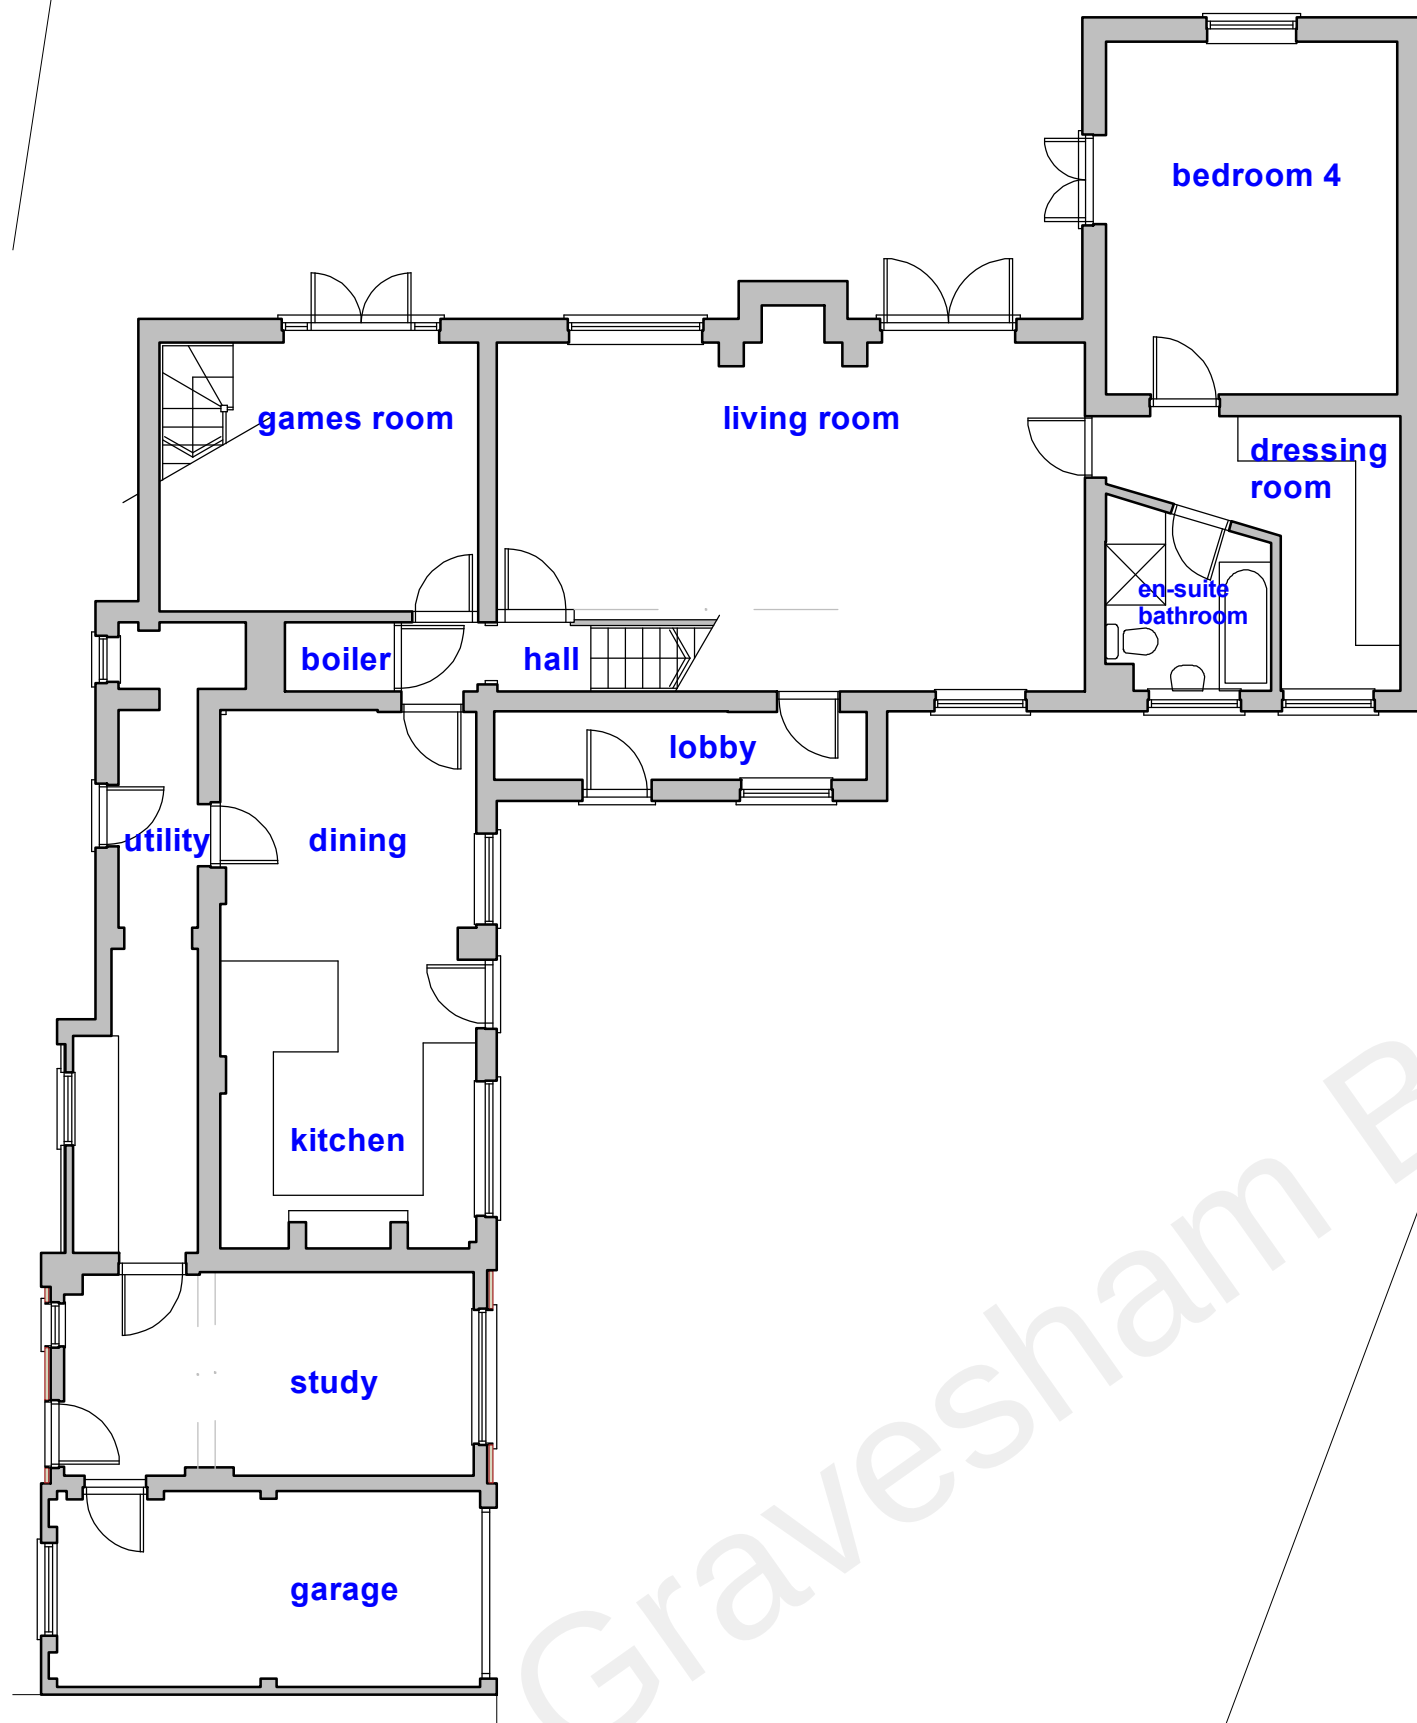


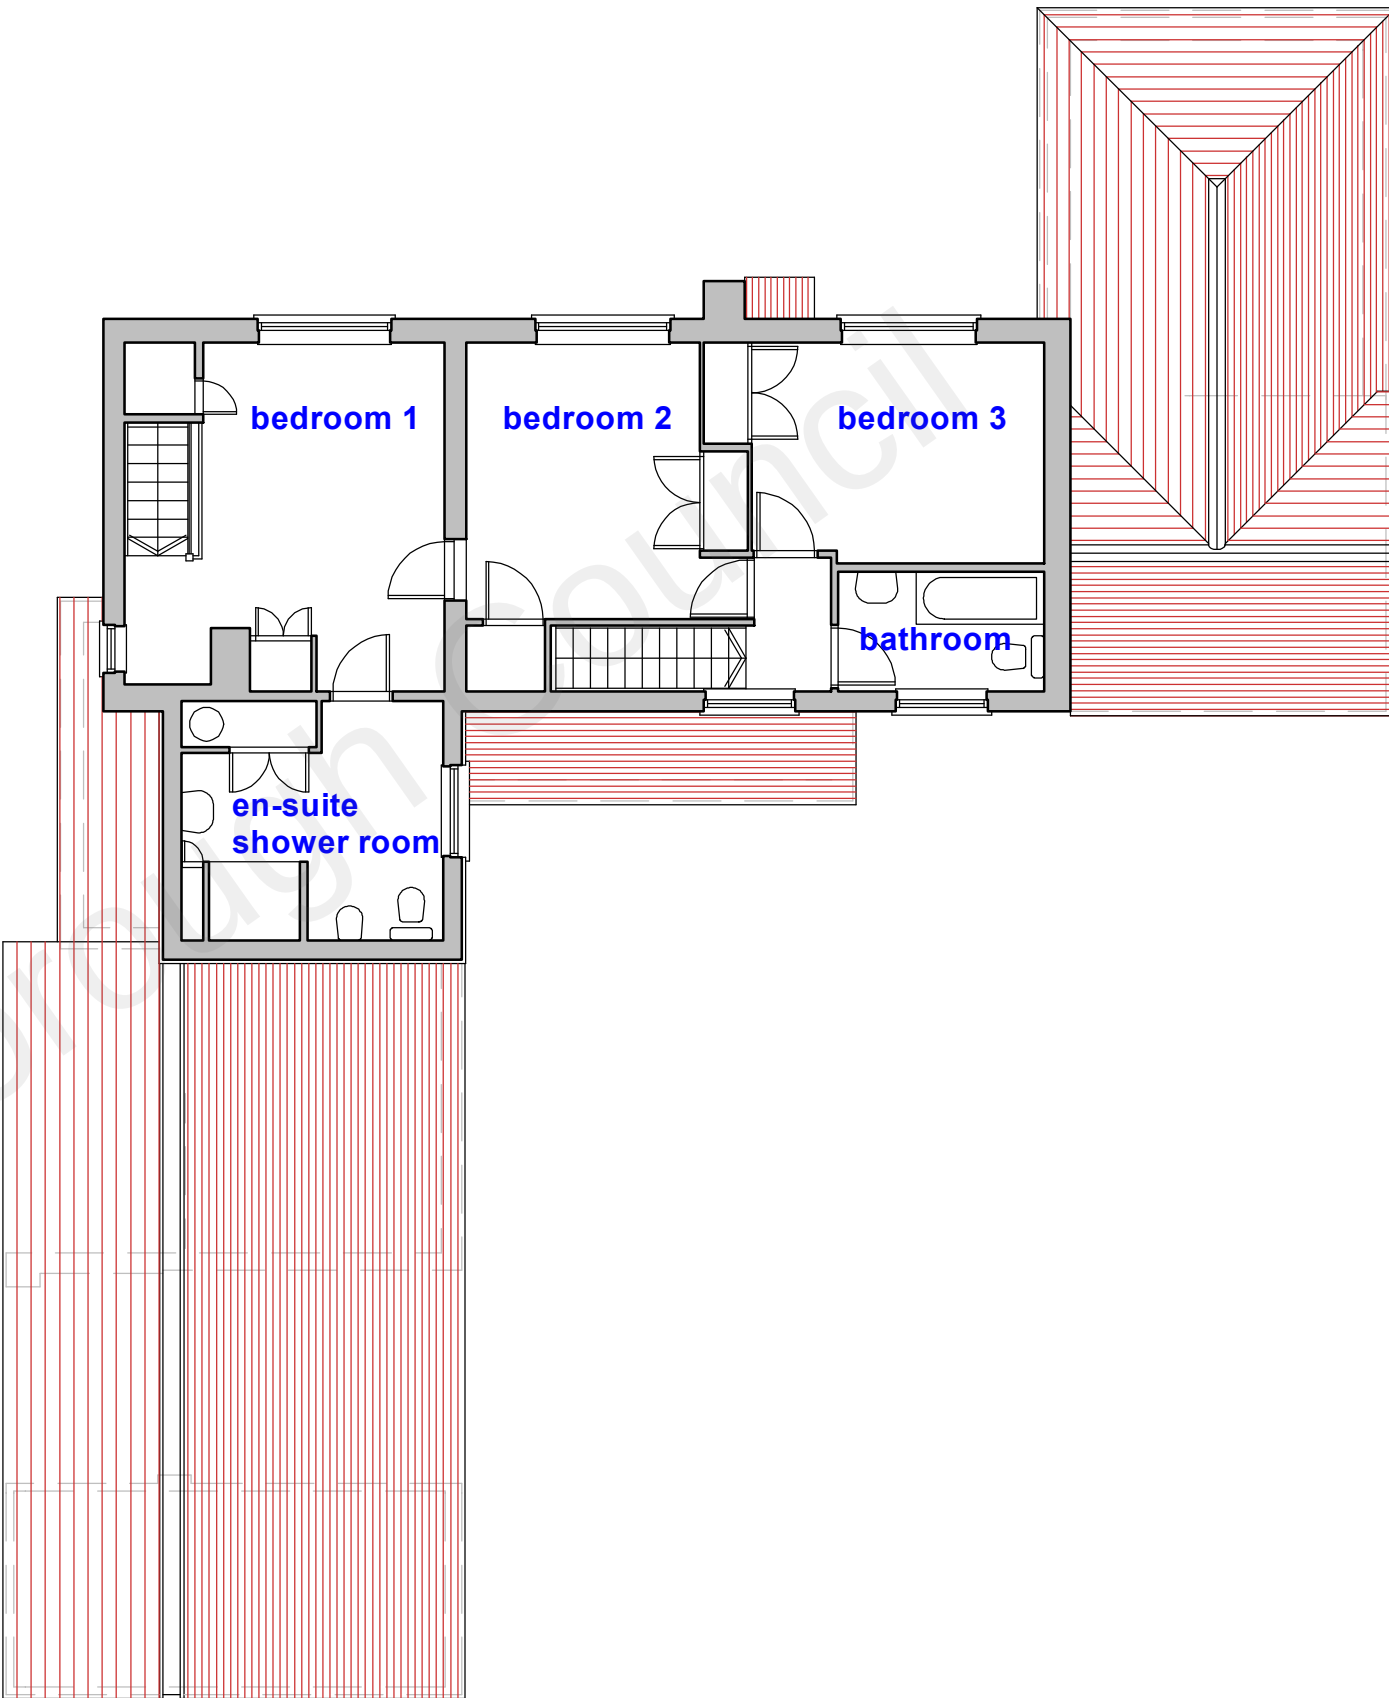

ground floor plan

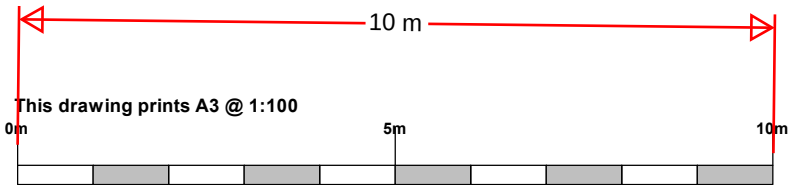

first floor plan

SCHEME / SHEET			
The Barn, Evenden Farm, Wrotham Road, Meopham: Mr & Mrs I. Falconer Plans As Existing			
SCALE	DATE	DRAWING NUMBER	JEREMY S. ISHERWOOD B. Sc. (hons), B. Arch. (Wales), R.I.B.A. Chartered Architect 34 Chalky Bank, Gravesend, Kent, DA11 7NY Telephone / Fax: 01474-533793
1:100	September 2021	526/03	
	This drawing remains the property of the Architect and may not be reproduced in whole or part without his written permission.		