


NO CHANGES ARE PROPOSED TO THE EXISTING REAR ELEVATION.




FRONT ELEVATION AS PROPOSED




FRONT ELEVATION AS EXISTING

 

SCALE 1:50 (METRES)

 


SCALE 1:100 (METRES)

 



SCALE 1:1250 (METRES)

LOCATION PLAN AS EXISTING Scale 1:1250

 


SCALE 1:500 (METRES)

BLOCK PLAN AS PROPOSED Scale 1:500

 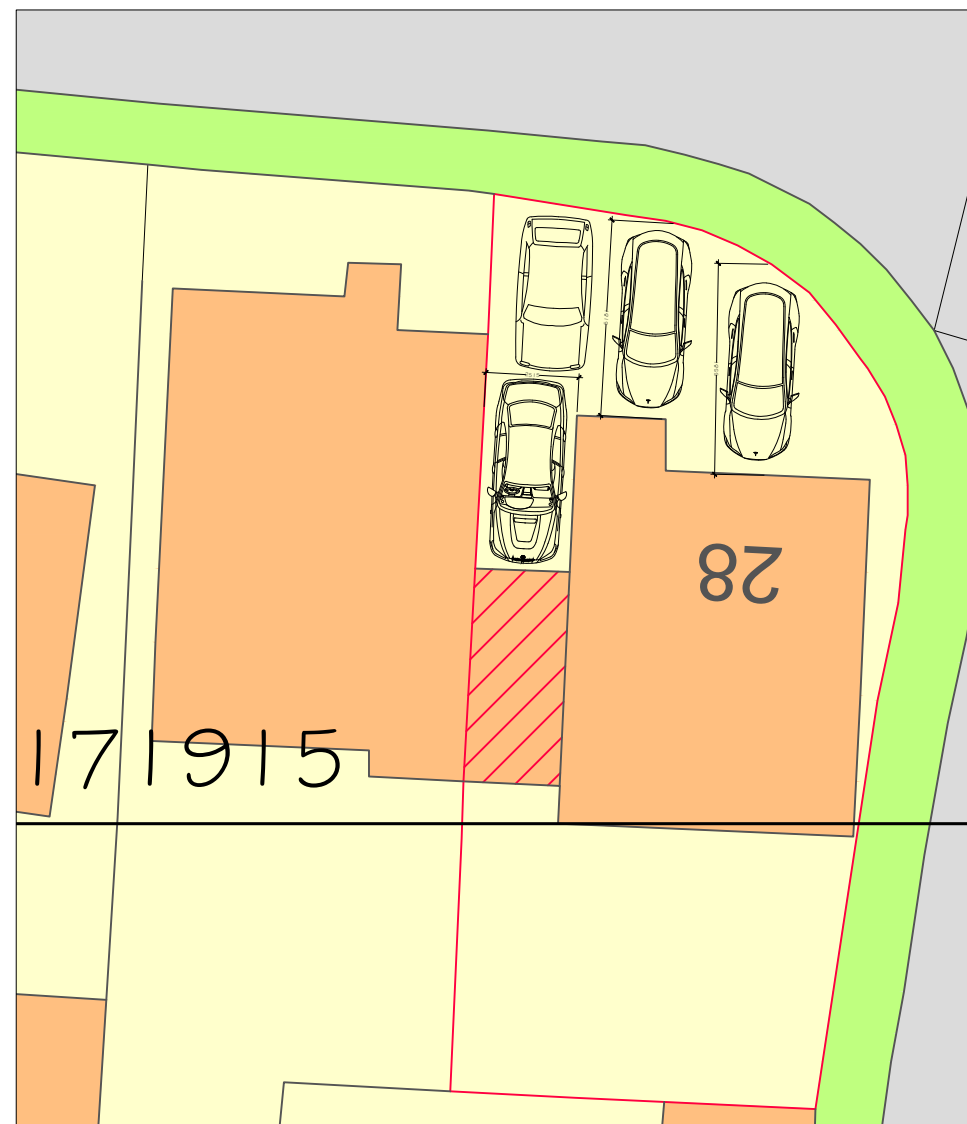


SCALE 1:200 (METRES)

CAR PARKING PLAN AS PROPOSED Scale 1:200

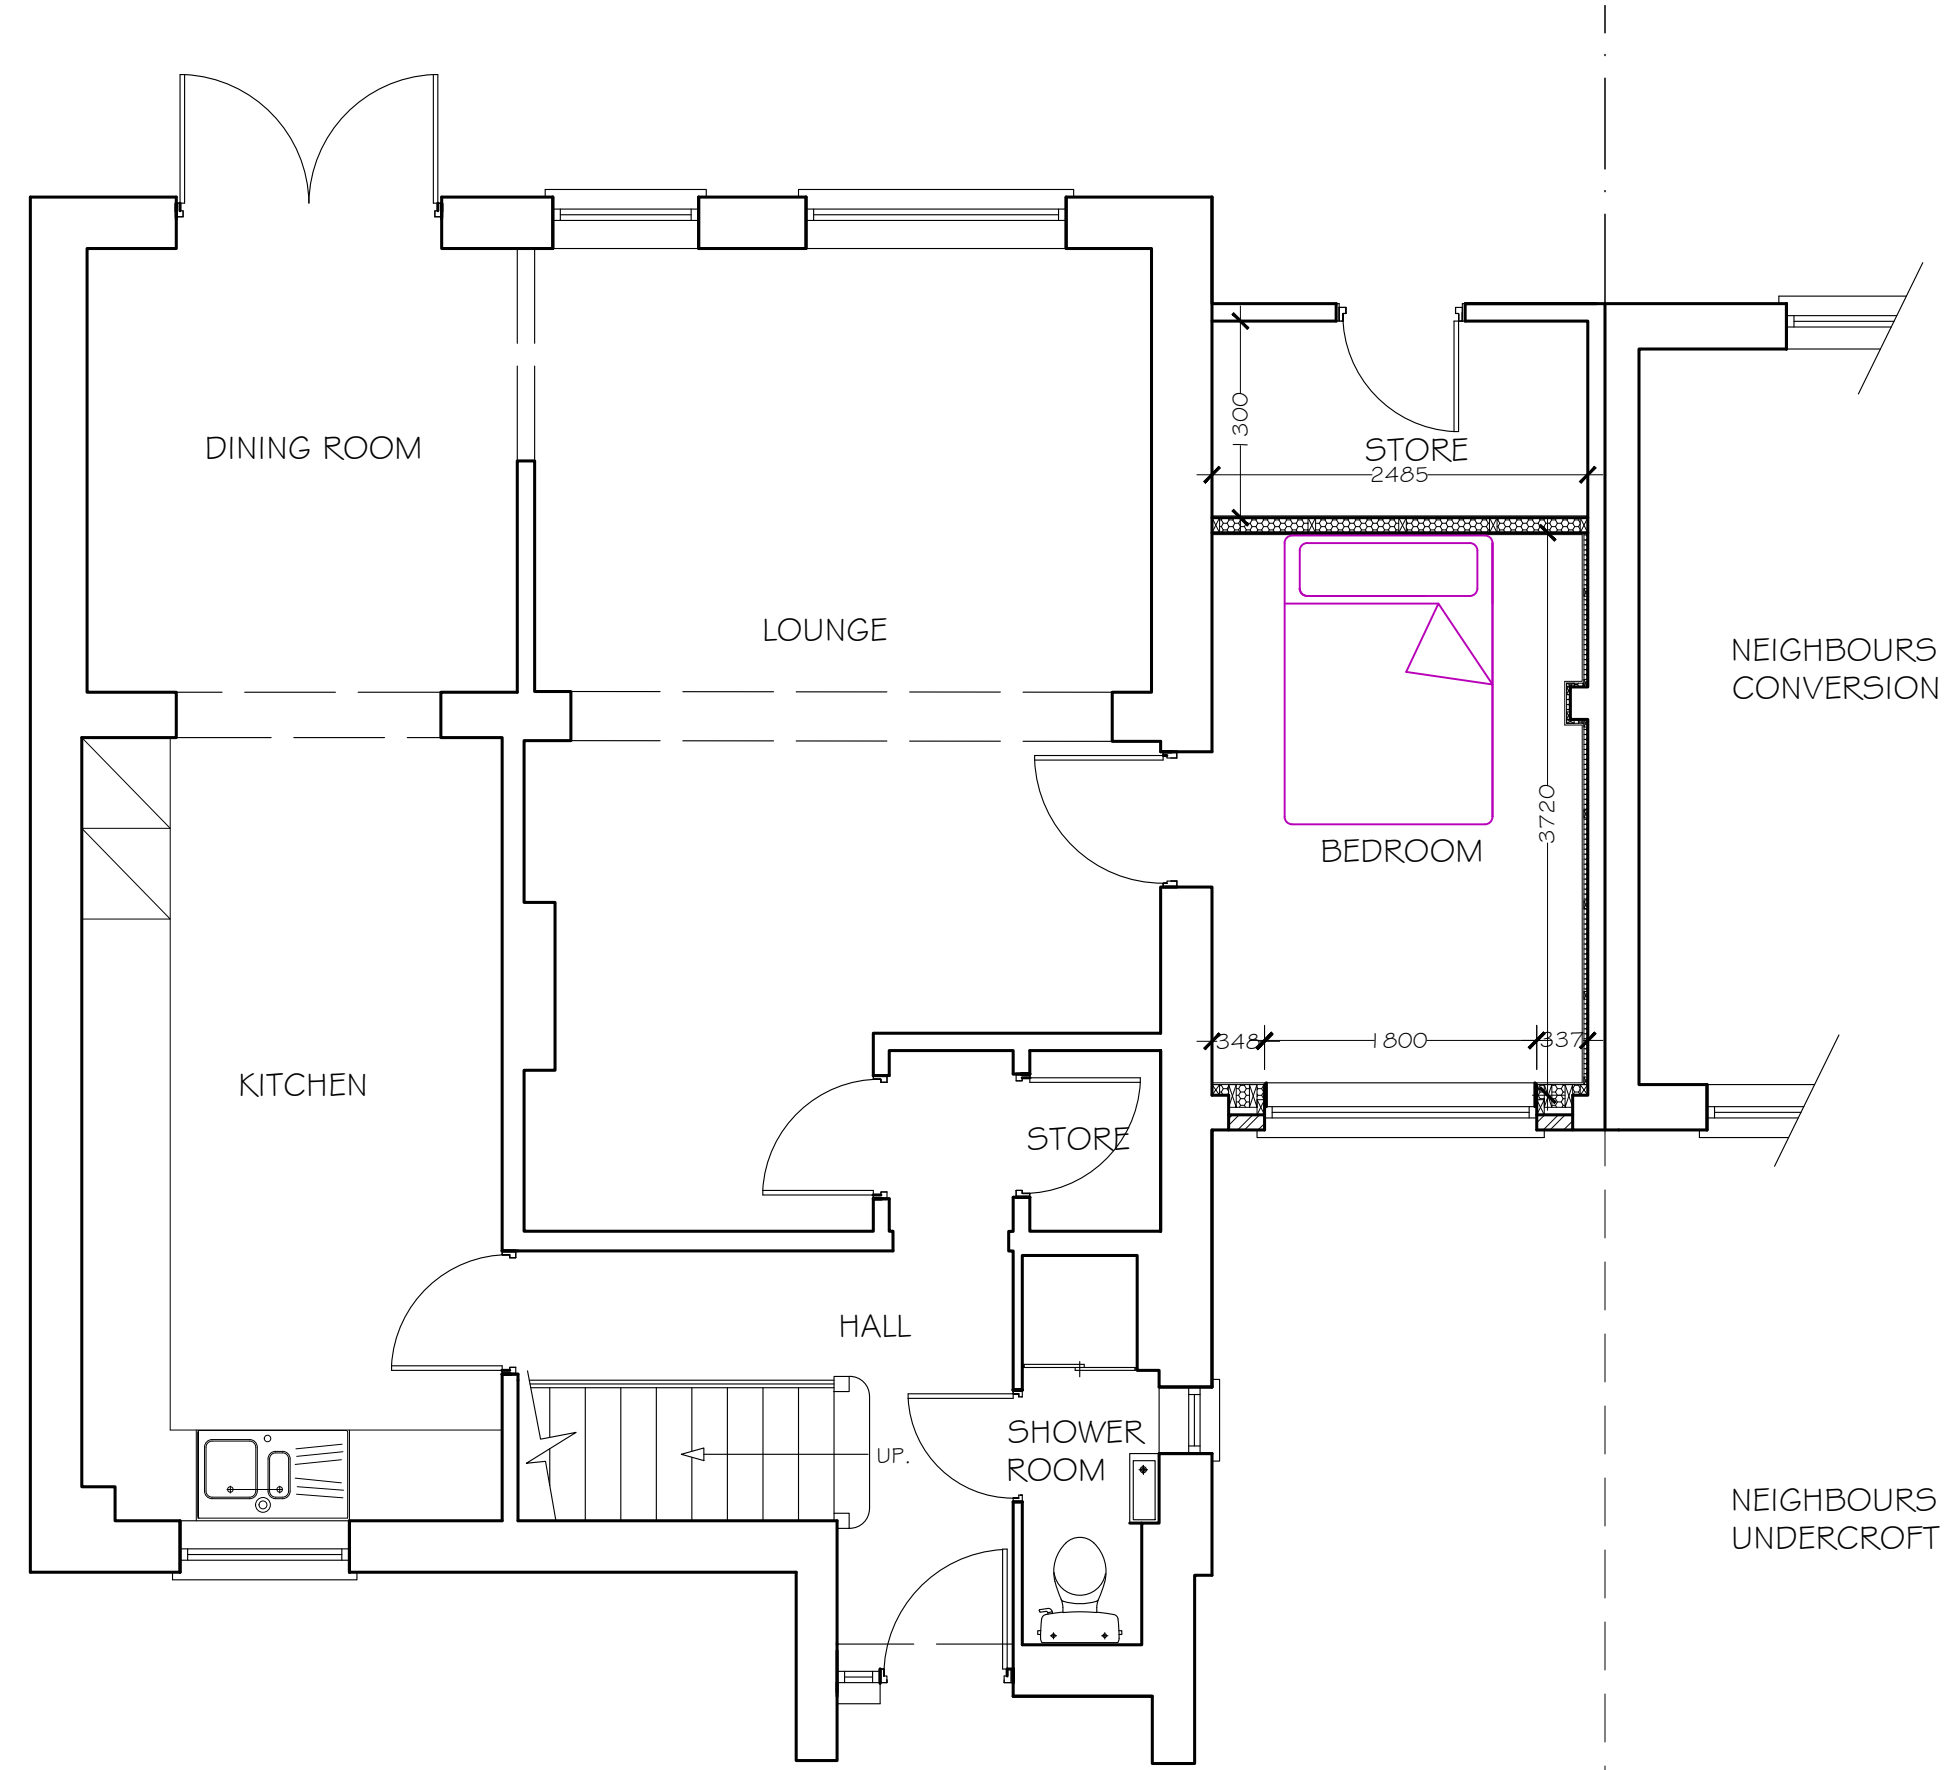

GROUND FLOOR PLAN AS PROPOSED

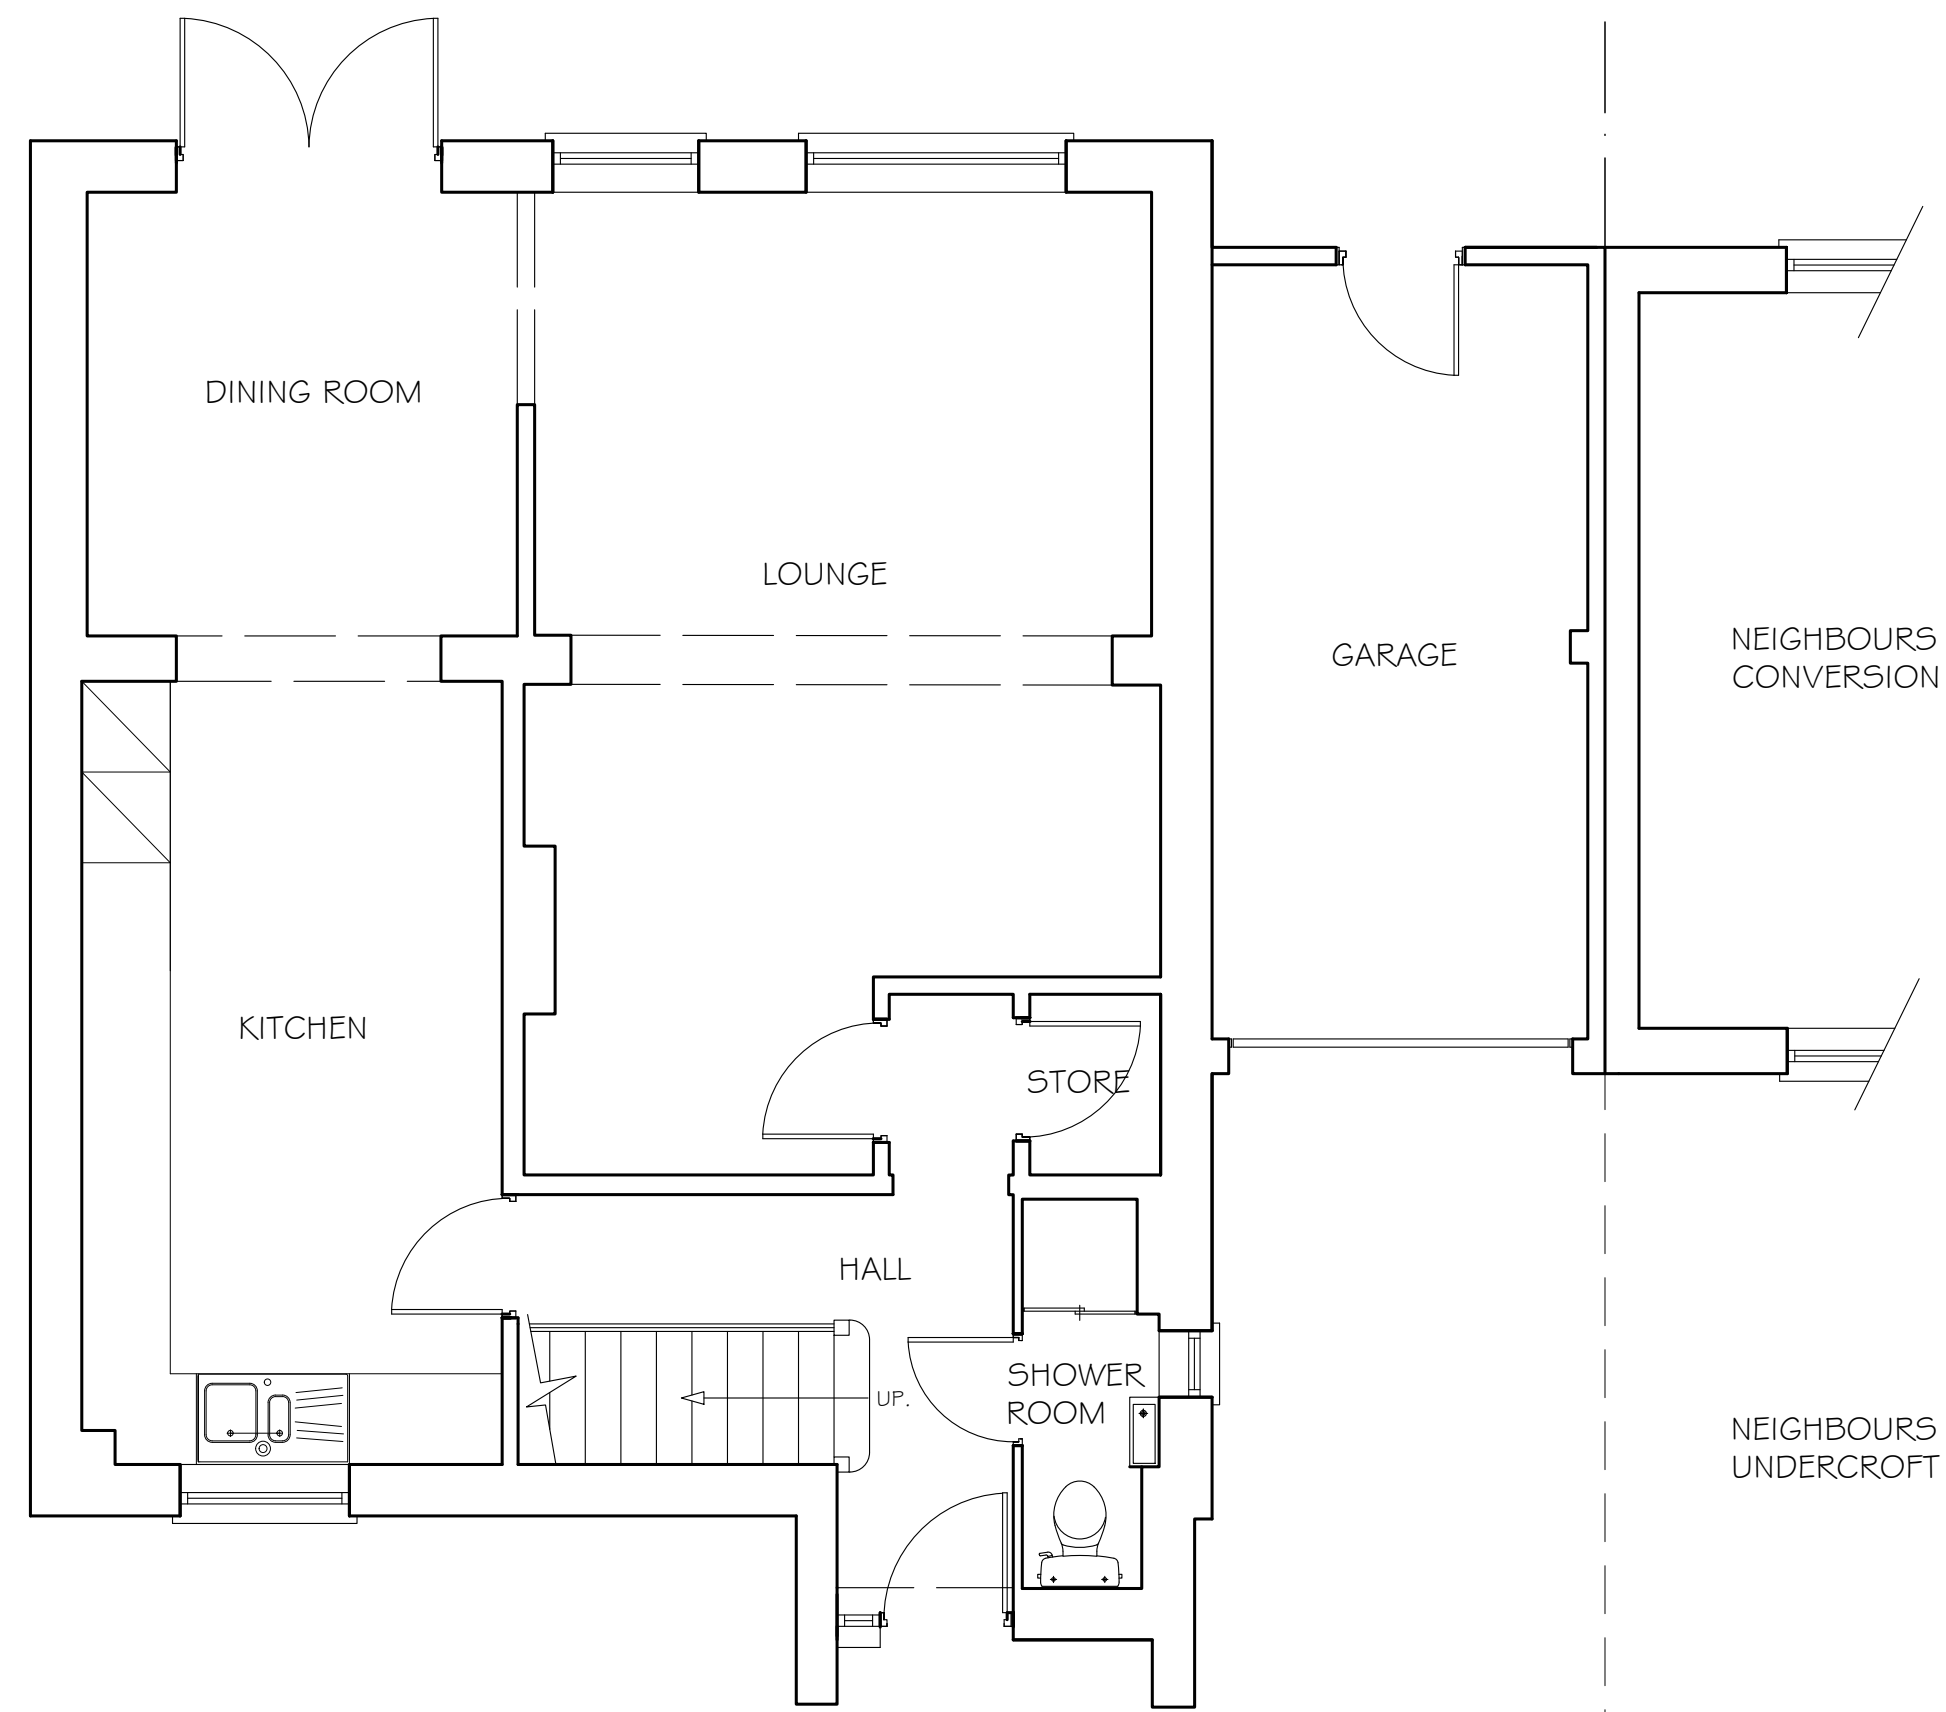

GROUND FLOOR PLAN AS EXISTING

NOTES

1. Any errors or omissions must be reported to the Project Surveyor without delay.
2. All dimensions are to be checked and verified on site by the contractor prior to any works commencing.
3. This drawing may only be scaled by LPA and only for planning purposes. Constructors are strictly not to scale this drawing. If in doubt ask.
4. This Drawing is Copyright of C4 Design Ltd.

REVISIONS	DATE
D. REAR ELEVATION NOTE ADDED.	15.09.26
C. PROPOSED CAR PARKING PLAN ADDED.	02.09.26
B. POSITION OF DOOR TO BEDROOM REVISED.	28.08.26
A. POSITION OF DOOR TO BEDROOM REVISED.	28.08.26

Client
Mr & Mrs S. HIGGINS
28 HENLEY DEANE
NORTHFLEET
KENT
DA11 8SX

Project
PROPOSED CONVERSION OF GARAGE TO
ASSISTED BEDROOM AT:
28 HENLEY DEANE
NORTHFLEET
KENT DA11 8SX

Title
PLANS AND ELEVATIONS AS EXISTING
AND PROPOSED.

Date	25.08.26	Drawn	PPC
Scale	1:50.1:100	Drg Size	A1

C4 Design Ltd
TRINITY HOUSE, BULLACE LANE,
DARTFORD KENT DA1 1BB
Tel: 0203 673 6284 E Mail: designbyc4@outlook.com

Drawing No.	1146-01PL.	Revision	D.
-------------	------------	----------	----