



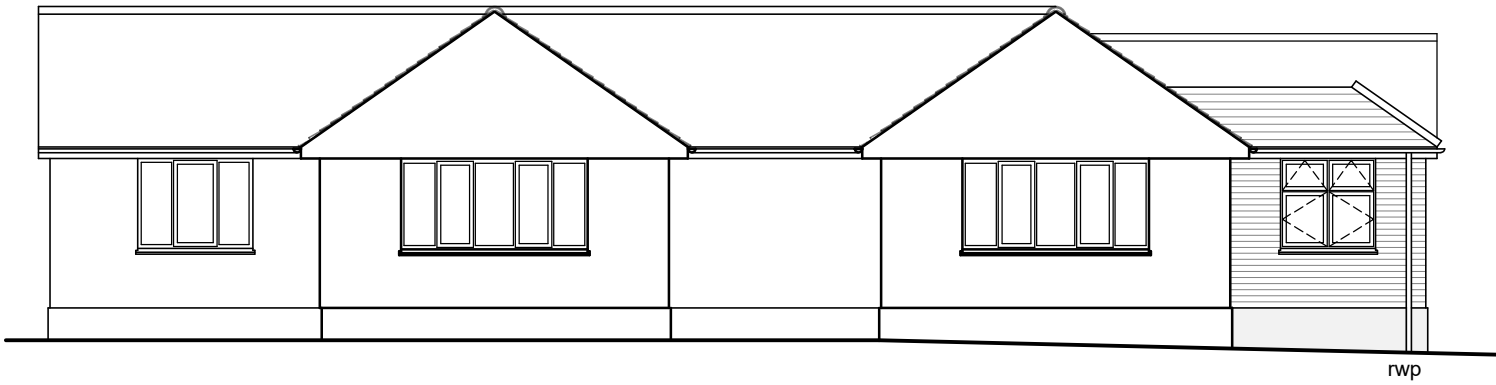

FRONT ELEVATION
(1:100)

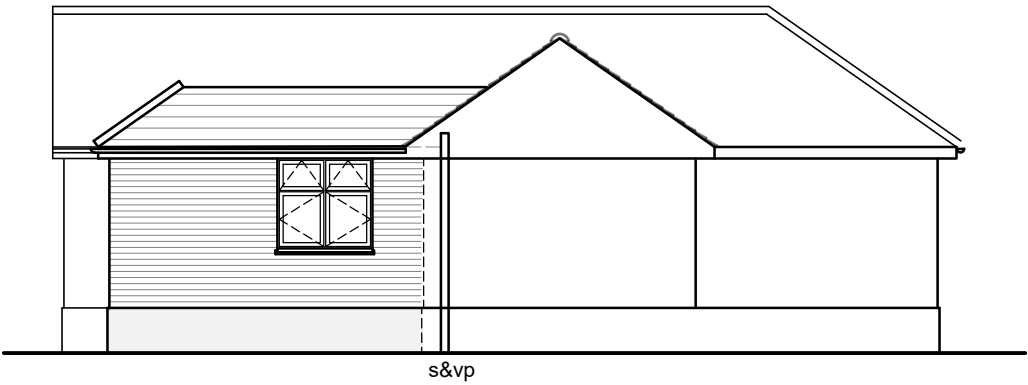


SIDE ELEVATION
(1:100)

MATERIALS

ROOF
ROOF TILES TO MATCH EXISTING
SINGLE PLY MEMBRANE


WALLS
FACING BRICKWORK TO MATCH MAIN EXISTING
RENDERED PLINTH TO MATCH EXISTING

WINDOWS & DOORS
WHITE uPVC TO MATCH MAIN EXISTING

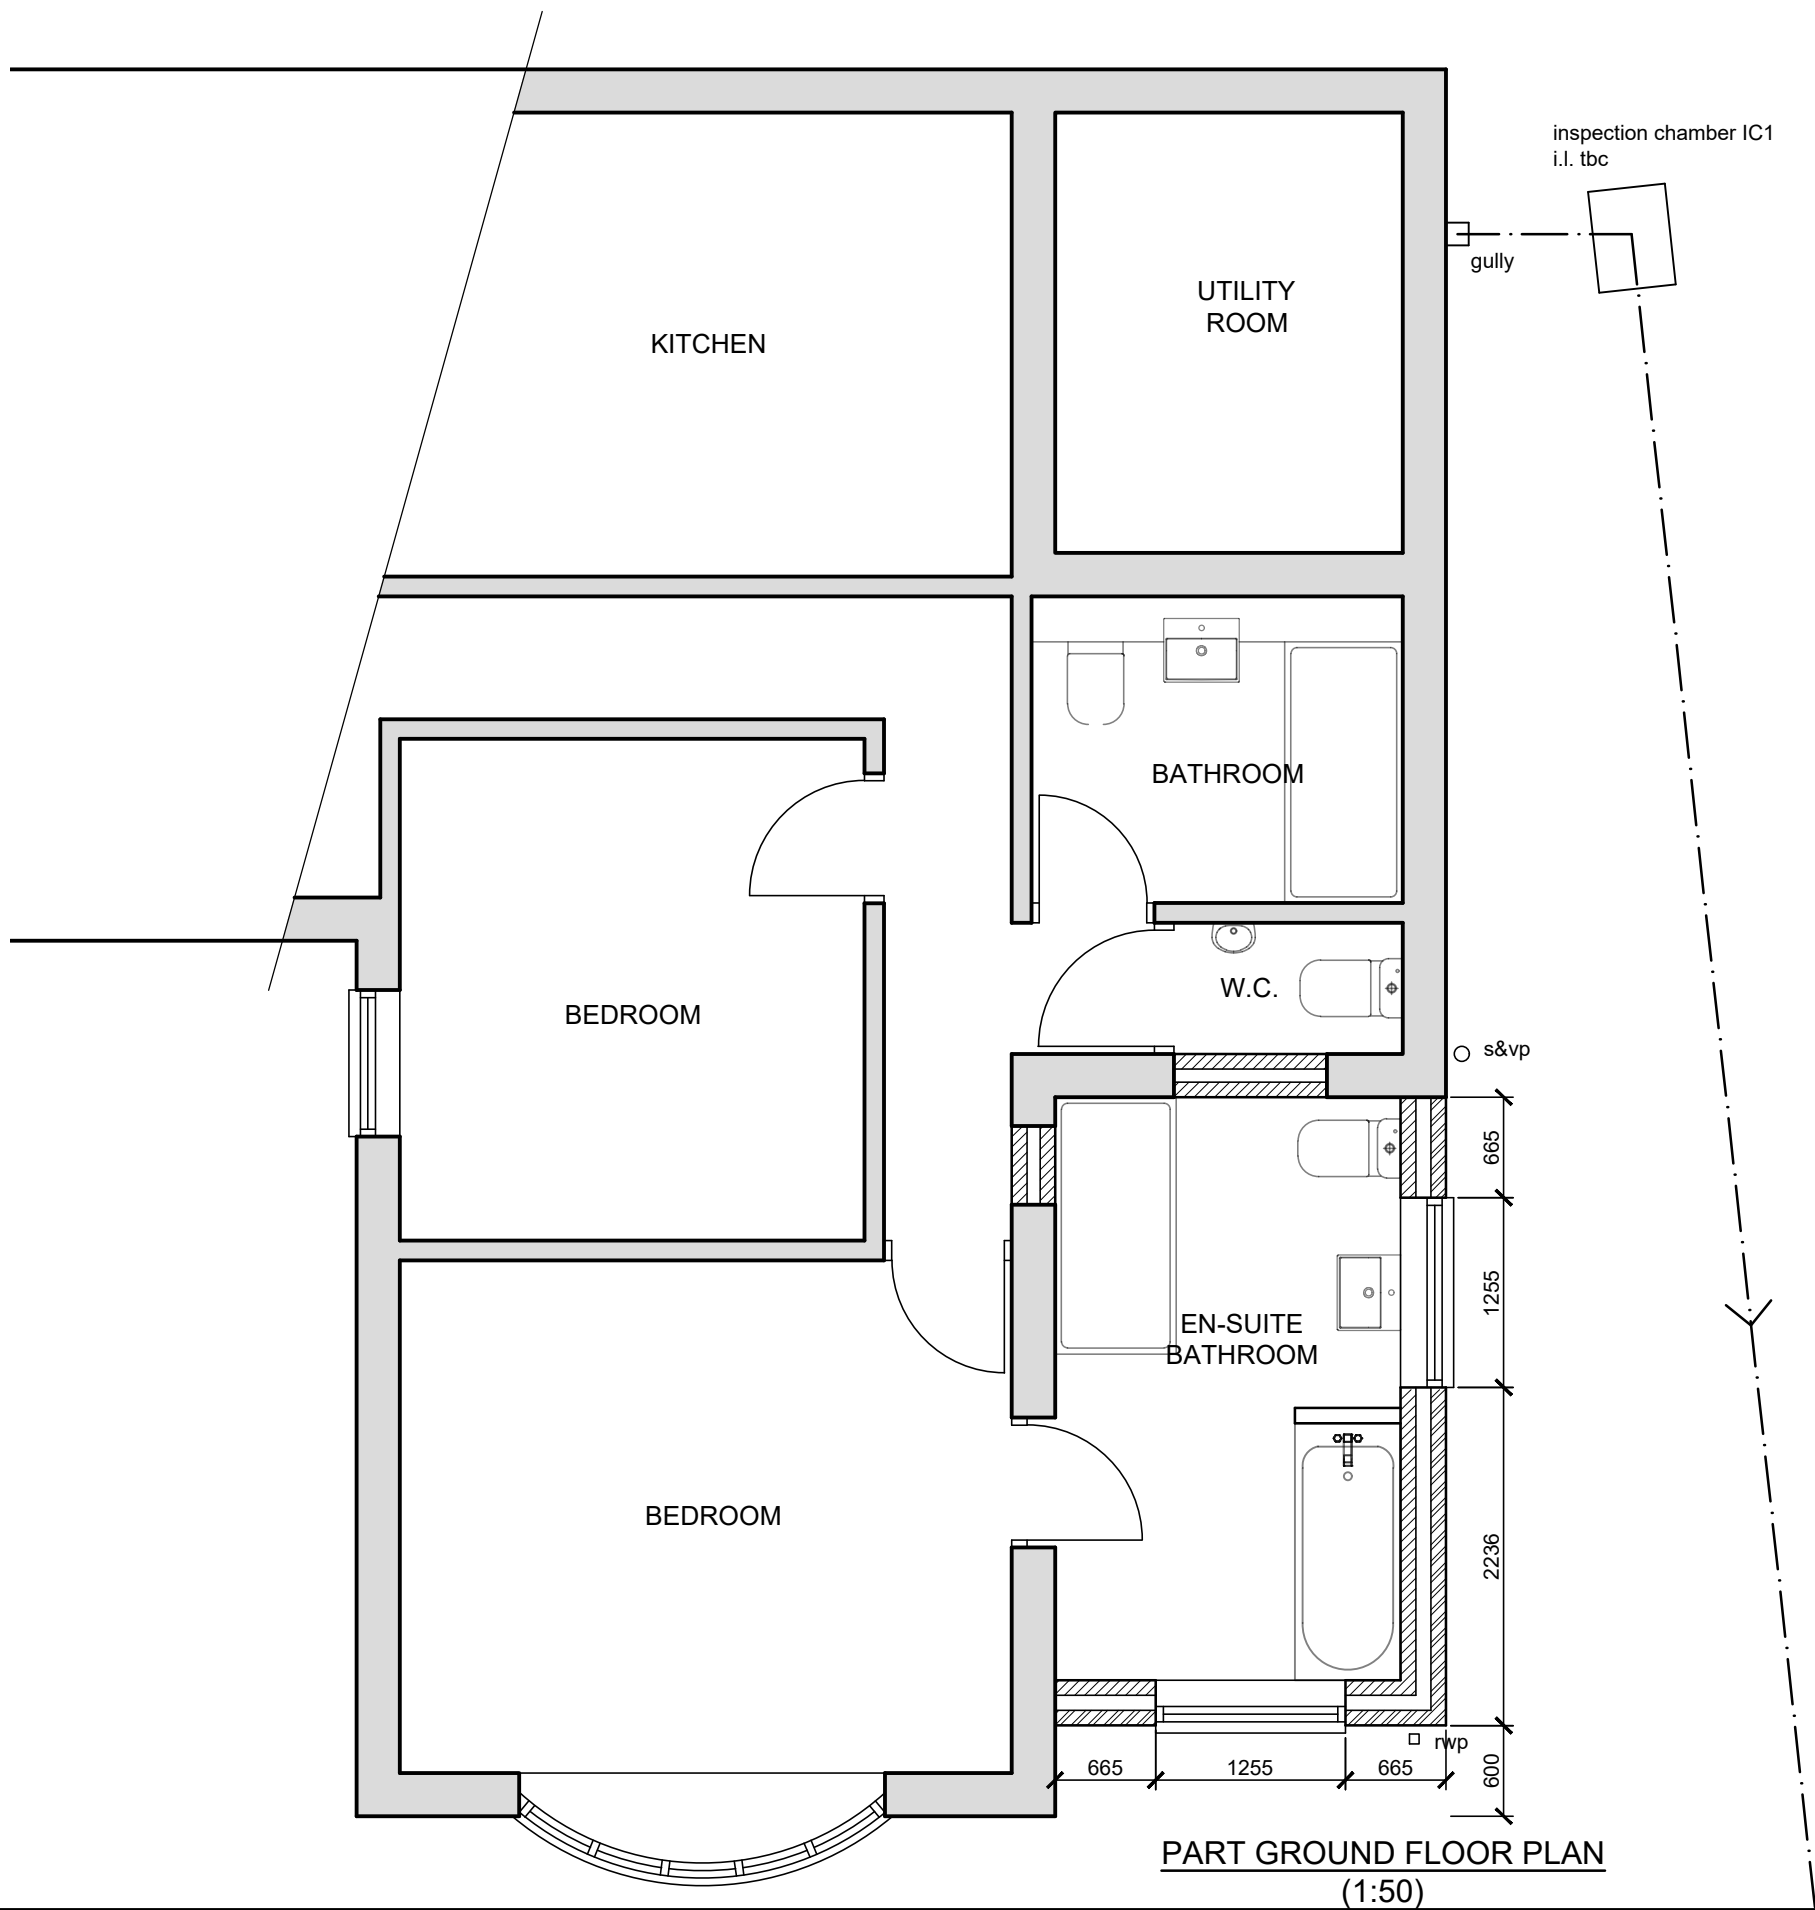


DRAINAGE LEGEND


- EXISTING 100mm PRIVATE DRAIN
- EXISTING PRIVATE DRAIN REMOVED
- EXISTING 150mm PUBLIC SEWER
- PROPOSED 100mm PRIVATE DRAIN

 

SCALE BAR @ 1:100

 

SCALE BAR @ 1:50

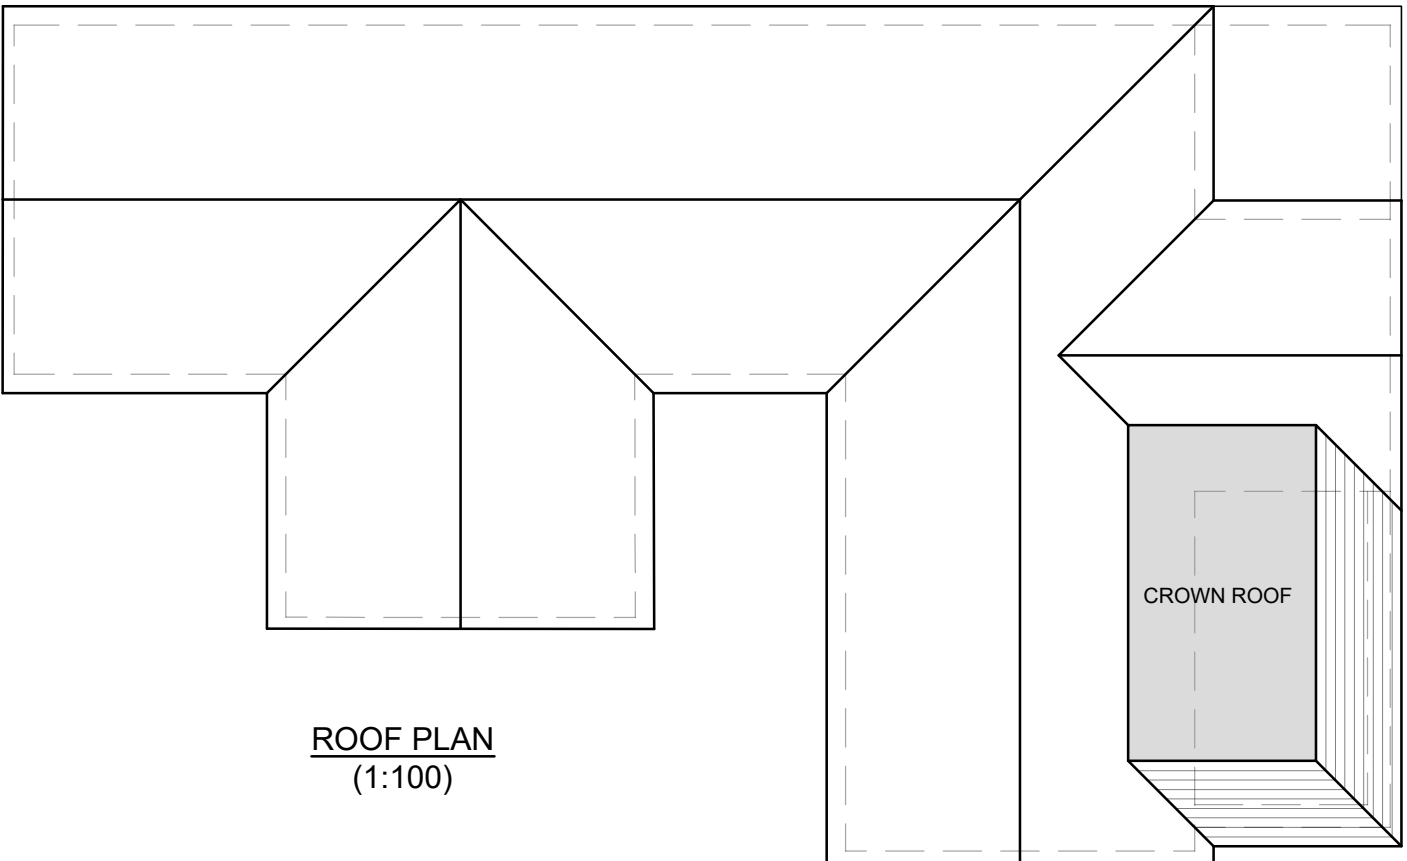

ROOF PLAN
(1:100)

Date	No	Revision
Penfold Project Services		
Epmarket, Wrotham Road, Meopham, Kent, DA13 0JH Telephone: 01474 816690 e-mail: apenfold448@btinternet.com		
Job Title:	APPLEDORE SOUTH STREET MEOPHAM KENT DA13 0QN	
Dwg Title:	PLANS & ELEVATIONS AS PROPOSED	
Scale:	1:50 & 1:100 @ A2	
Dwg No.:	02	
Date:	August 2025	